





1 Front Elevation
1 : 100

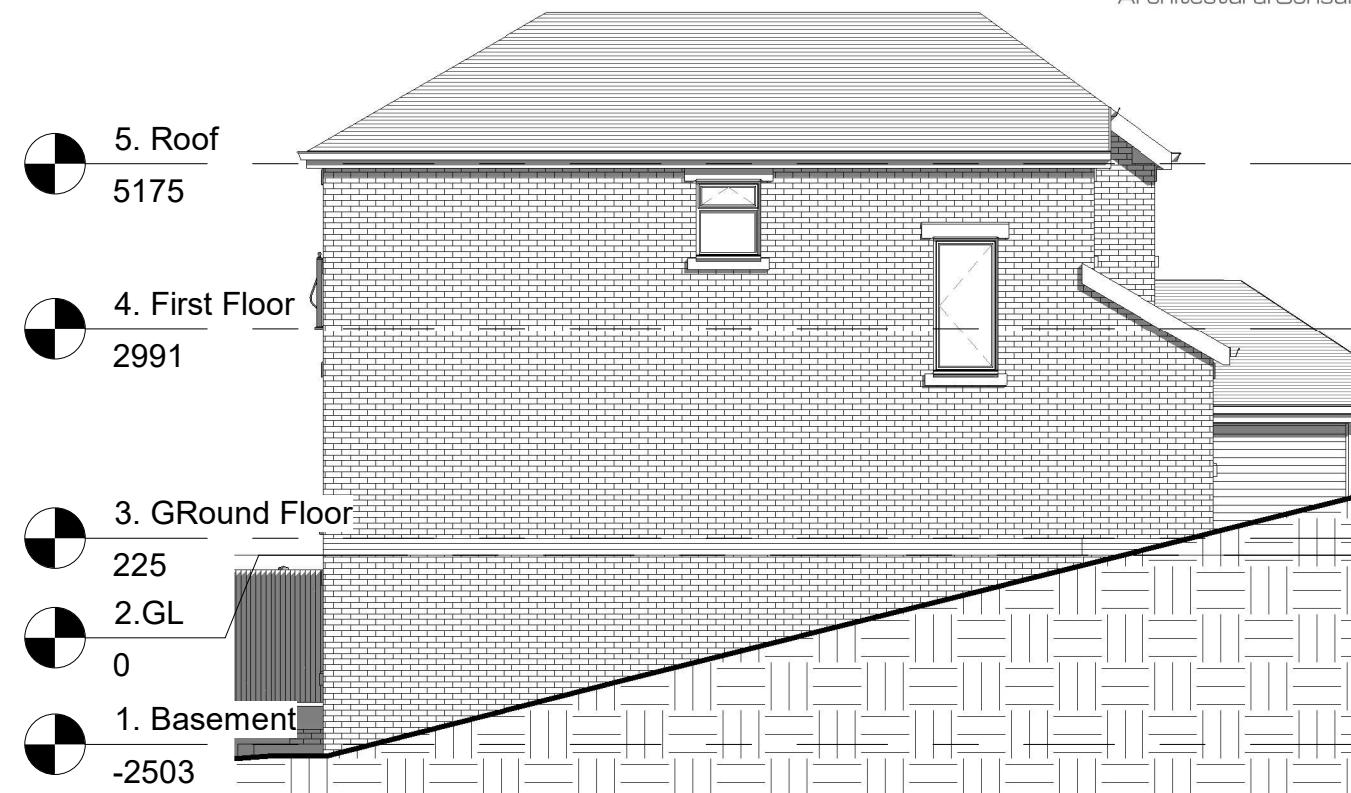

3 Side (East) Elevation
1 : 100



2 Side (West) Elevation
1 : 100

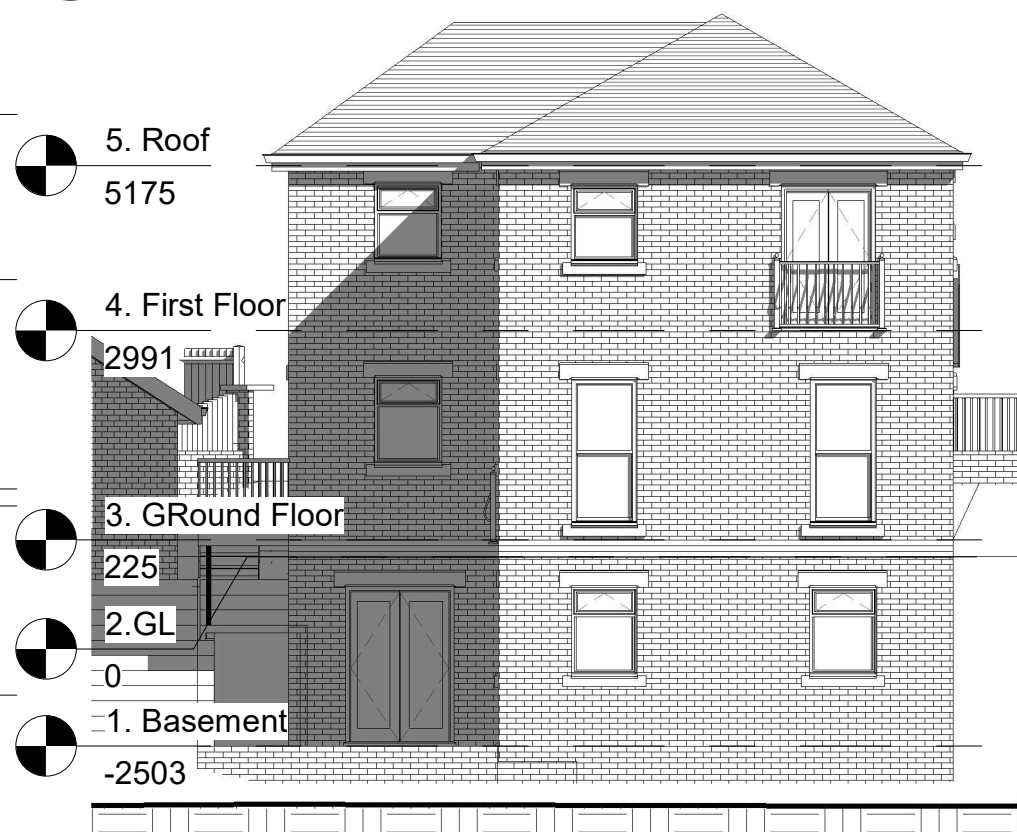

4 Rear Elevation
1 : 100

Rev.	Date	Description
------	------	-------------

CLIENT: Mr & Mrs Ainsworth
PROJECT: 22 Earl Road, Ramsbottom, BL0 9EF
DRAWING TITLE: Elevations- Existing
PROJECT NO.: 2602 DWG NO.: 103
SCALE: 1 : 100 @ A3 REVISION:
ASHER DESIGN SERVICES LIMITED
Office 9 , Peel House , 30 The Downs , Altrincham , WA14 2PX
E: info@asherds.co.uk W: asherds.co.uk M: 07970 242 411