
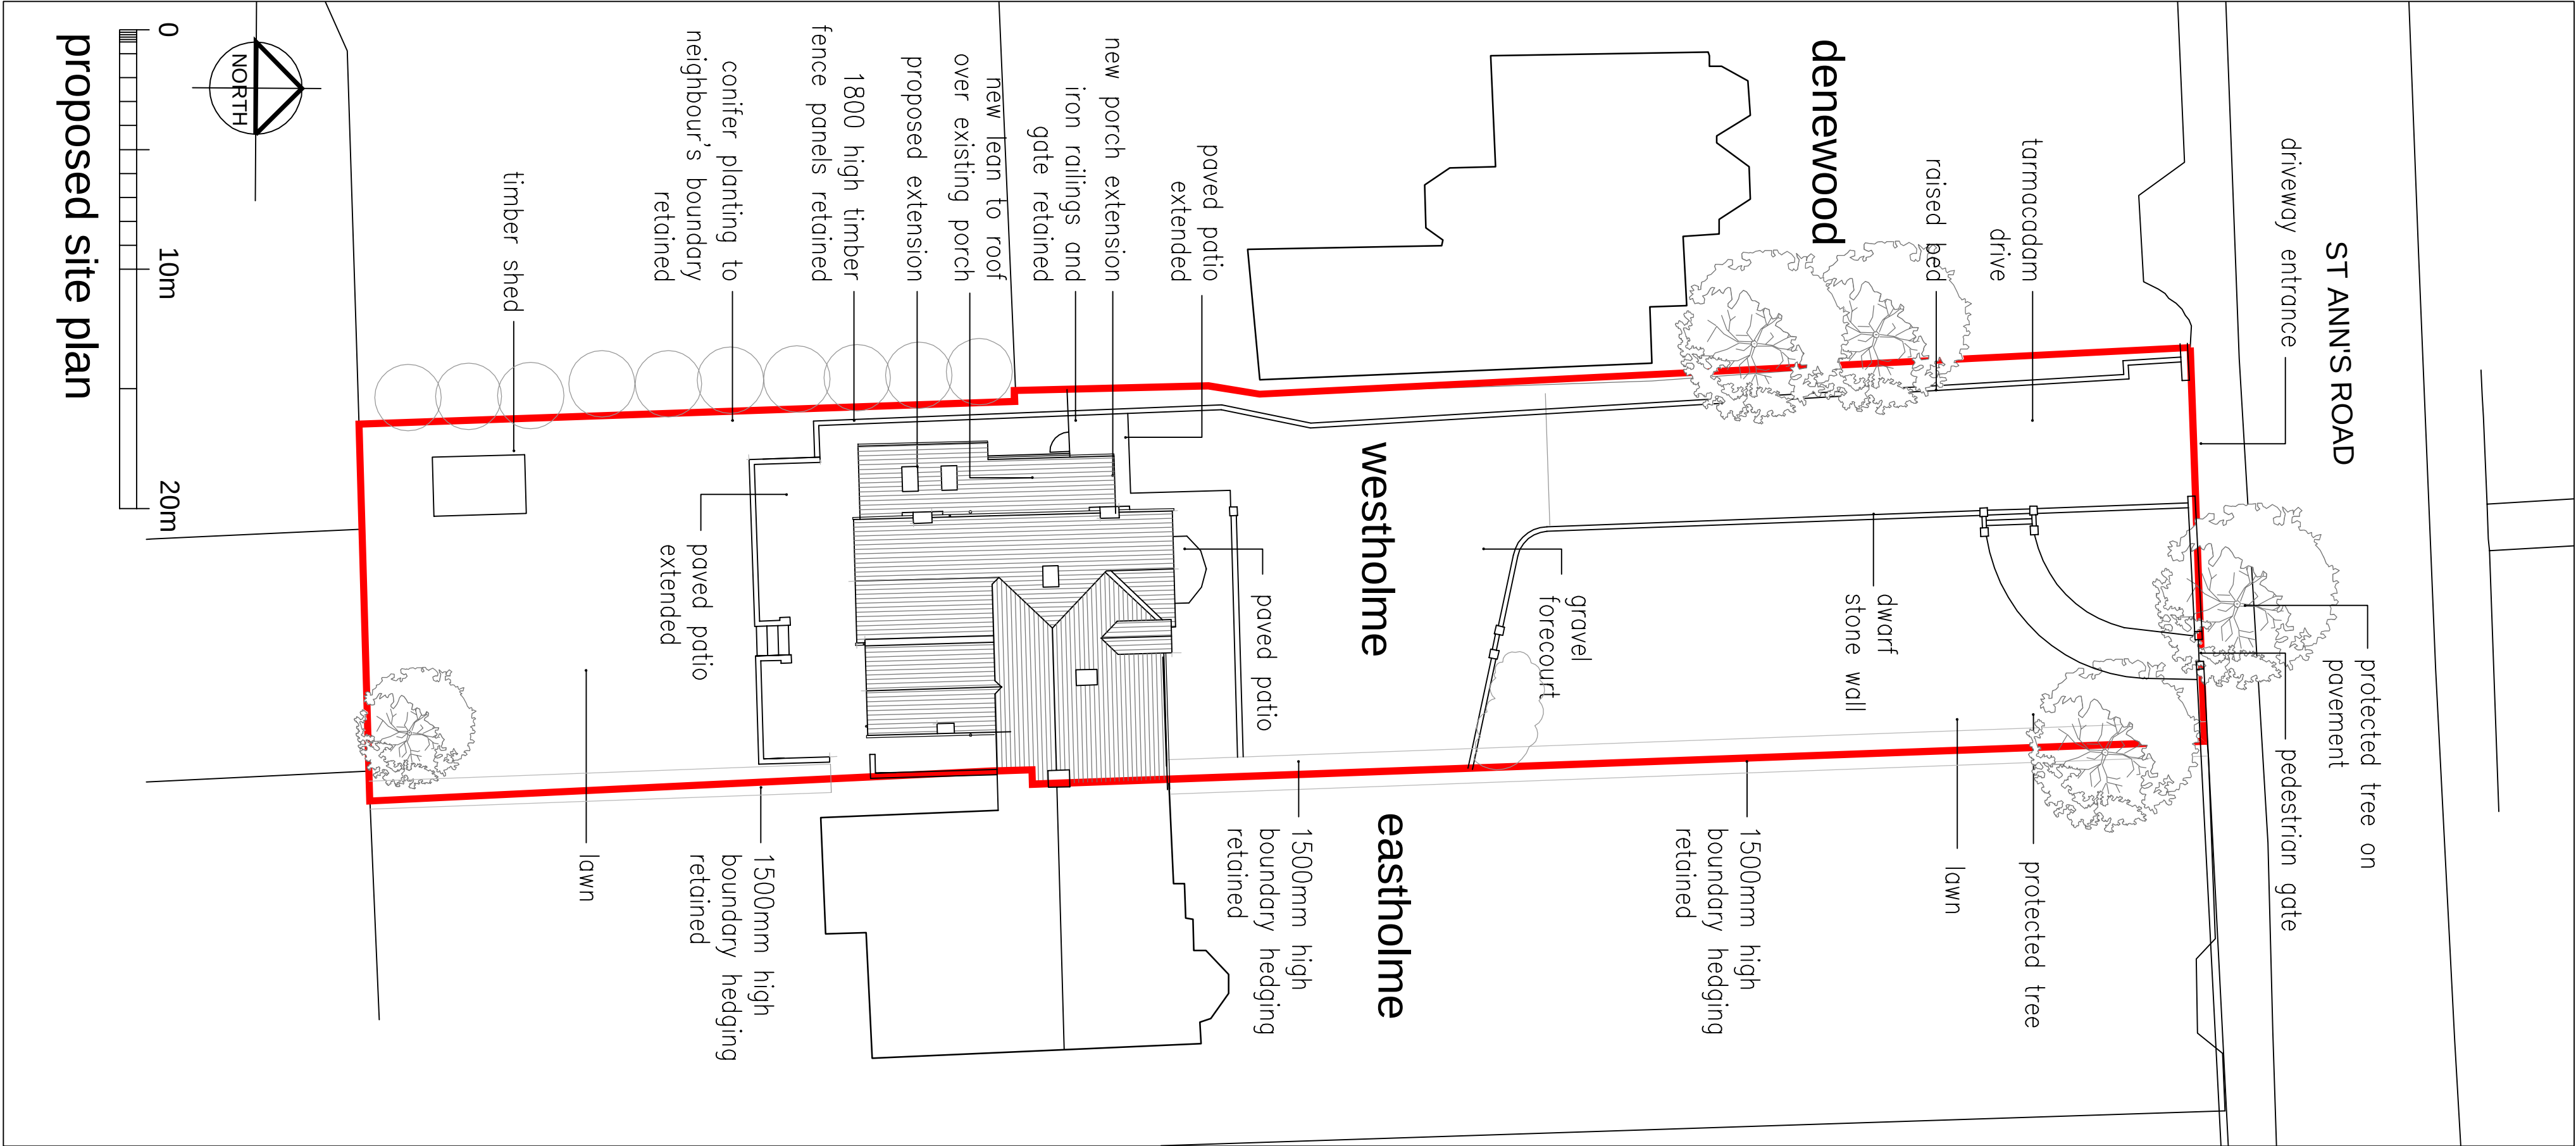


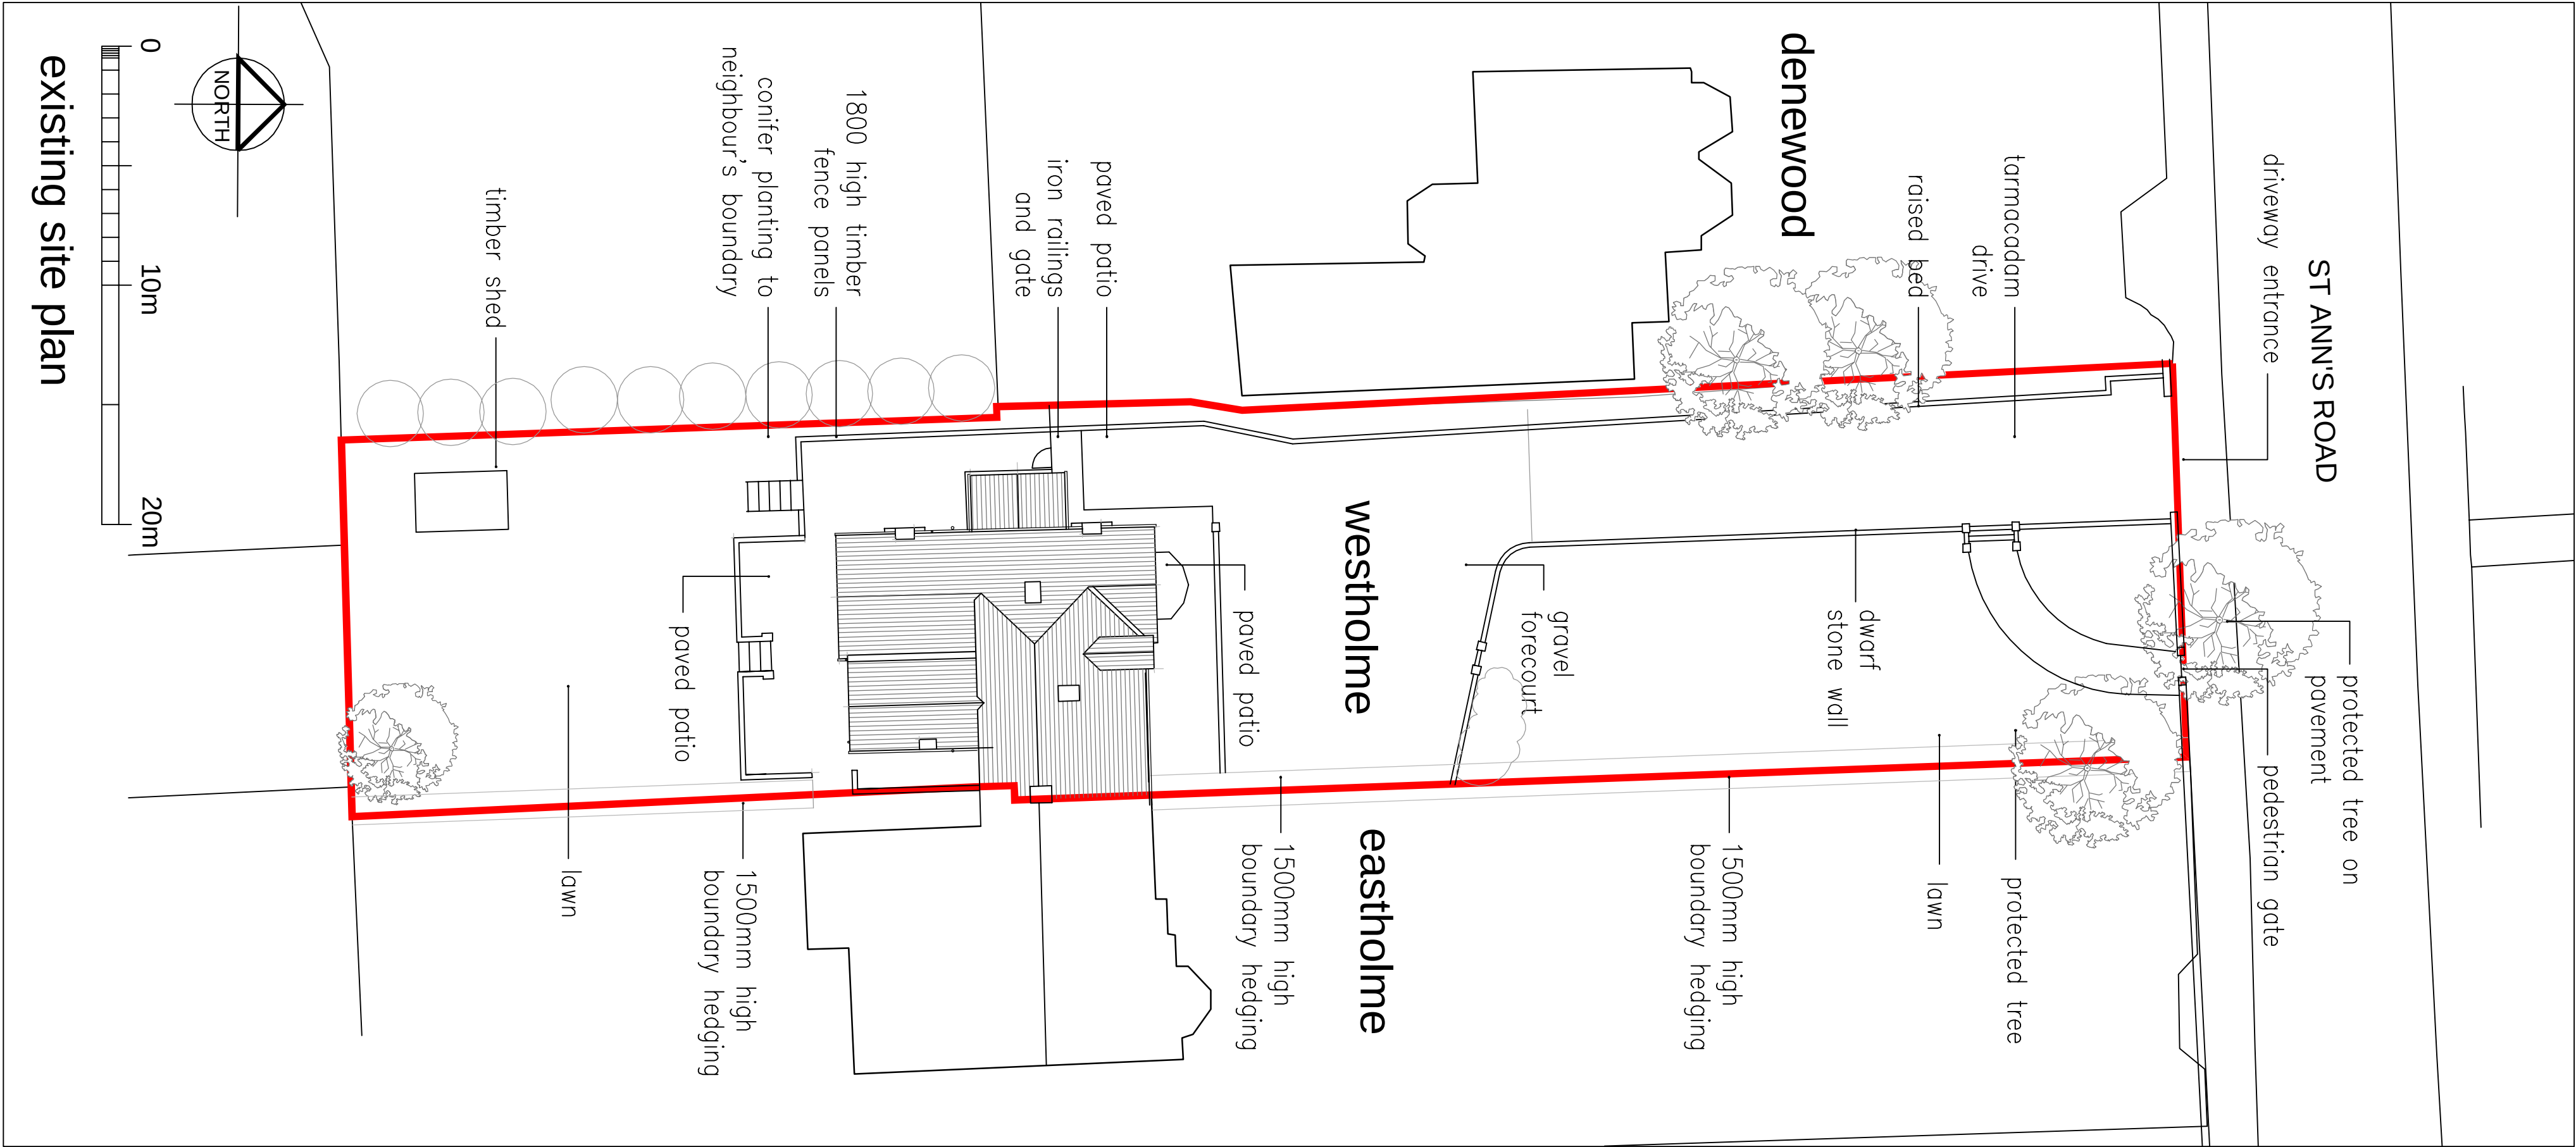

A NEW PATIO STEPS TO REAR REMOVED		06.12.22
revisions		
existing and proposed site plans		
westholme		
st annes road prestwich		
date: november 2022	scale 1:100 @a1	
status: preliminary	dwg. d418102 rev A	
DO NOT SCALE - IF DIMENSIONS ARE NOT GIVEN PLEASE ASK		
architectural designworks limited		
designworks	BUILDINGS	SPACES
		PLACES