


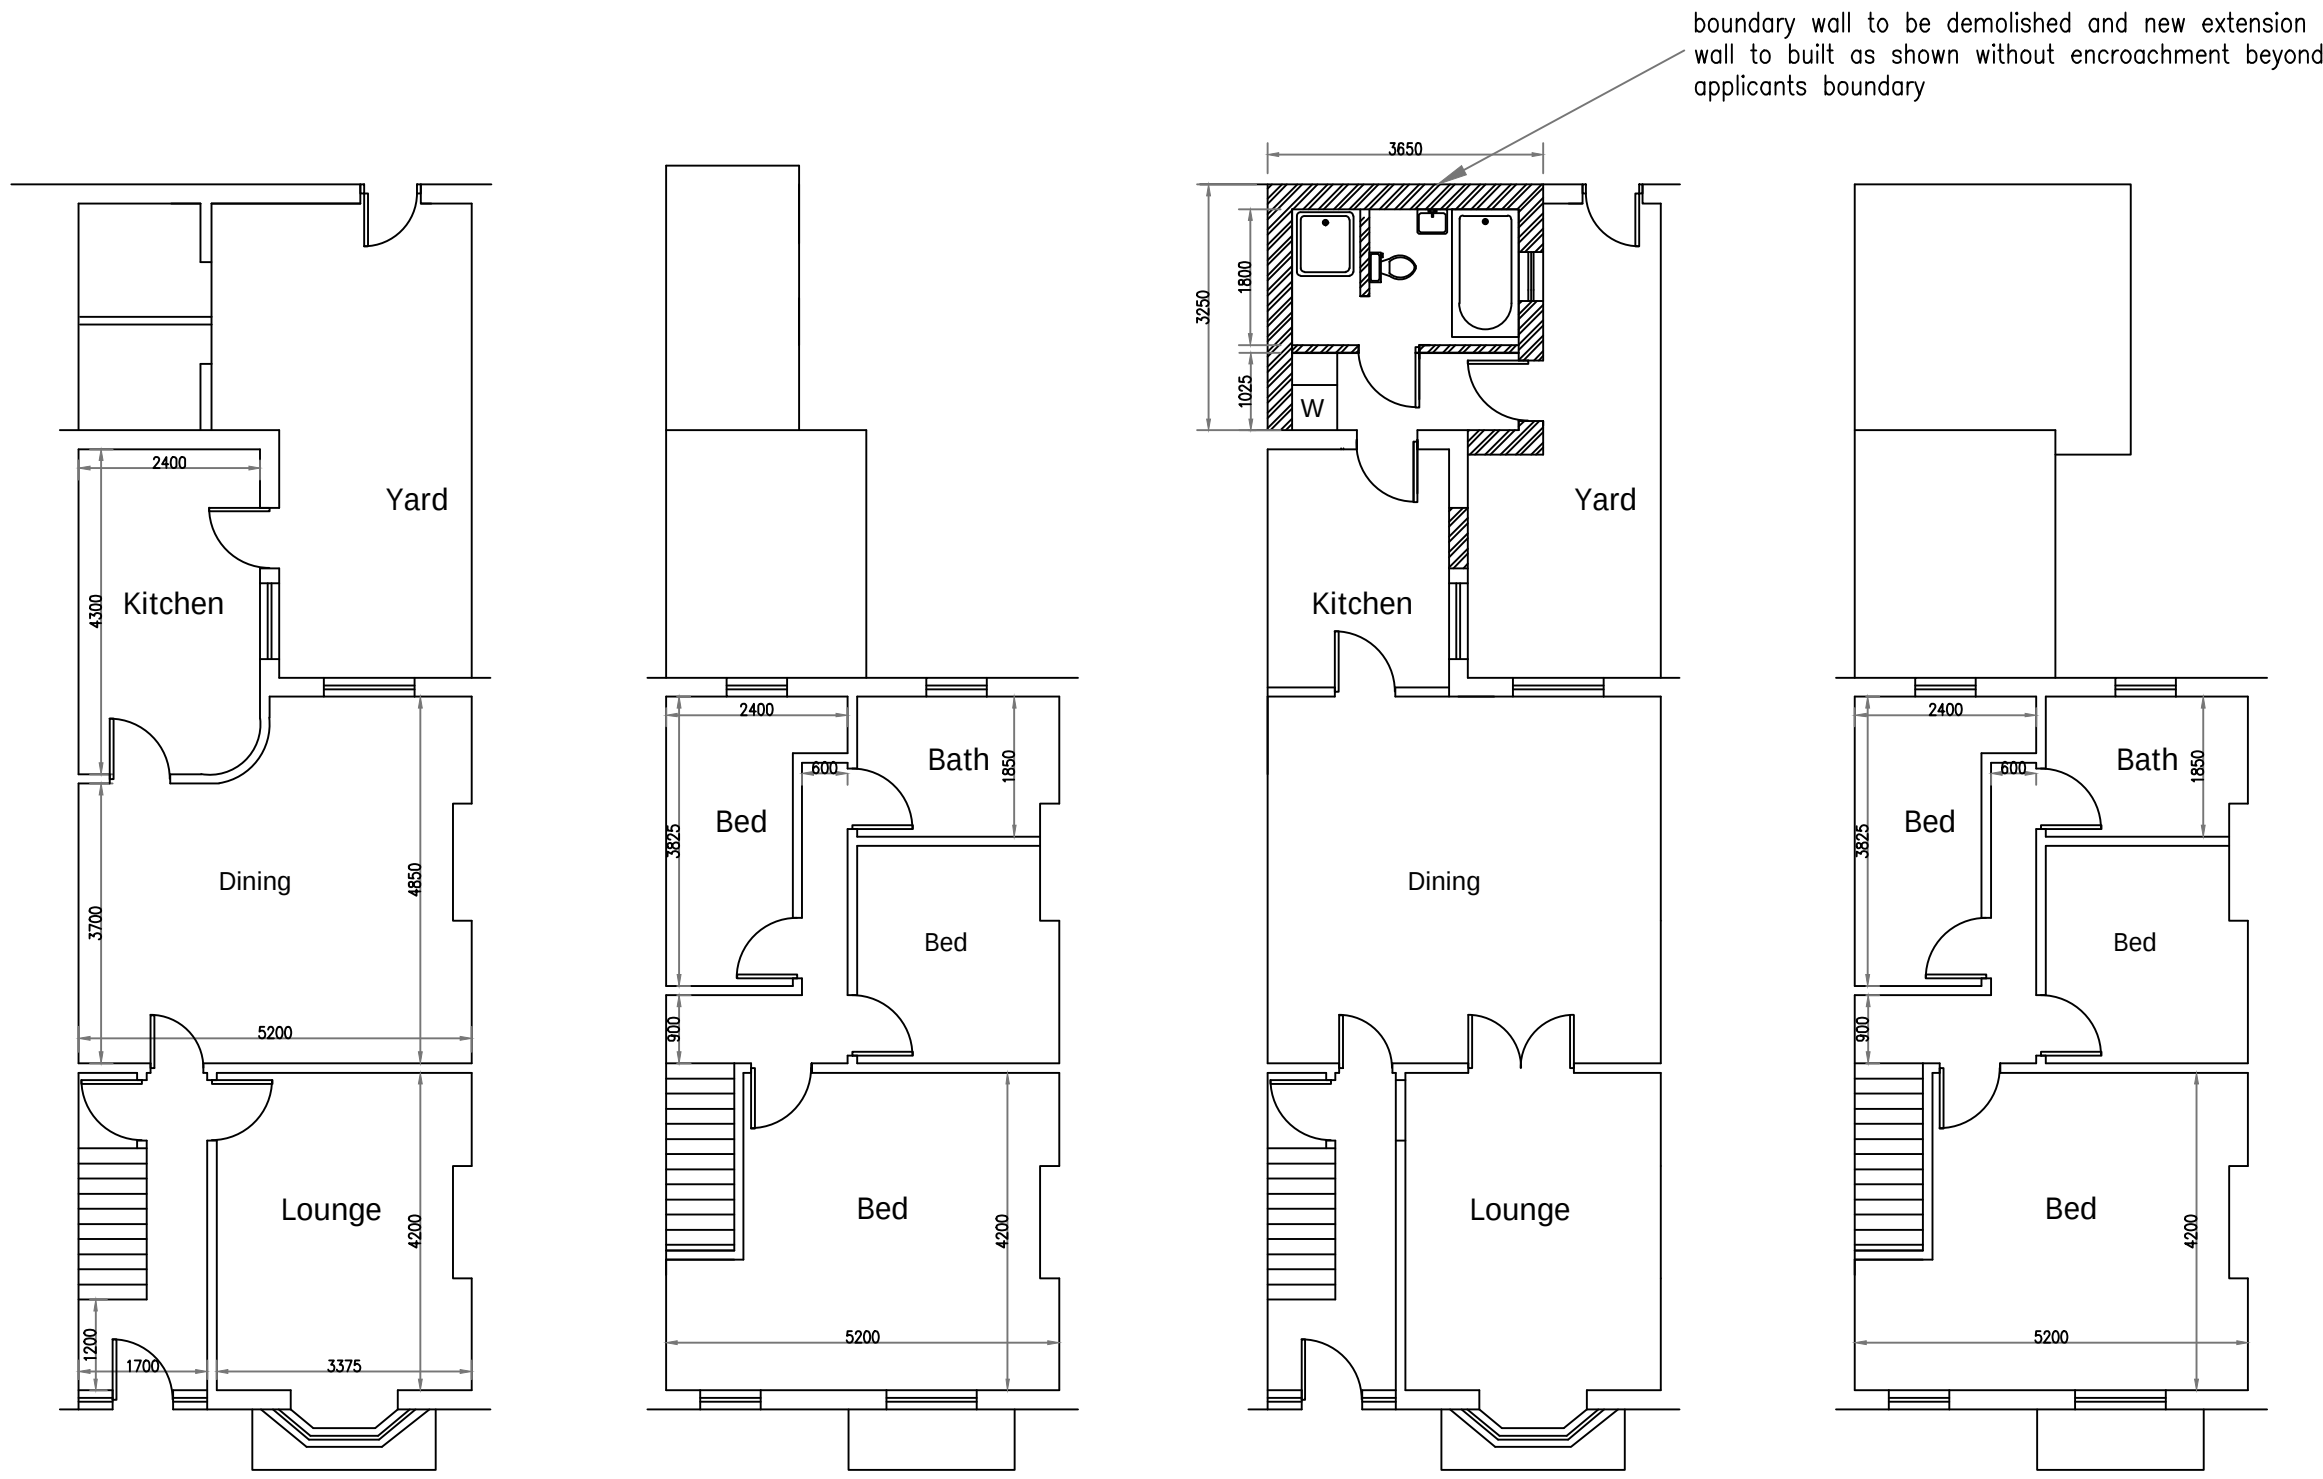

EXISTING GROUND FLOOR


EXISTING FIRST FLOOR

PROPOSED GROUND FLOOR

PROPOSED FIRST FLOOR




EXISTING FRONT ELEVATION

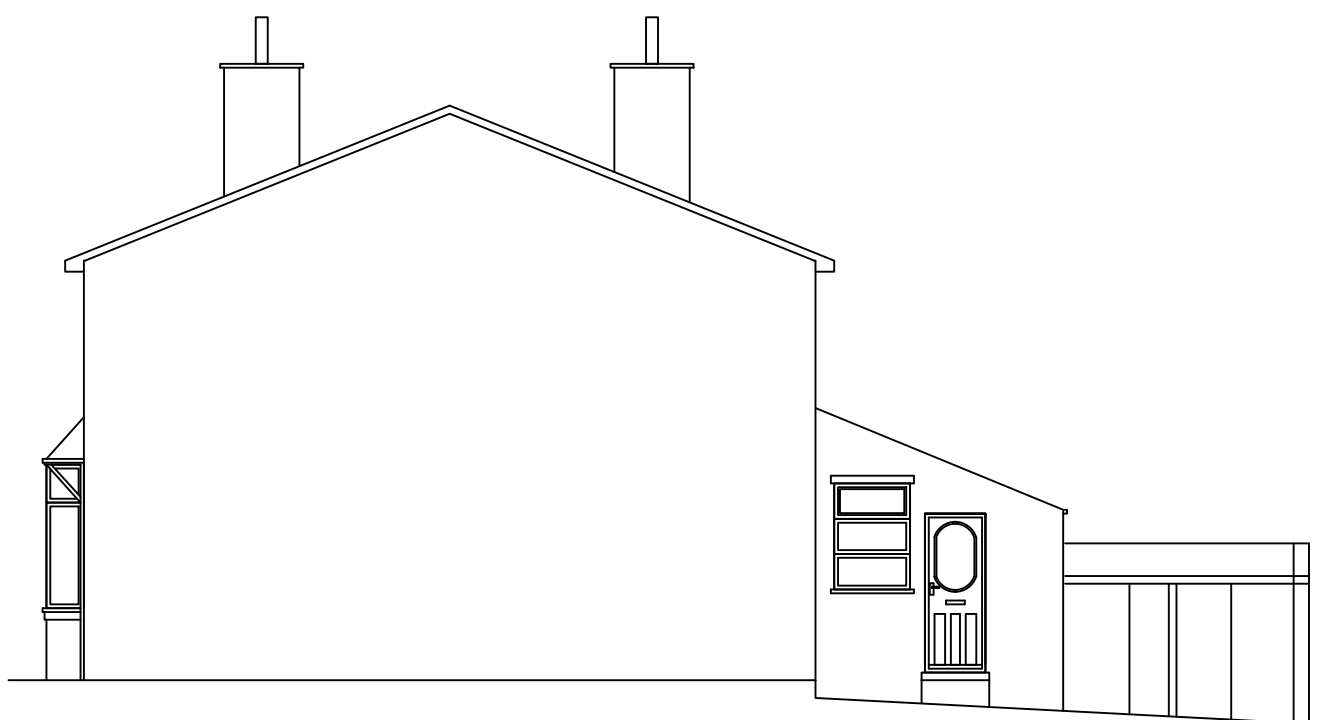

EXISTING SIDE ELEVATION (1)




EXISTING REAR ELEVATION

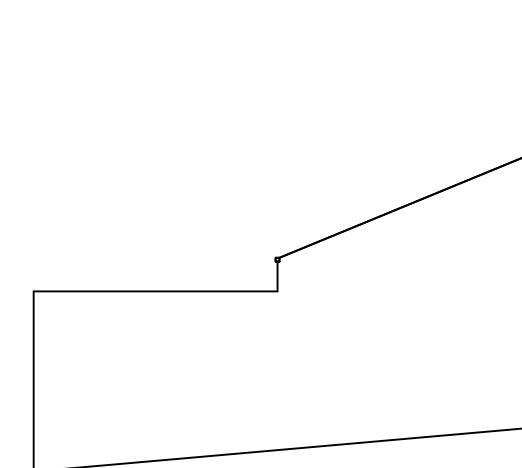

EXISTING SIDE ELEVATION (2)



PROPOSED FRONT ELEVATION

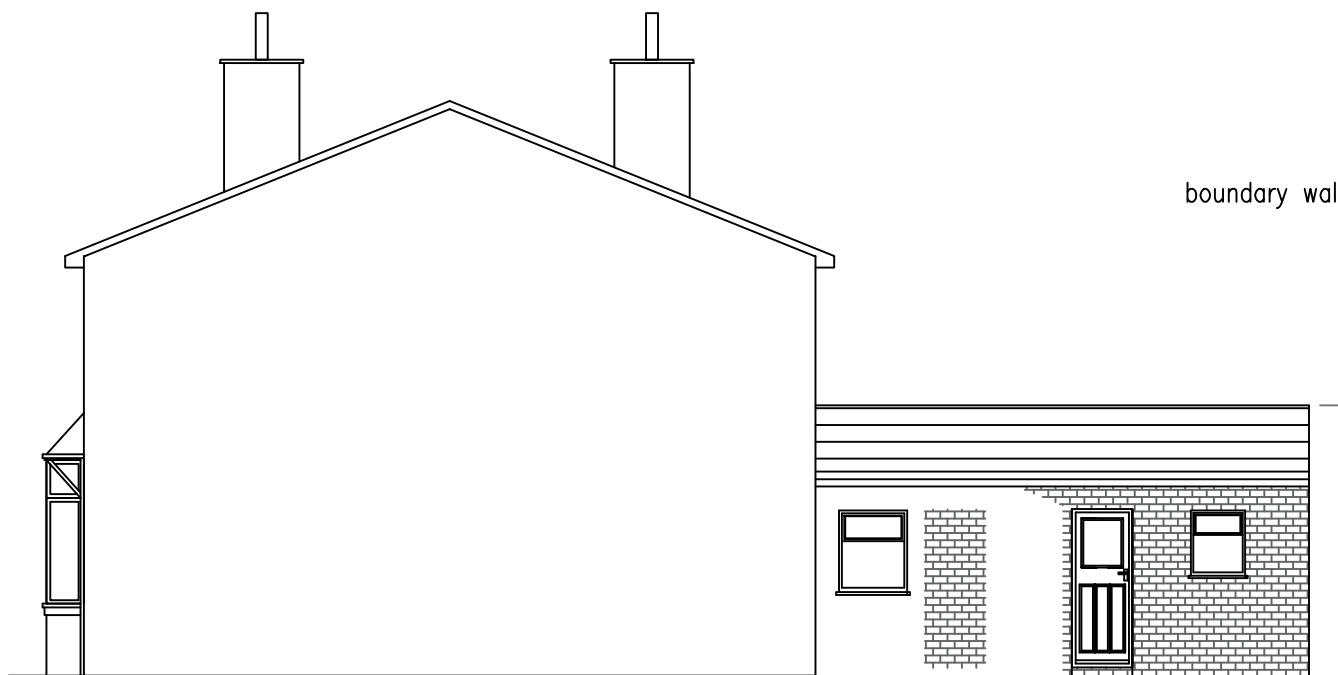


PROPOSED SIDE ELEVATION



boundary wall outline




PROPOSED REAR ELEVATION

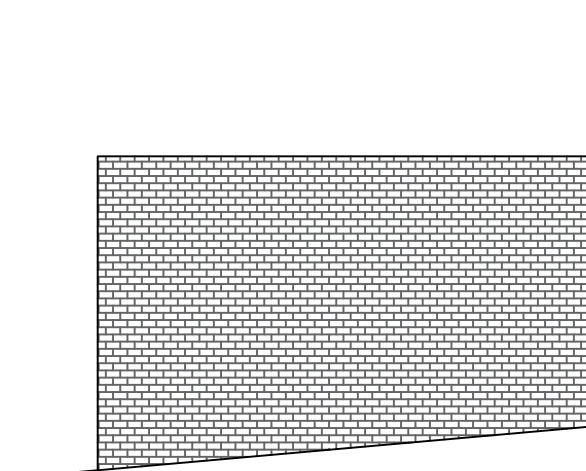

PROPOSED SIDE ELEVATION (2)

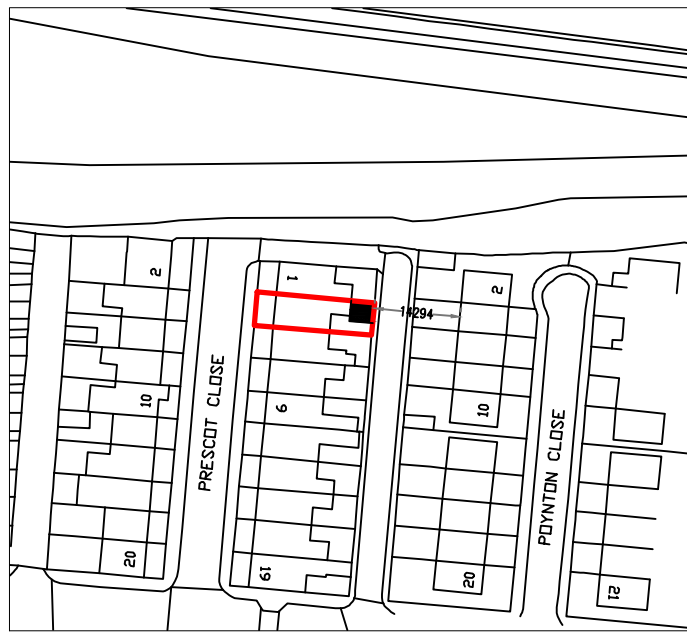 

LOCATION PLAN (1:1250)
© Crown copyright and database rights 2023
Ordnance Survey 0100031673

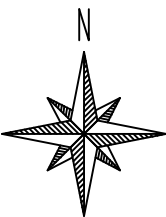

BLOCK PLAN (1:500)



SITE PLAN (1:200)

Date	Rev.		Initials
17/1/24	A.	Amended plans	RA

This drawing is subject to copyright and is not to be reproduced in part or whole without approval.
Figured dimensions take precedence over scaled measurements from the drawing. All dimensions and drawings to be checked by Client and Contractor and discrepancies clarified with the Client prior to commencement.
The whole of the works to comply with Planning Approval & Conditions and current Building Regulations. No work to commence without Planning & Building Regulations approval.
The client must ensure the project complies with the Construction Design and Management Regulations 2015.
The Client should ensure consent from any landowner or interested party is obtained, as well as compliance with Party Wall Act 1996

Notes

RAD

The White House,
42-44 Chorley New Road,
Bolton
BL1 4AP

Tel : 01204 322196
Fax : 01204 214110
Mob: 07790 361104
Email: info@radesignprojects.co.uk

Project
3 PRESCOT CLOSE
BURY
BL9 9DZ

Title
EXISTING & PROPOSED PLANS

Client
AISHAH KHAN

Drawn
RA

Date
DECEMBER 2023

Scale
1:100 @ A1 / 1:200 @ A3

Drawing Number
RAD/2970/23/1/RevA