




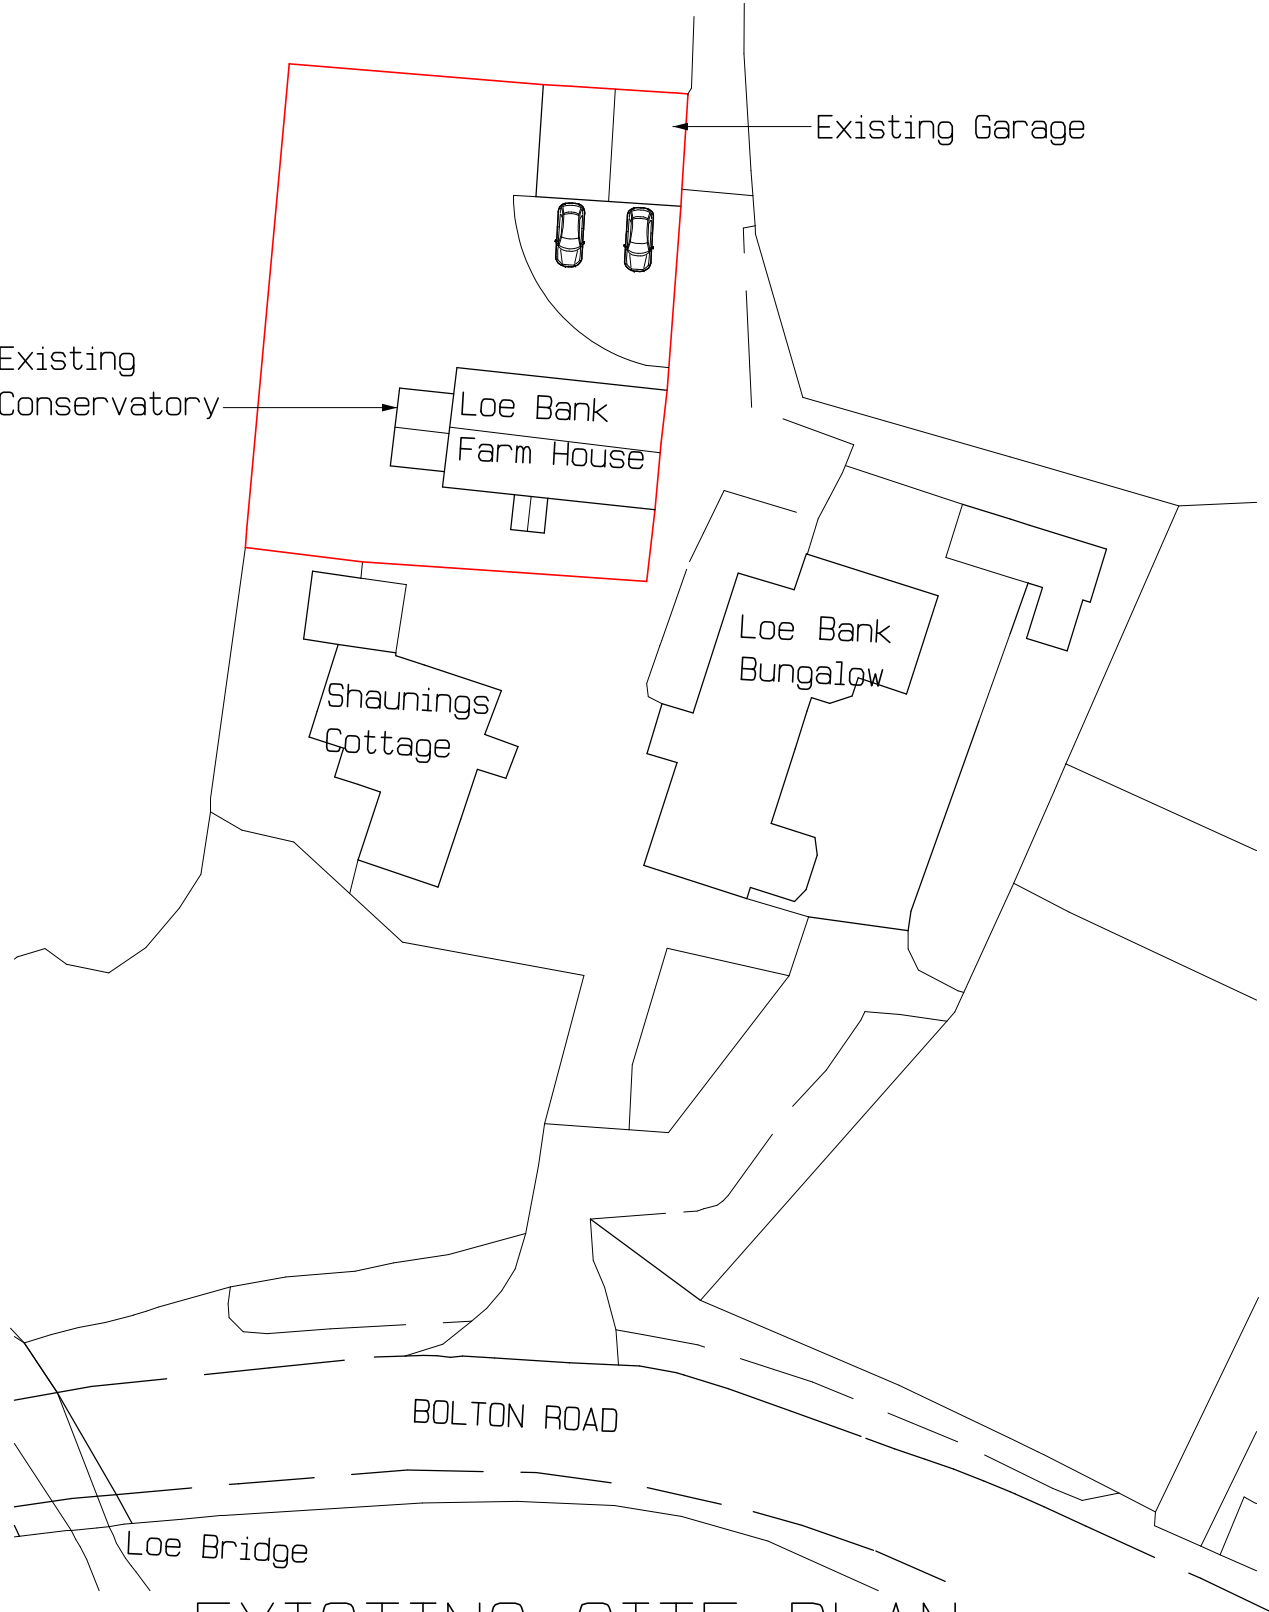

EXISTING SITE PLAN

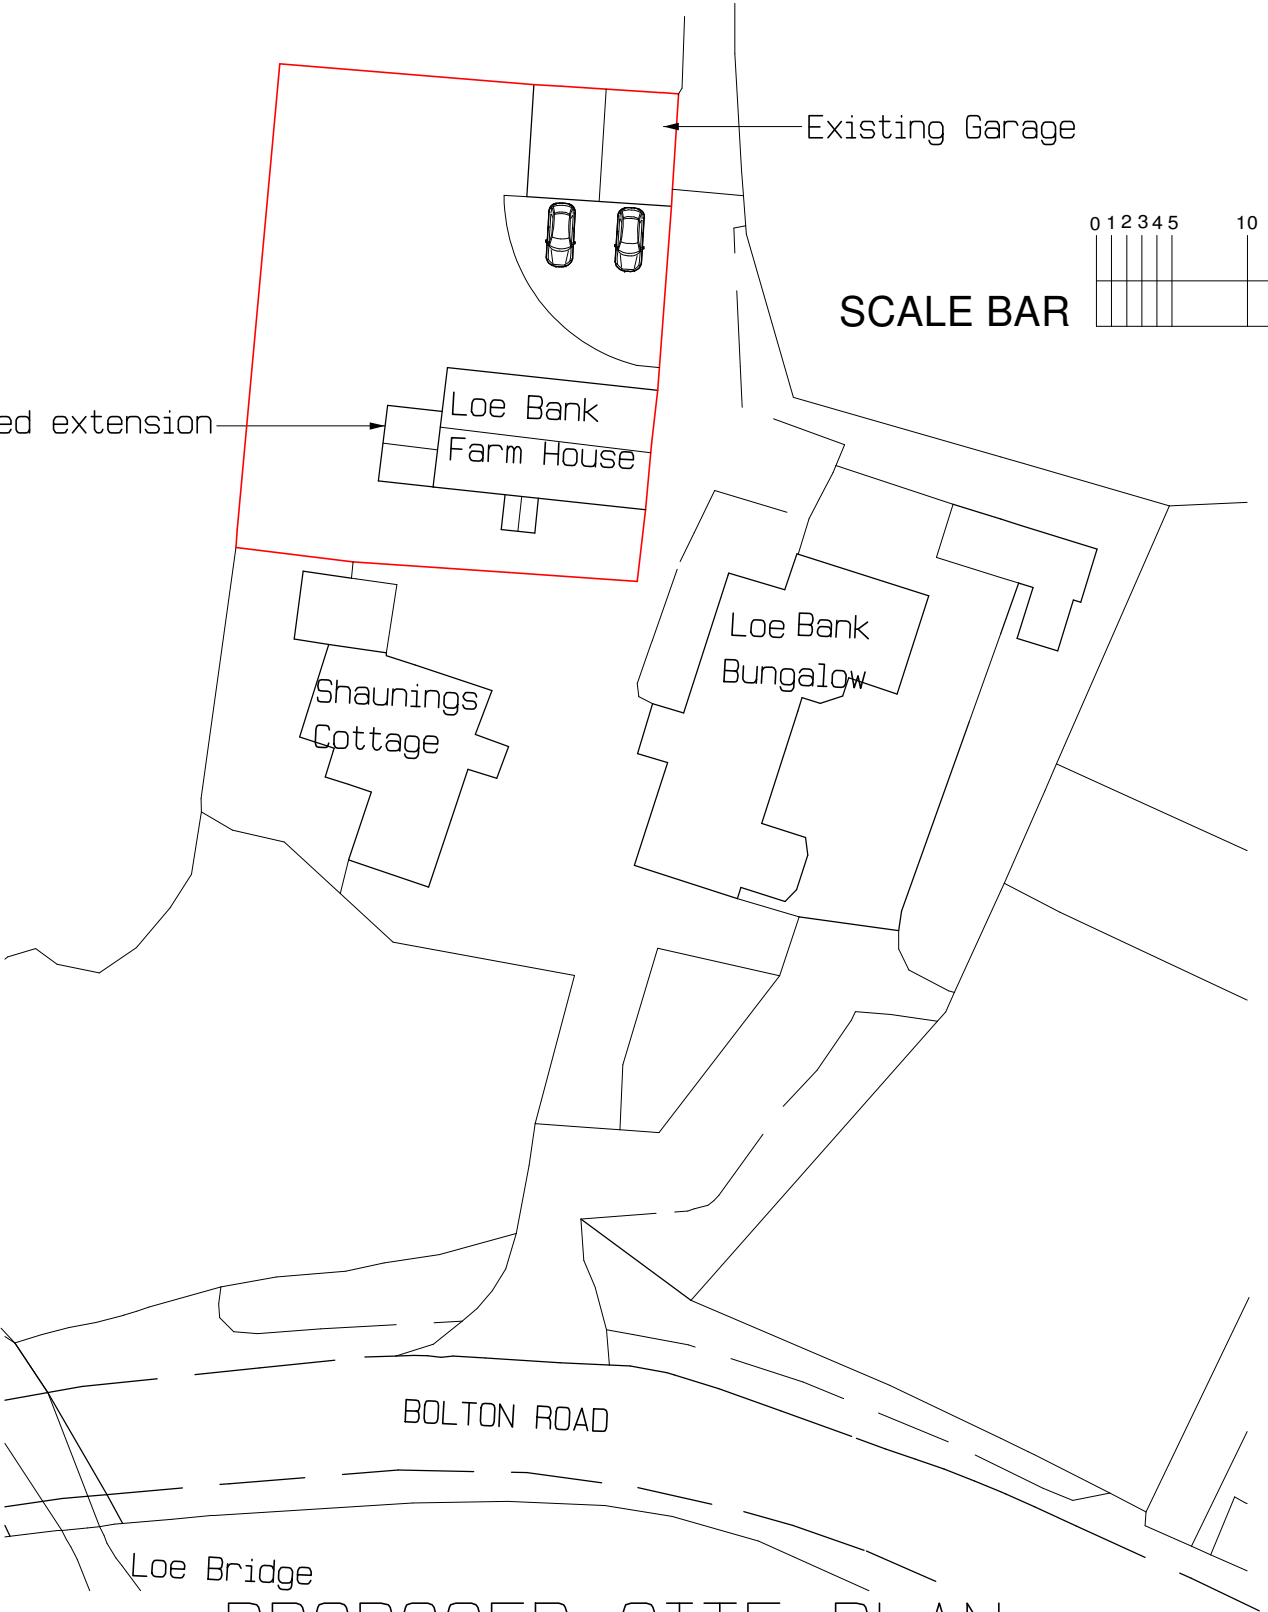

PROPOSED SITE PLAN

 

GENERAL NOTES Nash Building Consultants Limited assert the copyright for the content of this drawing. No part of this drawing may be reproduced, stored in a retrieval system, or transmitted, in any form, or by any means, without the prior permission of Nash Building Consultants Limited. The contents of this drawing have been prepared solely for the purpose of obtaining Planning consent and/or Building Regulation Plan Approval (based on regulations applicable at time of issue of the drawing). Whilst the contents of this drawing have been prepared with due diligence, any discrepancy/ies identified by third parties, must be referred to Nash Building Consultants Limited for further consideration, prior to execution of related works. All dimensions stated on this drawing are in millimetres, unless otherwise stated. All dimensions must be checked on site, prior to commencement of related works and any discrepancy/ies must be referred to Nash Building Consultants Limited.	REVISION DETAILS <table><tr><th>REV</th><th></th></tr><tr><td> </td><td> </td></tr></table>	REV				NASH BUILDING CONSULTANTS LIMITED ARCHITECTURAL DESIGN PLANNING BUILDING REGULATIONS INTERIOR DESIGN Heathcroft 38, Heath Lane, Lowton, Warrington, WA3 1JA Tel No 01942 722002 / 07879 633662 Email: gordon@gordonnash.co.uk	<table><tr><td>CLIENT:</td><td colspan="3">MR. AND MRS. W. BESCOBY</td></tr><tr><td>PROJECT:</td><td colspan="3">TWO STOREY EXTENSION AT LOE BANK FARMHOUSE, BOLTON ROAD BL8 4JA</td></tr><tr><td>DRG. TITLE:</td><td colspan="3">EXISTING AND PROPOSED SITE PLANS</td></tr><tr><td>DRAWING No:</td><td>2021/931-02</td><td>REV.</td><td>Original</td></tr><tr><td>ISSUE DATE:</td><td>07/09/2021</td><td>SCALE:</td><td>1/500 @ A3</td></tr></table>	CLIENT:	MR. AND MRS. W. BESCOBY			PROJECT:	TWO STOREY EXTENSION AT LOE BANK FARMHOUSE, BOLTON ROAD BL8 4JA			DRG. TITLE:	EXISTING AND PROPOSED SITE PLANS			DRAWING No:	2021/931-02	REV.	Original	ISSUE DATE:	07/09/2021	SCALE:	1/500 @ A3
REV																											
CLIENT:	MR. AND MRS. W. BESCOBY																										
PROJECT:	TWO STOREY EXTENSION AT LOE BANK FARMHOUSE, BOLTON ROAD BL8 4JA																										
DRG. TITLE:	EXISTING AND PROPOSED SITE PLANS																										
DRAWING No:	2021/931-02	REV.	Original																								
ISSUE DATE:	07/09/2021	SCALE:	1/500 @ A3																								