
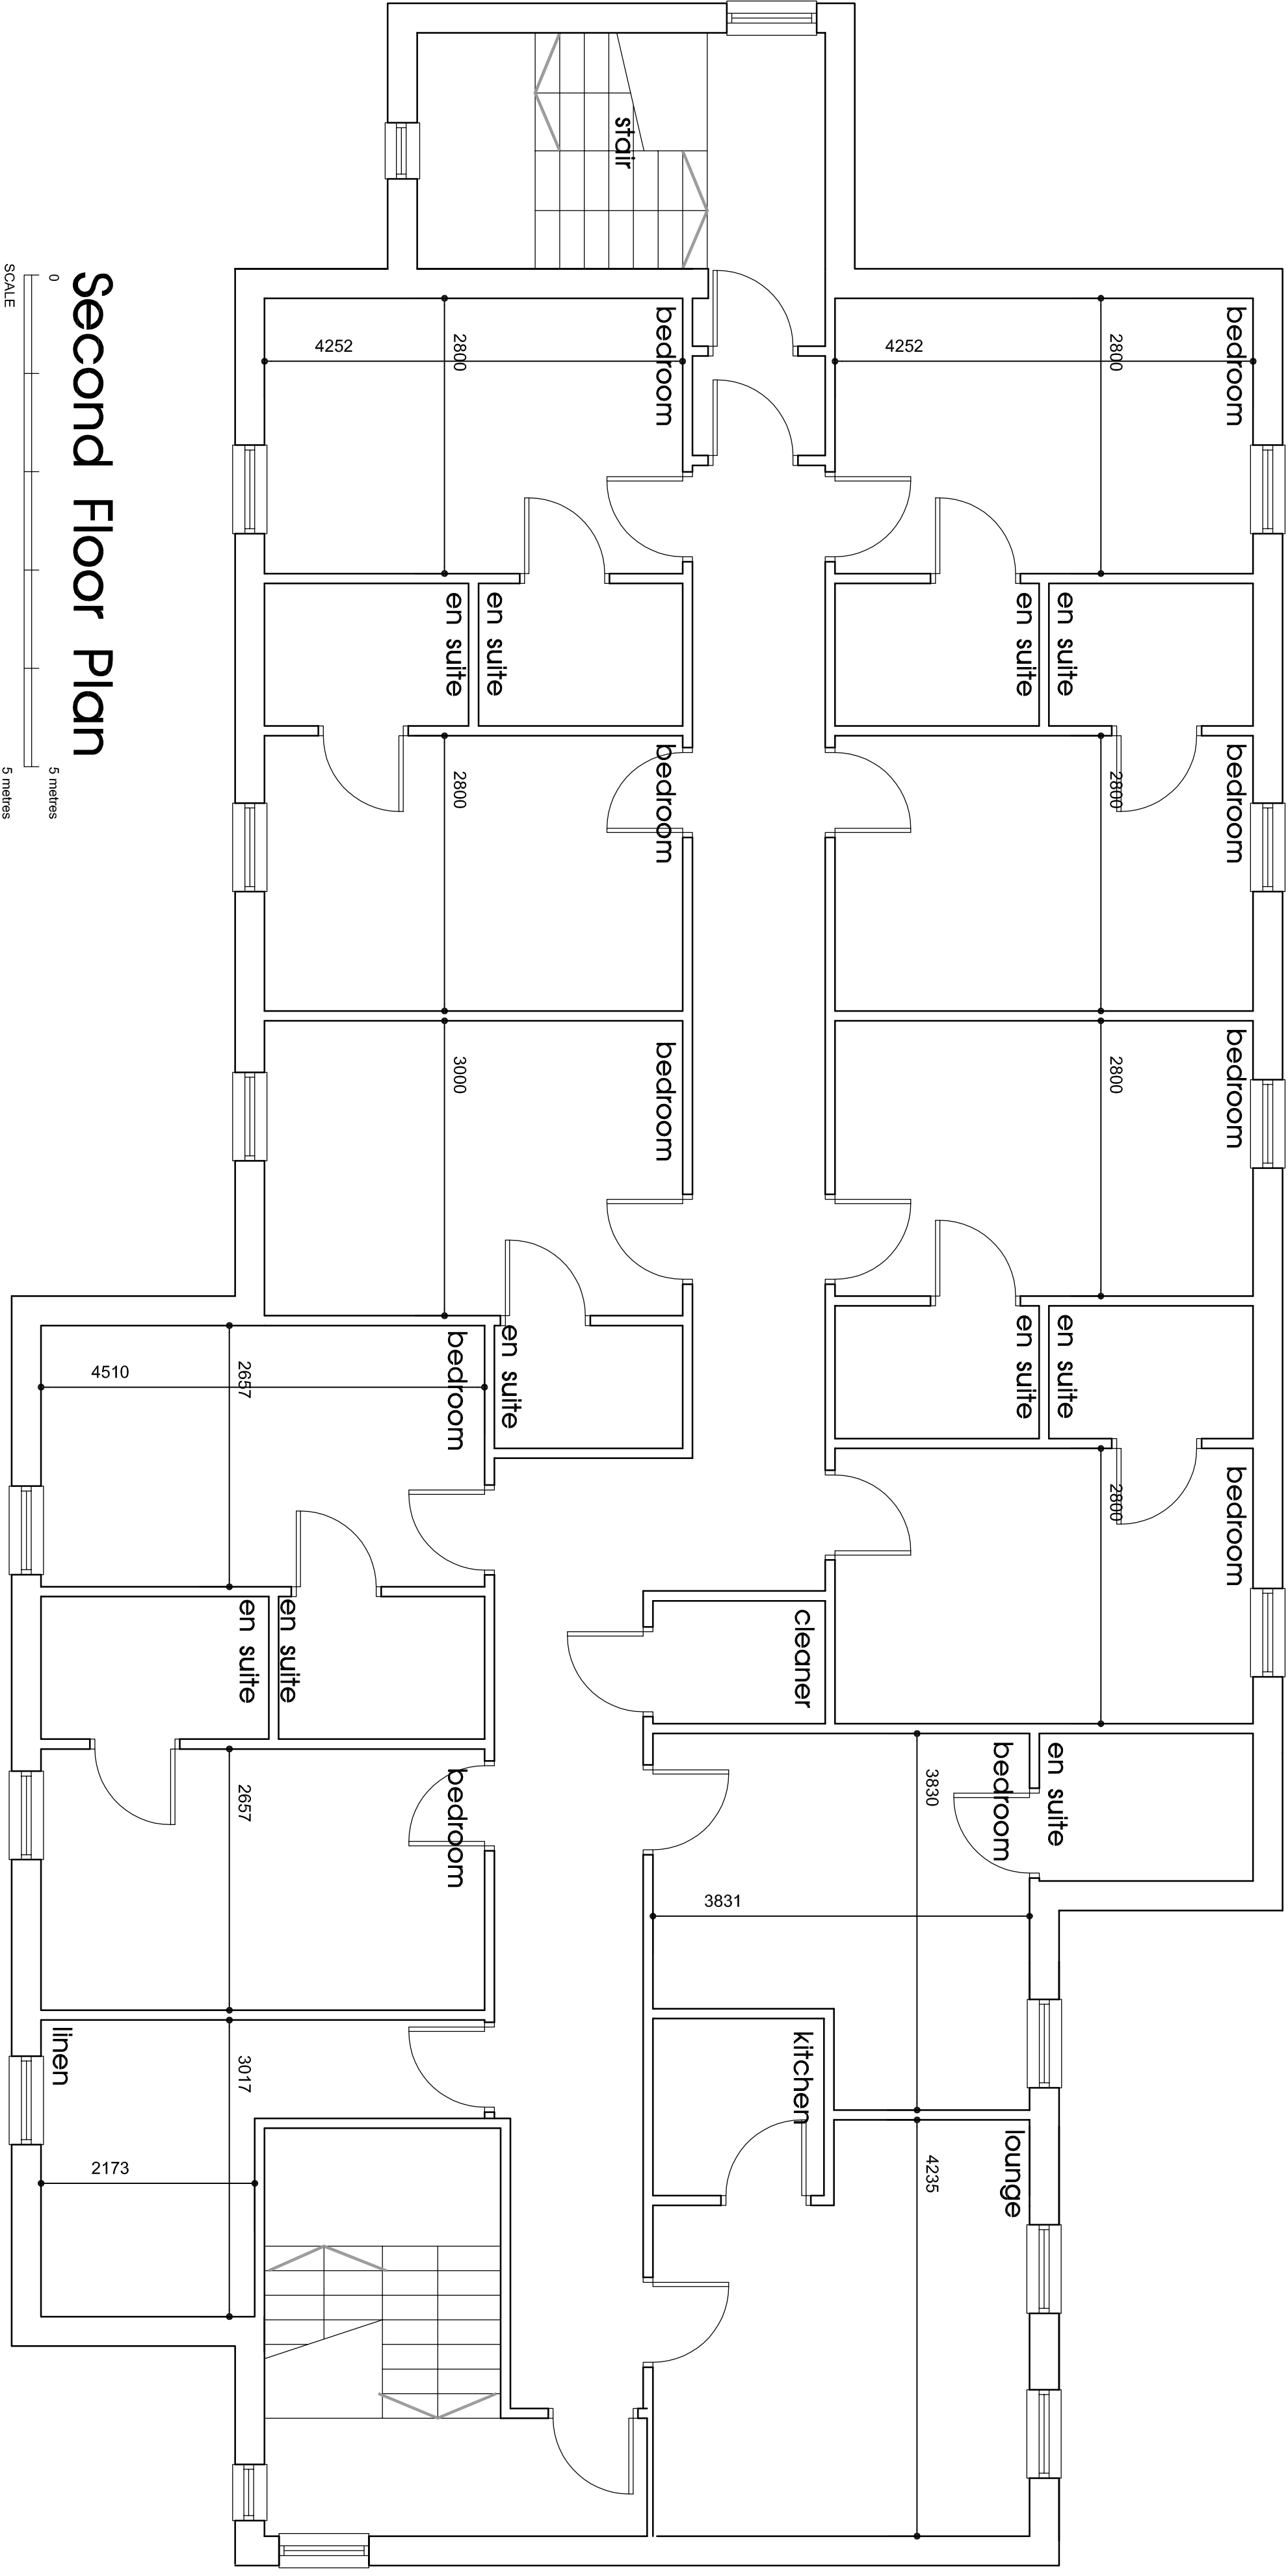


- do not scale dimensions from this drawing
- all dimensions to be checked on-site and
discrepancies to be reported to the architects

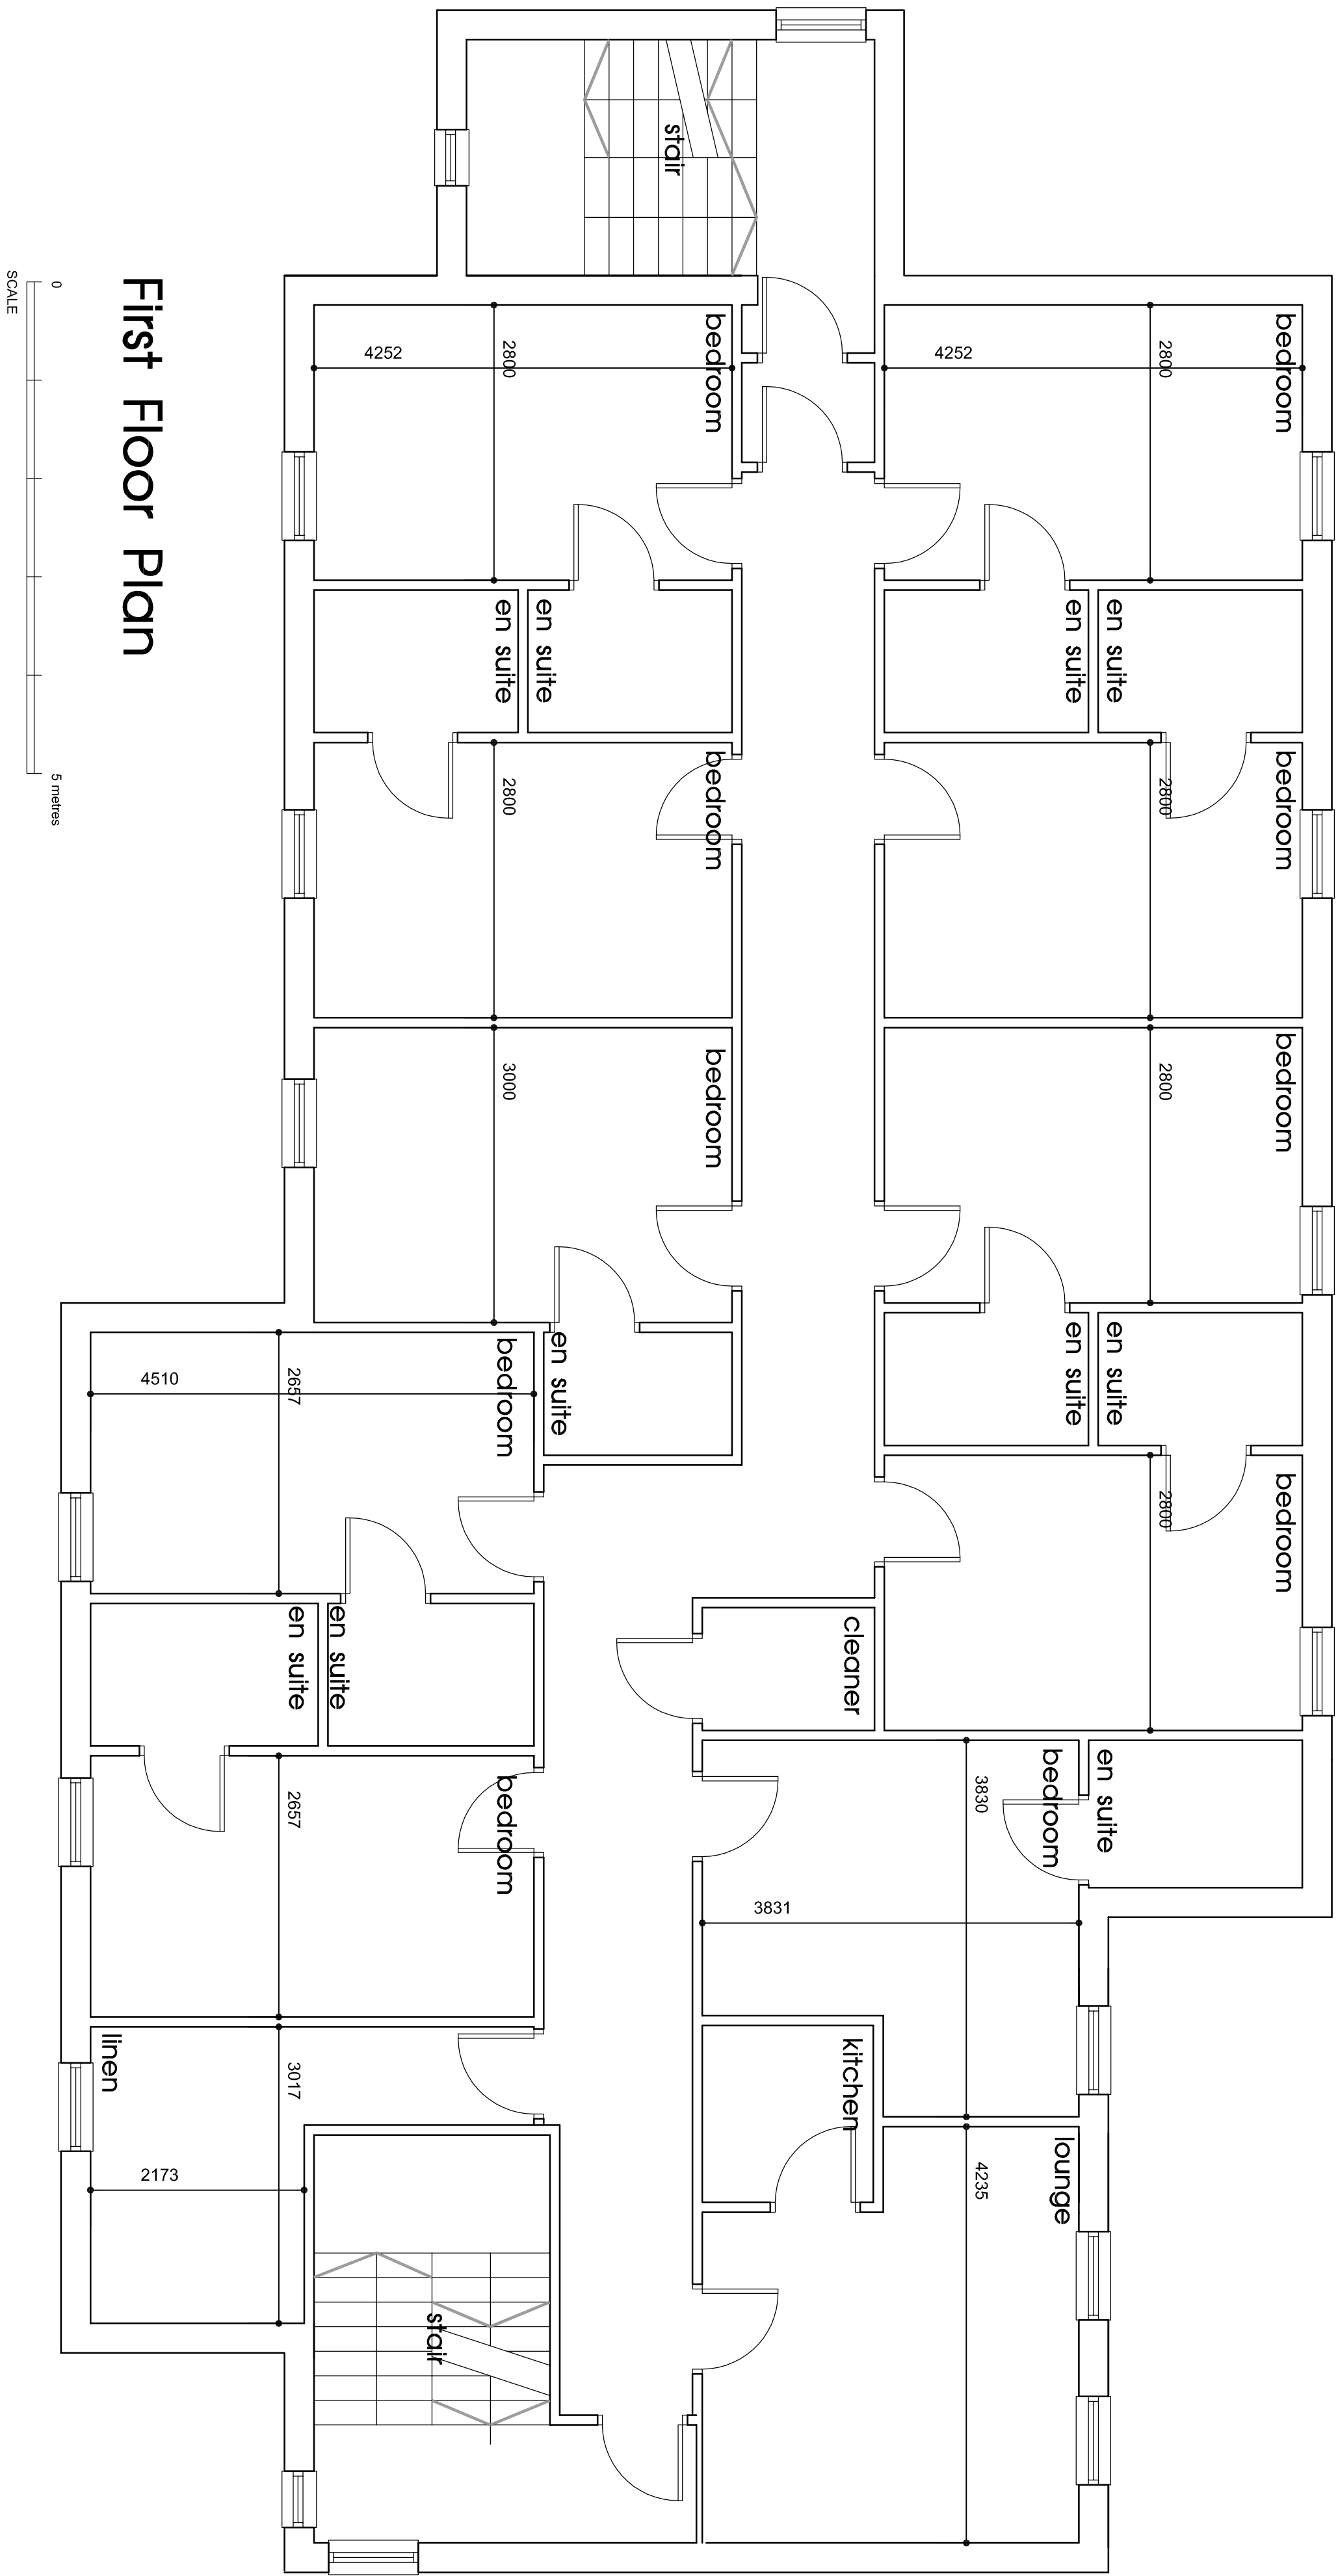

client

project
Proposed Care Home
Orkney Close, Rodcliffe,
Manchester M26 2WR

title
Upper Floor Plans

drawing number
3443.04

scale
1:50 A1

drawn by
RH

fisk
& associates
architects

20 chorley road, swinton, manchester, m27 5oj
t - 0161 793 5300 e - info@fisk.co.uk

