



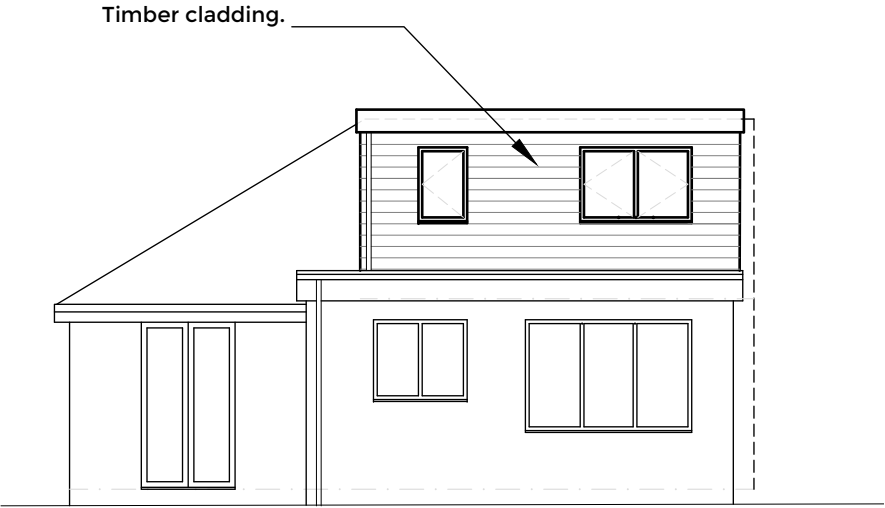


PROPOSED REAR ELEVATION 1:100




PROPOSED SIDE ELEVATION 1:100

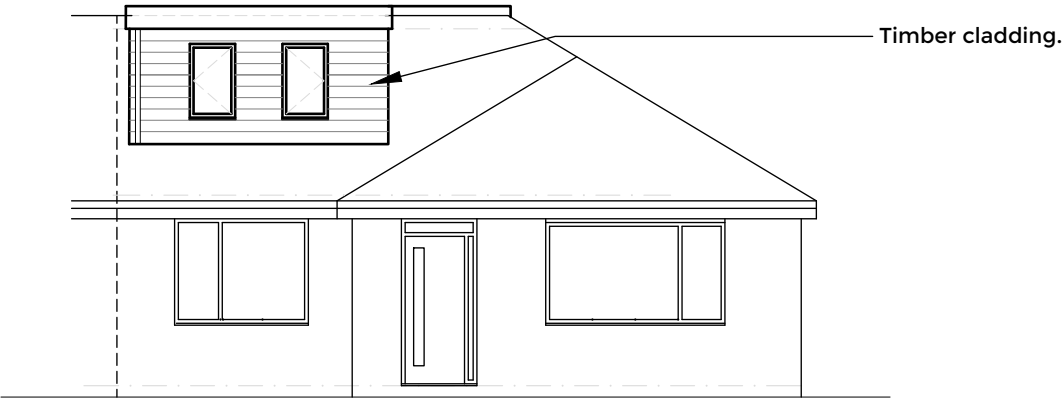

PROPOSED FRONT ELEVATION 1:100

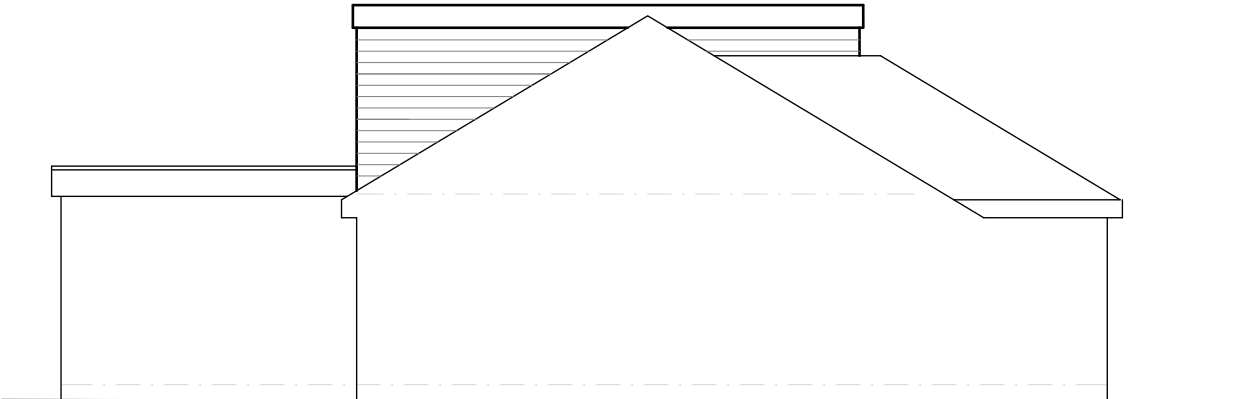

PROPOSED SIDE ELEVATION 1:100

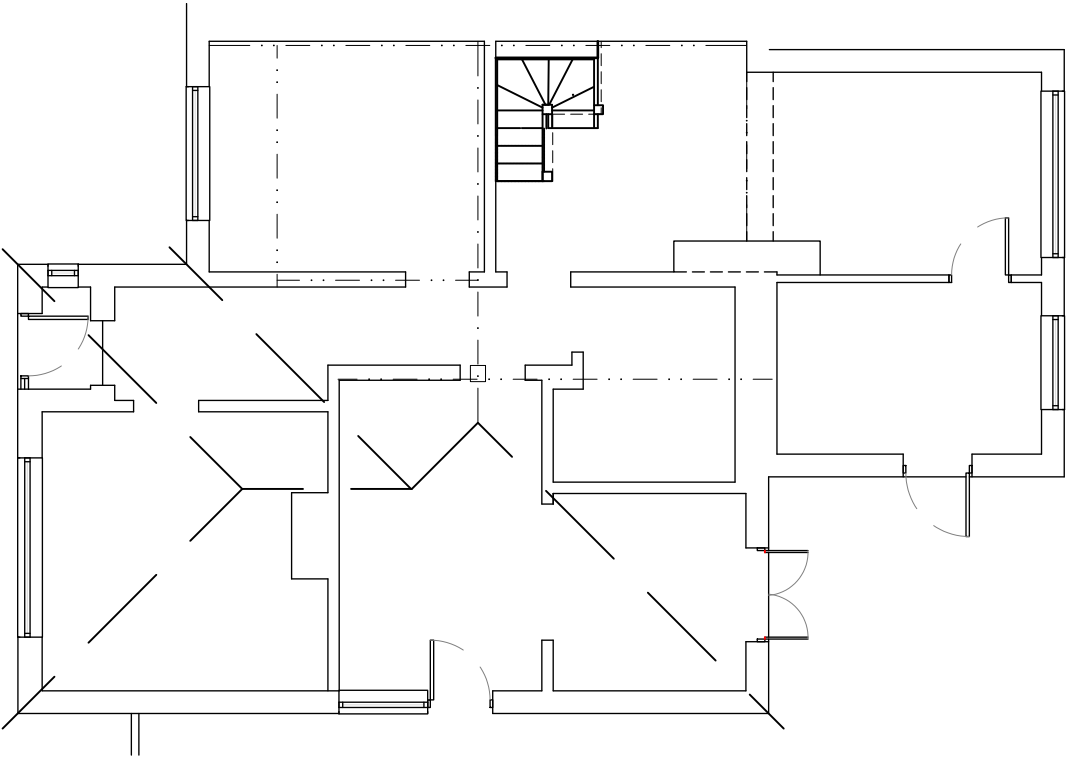

INDICATIVE STRUCTURE PLAN 1:100
REFER TO STRUCTURAL ENGINEERS DETAILS.

This drawing is ©TECH:D Ltd and is not to be copied, reproduced or re-distributed either in whole or in part without the prior permission of the originator. The originator shall have no responsibility for any liability, loss, cost, damage or expense arising from or relating to any use of this document other than for its intended purpose on this project. This drawing shall be read in conjunction with all other relevant drawings, specifications and associated documentation. Any discrepancies, errors or omissions are to be reported to the originator before proceeding with work. This drawing is for Local Authority submission only. The client is to seek approval from the land freeholder and all parties who may have an interest in the land. All materials shall be suitable for their purpose and installed in strict accordance with the manufacturers instructions. All workmanship and materials to comply with Building regulations, British standards, Codes of practice and NHBC requirements where relevant. The contractor is to comply with the CDM regulations. All dimensions are to be checked on site by the contractor prior to proceeding with any work.

NOTES / KEY:

A	Side elevation add	DD	251025



Architectural
Designer

10 Beechwood Ave Bury
BL00BH.
t: 07887876428
ddriver@techdLtd.co.uk
www.techdLtd.co.uk

client
Mr & Mrs Balmforth. 29 Hawthorn
Ave, Bury, BL09UZ.

project
Loft conversion with
dormers.

status Planning & Building regulations

drawing
Proposed elevations &
roof structure plan.

L.A. Bury MBC date July 25

drawn by DD. scale 1:100@A3

dwg no	25-06-01	04.	rev A
--------	----------	-----	-------

TECH:D LTD

29 HAWTHORN AVE BURY BL09UZ.

