


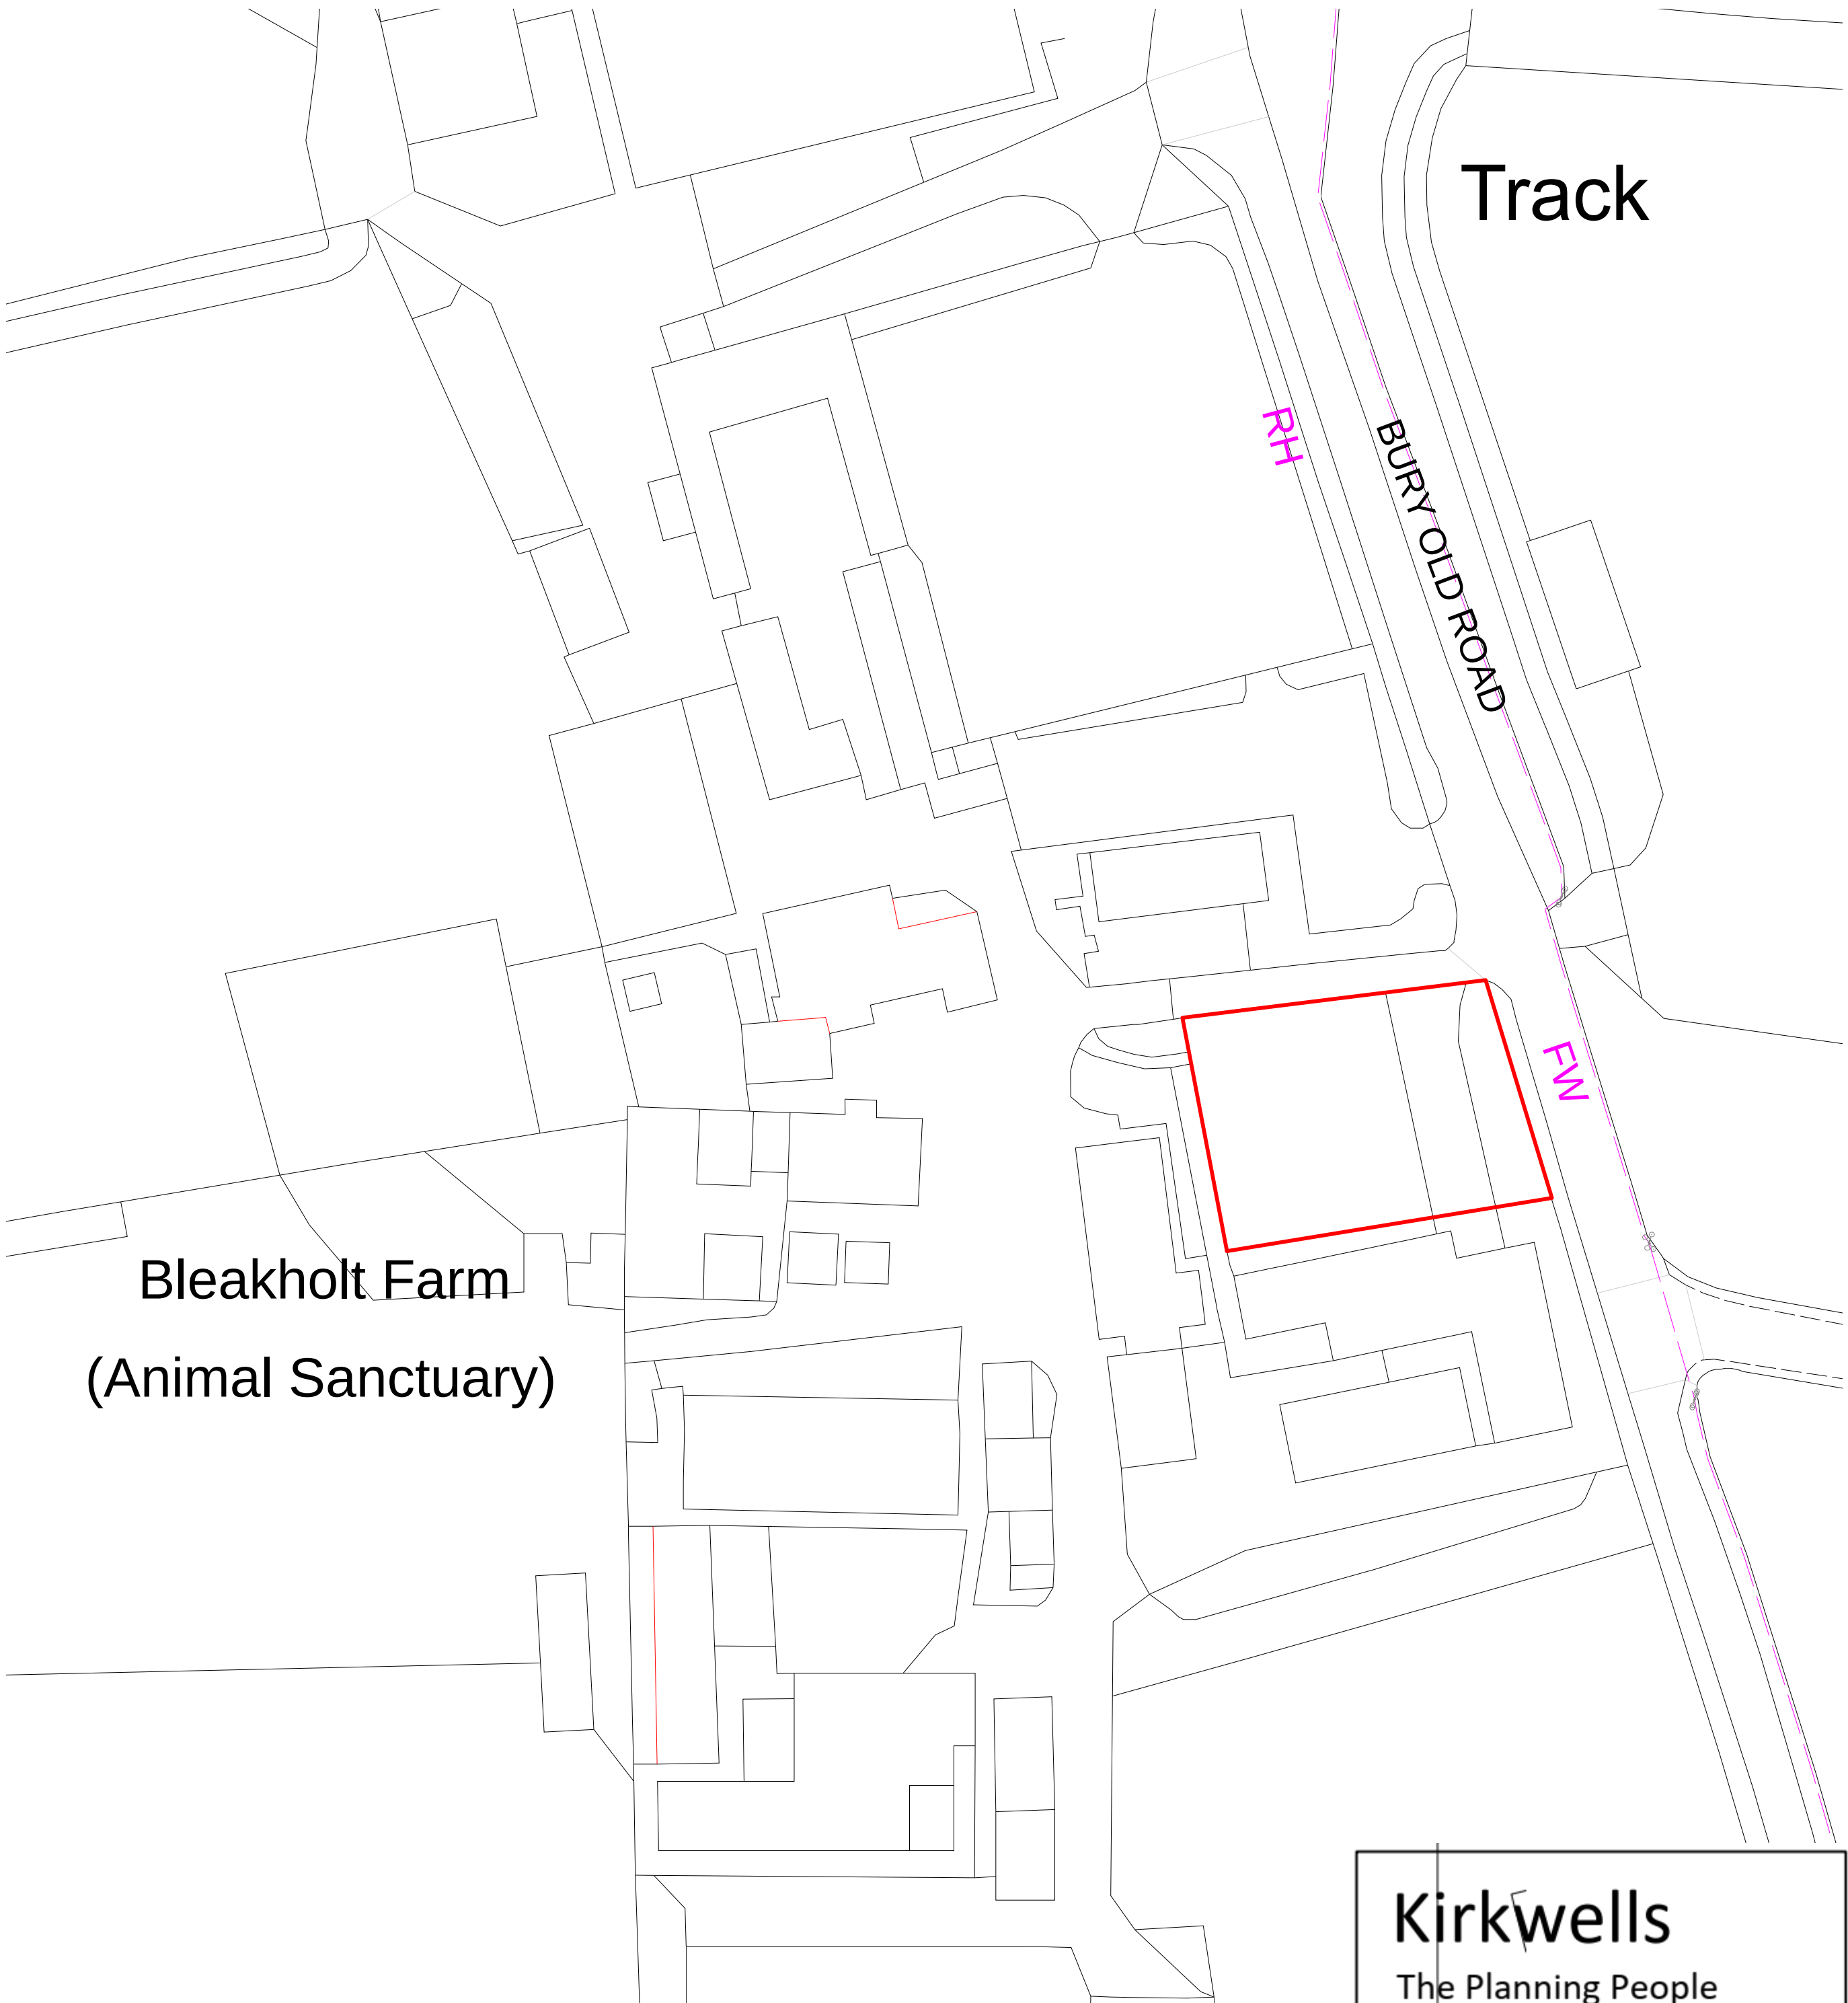

Kirkwells The Planning People Lancashire Digital Technology Centre Bancroft Road Burnley BB10 2TP tel 01282 872570		
project NEW ISOLATION UNIT & INTAKE BUILDING BLEAKHOLT ANIMAL SANCTUARY BURY OLD ROAD EDENFIELD BLO ORX client BLEAKHOLT ANIMAL SANCTUARY		
drawing title EXISTING SITE PLAN		
date JULY 2025	scale 1: 1500 @ A2	drawing no. 1542-3