


NOTE: DO NOT SCALE FROM THIS DRAWING. ALL ERRORS AND OMISSIONS TO BE REPORTED TO WALKER DESIGN. ALL INFORMATION TO BE CHECKED ON SITE PRIOR TO WORKS COMMENCING AND READ IN CONJUNCTION WITH ALL RELEVANT CONSULTANTS AND HEALTH AND SAFETY DRAWINGS AND INFORMATION

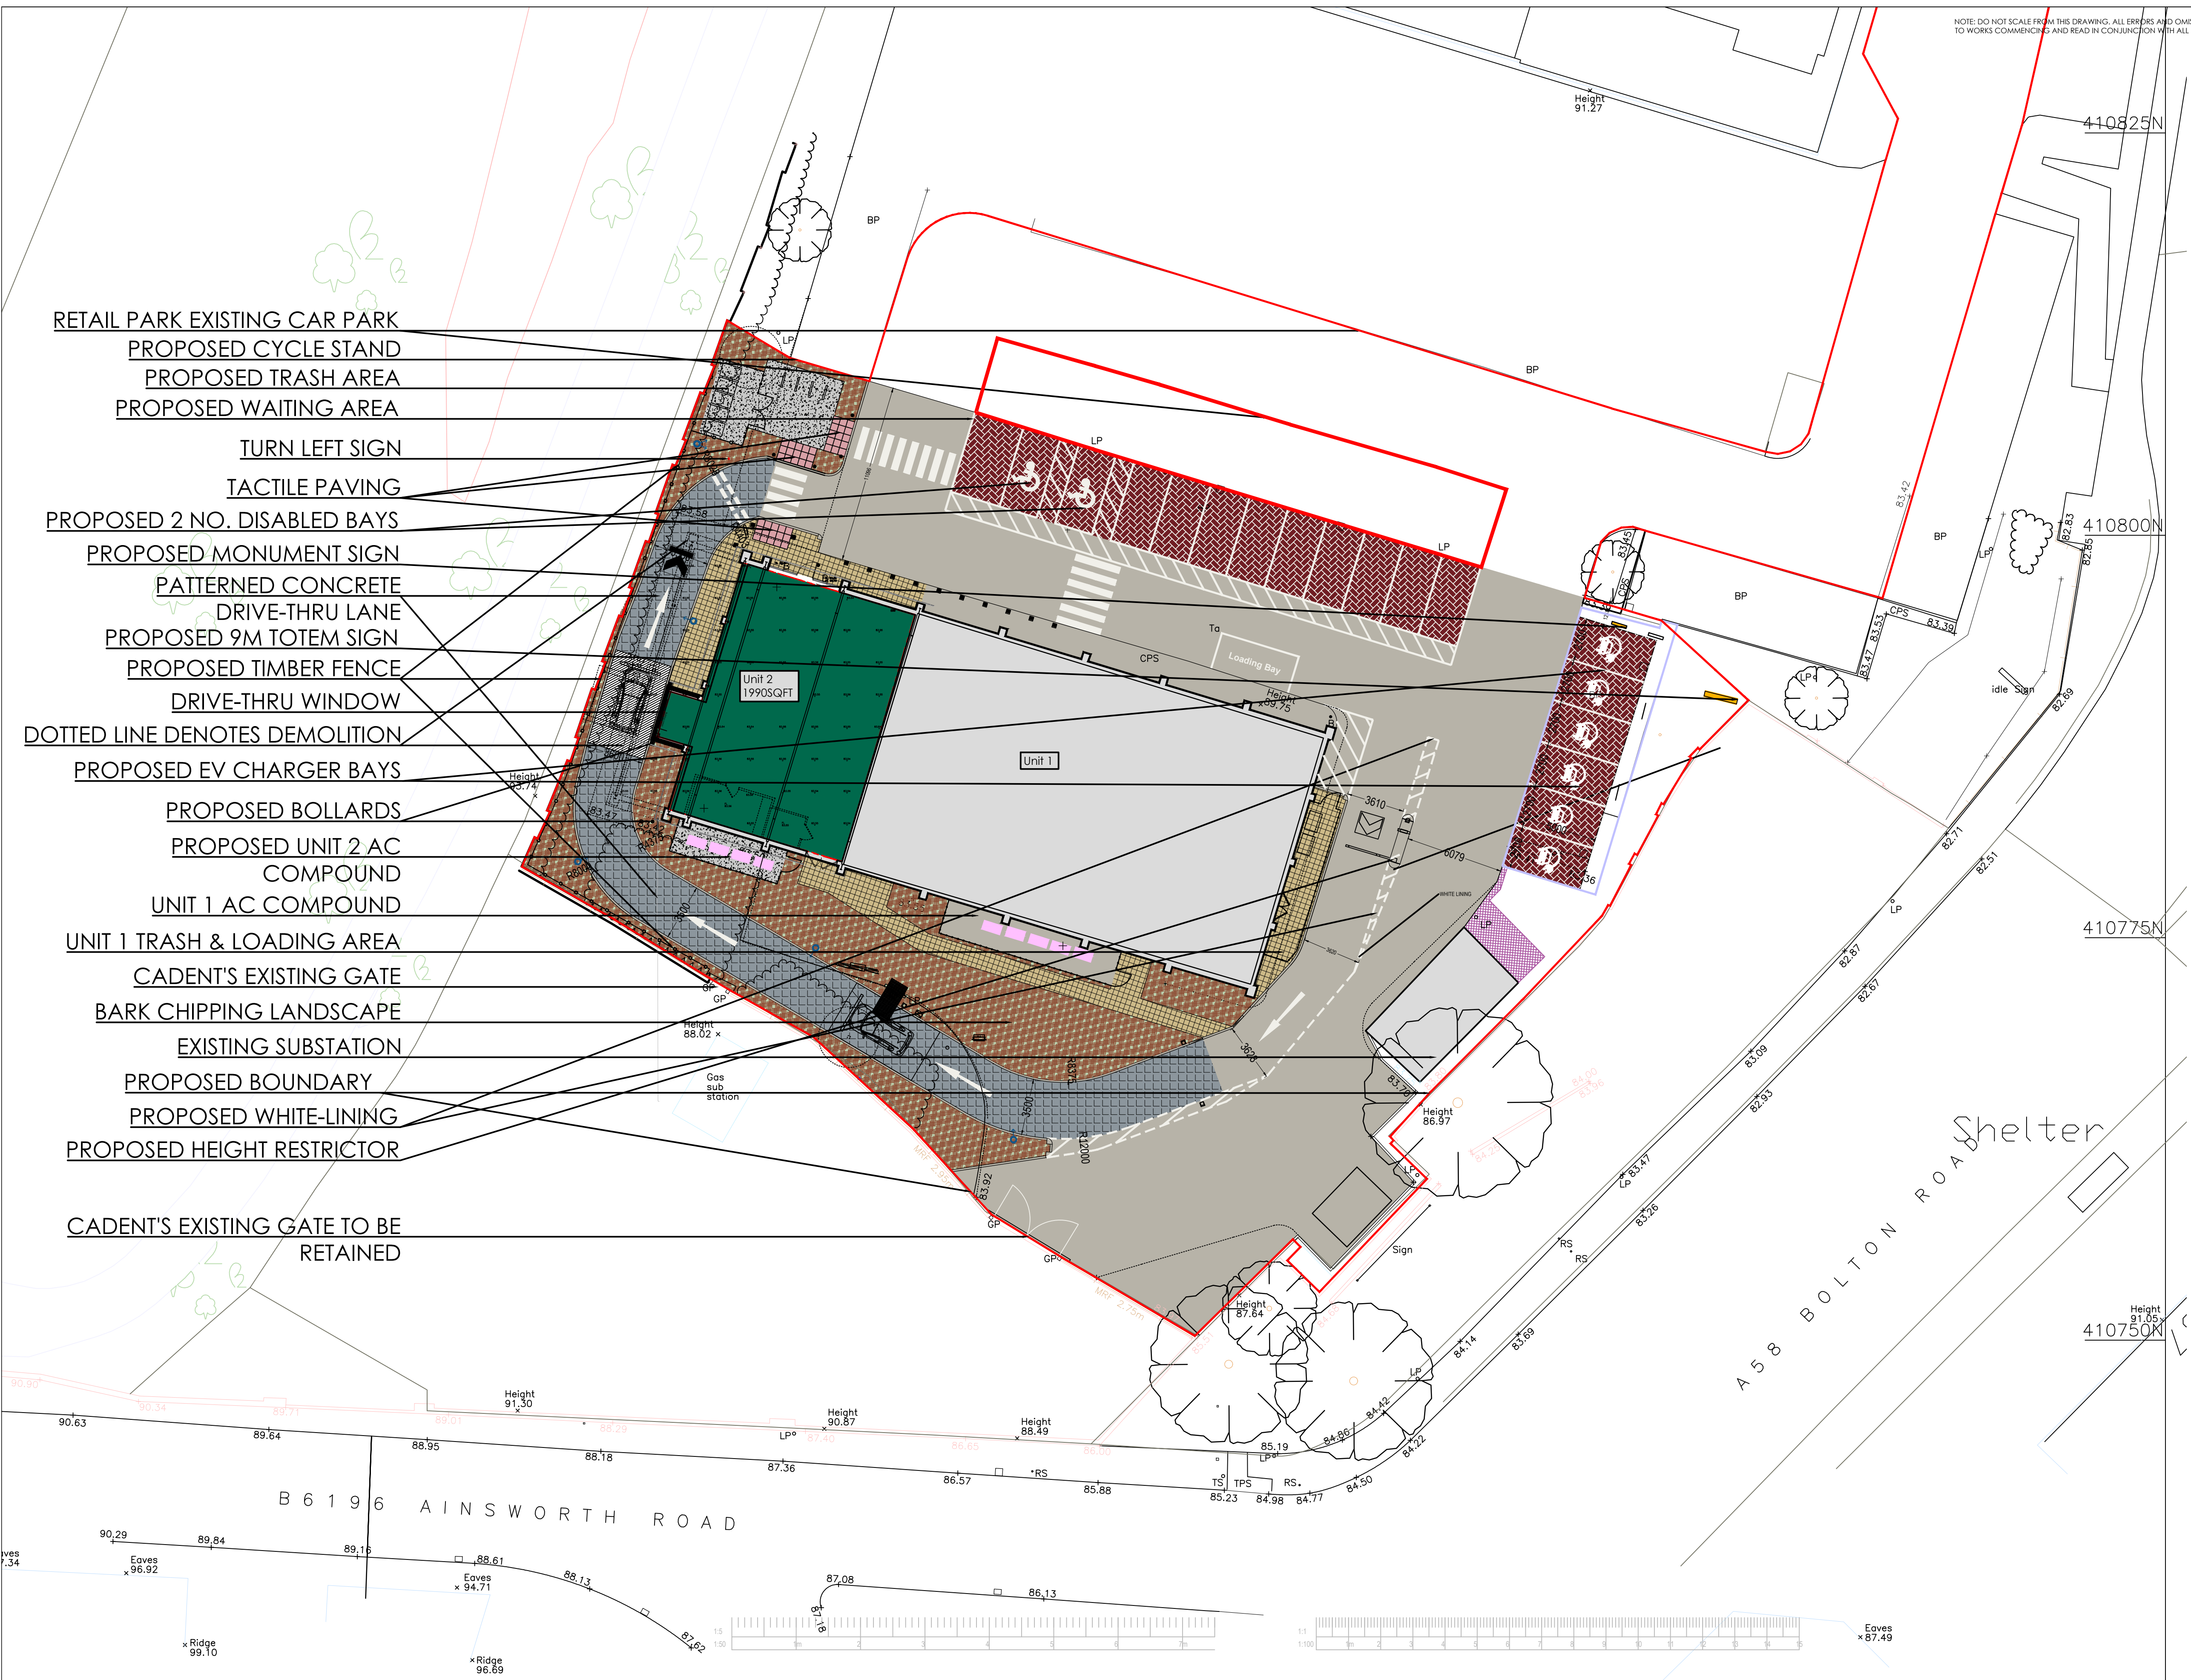

Lion Share Properties Ltd.

Client

Unit 1, Victoria Retail Park
Bury

Project

Proposed Site Plan

Title

2613.P.103.C

Drawing No.

1:200

Scale@A1

WALKER DESIGN

Office G22, Bolton Arena,
Arena Approach, Horwich, Bolton, BL6 6LB
Tel: 01204357822
Email: info@walker-design.net