




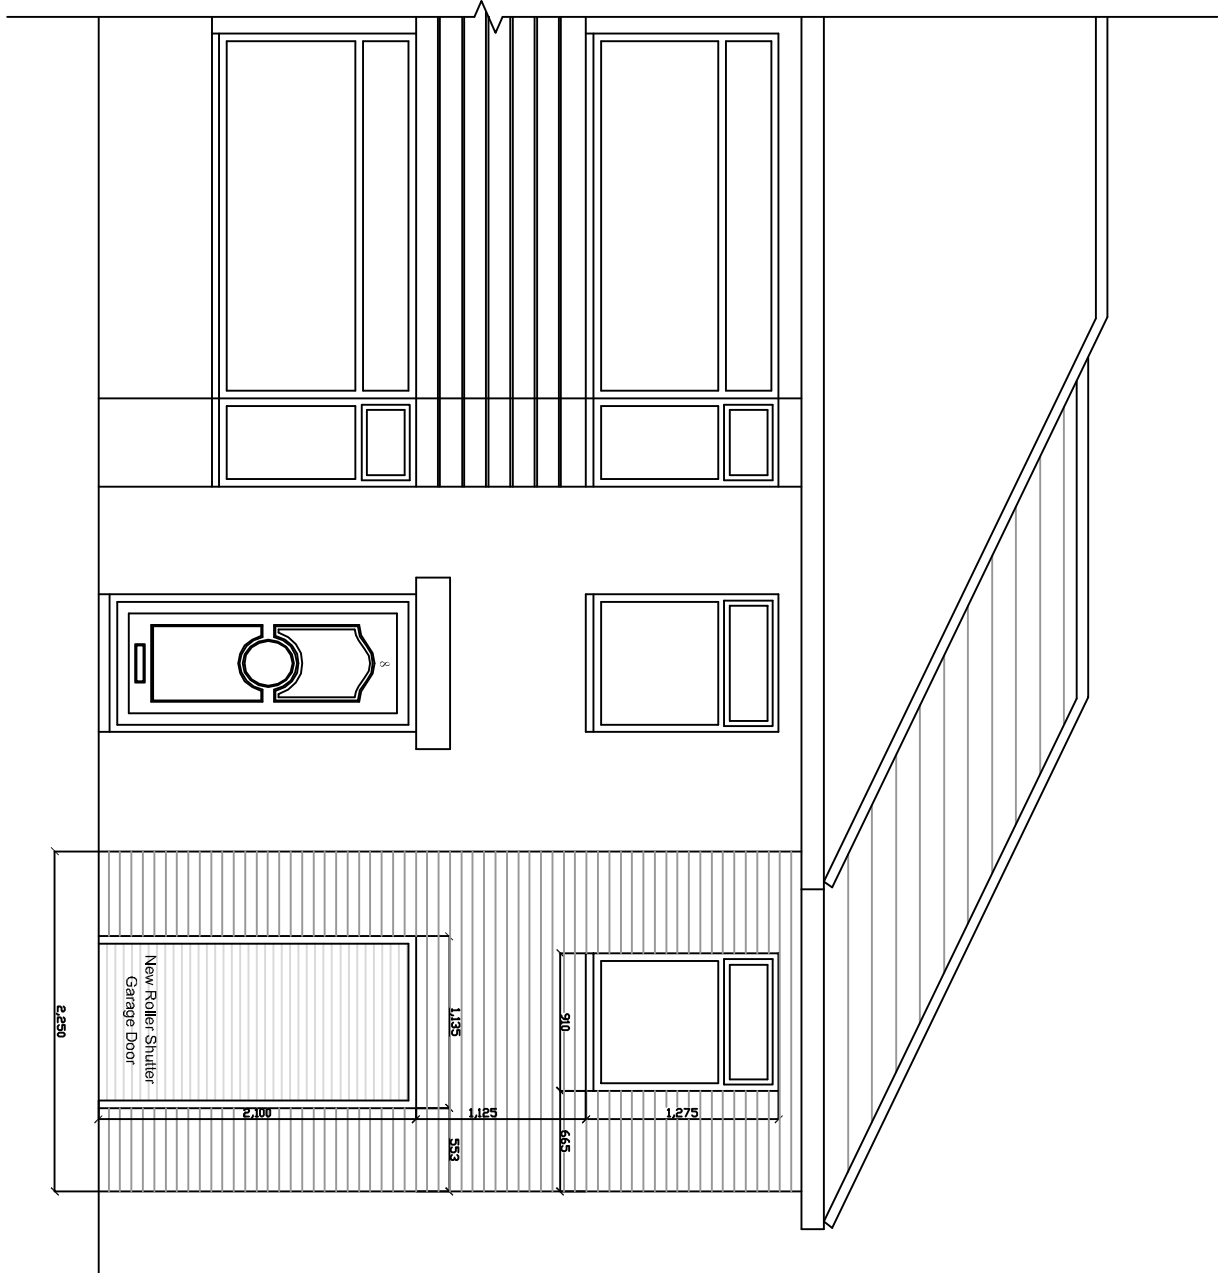


Proposed Front Elevation

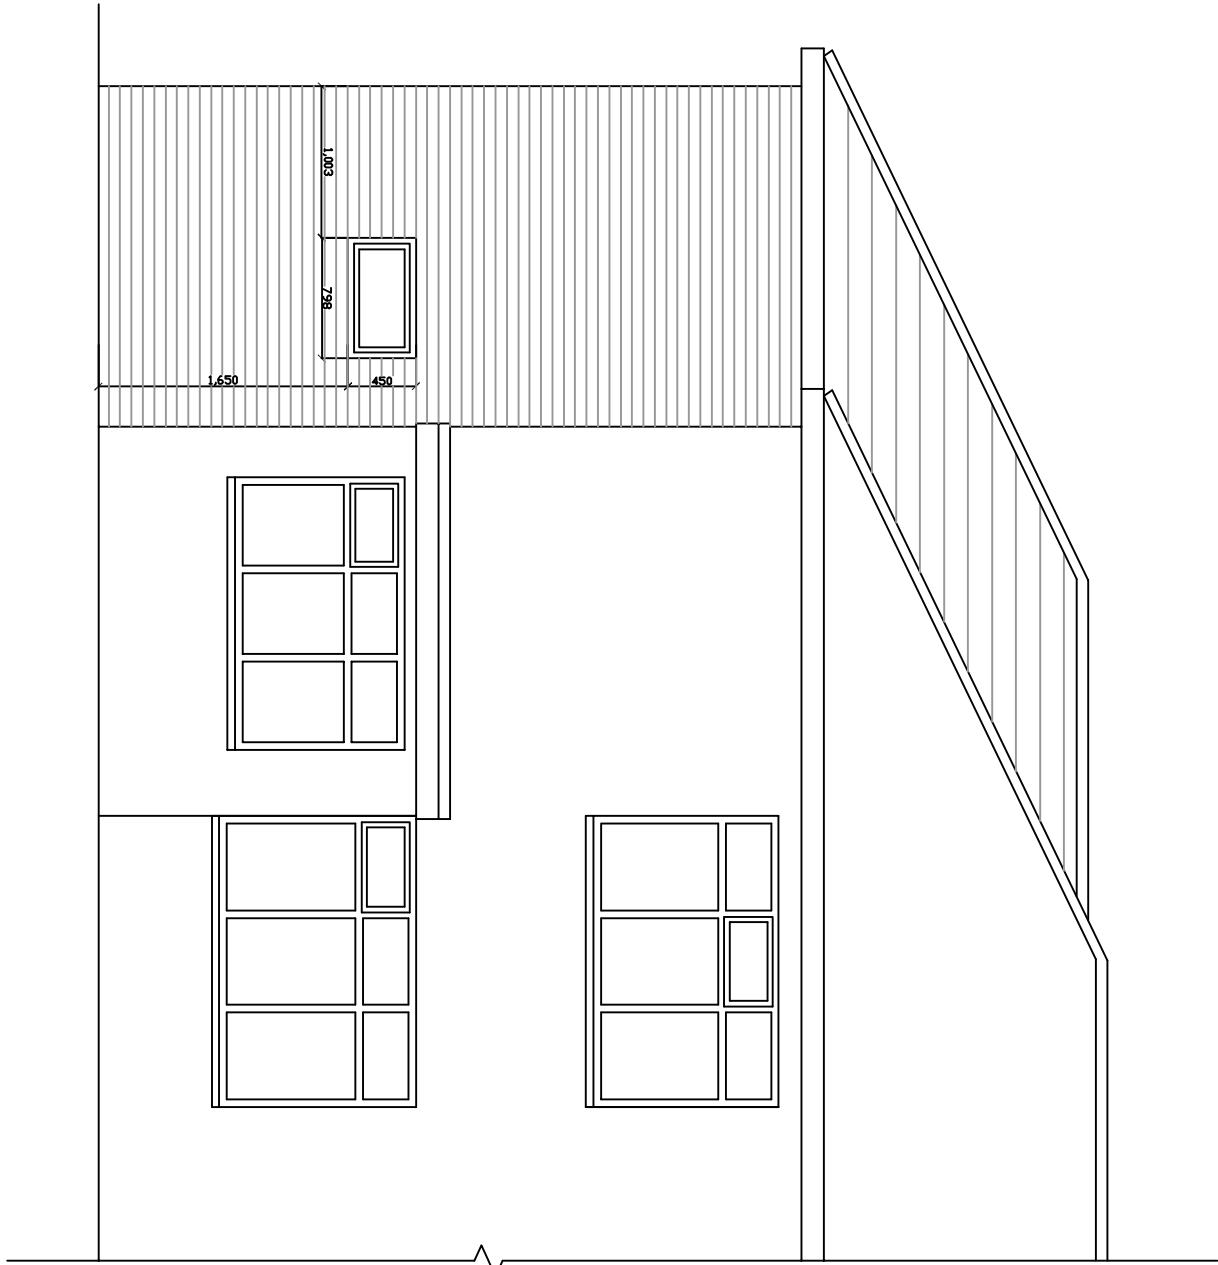


Proposed Rear Elevation

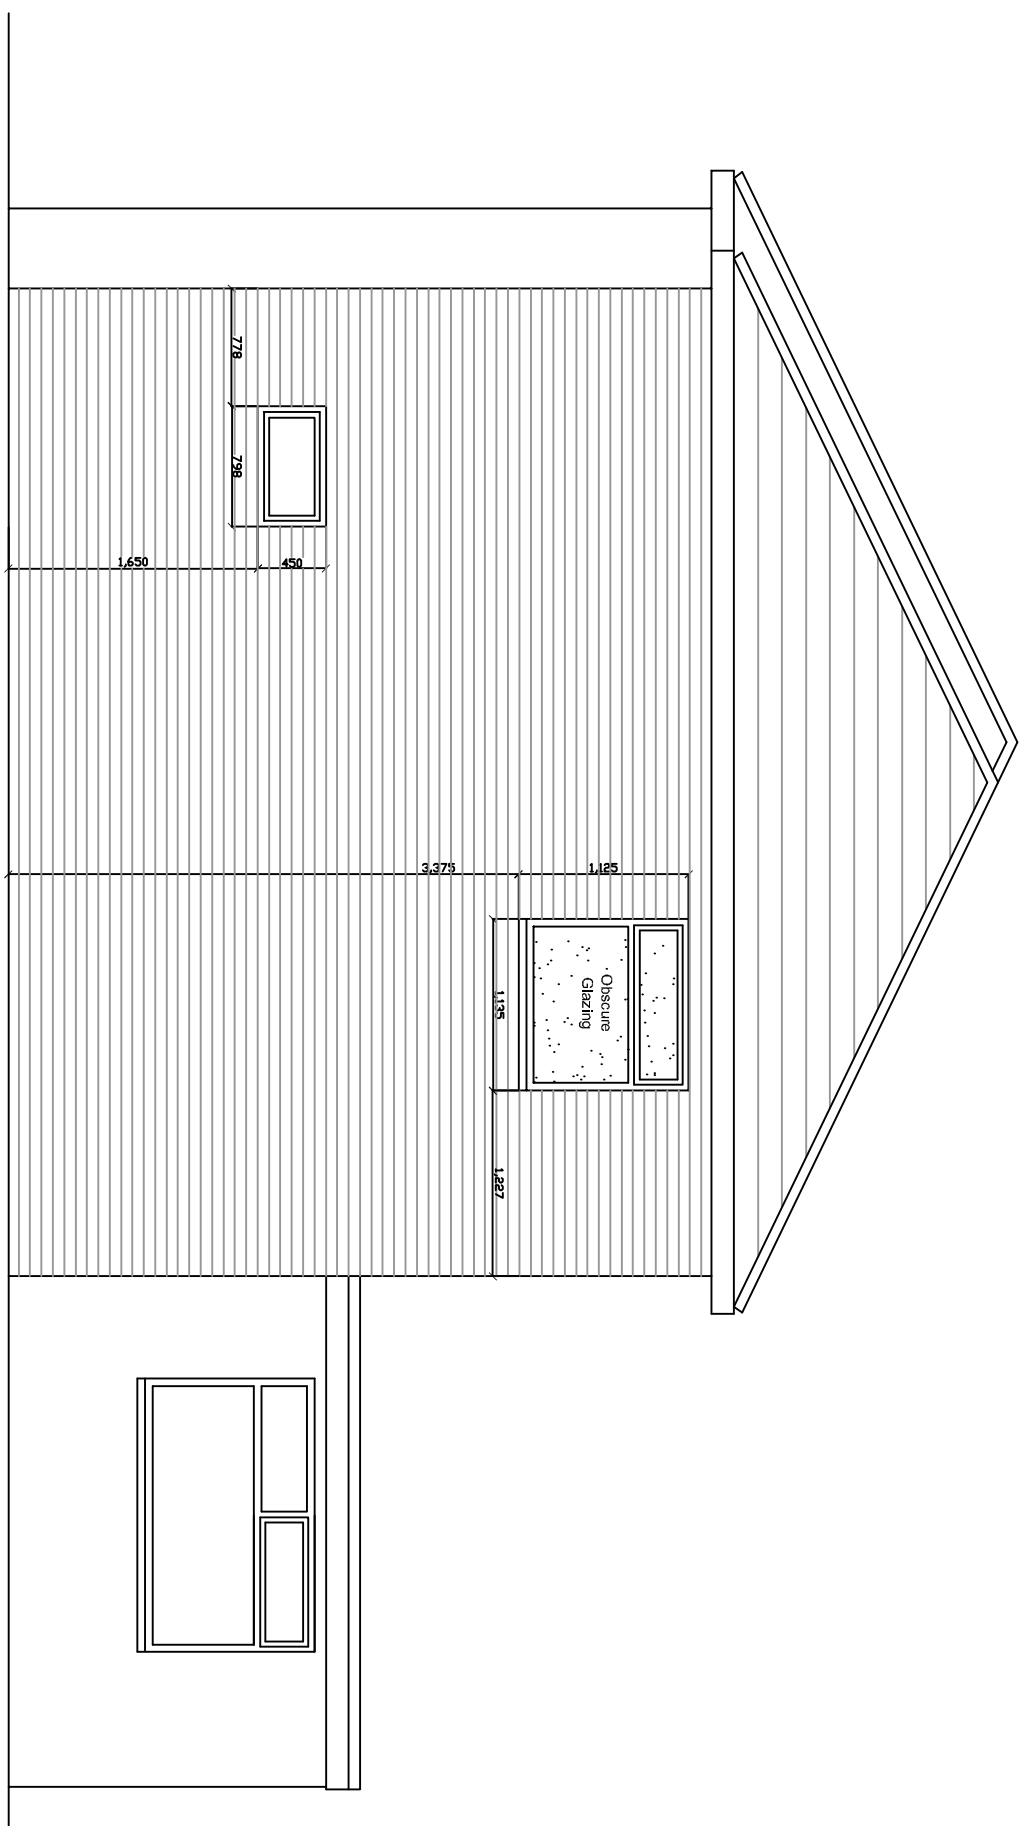


Proposed Side Elevation

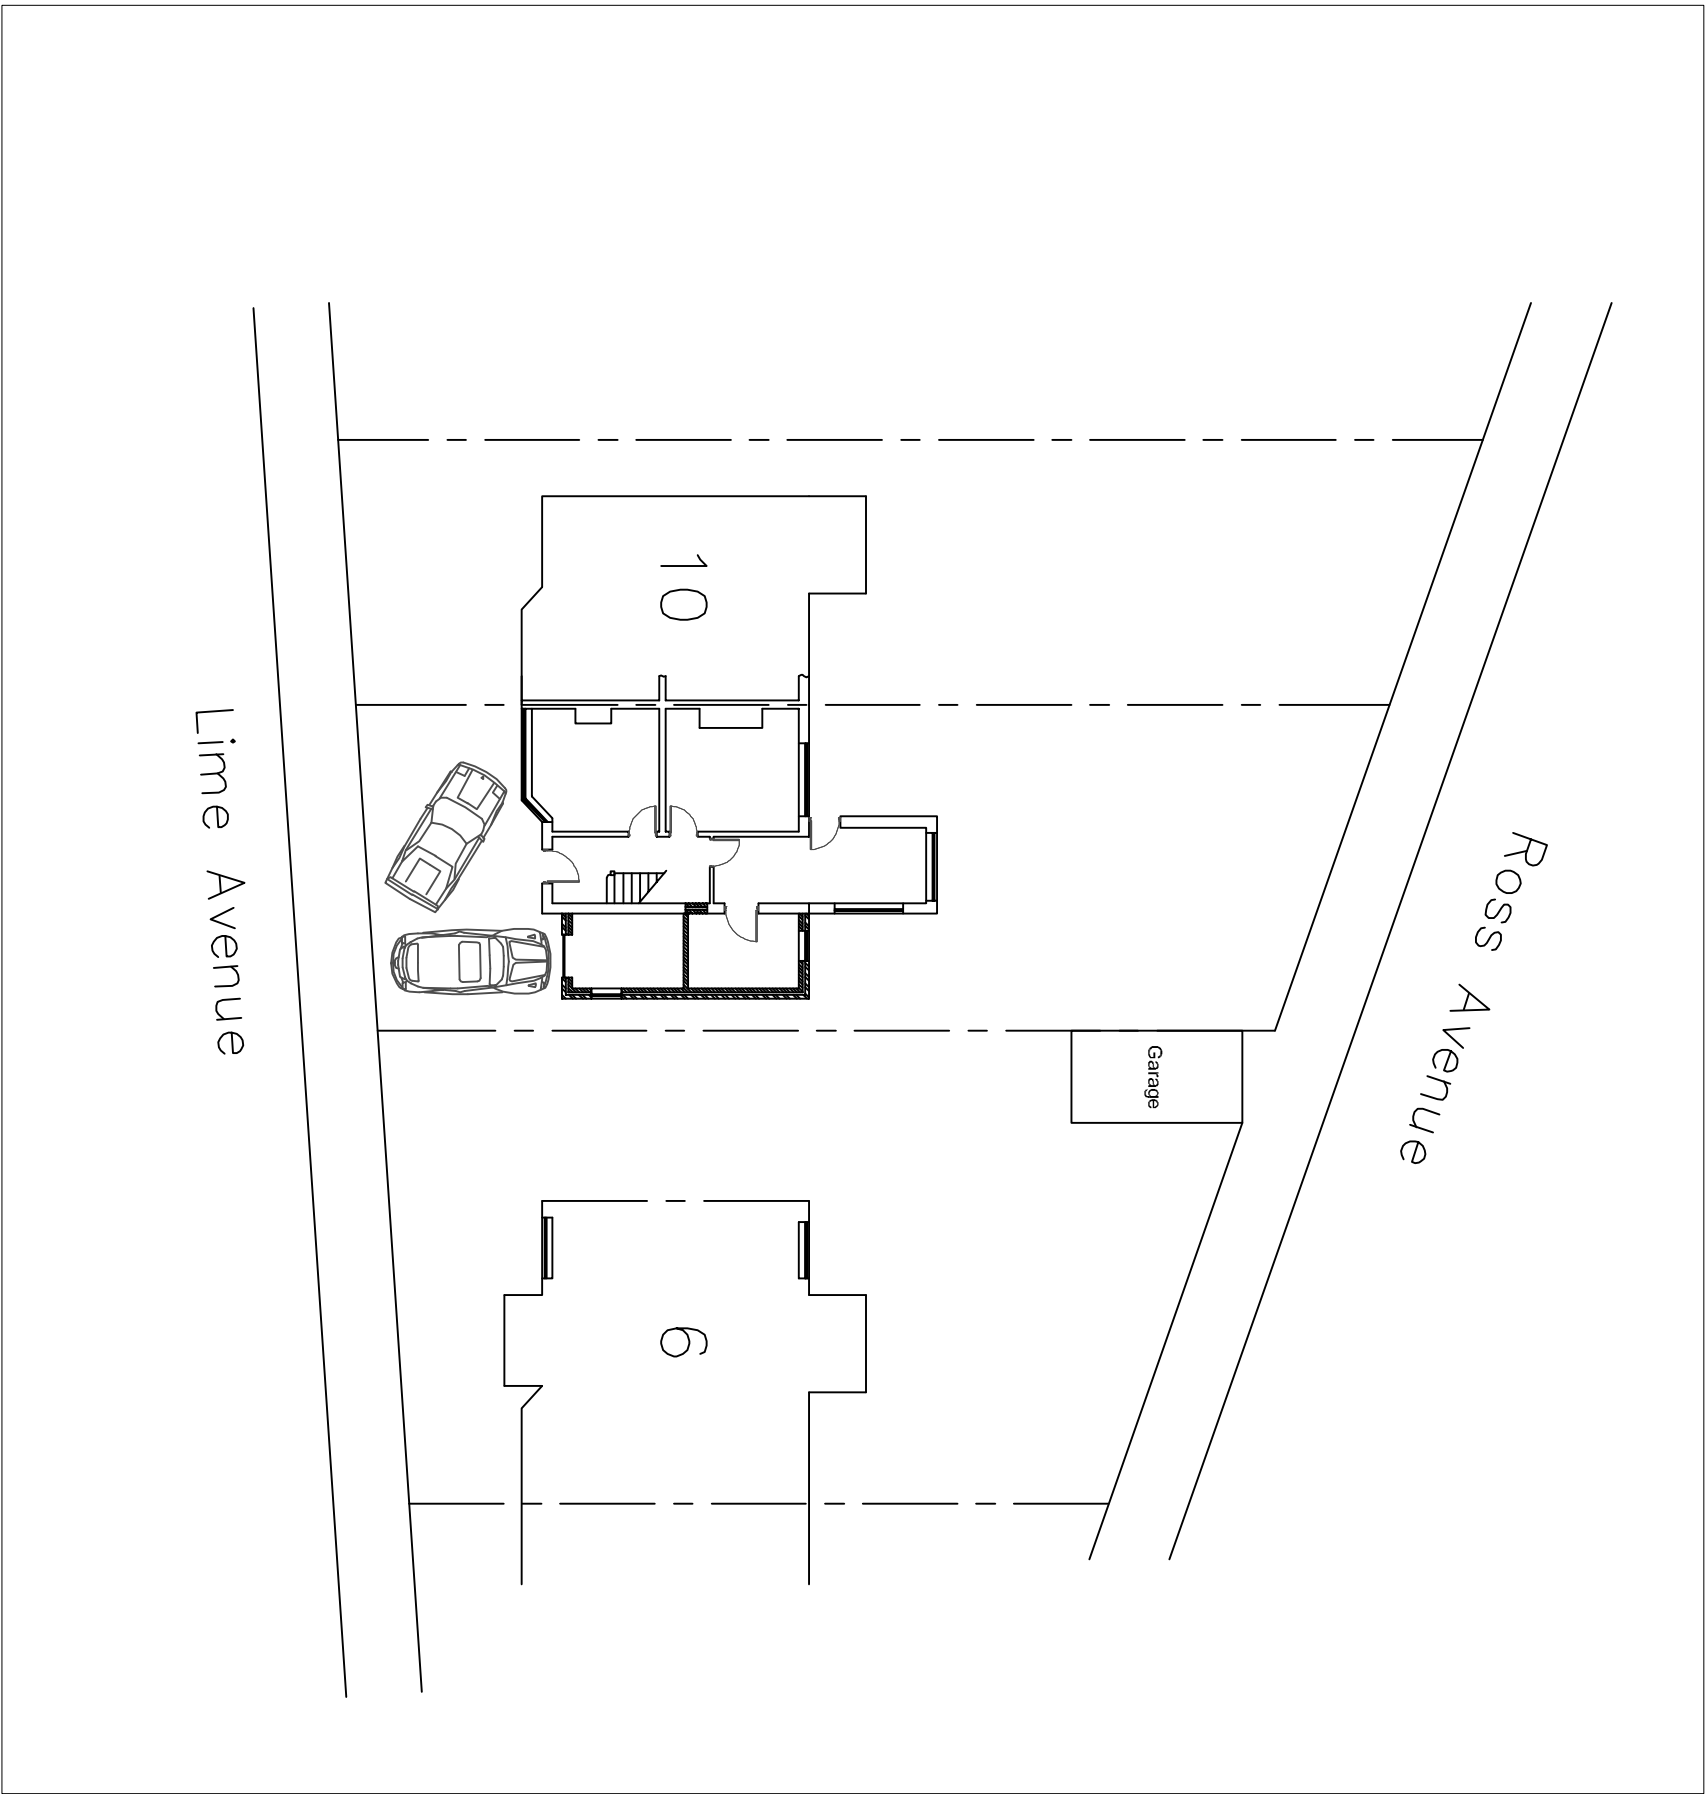

Block Plan @1:200

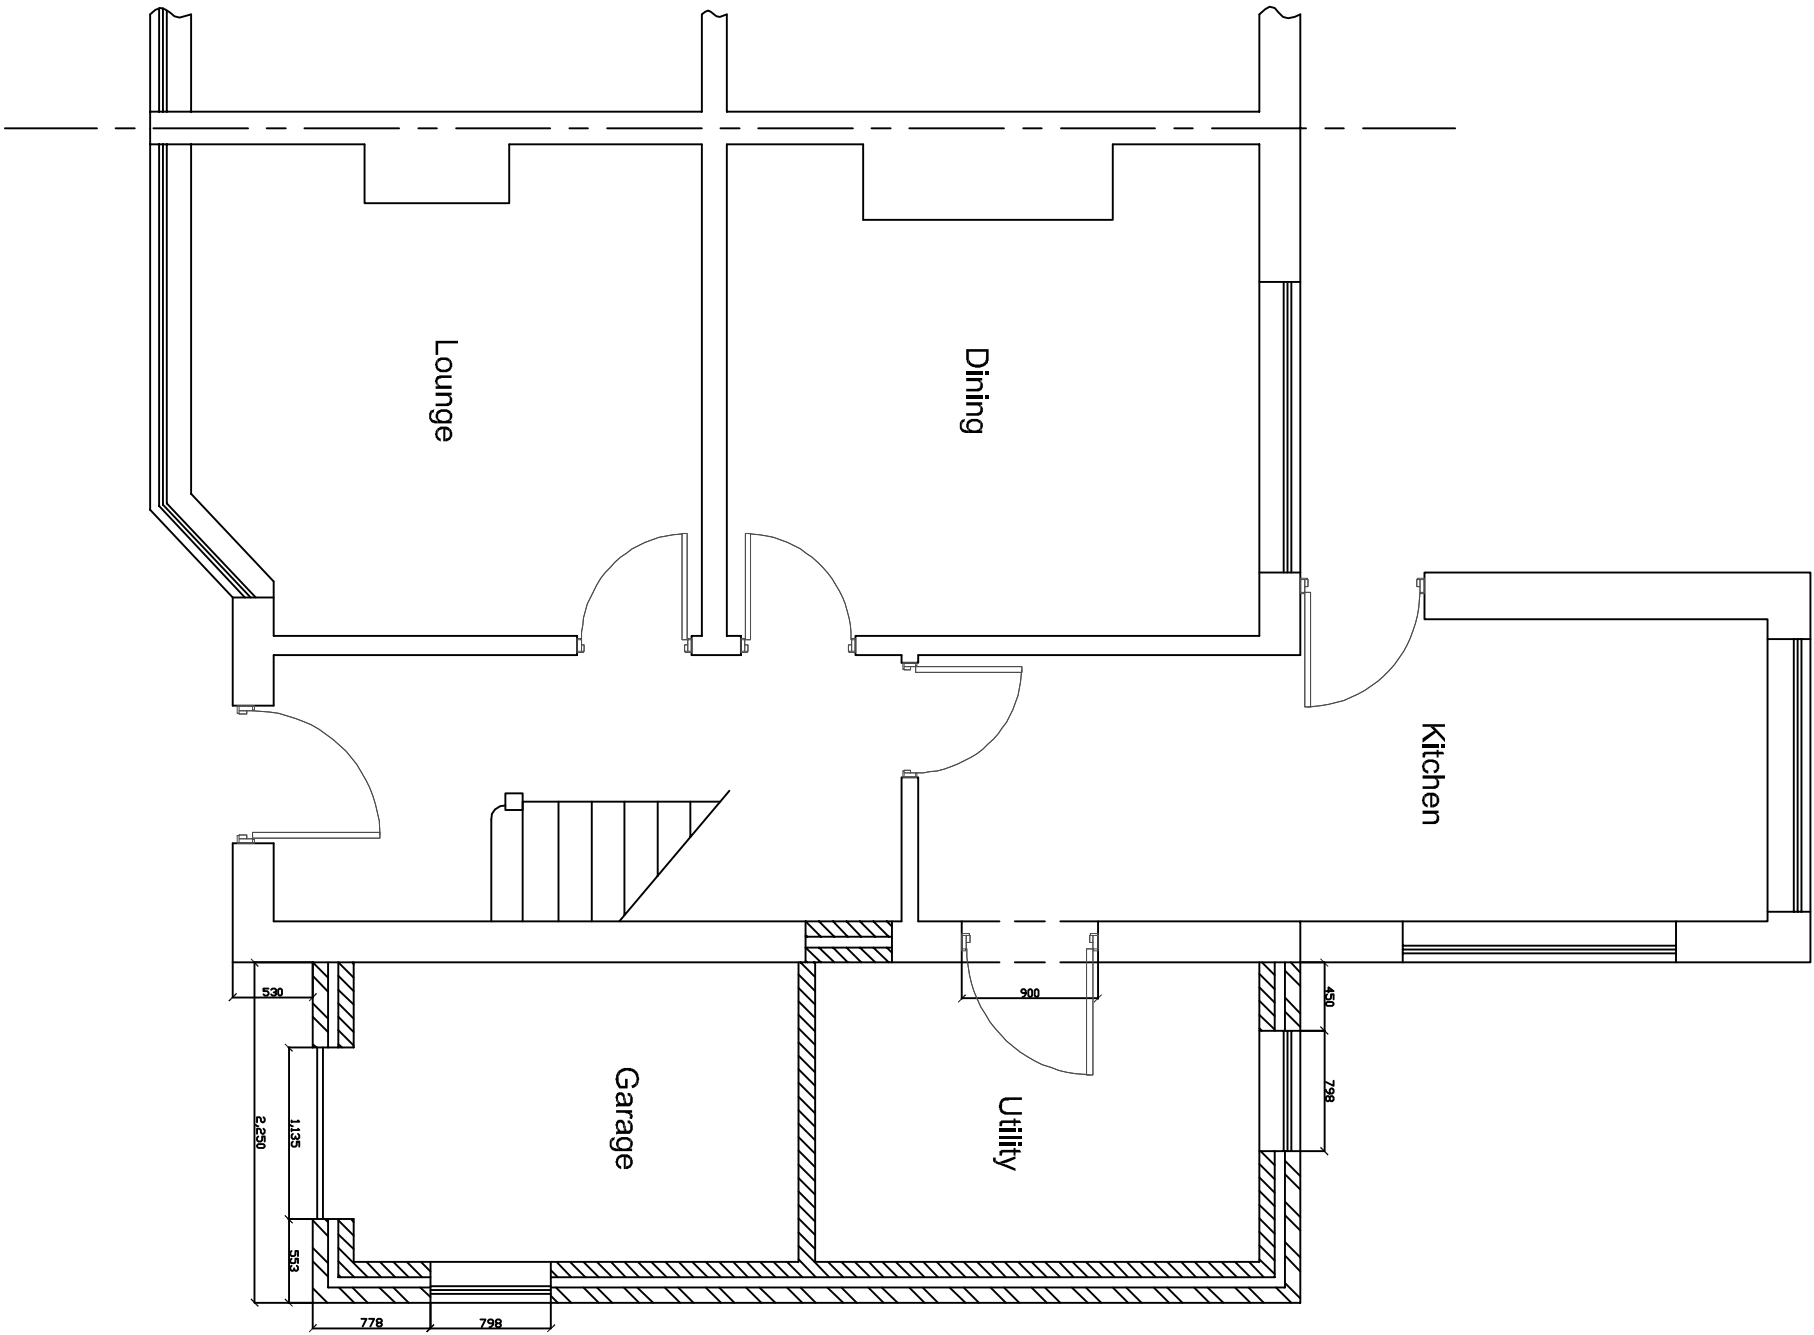

Proposed Ground Floor Plan

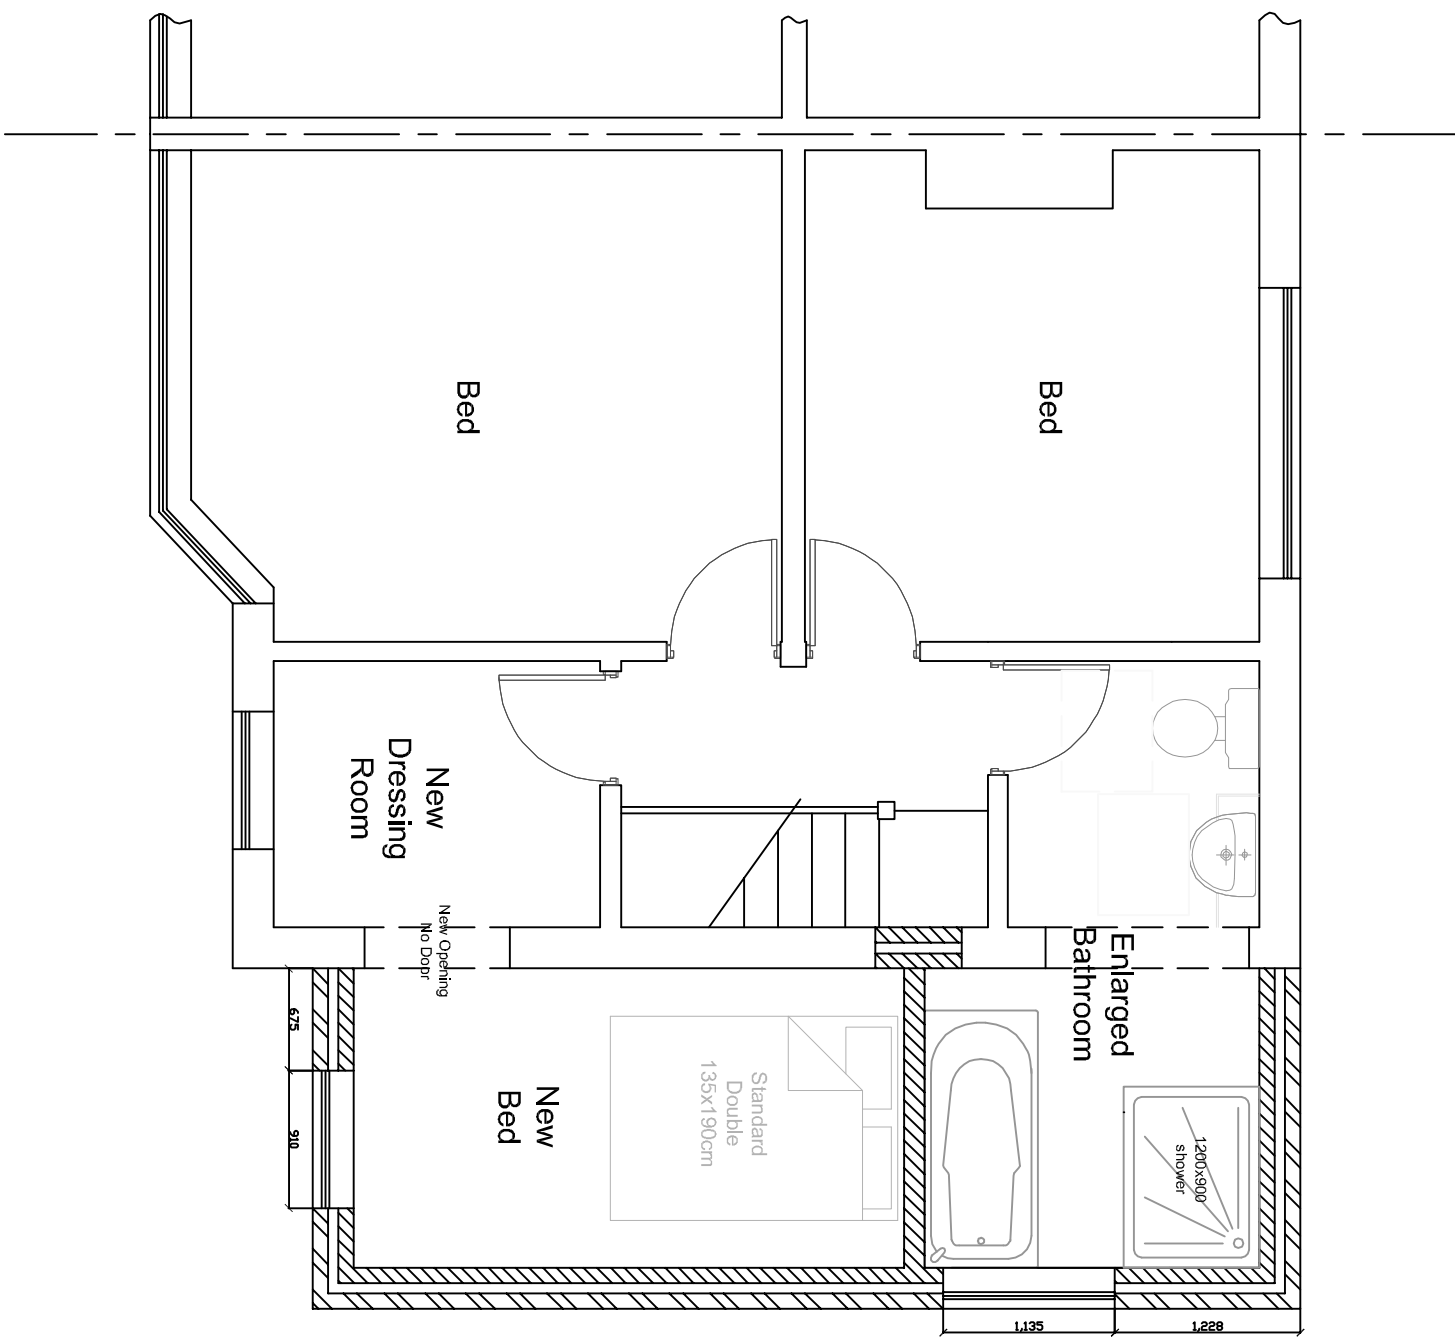

Proposed First Floor Plan

- drawing title
 - drawing no
 - revisions
 - scale
 - date
- Proposed Plans & Elevations
- 1:156 DWG2
- A
- 1:50 @ A1
- June23

- status
 - project
- Planning**
- 8 Lime Avenue
Whitefield
Manchester
M45 7FW

- Client
- Mr. N. Southern
8 Lime Avenue
Whitefield
Manchester
M45 7FW