




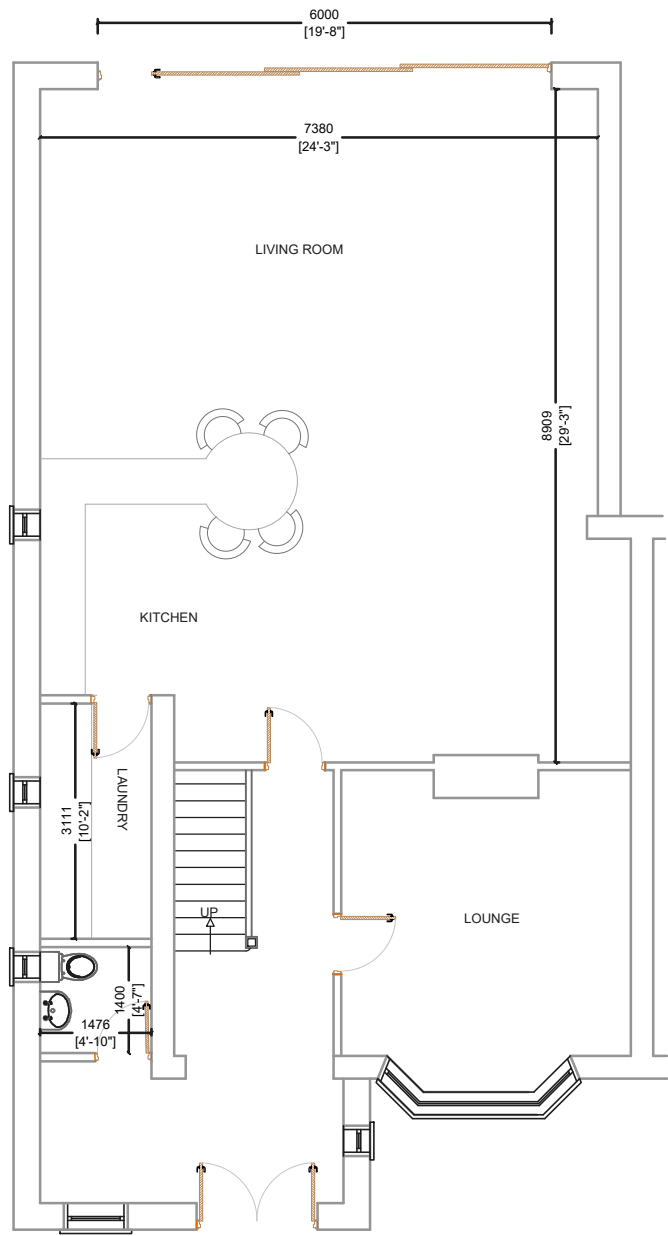


PROPOSED GROUND FLOOR PLAN

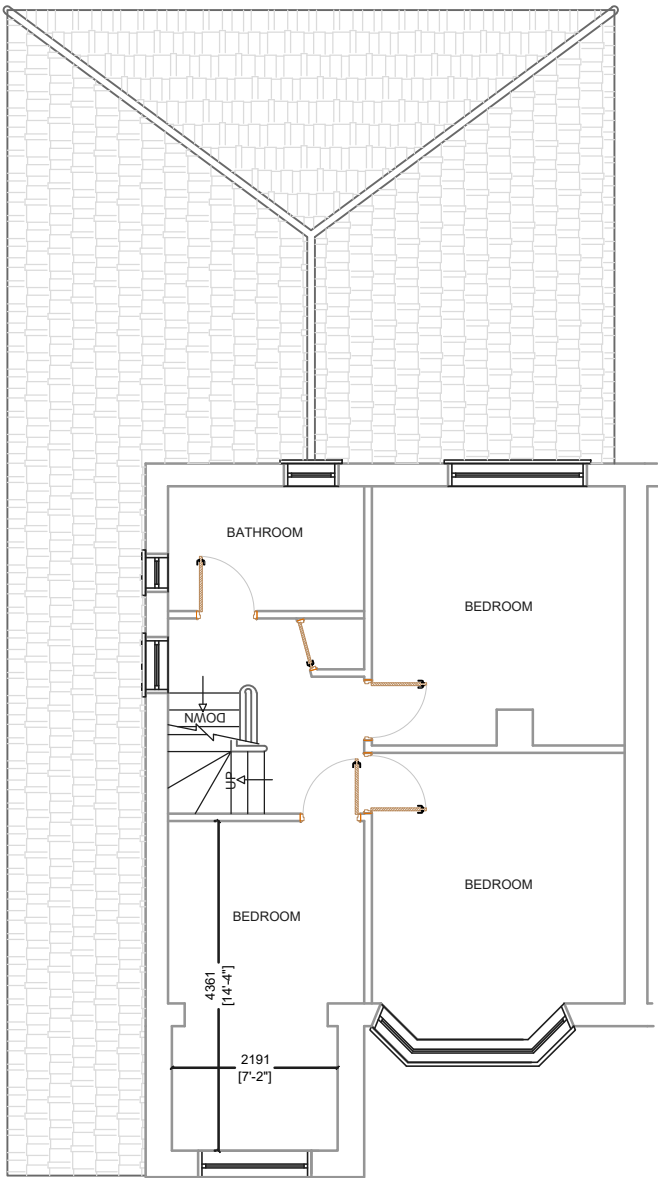


PROPOSED FIRST FLOOR PLAN

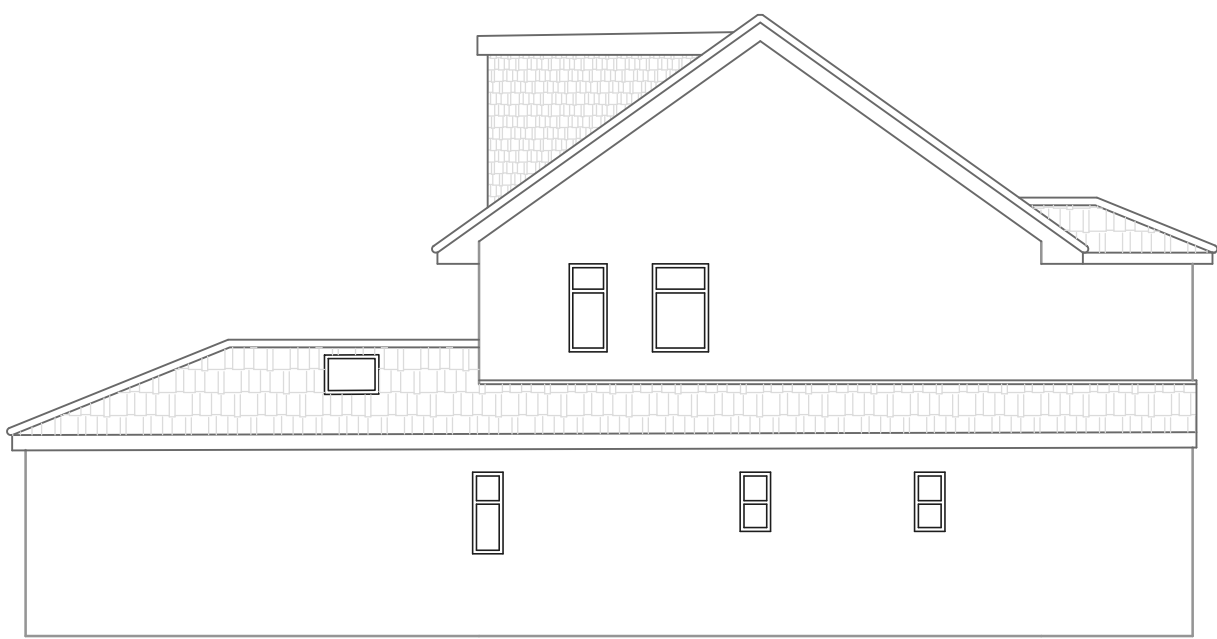

PROPOSED SIDE ELEVATION (SOUTH)

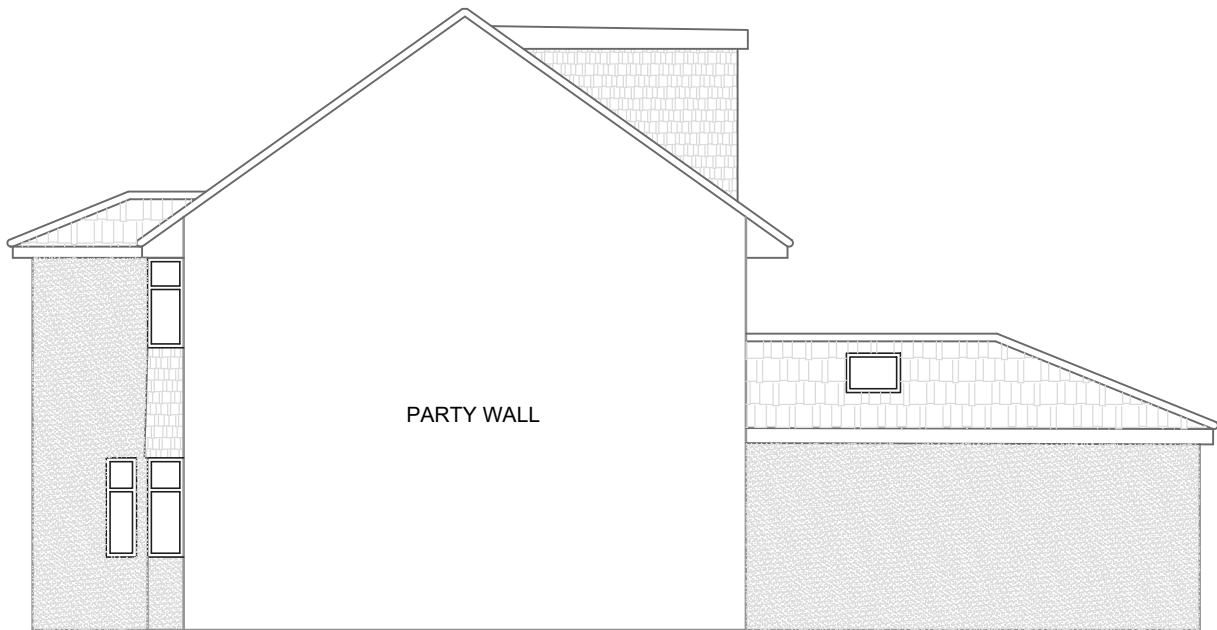

PROPOSED SIDE ELEVATION (NORTH)

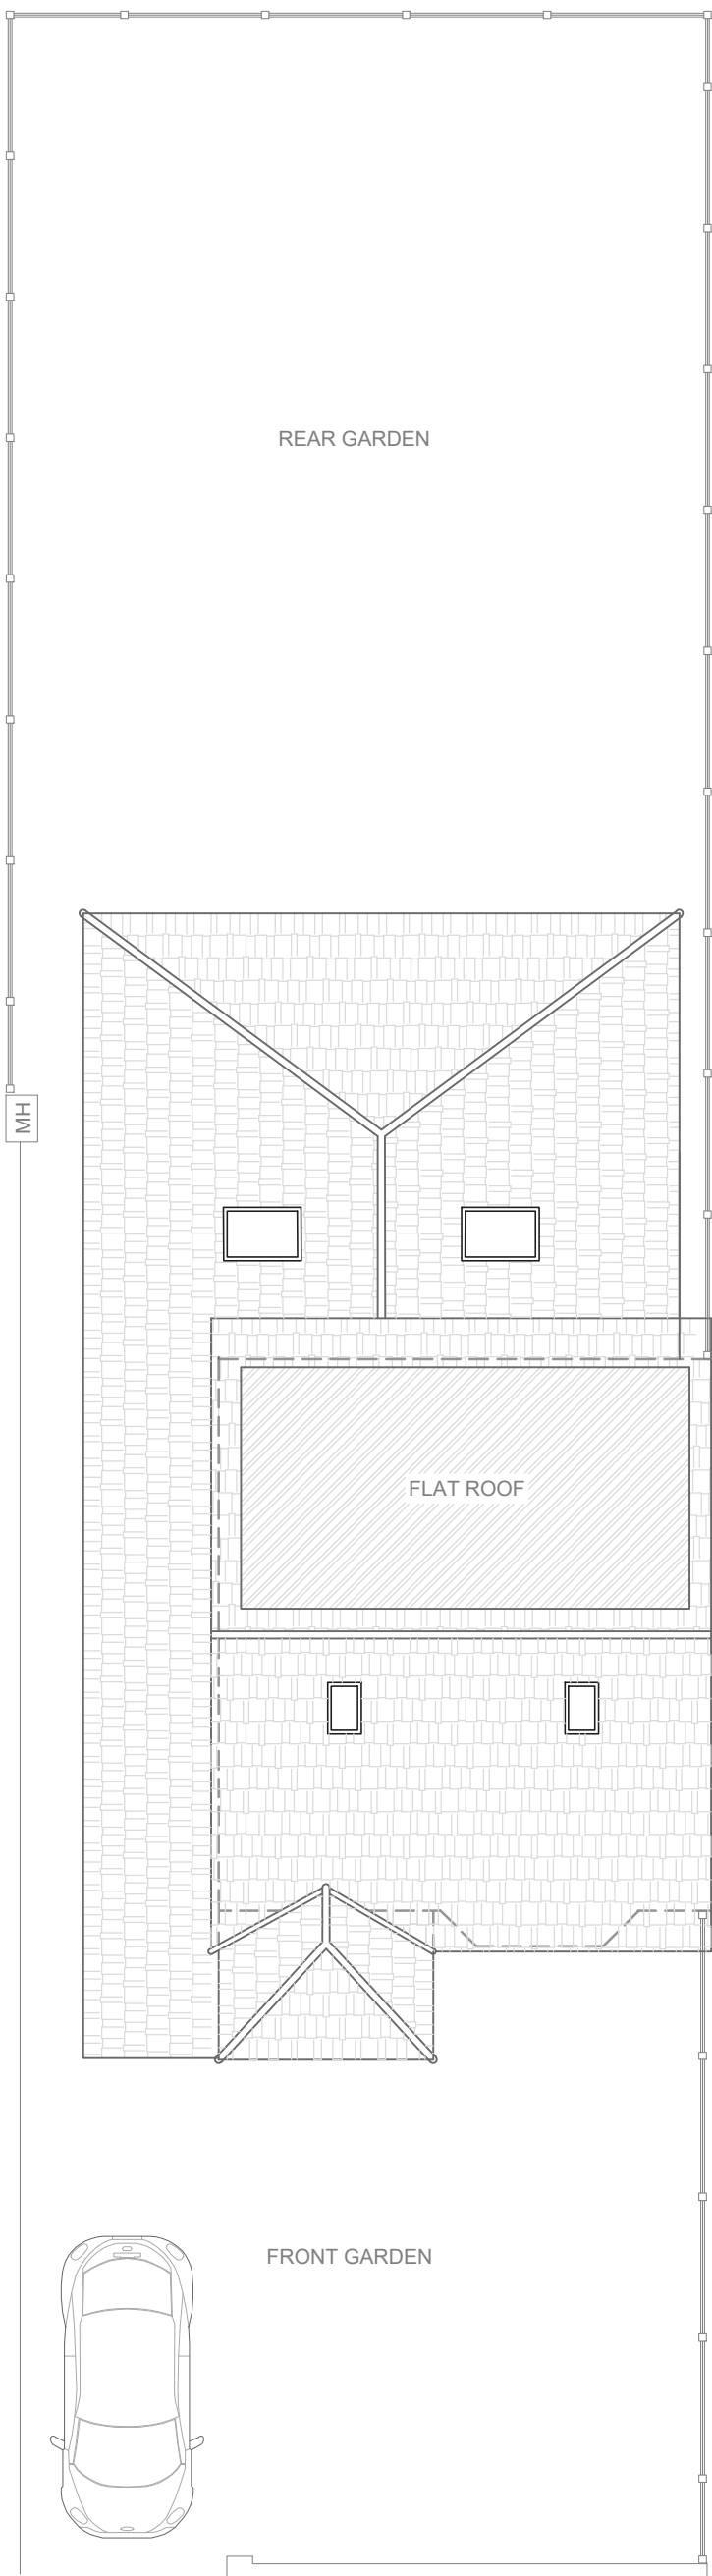

PROPOSED SITE PLAN




PROPOSED FRONT ELEVATION




PROPOSED REAR ELEVATION

This application seeks planning consent for Single story side & rear & double story front extension, to create additional space for growing family.
Materials to be:

- External walls finish with K-Render in white
- Roof tiles to match existing,
- uPVC Windows to match existing
- Sliding doors at rear to match windows

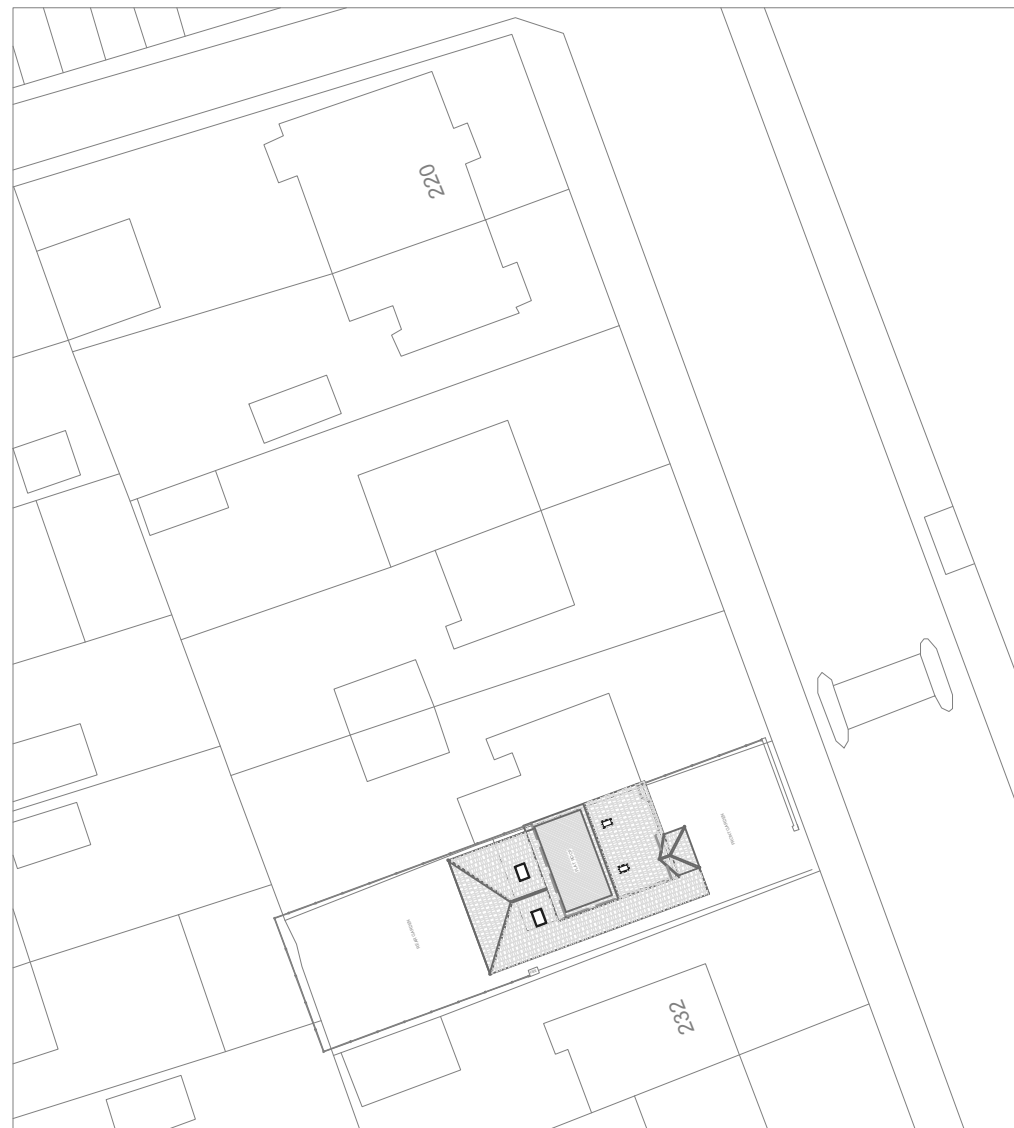

PROPOSED SITE PLAN @ Scale: 1: 500

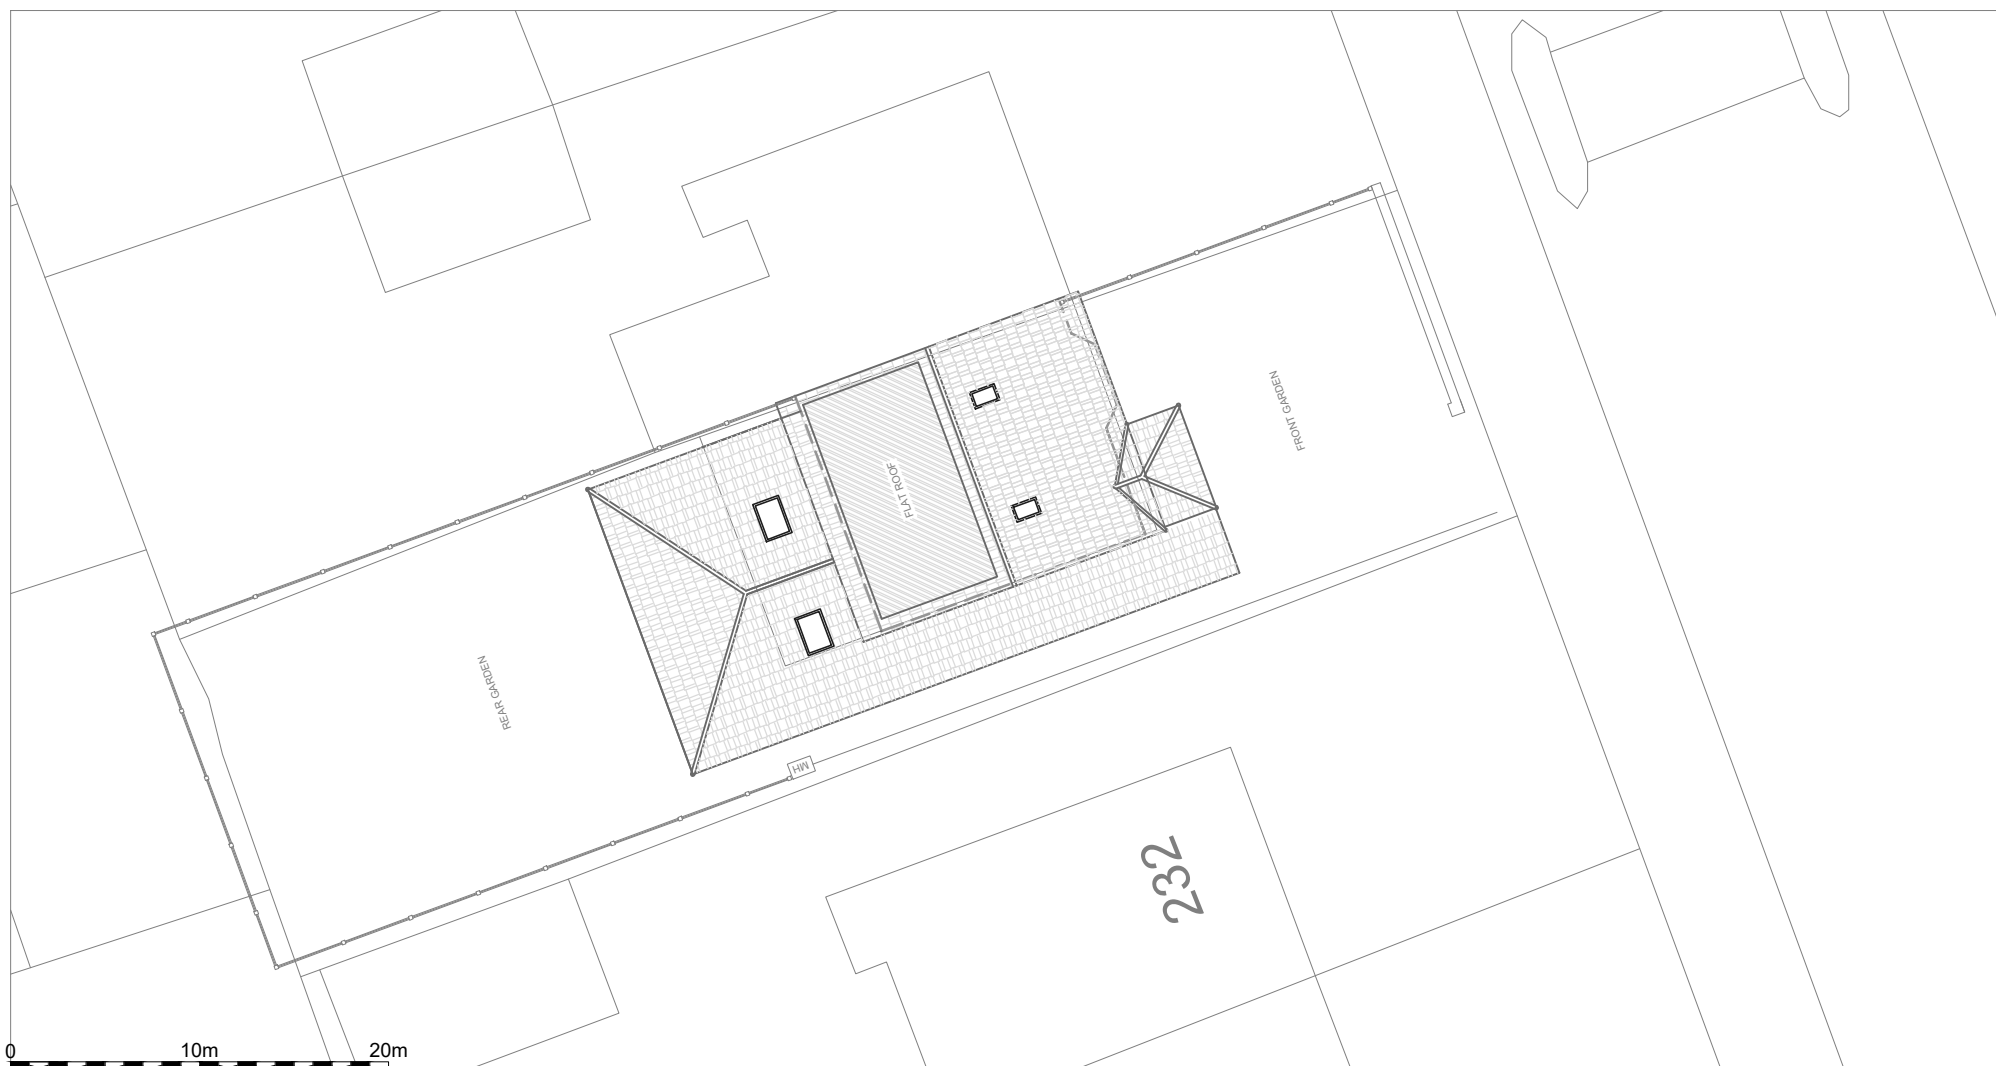

PROPOSED SITE PLAN @ Scale: 1: 200