


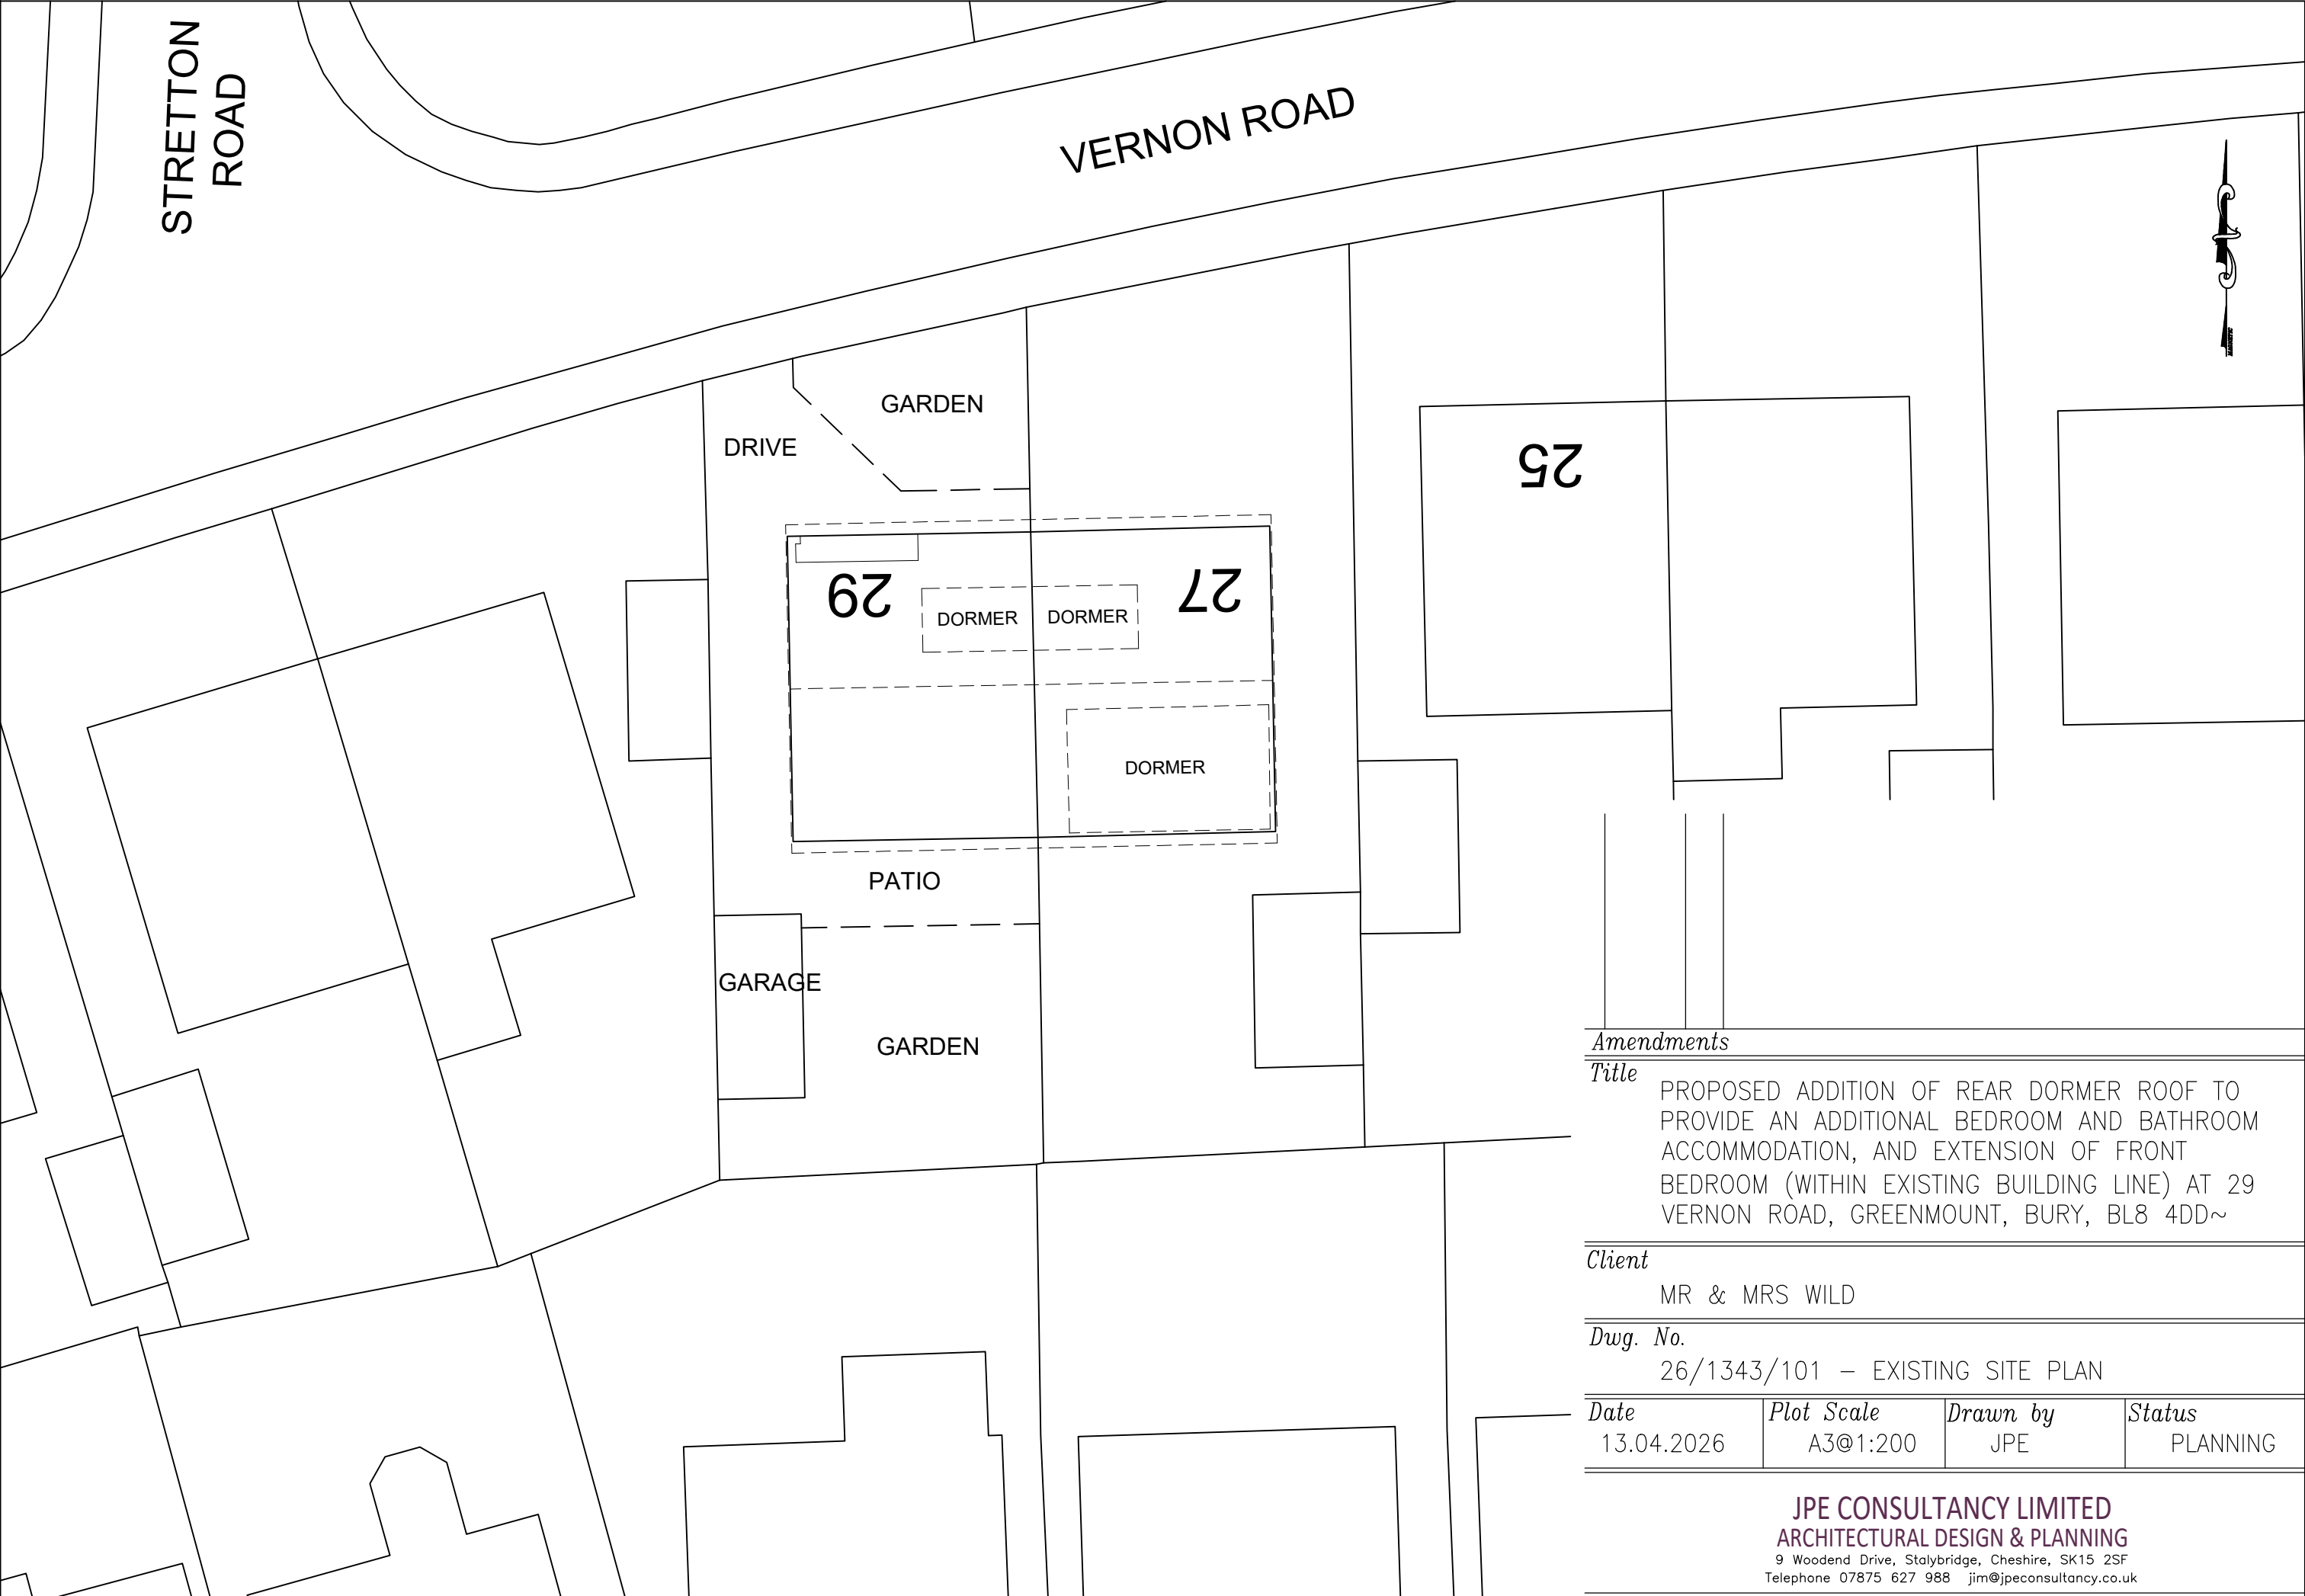

Amendments

Title	PROPOSED ADDITION OF REAR DORMER ROOF TO PROVIDE AN ADDITIONAL BEDROOM AND BATHROOM ACCOMMODATION, AND EXTENSION OF FRONT BEDROOM (WITHIN EXISTING BUILDING LINE) AT 29 VERNON ROAD, GREENMOUNT, BURY, BL8 4DD~
-------	---

Client

MR & MRS WILD

Dwg. No.

26/1343/101 – EXISTING SITE PLAN

Date	Plot Scale	Drawn by	Status
13.04.2026	A3@1:200	JPE	PLANNING

JPE CONSULTANCY LIMITED
ARCHITECTURAL DESIGN & PLANNING
9 Woodend Drive, Stalybridge, Cheshire, SK15 2SF
Telephone 07875 627 988 jim@jpeconsultancy.co.uk