



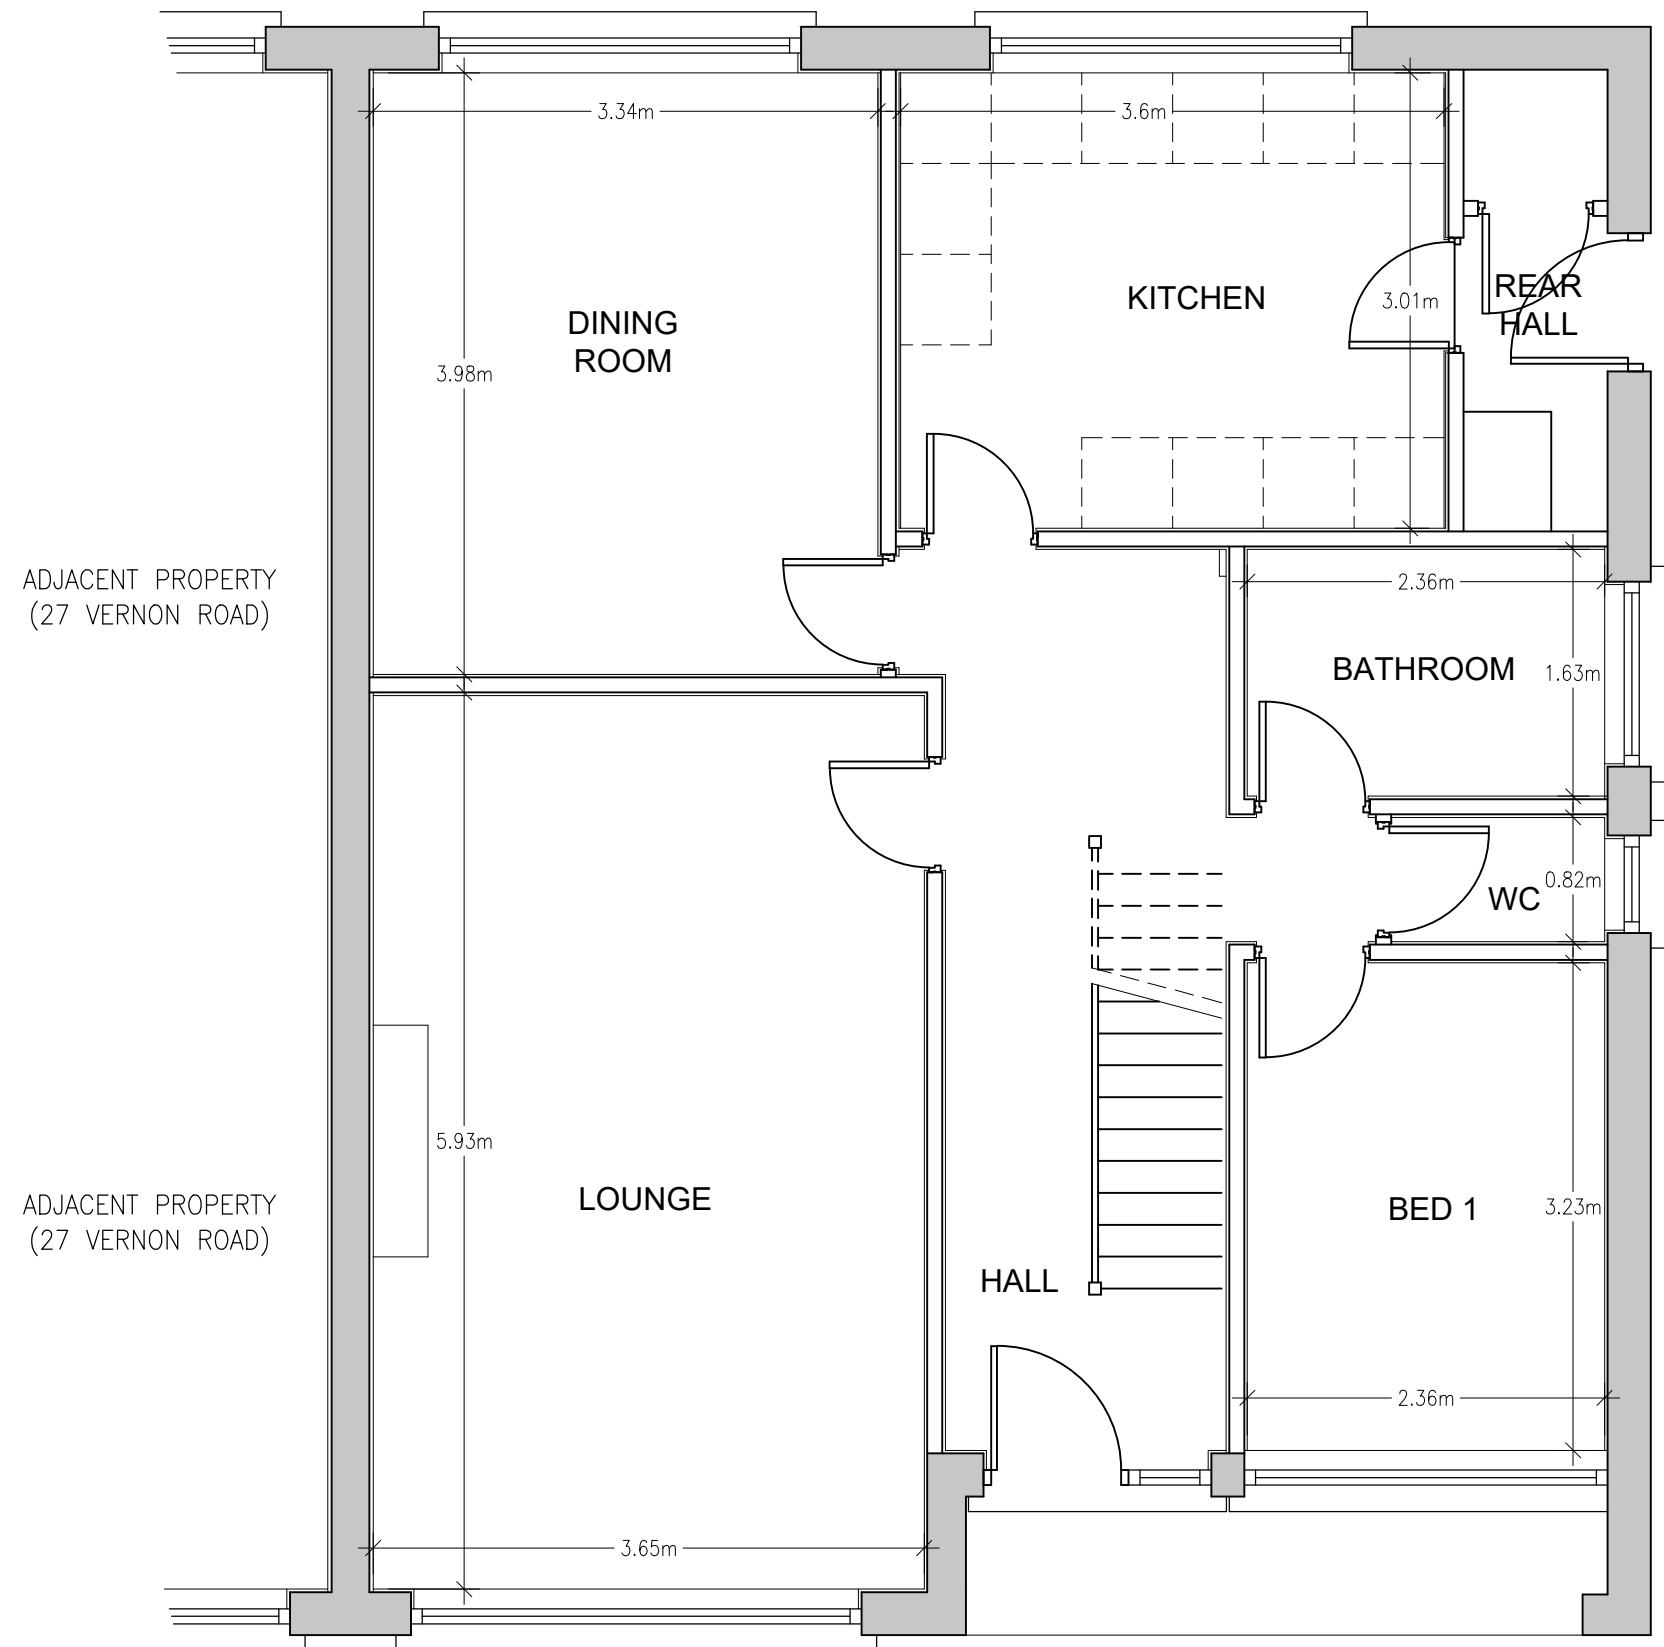

EXISTING GROUND FLOOR PLAN - 1:50 scale

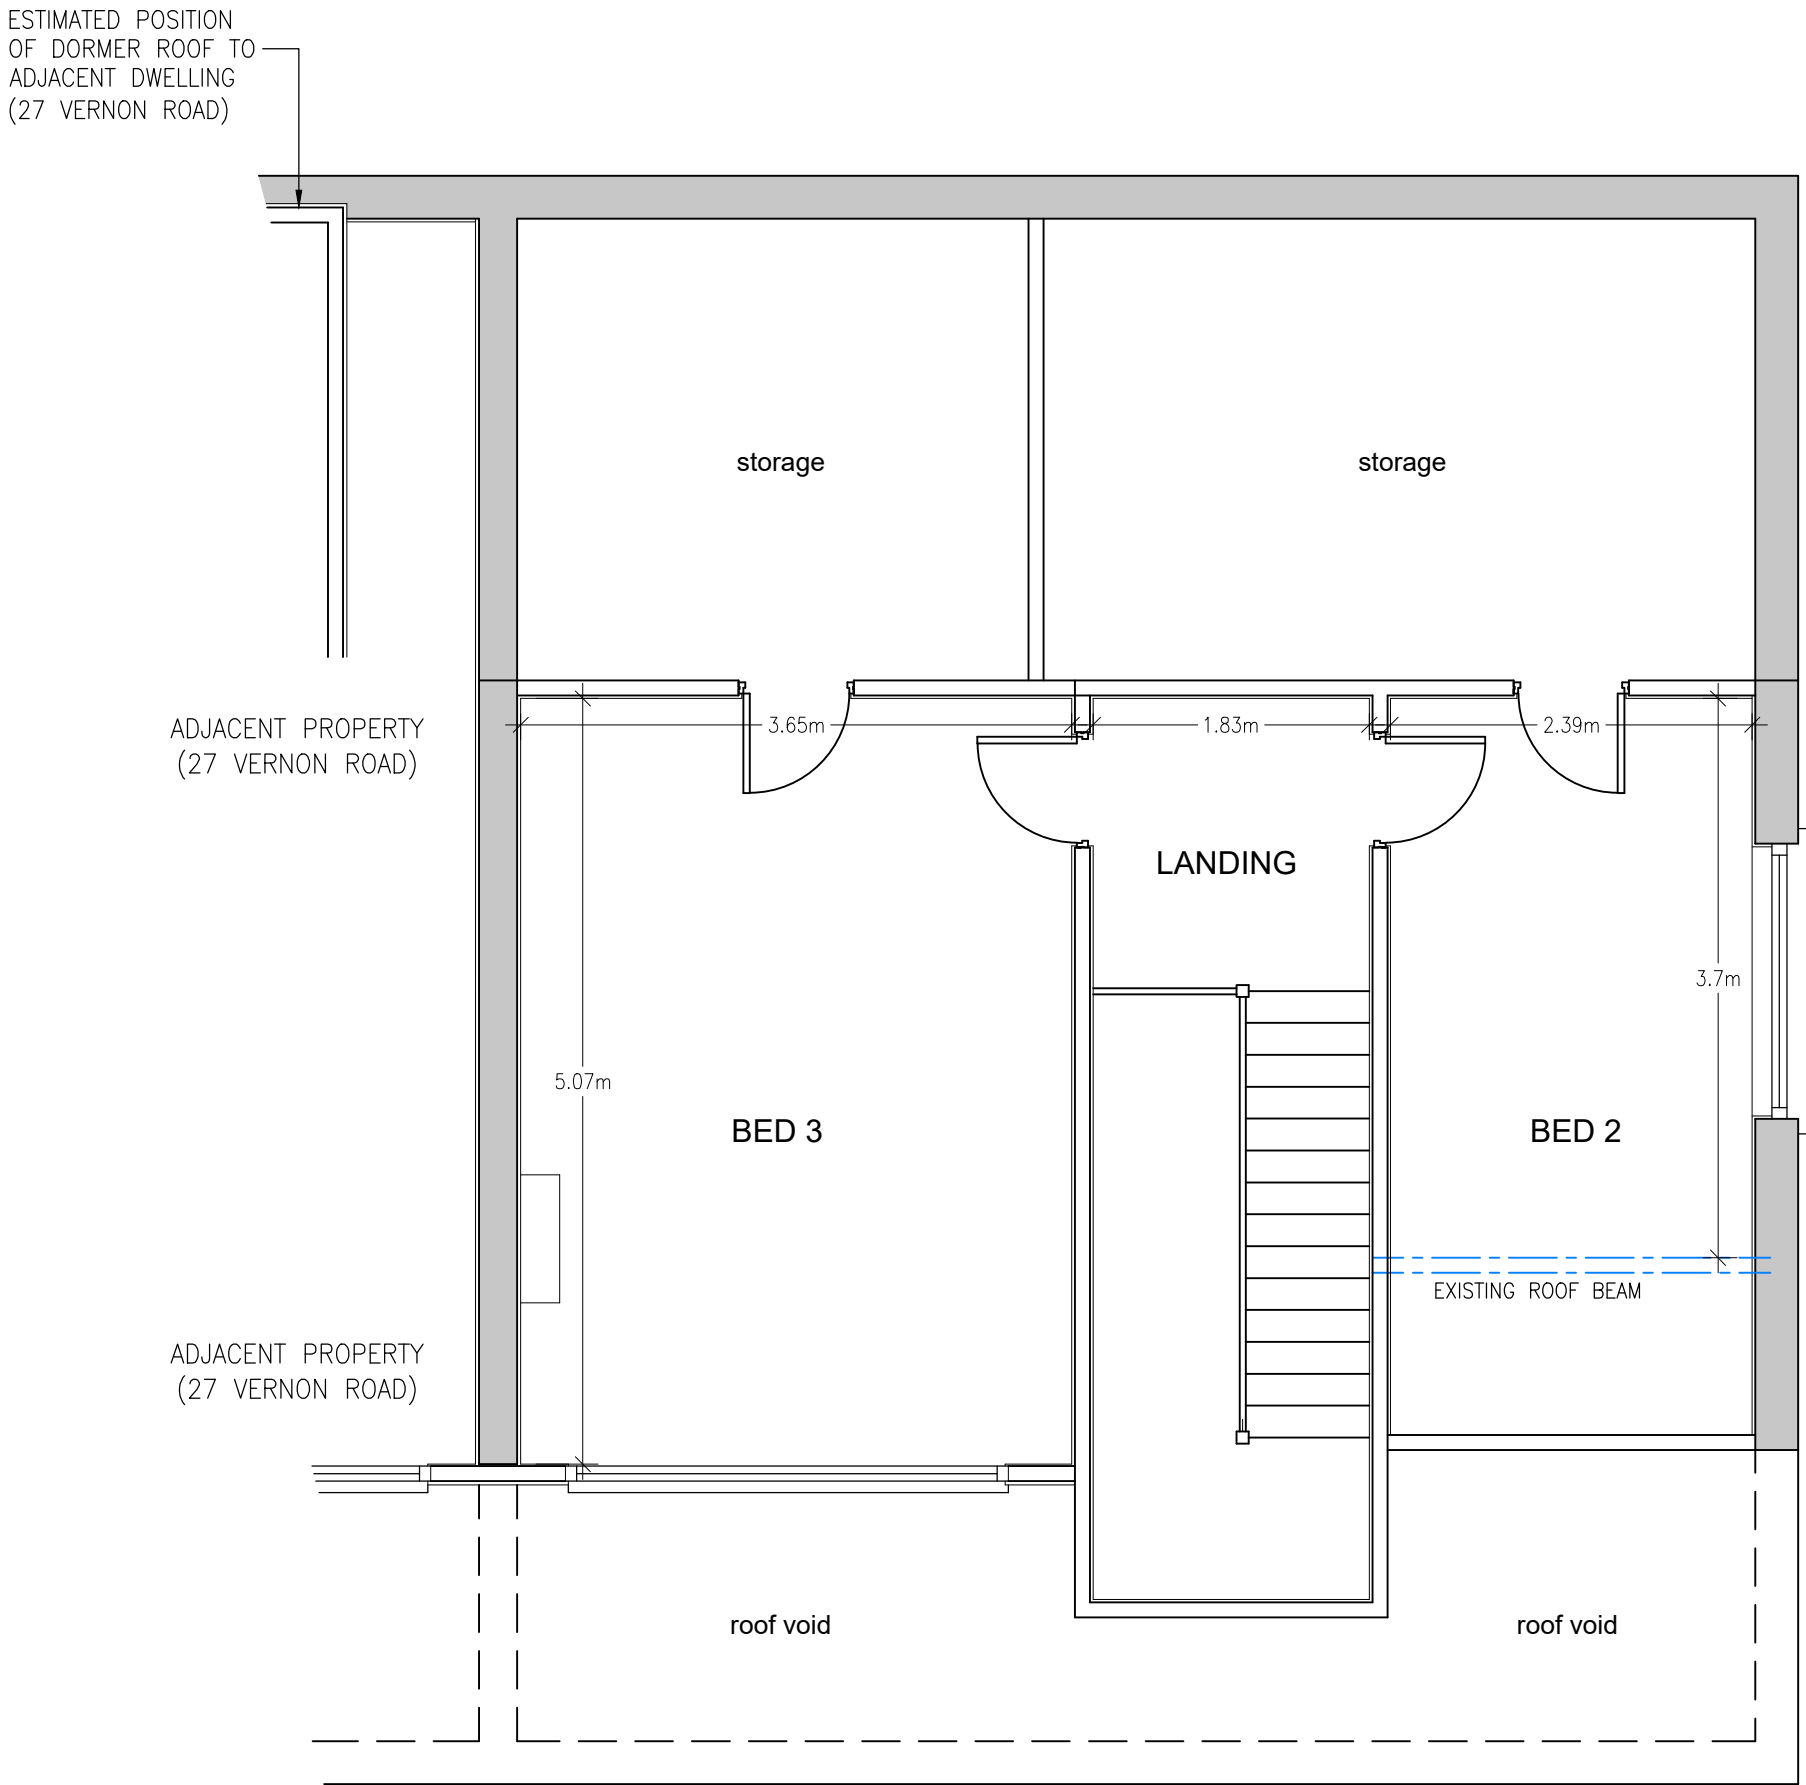

EXISTING FIRST FLOOR PLAN - 1:50 scale

Notes	Notes	Notes	Amendments	Project
			A 13.04.26 JPE DIMENSIONS ADDED TO FLOOR PLANS.	Title PROPOSED ADDITION OF REAR DORMER ROOF TO PROVIDE AN ADDITIONAL BEDROOM AND BATHROOM ACCOMMODATION, AND EXTENSION OF FRONT BEDROOM (WITHIN EXISTING BUILDING LINE) AT 29 VERNON ROAD, GREENMOUNT, BURY, BL8 4DD~ Client MR & MRS WILD Dwg. No. 26/1343/102A – EXISTING PLANS Date 08.04.2026 Plot Scale A2@1:50 Drawn by JPE Status PLANNING JPE CONSULTANCY ARCHITECTURAL DESIGN & PLANNING 9 Woodend Drive, Stalybridge, Cheshire. SK15 2SF Telephone 07875 627 988 jpe-jpeconsultancy@sky.com