



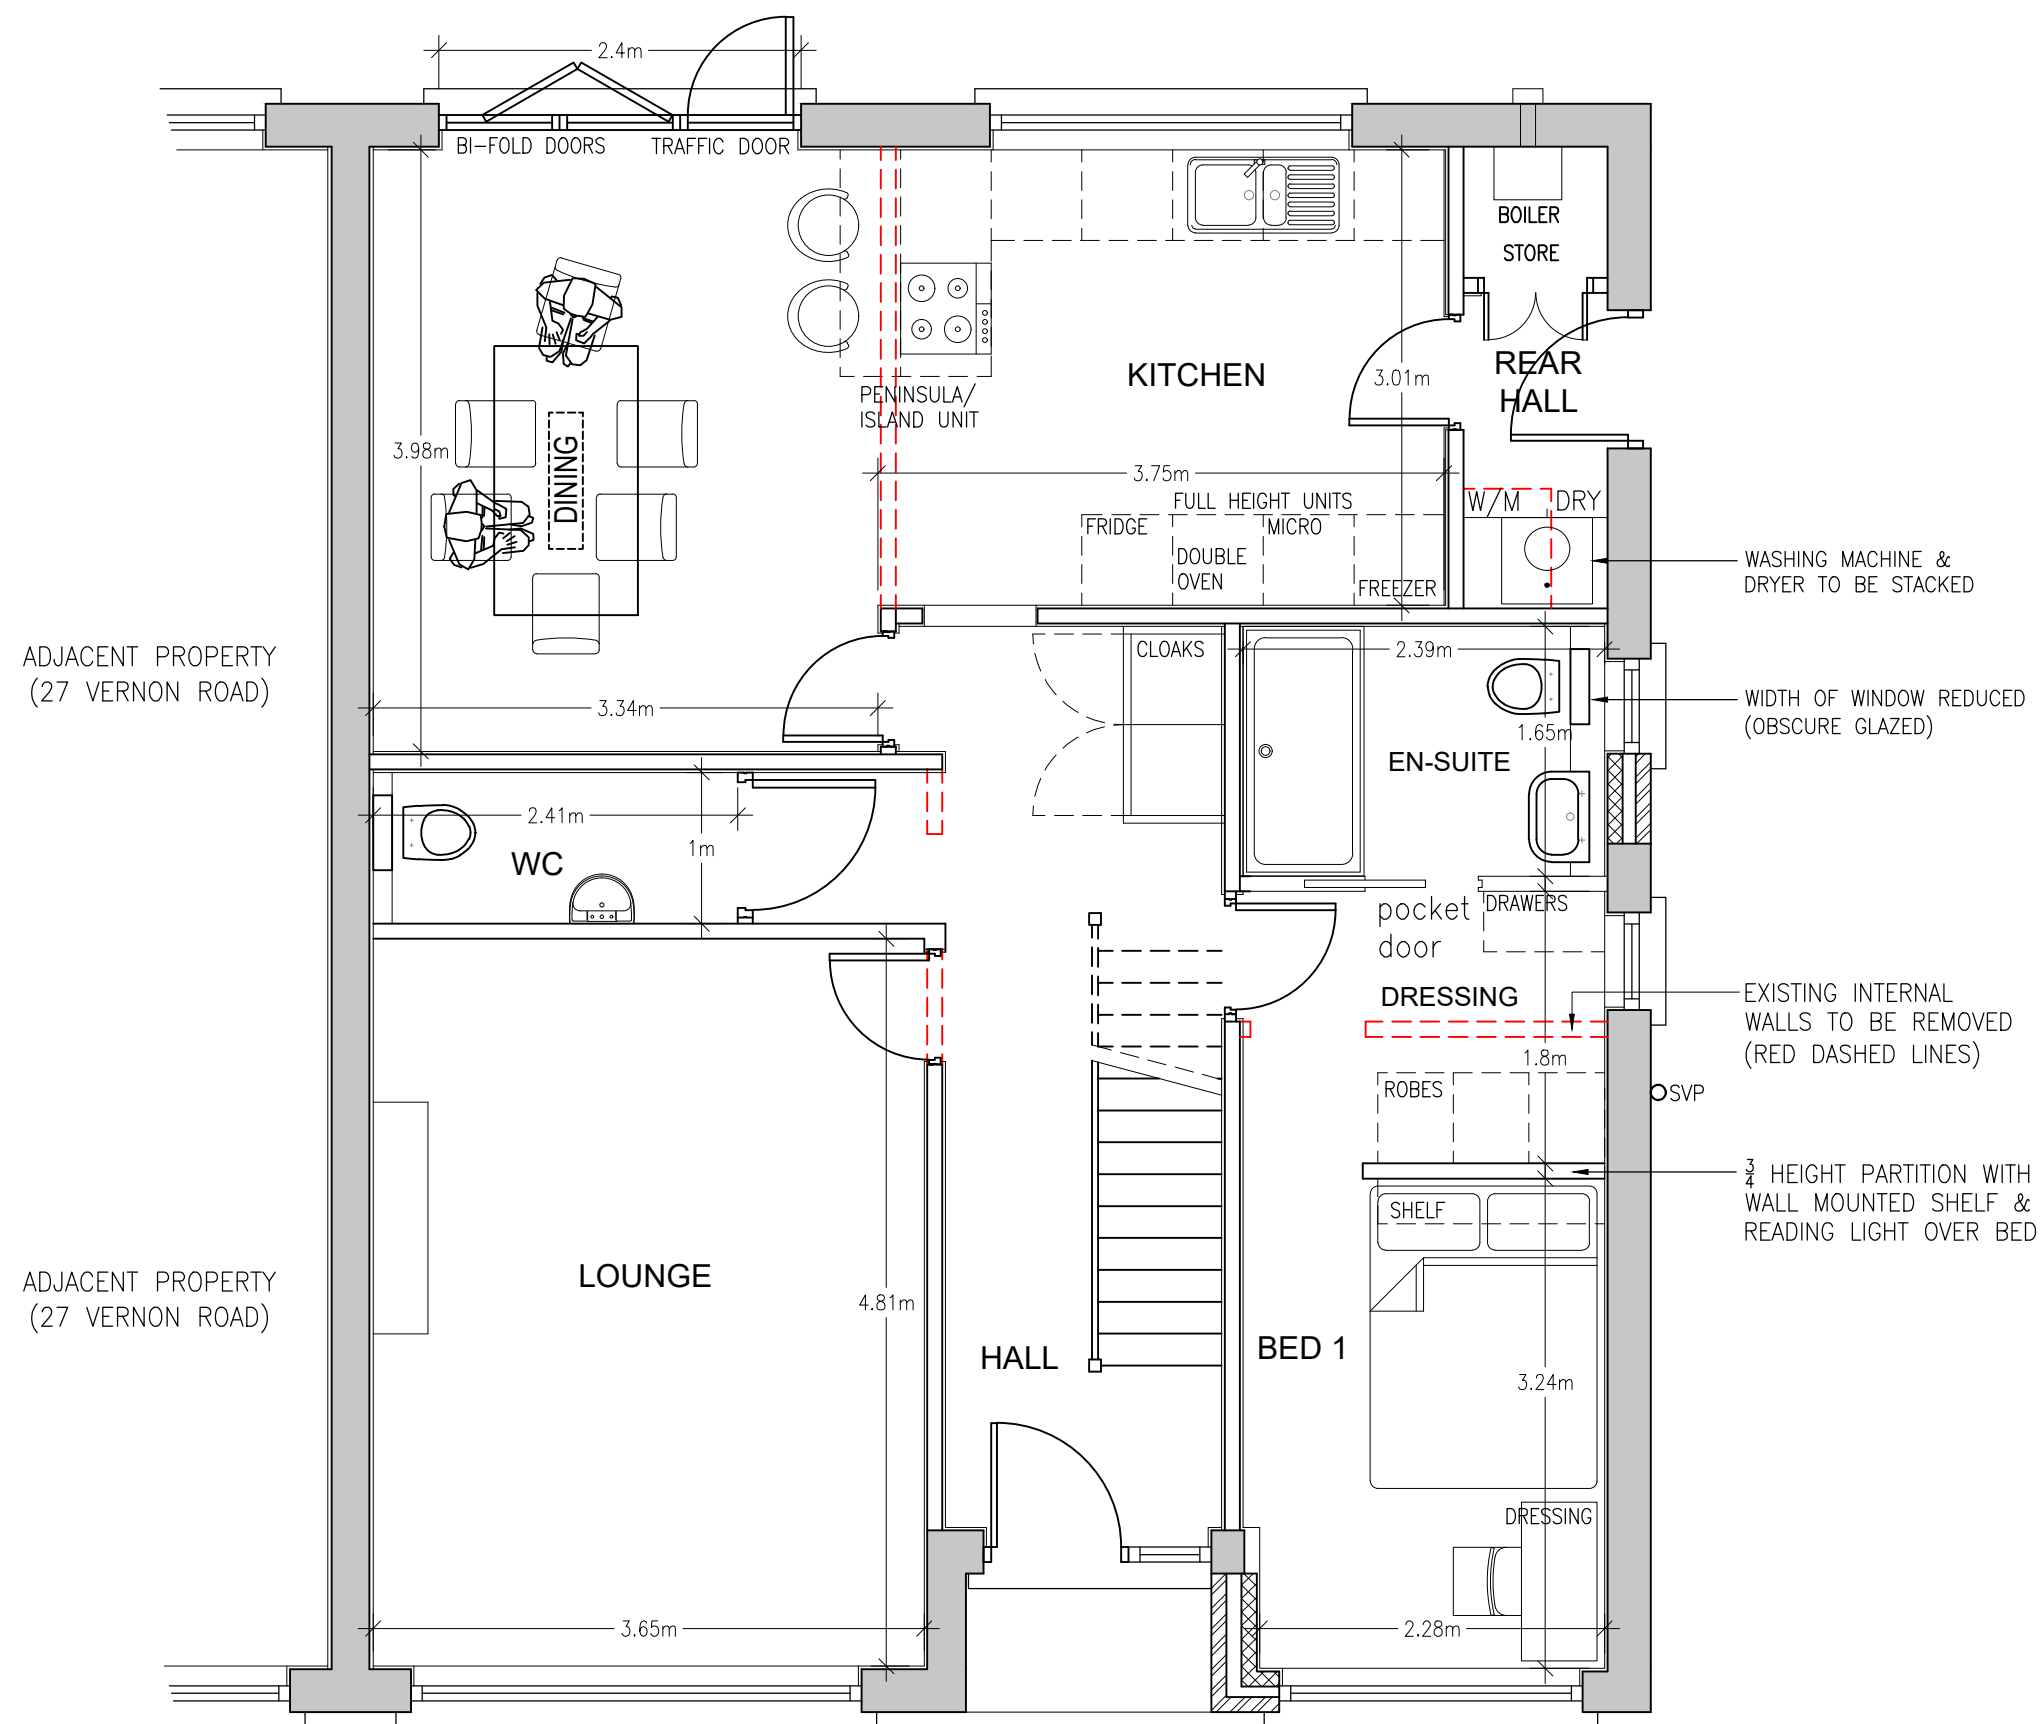

PROPOSED GROUND FLOOR PLAN - 1:50 scale

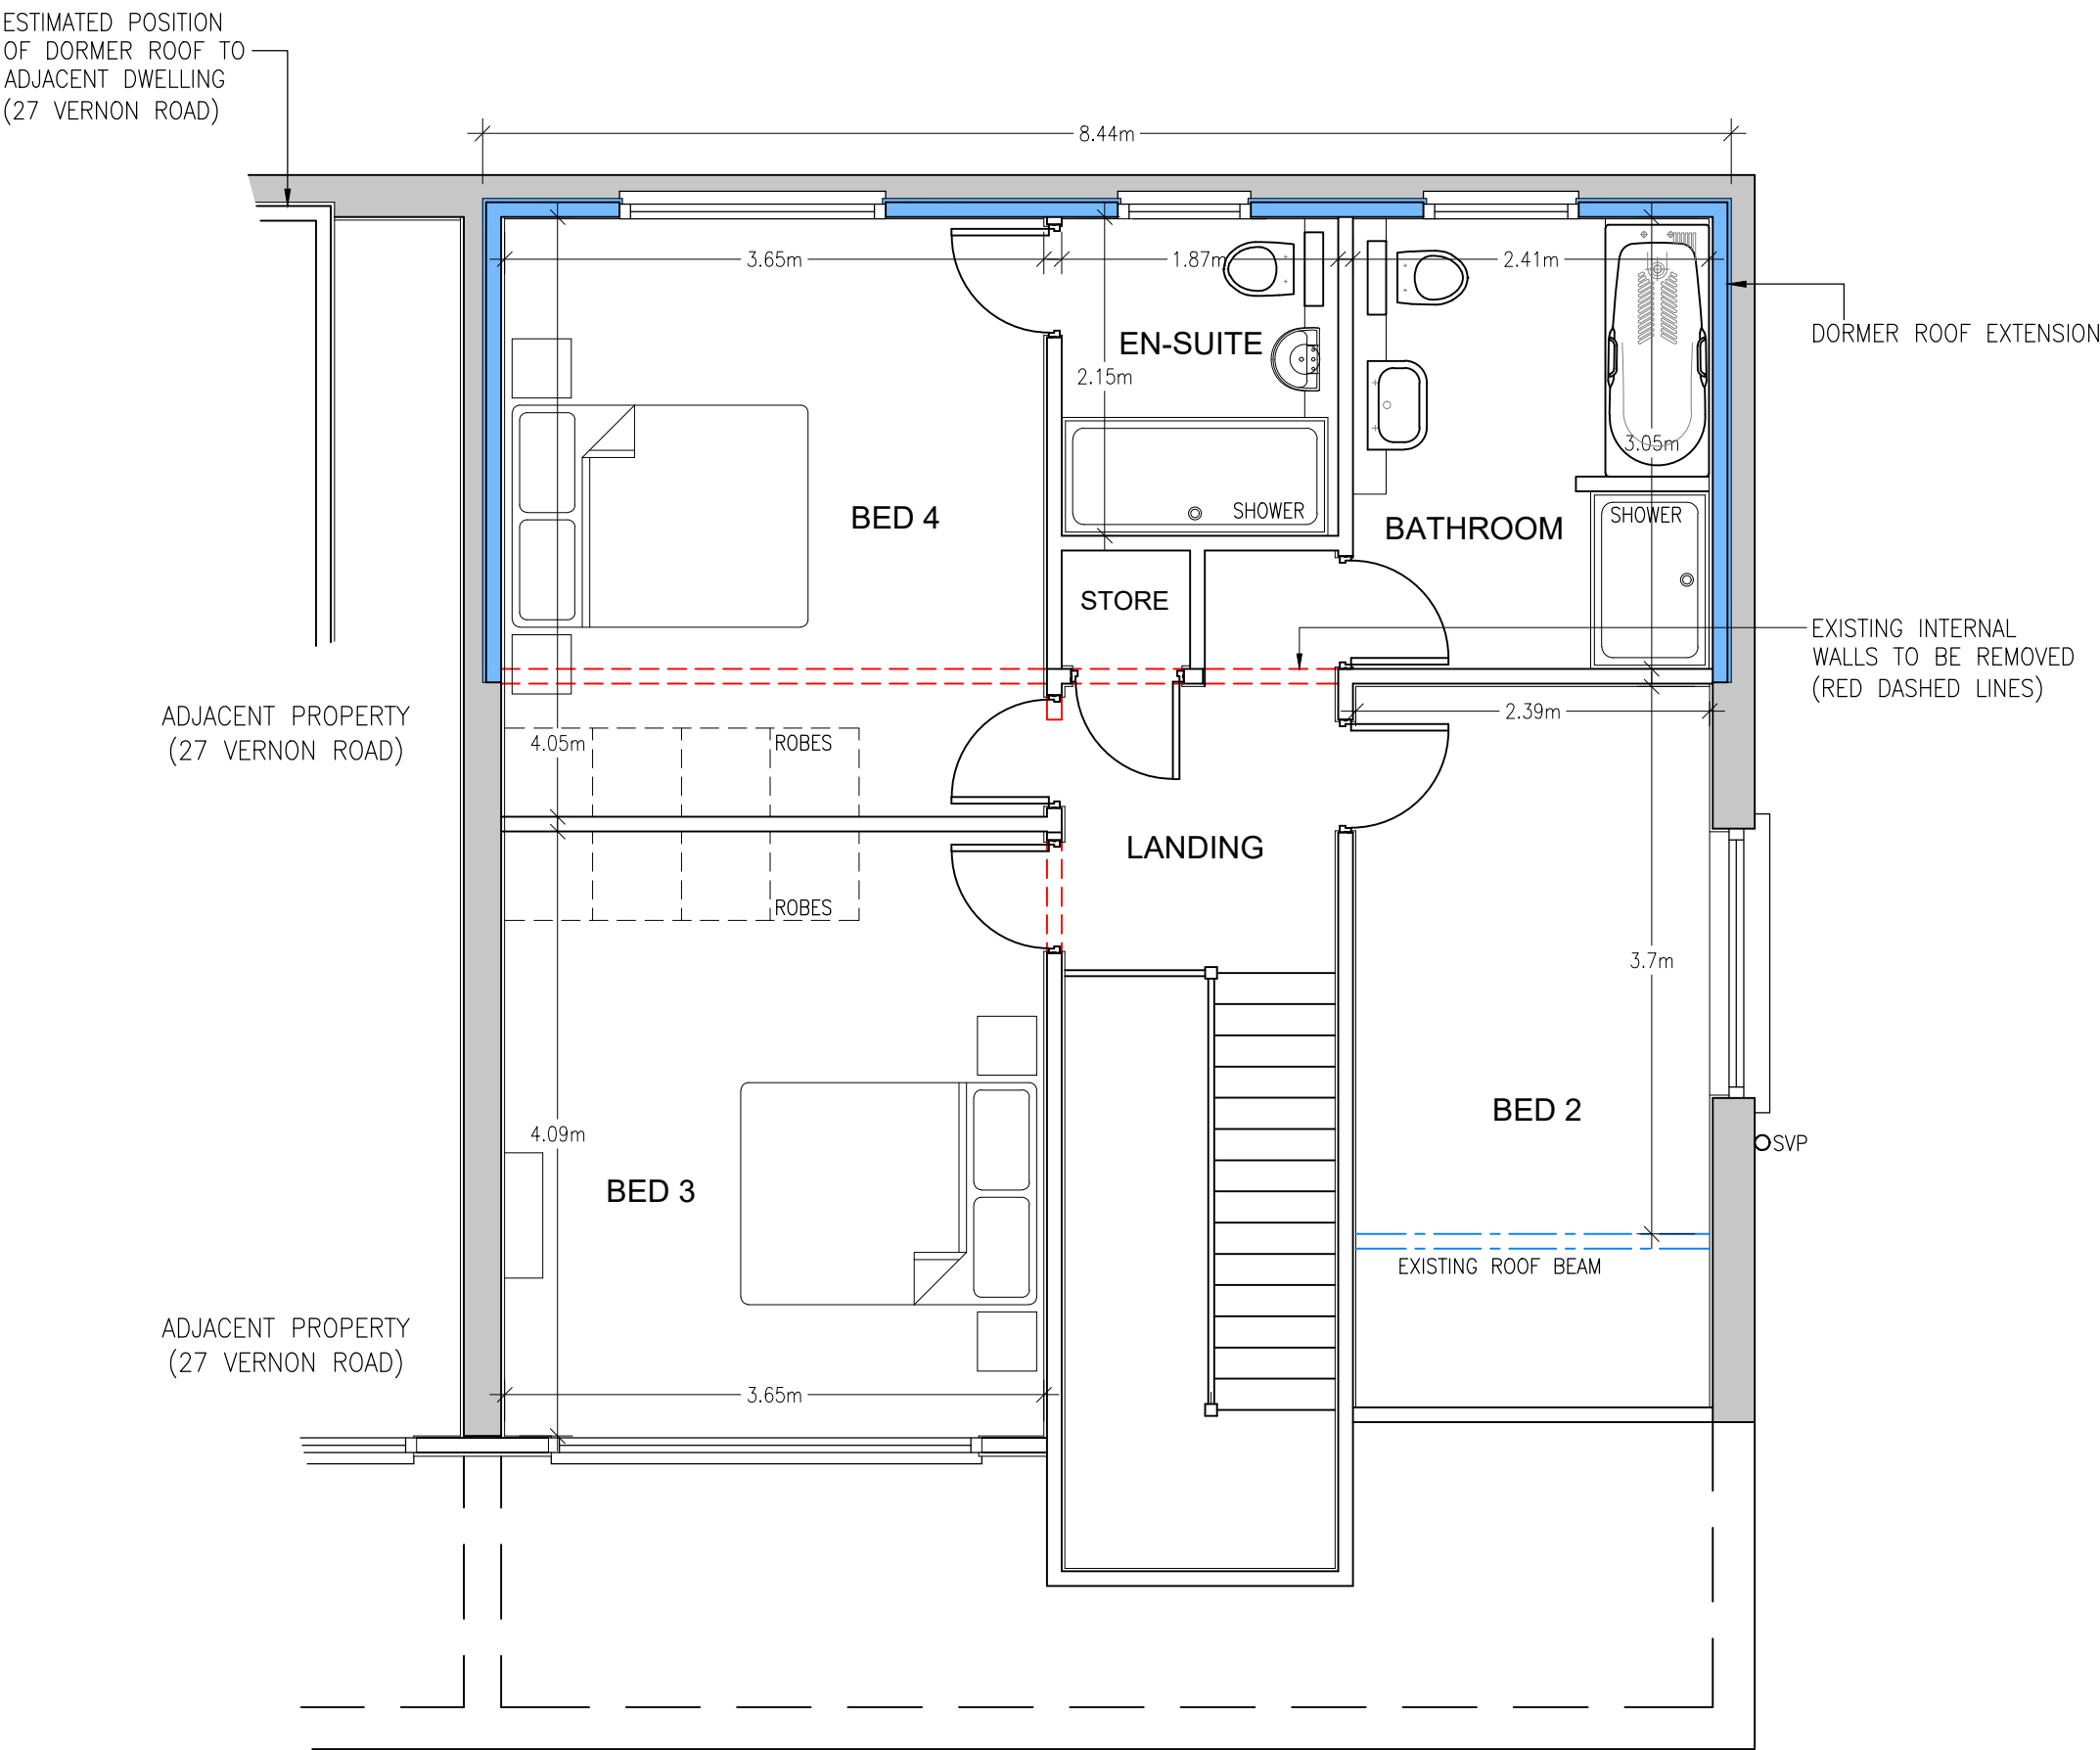

PROPOSED FIRST FLOOR PLAN - 1:50 scale

Notes	Notes	Notes	Amendments	Project
NEW BATHROOM & ENSUITE WINDOWS TO HAVE OBSCURE GLAZED UNITS WITH OBSCURATION LEVEL OF AT LEAST 3 ON THE PILKINGTON SCALE OF 1-5 (WHERE 1 IS CLEAR & 5 IS COMPLETELY OBSCURE).				Title PROPOSED ADDITION OF REAR DORMER ROOF TO PROVIDE AN ADDITIONAL BEDROOM AND BATHROOM ACCOMMODATION, AND EXTENSION OF FRONT BEDROOM (WITHIN EXISTING BUILDING LINE) AT 29 VERNON ROAD, GREENMOUNT, BURY, BL8 4DD~
				Client MR & MRS WILD
				Dwg. No. 26/1343/202 - PROPOSED PLANS
				Date 08.04.2026
				Plot Scale A2@1:50
				Drawn by JPE
				Status PLANNING
				JPE CONSULTANCY ARCHITECTURAL DESIGN & PLANNING 9 Woodend Drive, Stalybridge, Cheshire. SK15 2SF Telephone 07875 627 988 jim-jpeconsultancy@sky.com