





Front Elevation

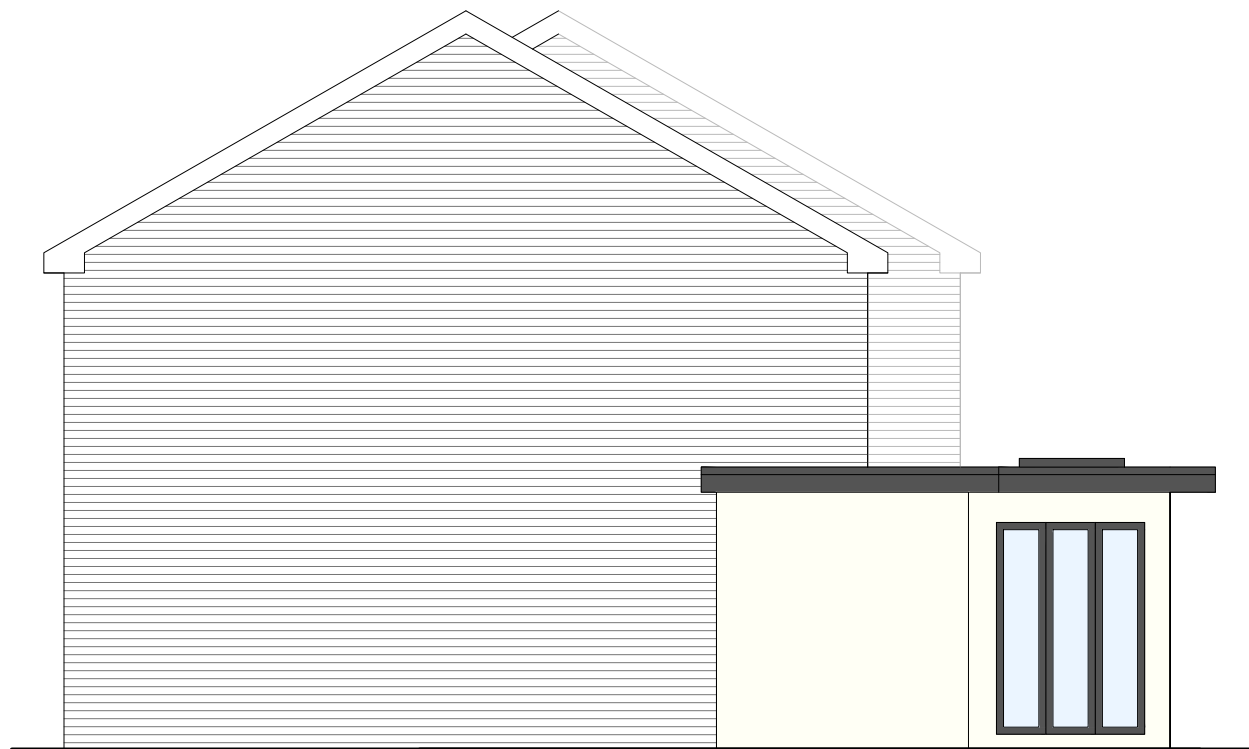

Side Elevation



Rear Elevation

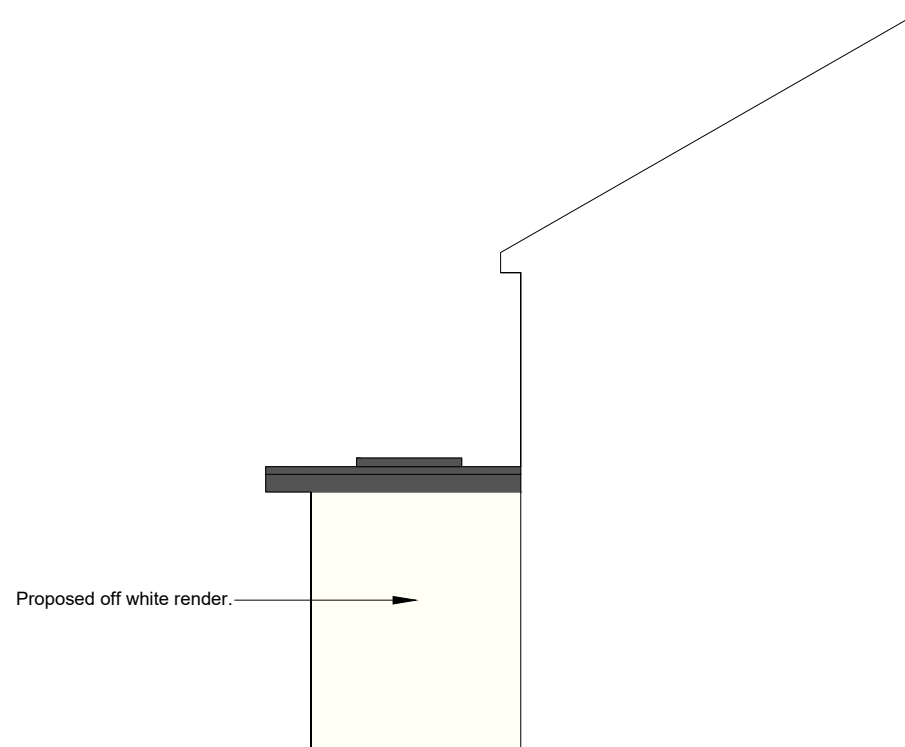

Side Elevation

0m 1 2 3 4m

This drawing is to be read in conjunction with all related drawings. All dimensions must be checked and verified on site before commencing any work or material production. The originator should be notified immediately of any discrepancy.

Ronson
building design
Tel: 07926826016
craig@ronsonbuildingdesign.co.uk

Rev	Date	Description
Issued For : INFORMATION PURPOSES ONLY		
Client		
-		
Project		
2 Rosebank Close, Bury		
Scheme - Drawing Title		
Proposed Elevations		
-/	03	Date 14-04-2026
Project No.	Drawing No.	Revision Scale 1:75 @A3