




Do not scale from this drawing. All information should be checked by the contractor on site before commencing work. Any discrepancies should be reported to the Author immediately. All rights are reserved and are not transferable. Unauthorised reproductions of this drawing are not permitted.

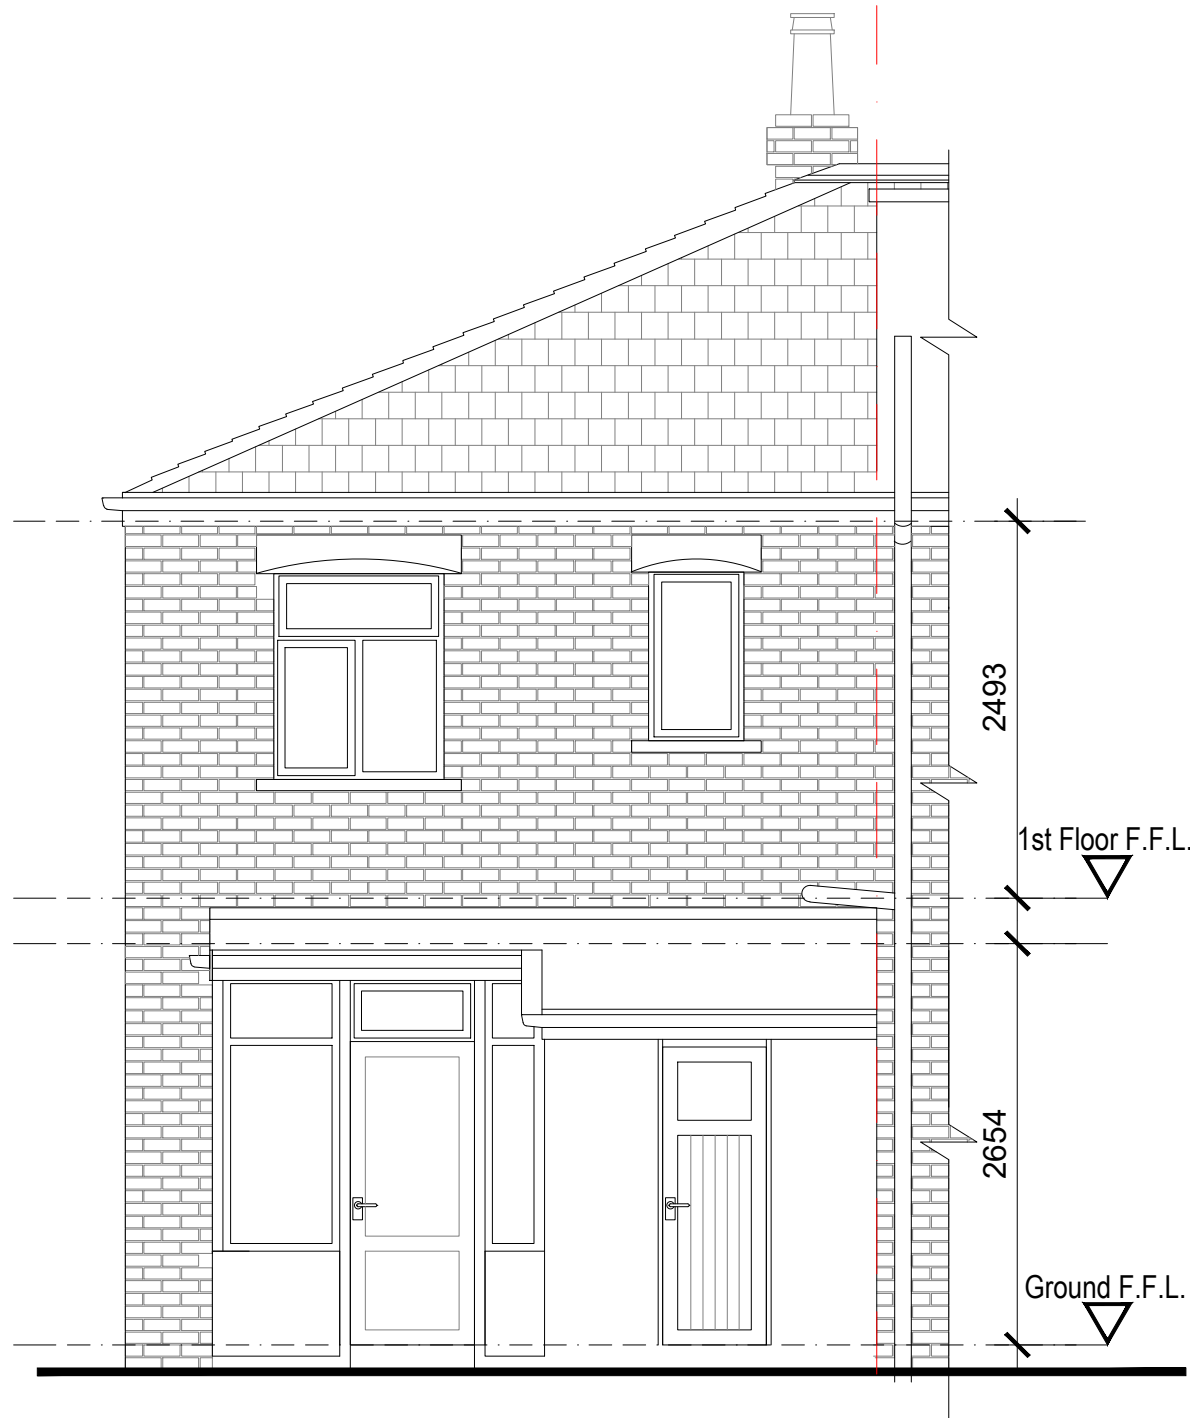


EXISTING REAR ELEVATION
Scale 1:50)

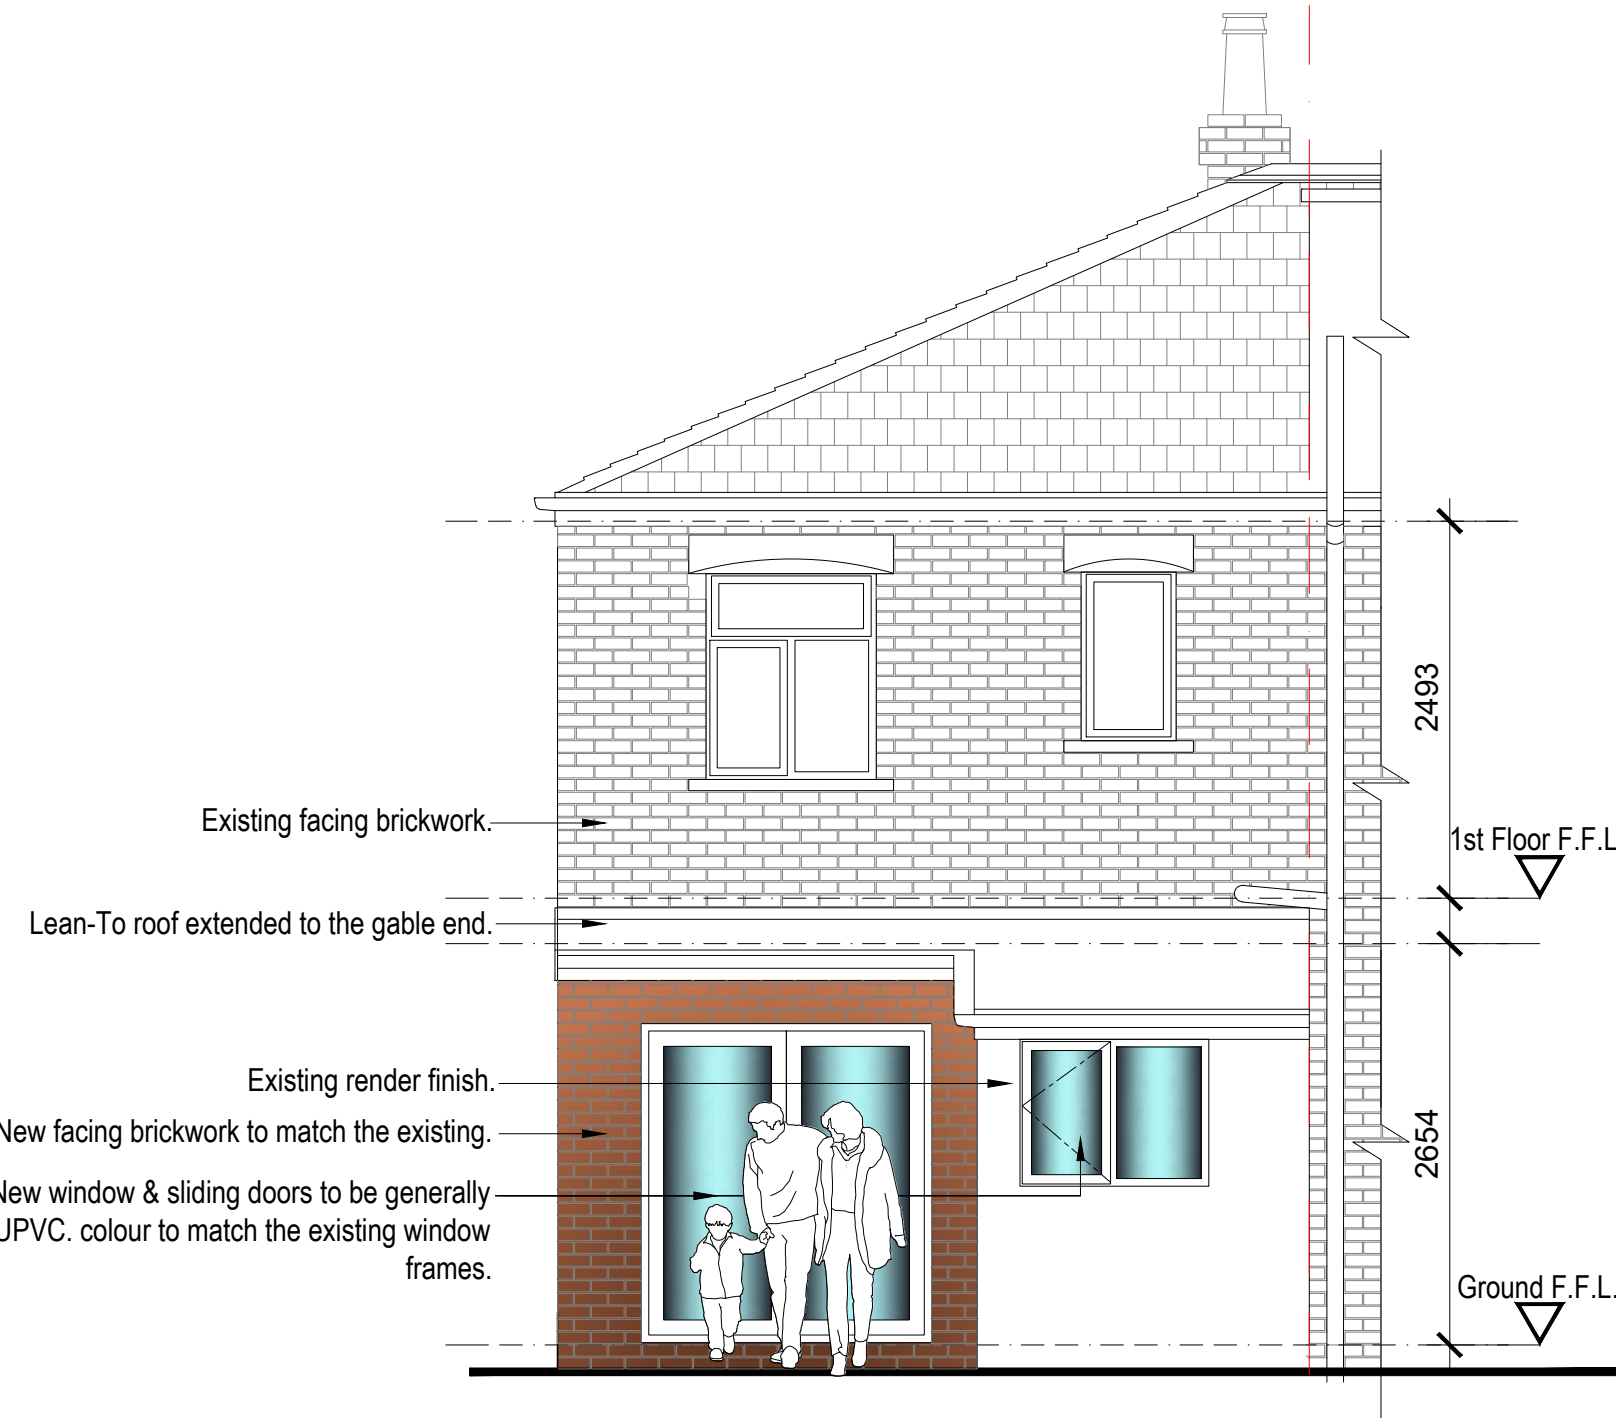


REVISED REAR ELEVATION
Scale 1:50)

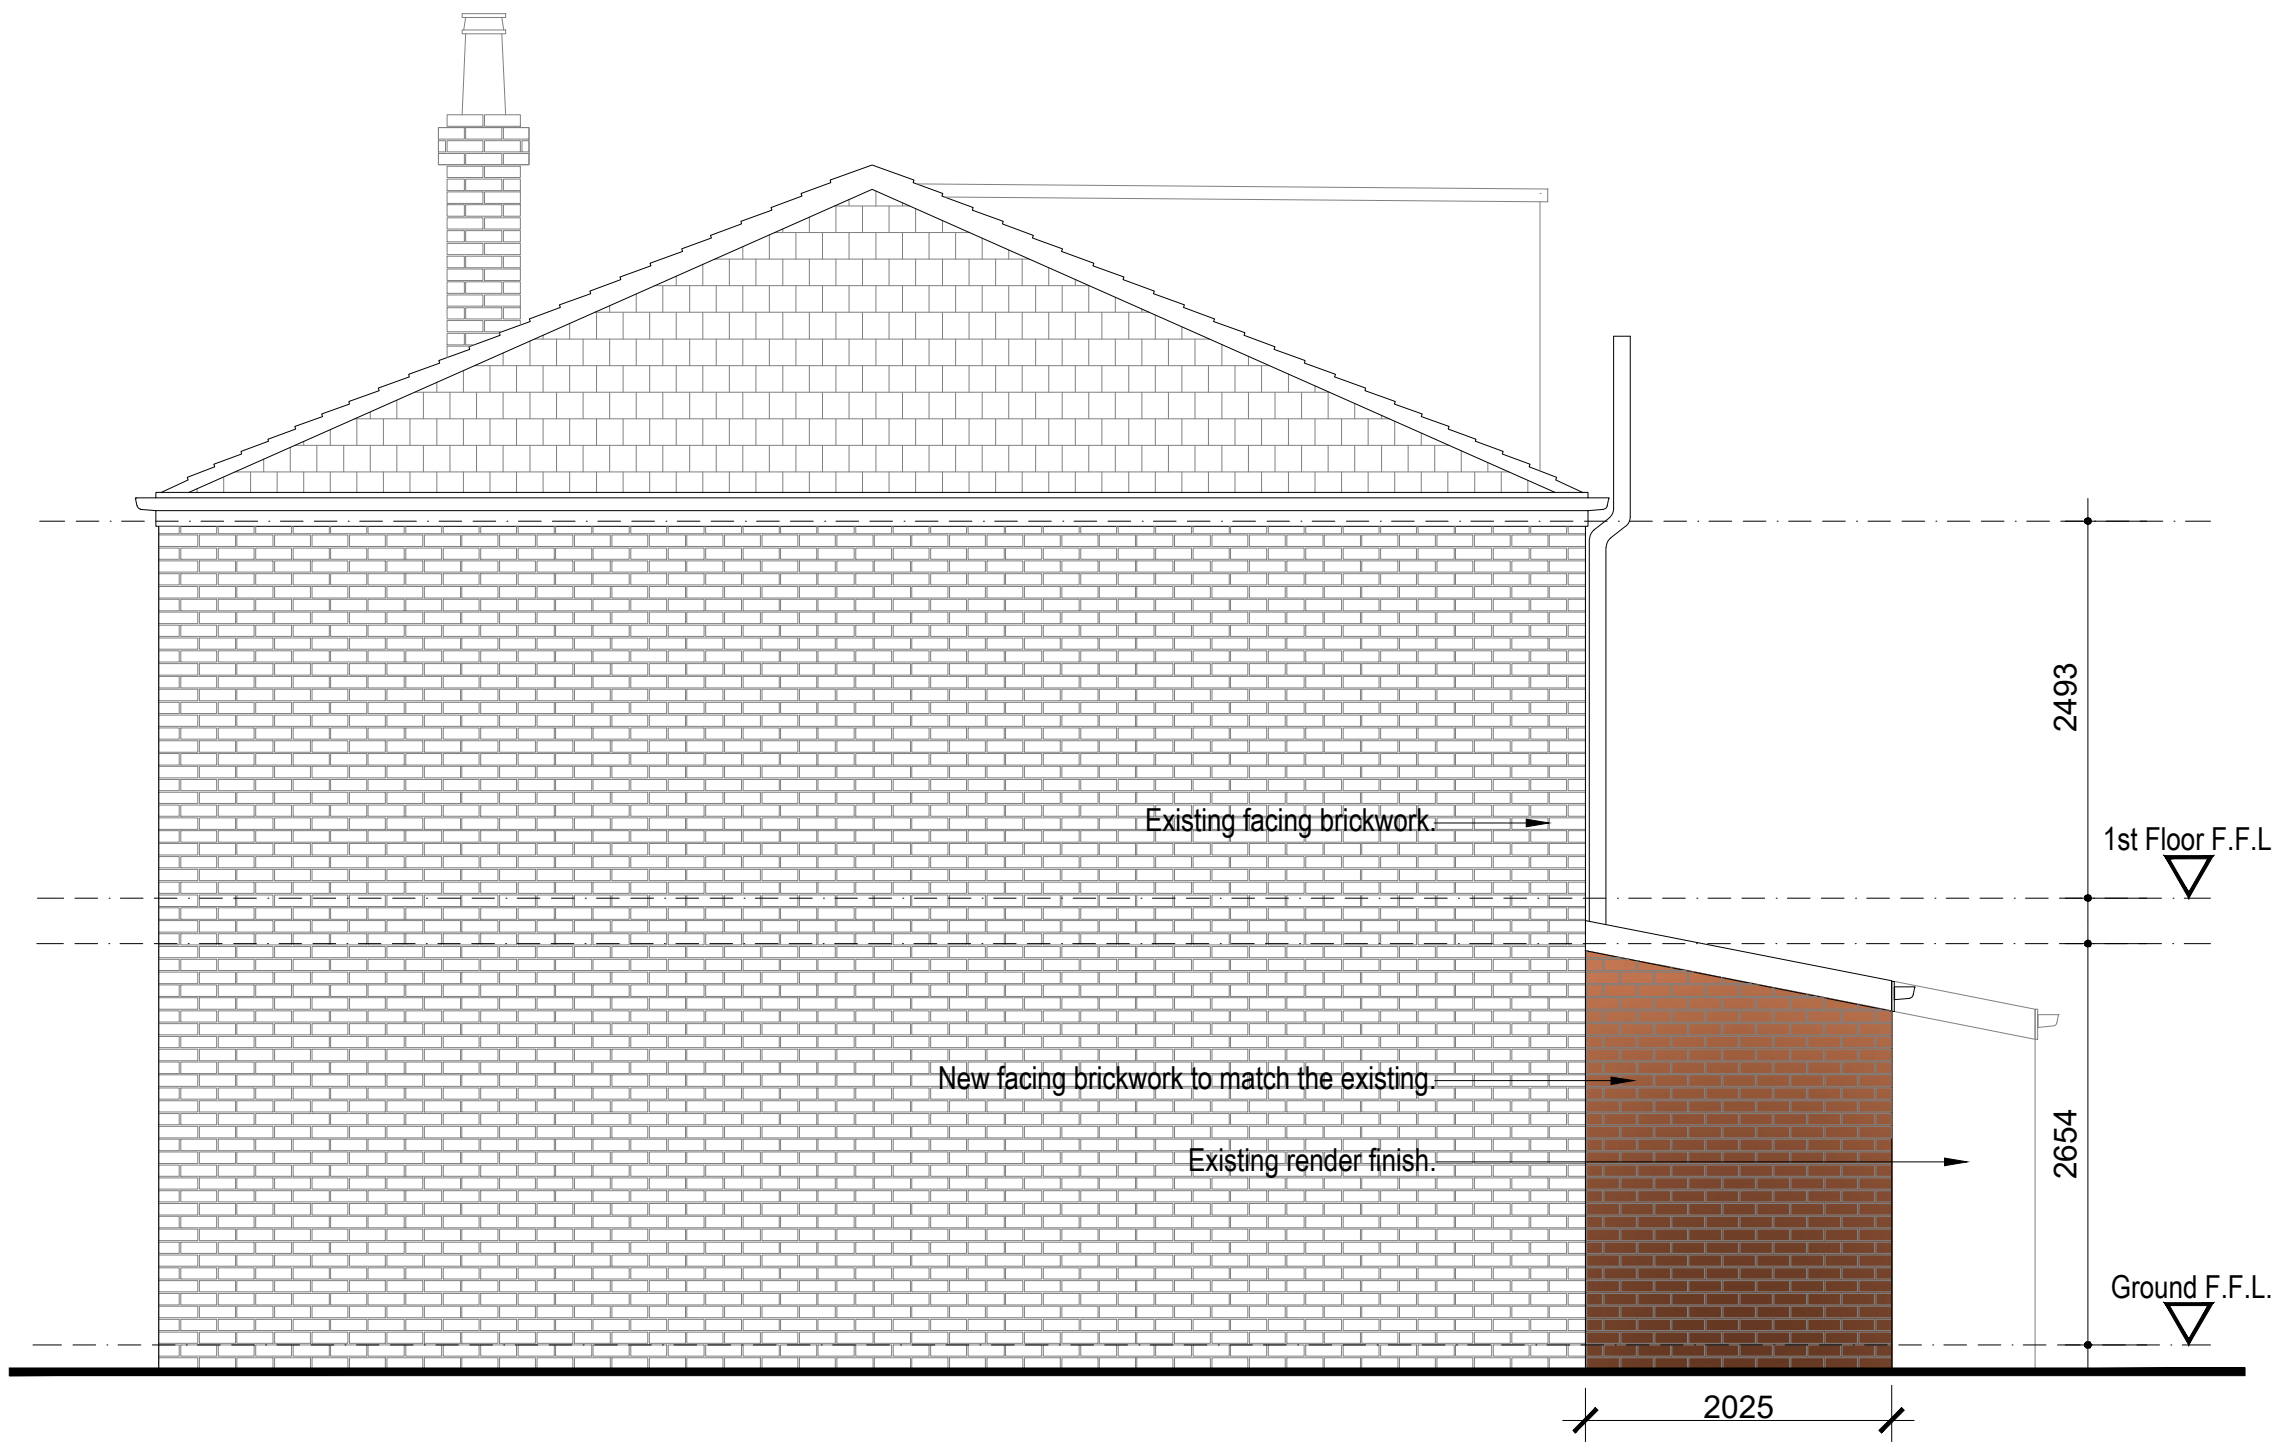


REVISED REAR LEFT SIDE ELEVATION
Scale 1:50)

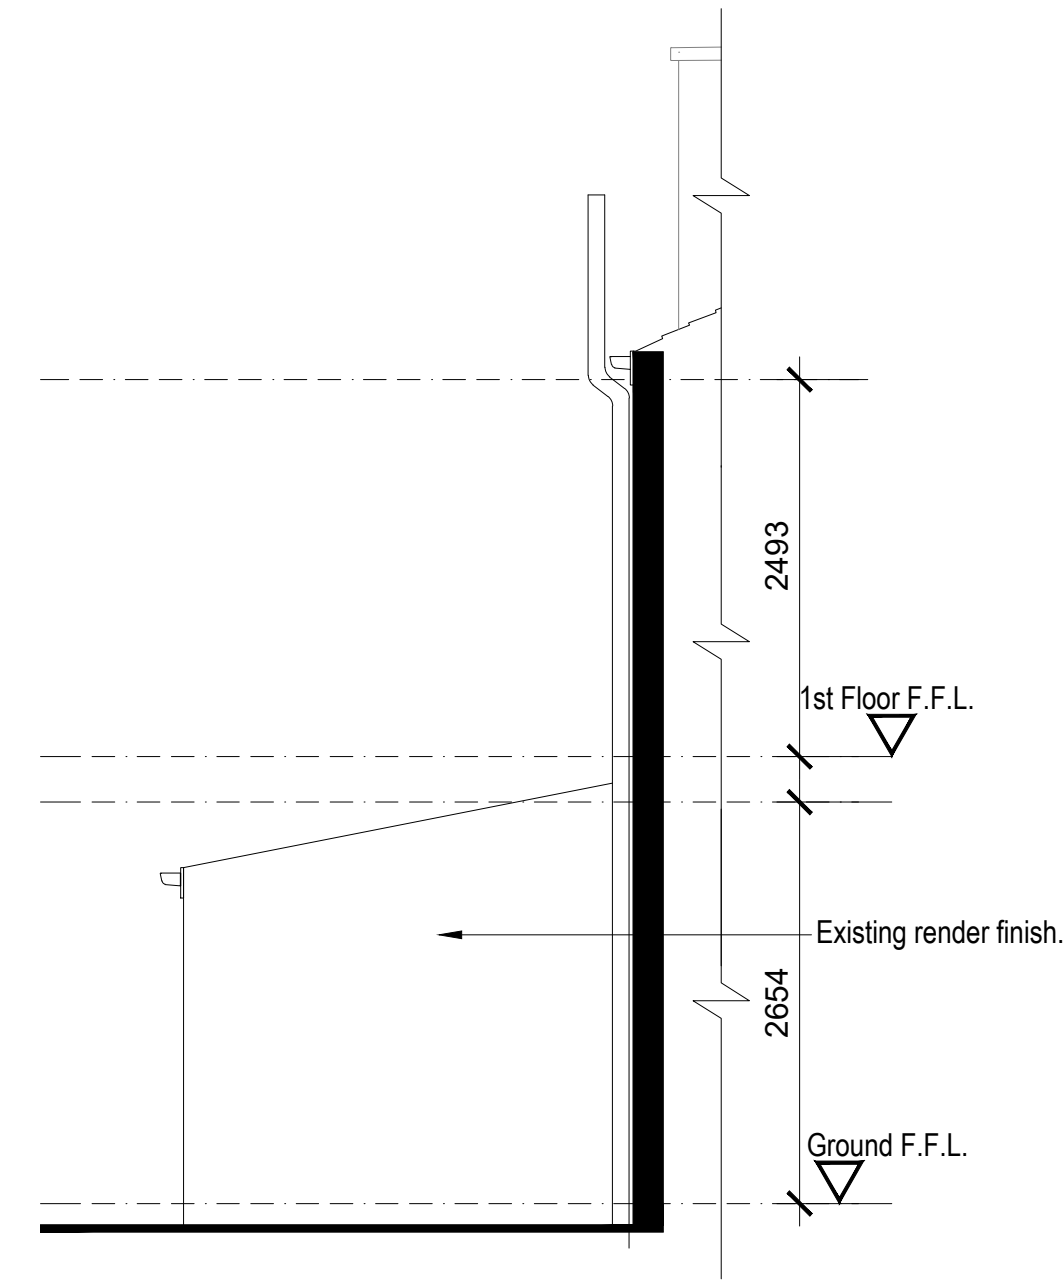

REVISED REAR RIGHT SIDE ELEVATION
Scale 1:50)

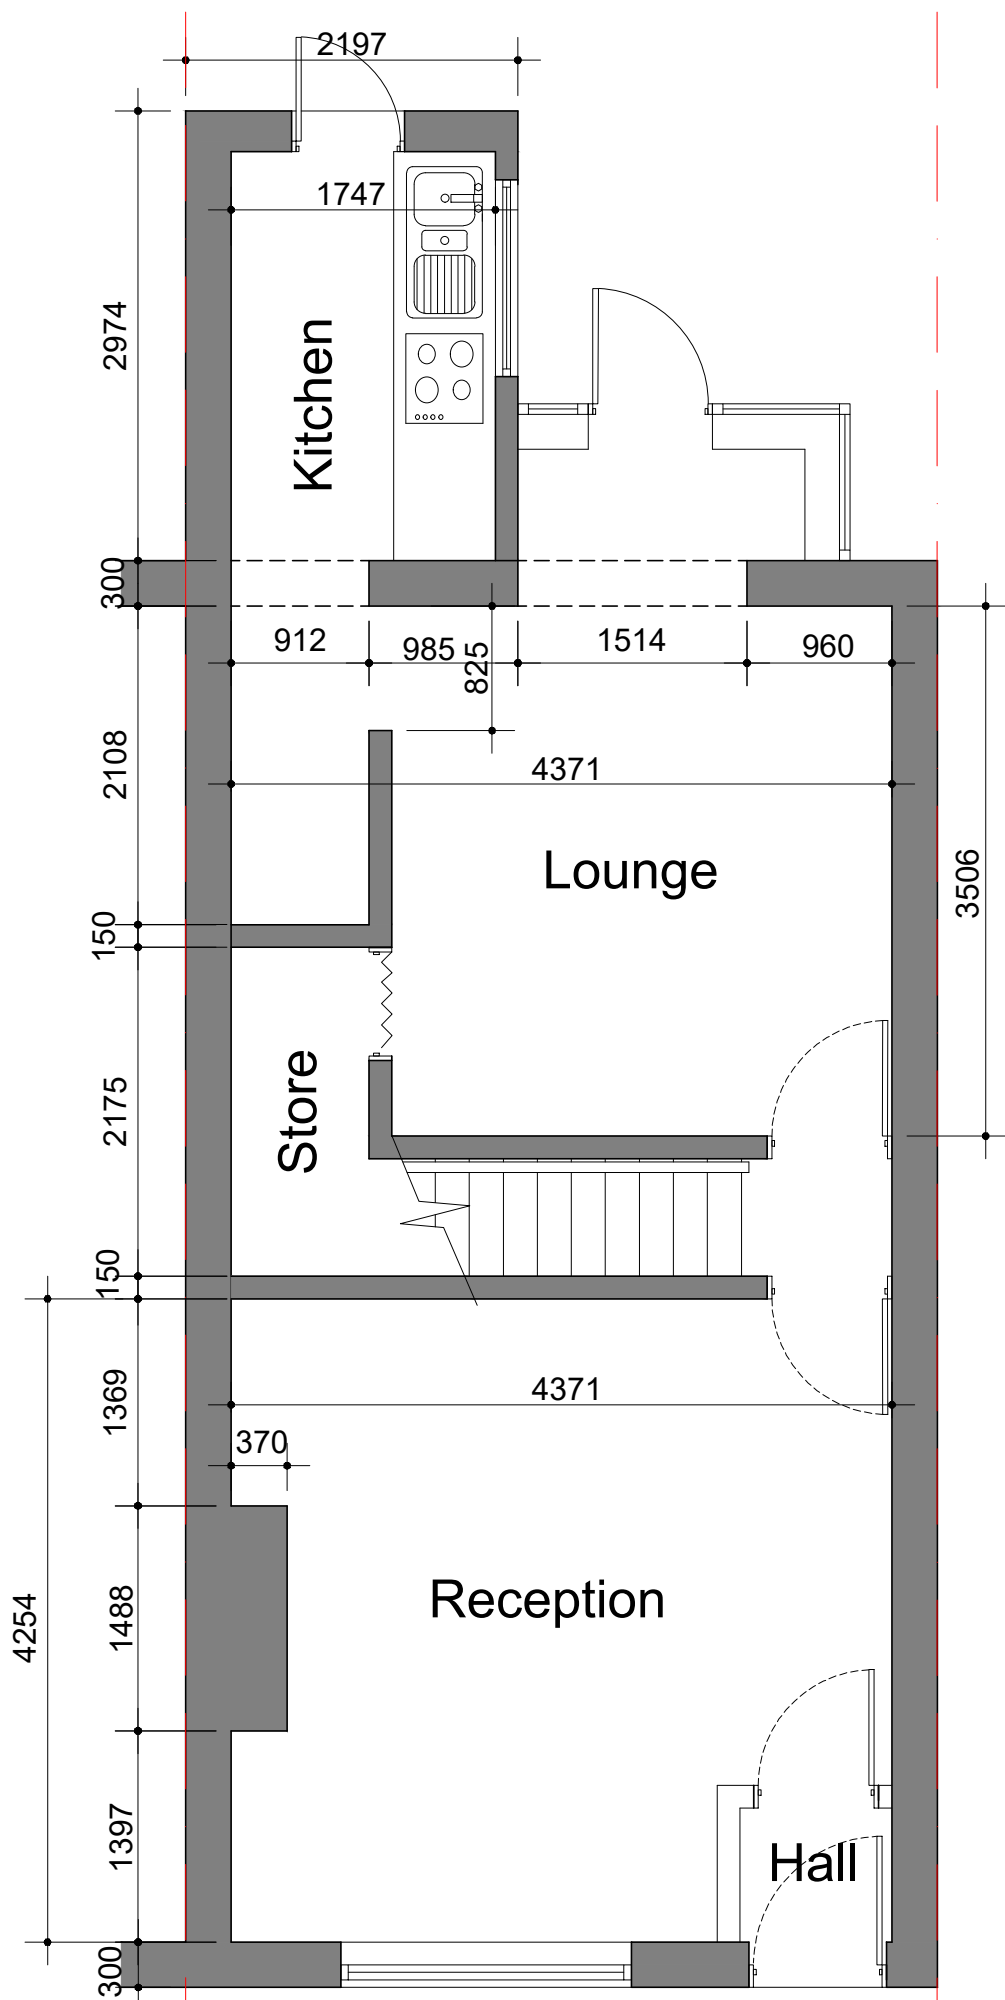

EXISTING GROUND FLOOR PLAN.
Scale 1:50)

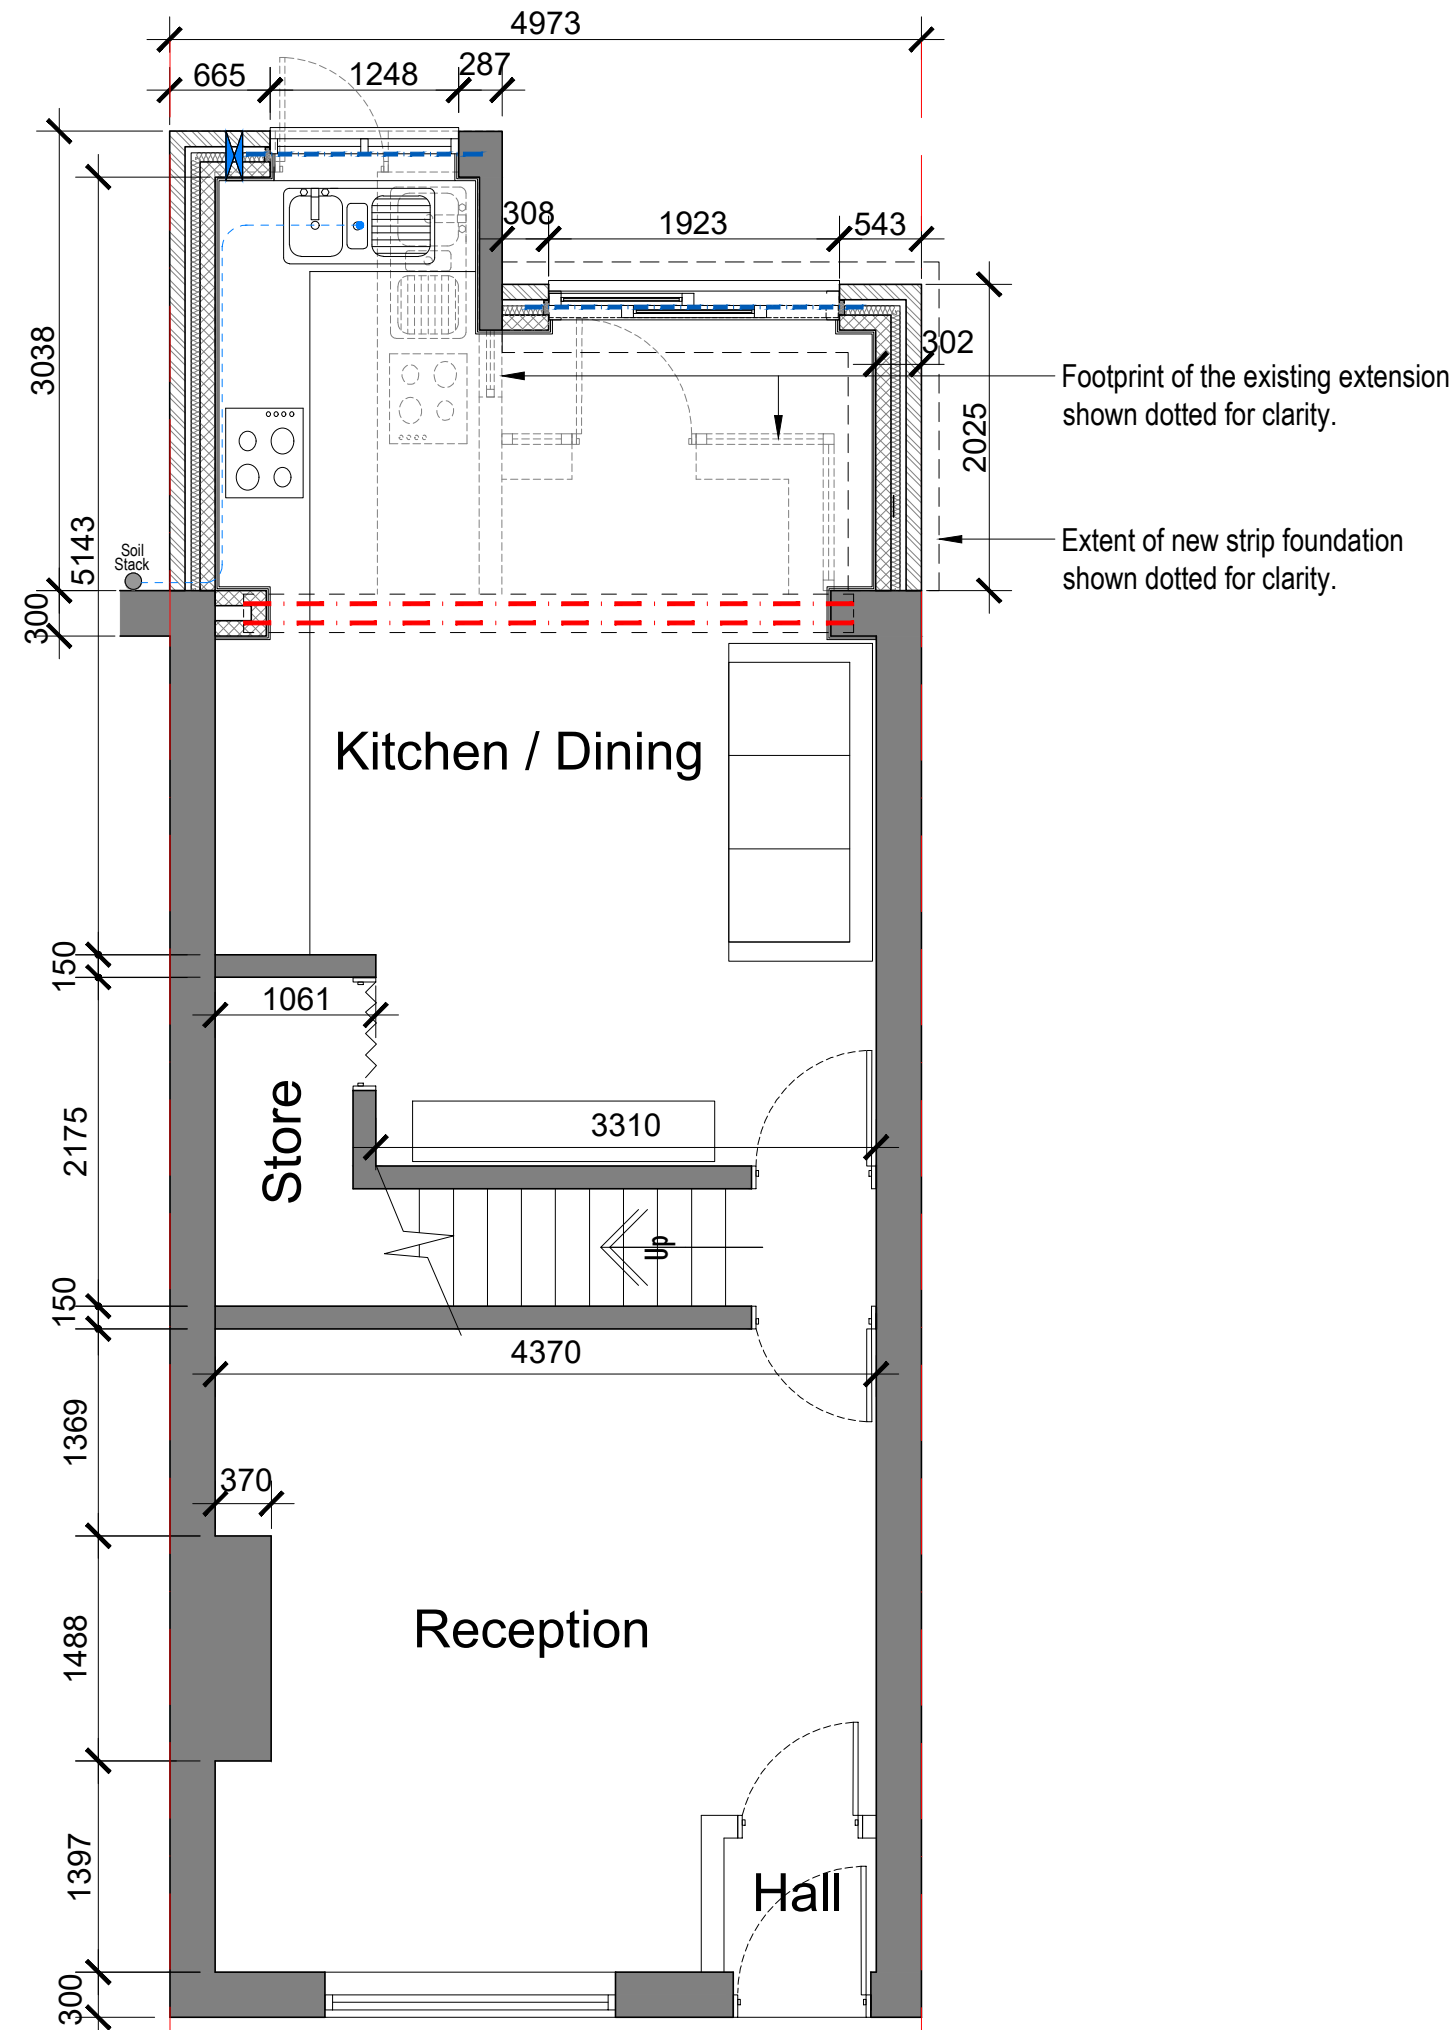

REVISED GROUND FLOOR PLAN.
Scale 1:50)

Scale 1:50 @ A1	Project Miss Noreen Boyle.
Drawn JAL	PROPOSED GROUND FLOOR EXTENSION TO THE REAR AT:- 243 STAND LANE, RADCLIFFE, MANCHESTER, M26 1JA.
Checked -	
Date 13th Sept. 2022	
CAD File -	
Dwg. No NBOY- PL/09	Title EXISTING & REVISED REAR ELEVATION, EXISTING & REVISED GROUND FLOOR PLAN.
Revision -	