


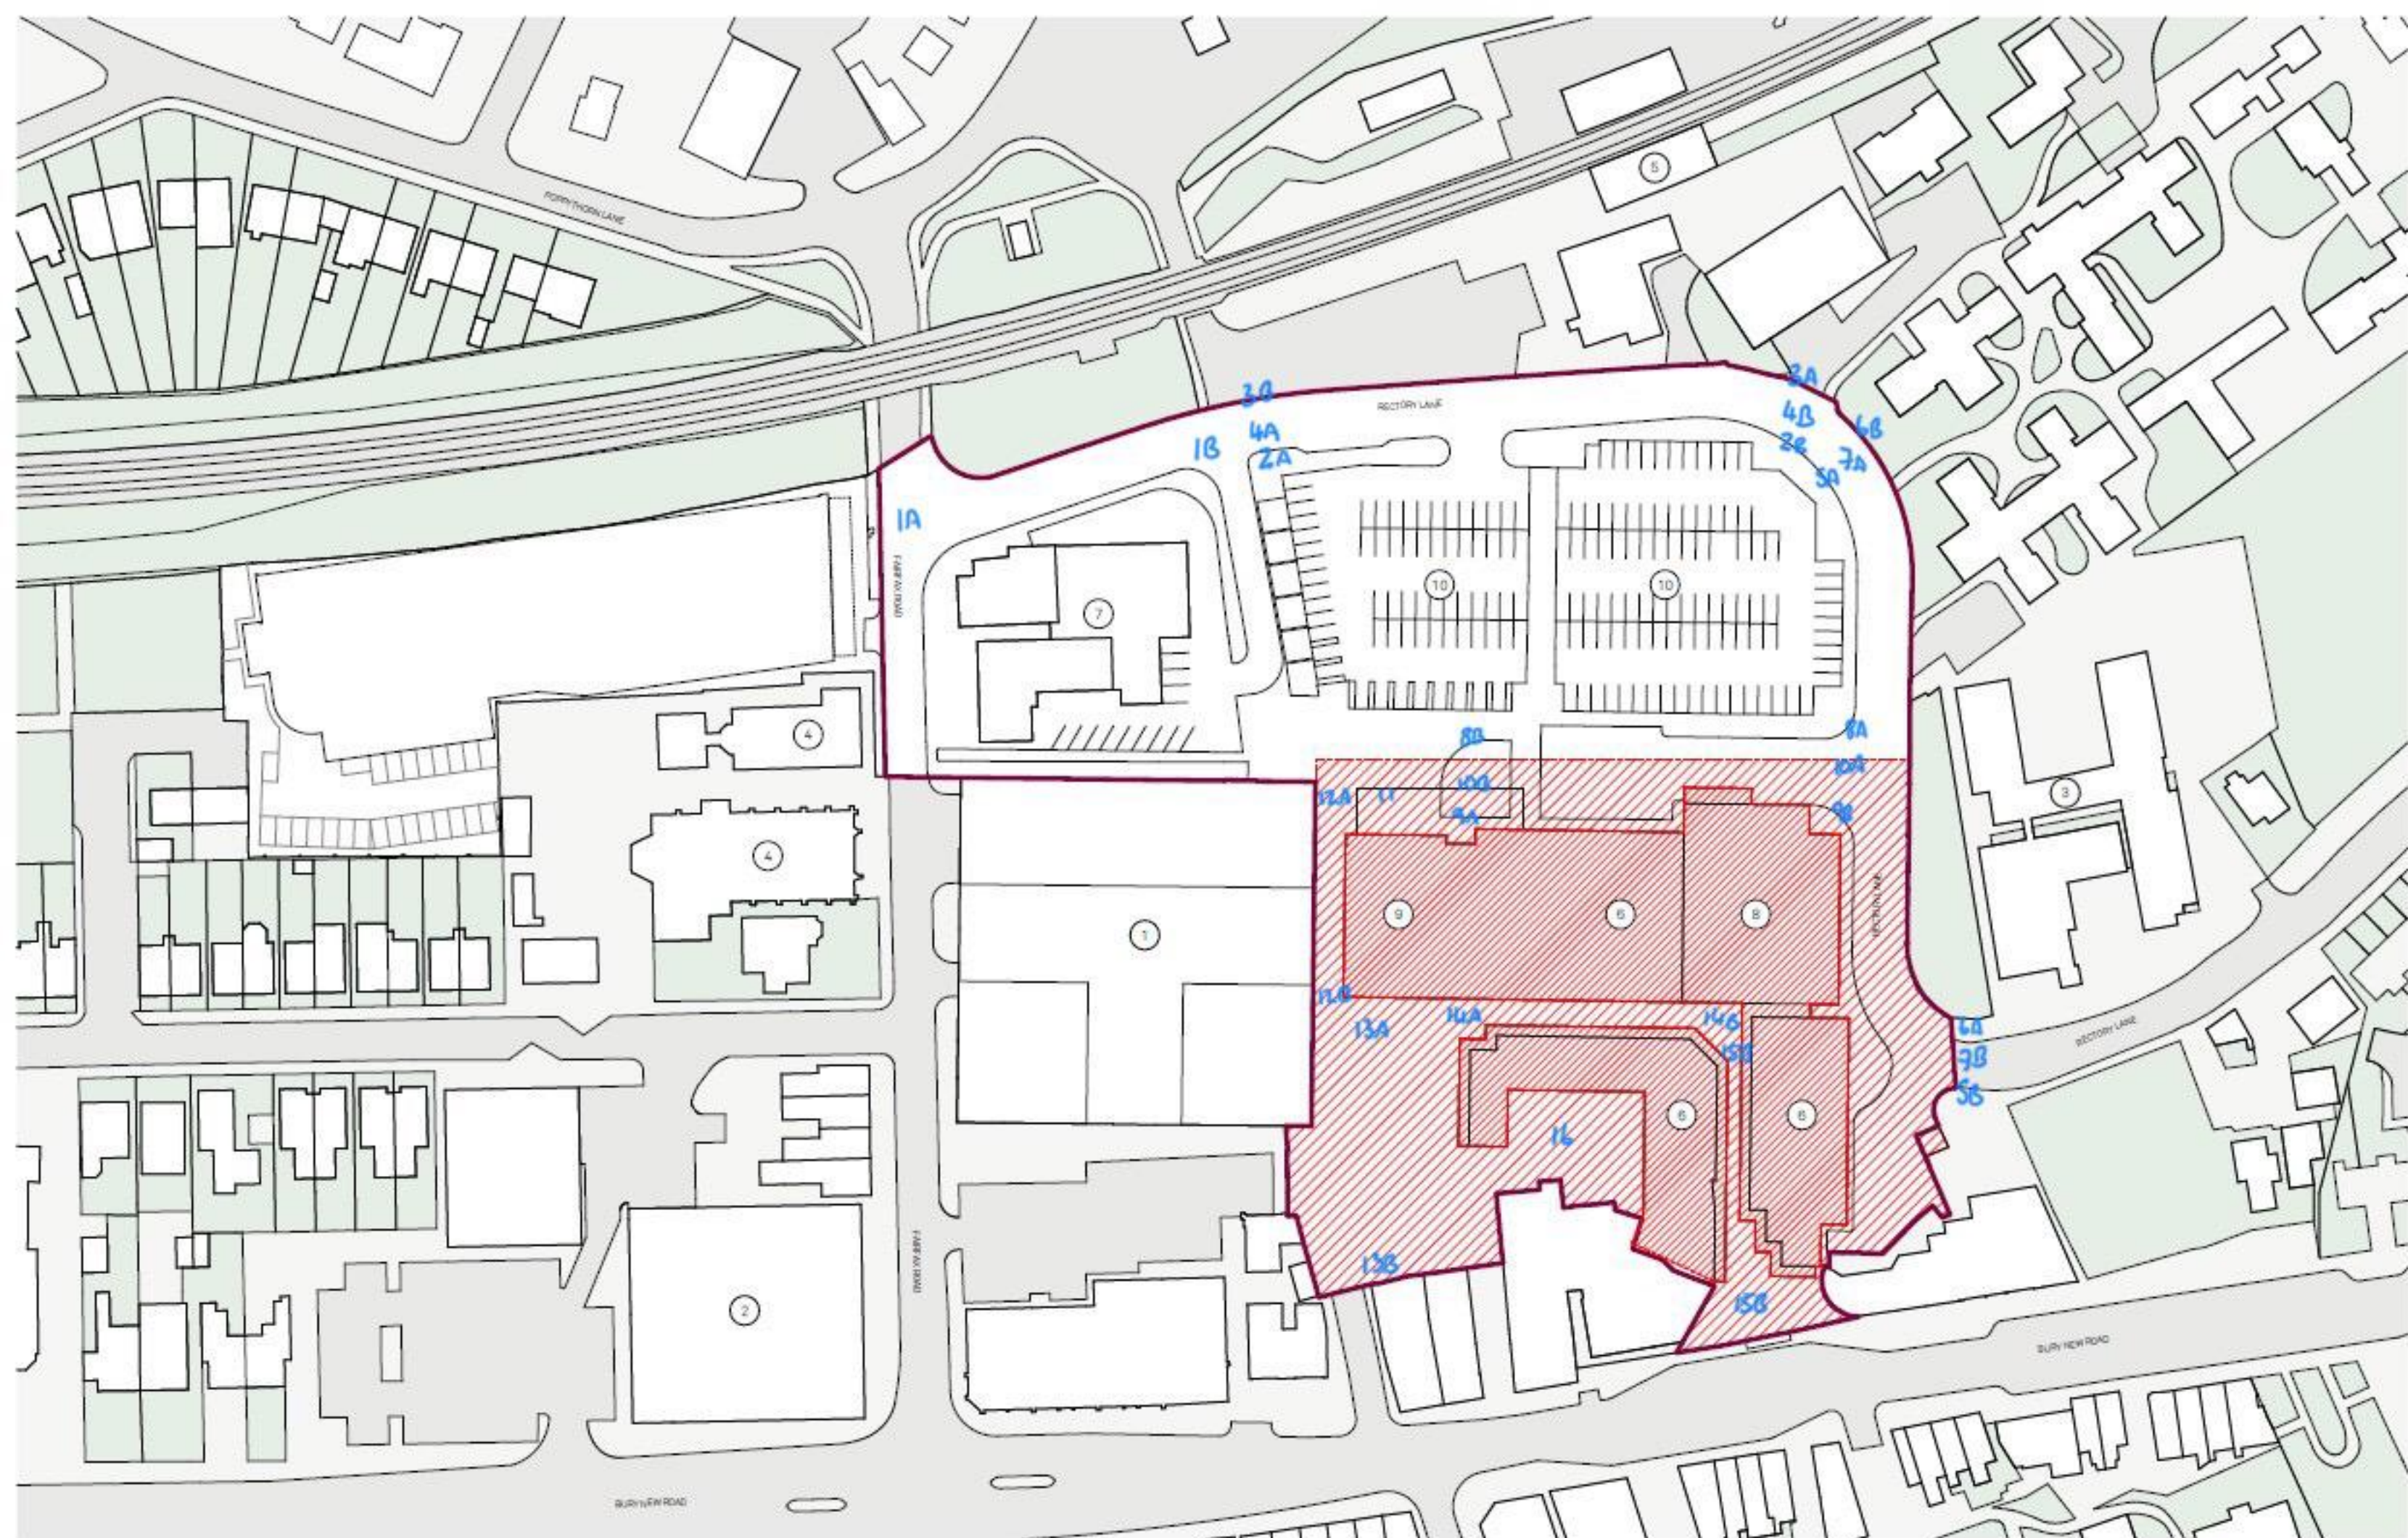

Notes:

- EXTENT OF FULL APPLICATION
- TO BE DEMOLISHED

- ① THE RADLIS
- ② WARRIS & SPENCER
- ③ SCHOOLS
- ④ CHURCH
- ⑤ PRESTWICH TRAM STOP
- ⑥ LONGFIELD CENTRE
- ⑦ PRESTWICH HEALTH CENTRE
- ⑧ ICELAND SUPERMARKET
- ⑨ PRESTWICH LIBRARY
- ⑩ SURFACE LEVEL CAR PARK

Project:
Prestwich Village
Master plan

Drawn: JC
Checked: JC
Rev: 14/01/2026

Title:
Demolition site plan

Status:
S2 Information
DRAFT

Drawing No:
17501-JMA-MP-XX-D-A-001500

Scale:
1:500 @ A1

Jon Matthews Architects

Union, 2-10 Albert Square, Manchester, M2 6LW
Copyright of this drawing is retained by Jon Matthews Architects and it must not be copied or reproduced without written consent. Figures shown are only to be taken from this drawing. No part of this drawing may be reproduced without written consent. All rights reserved.
0161 674 3880
www.jonmatthewsarchitects.co.uk