



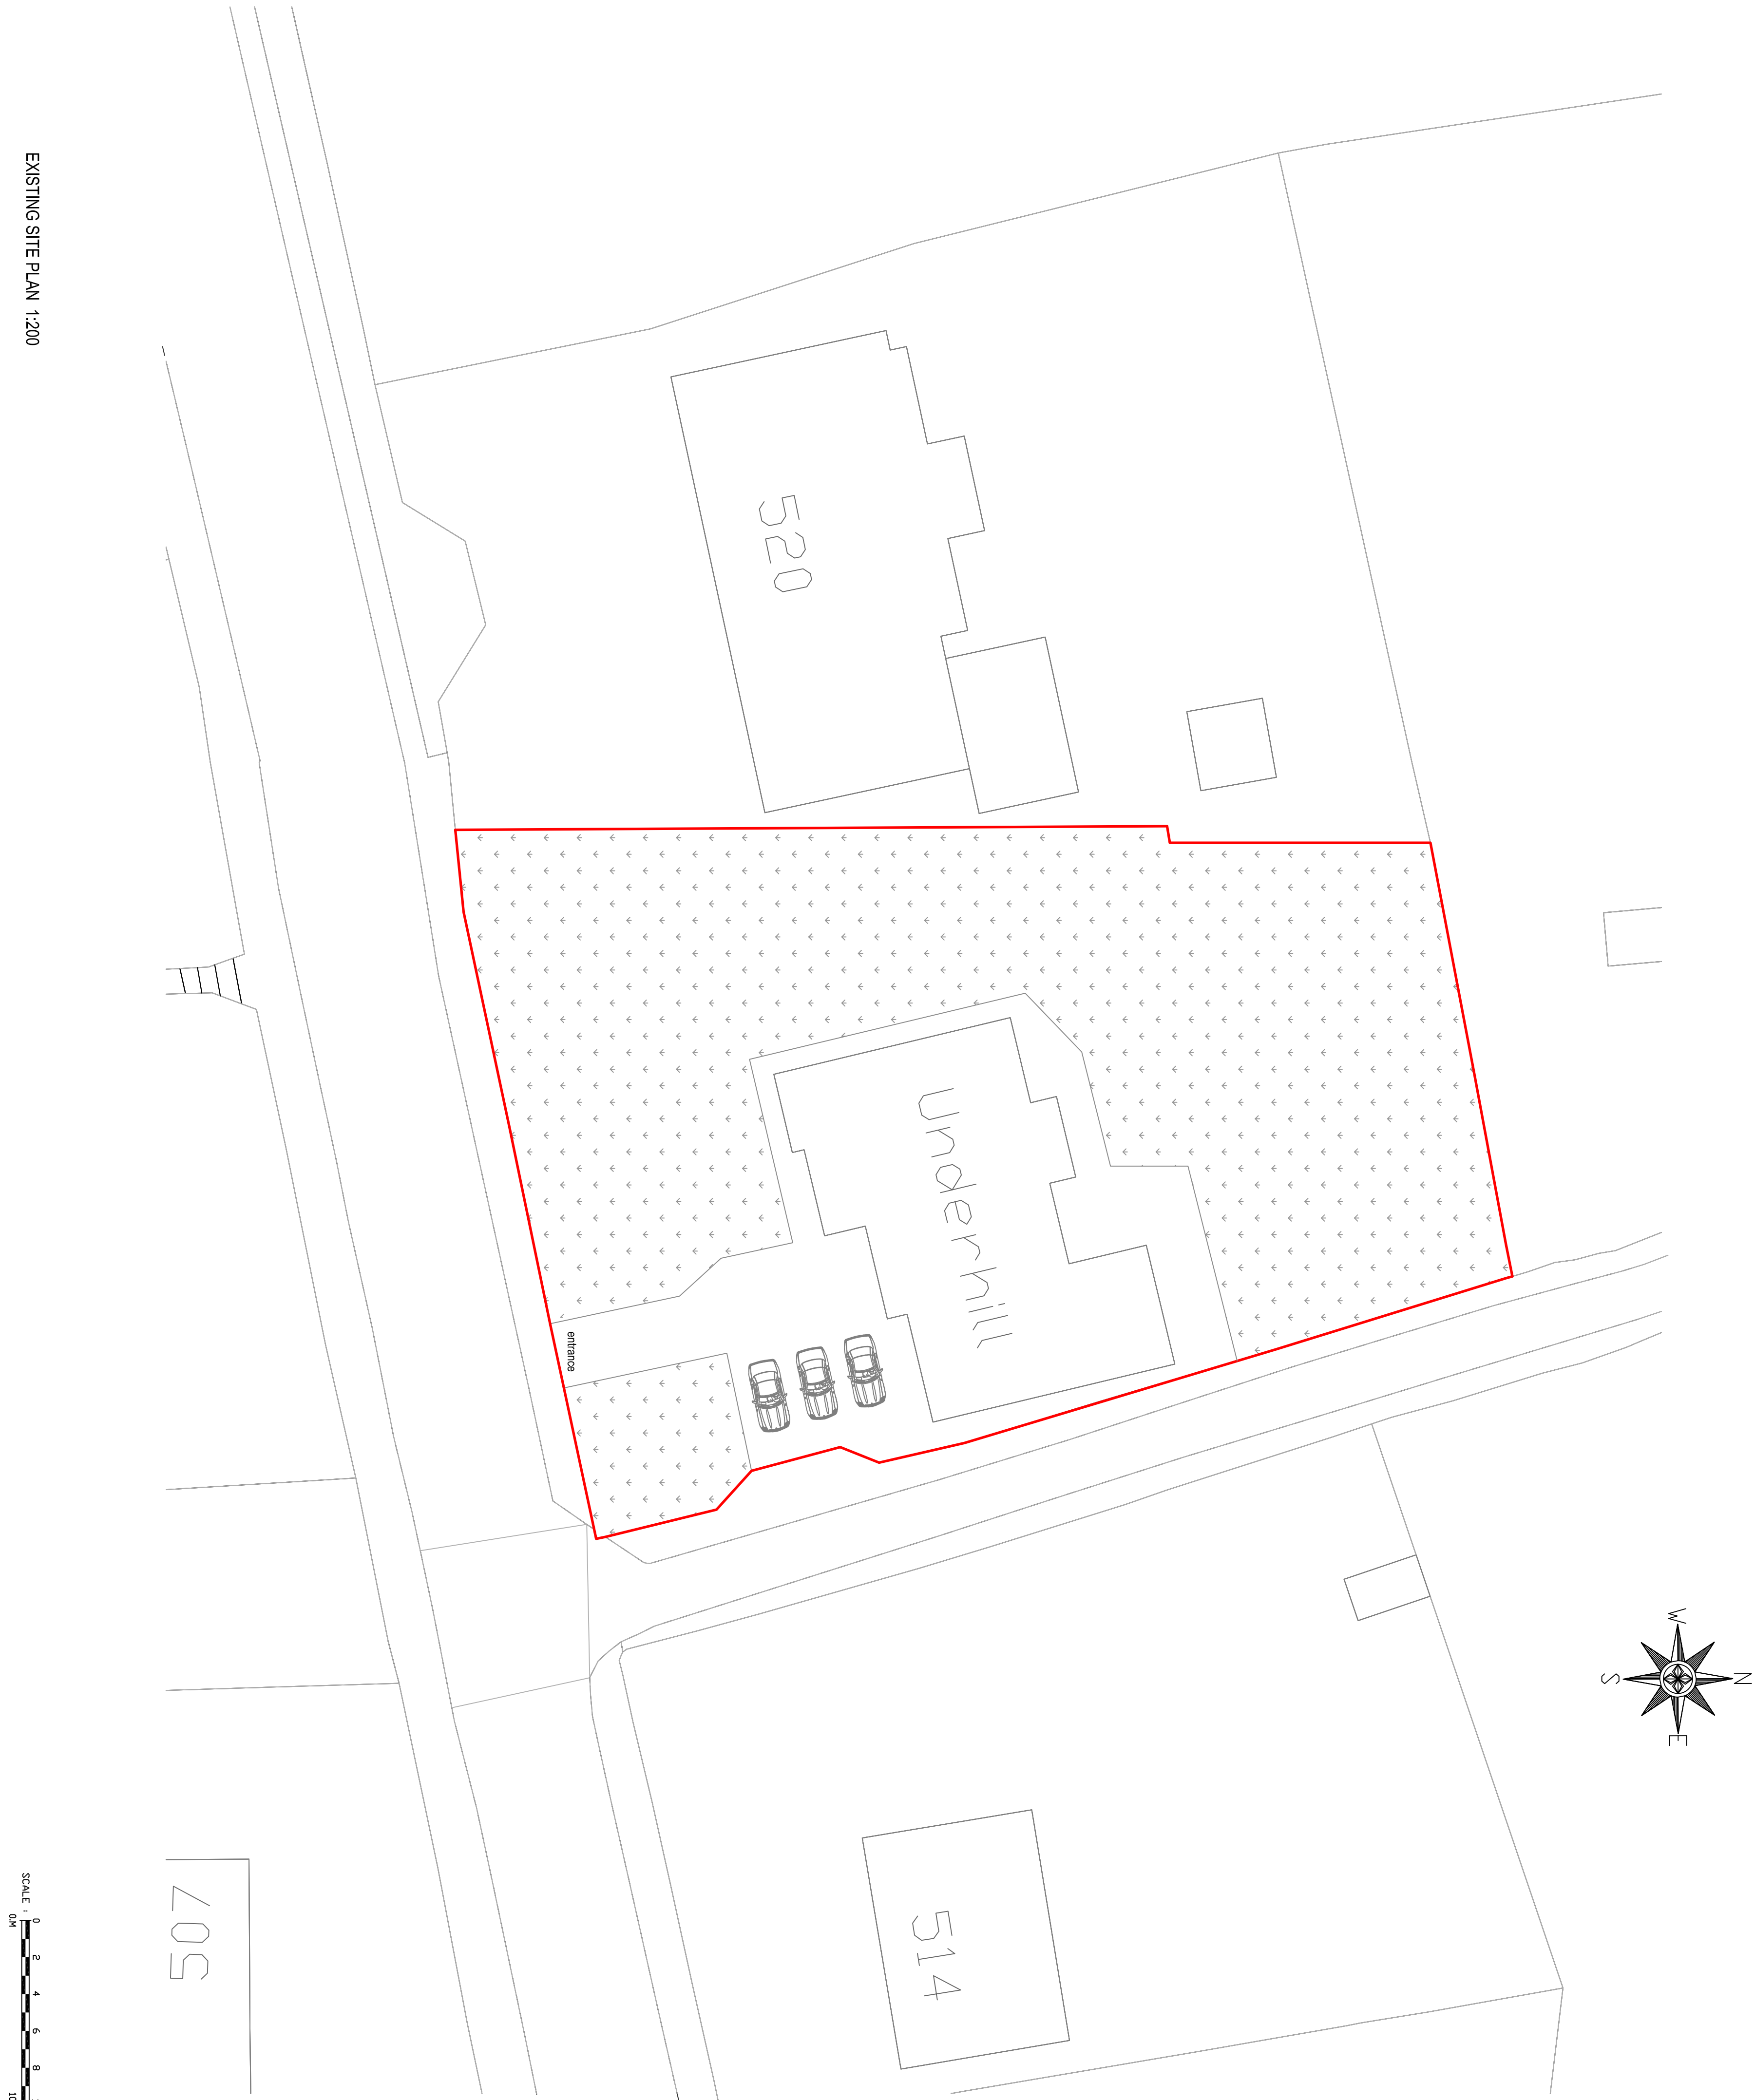

EXISTING SITE PLAN 1:200

 

Underhill
Redister Lane
BL8 4HX

Existing Site Plan

Drawn: CDW
Scale: 1:100 @ A1
Date: January 2026

3111_BUR_02_Planning