

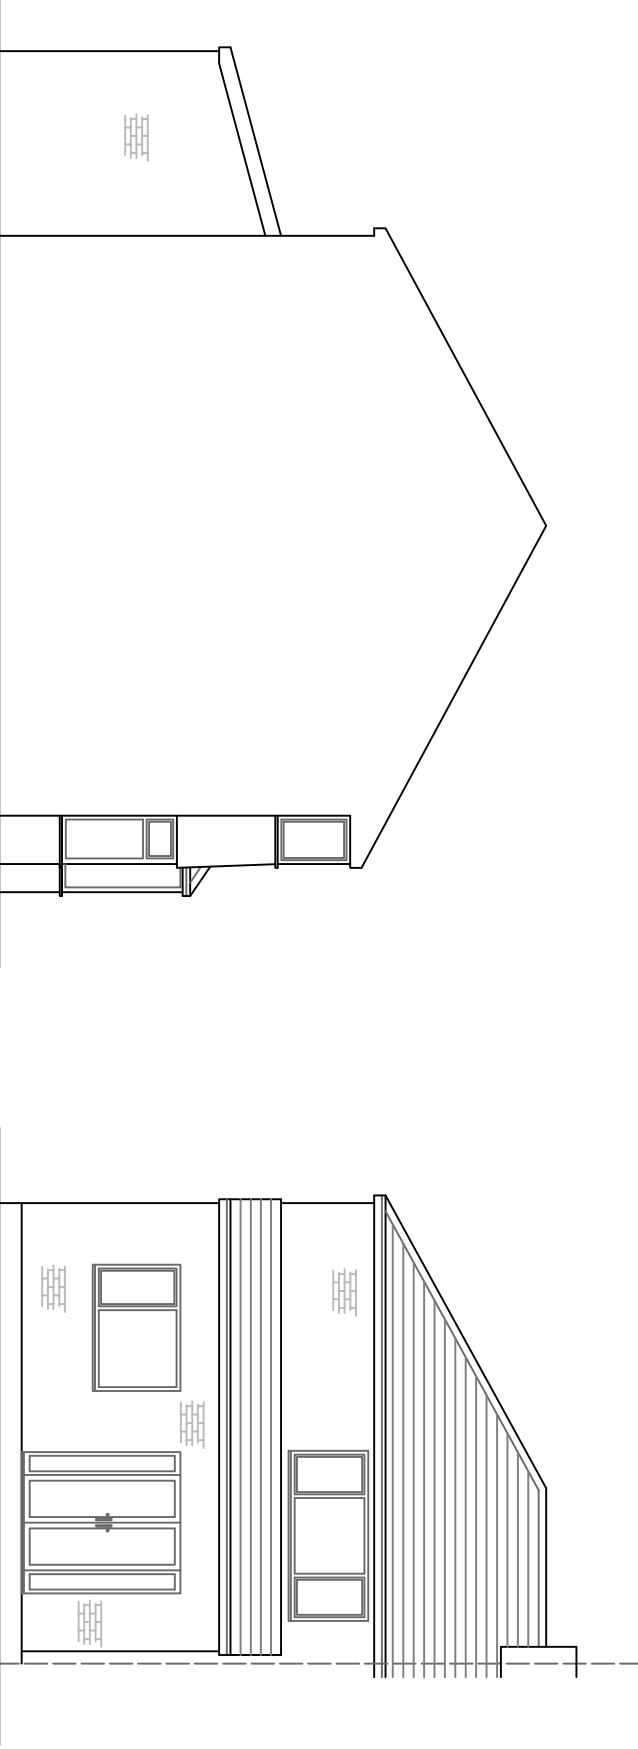
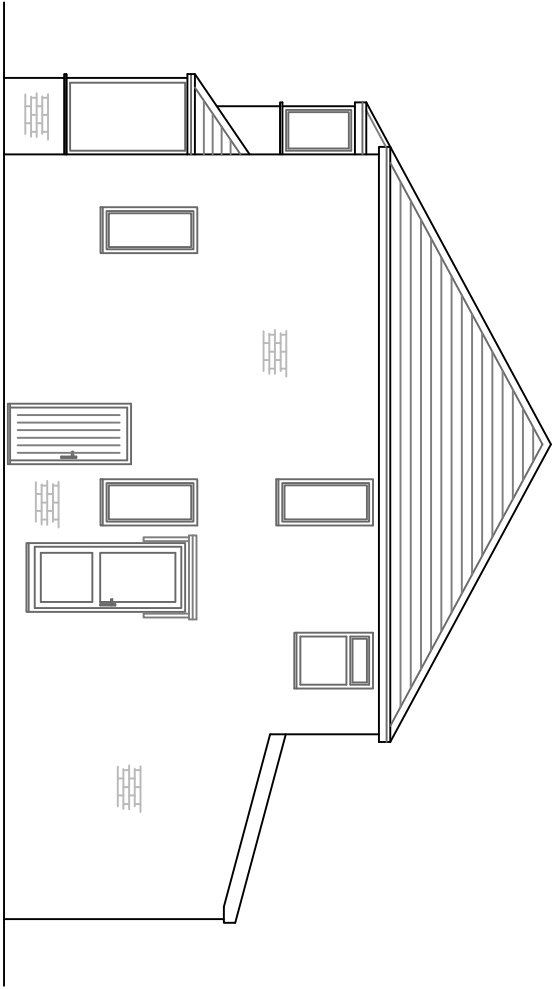
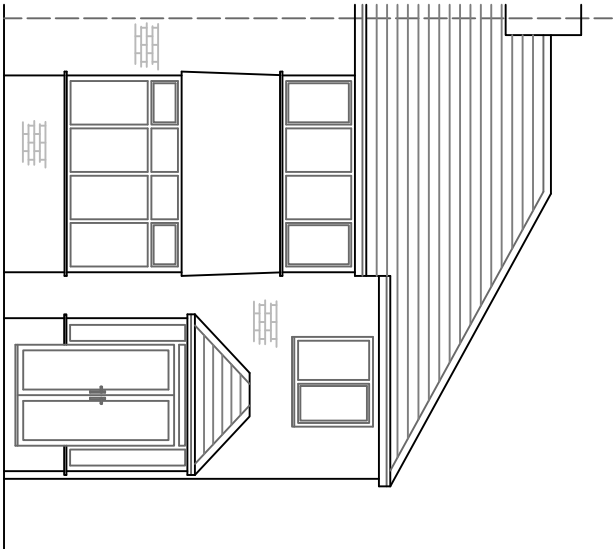
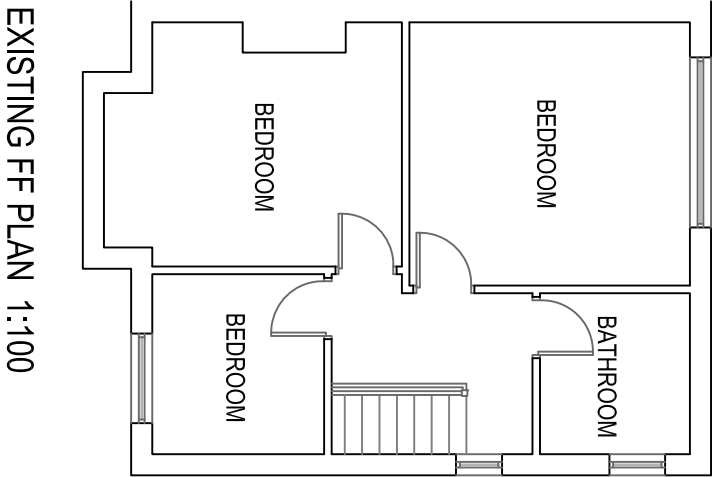
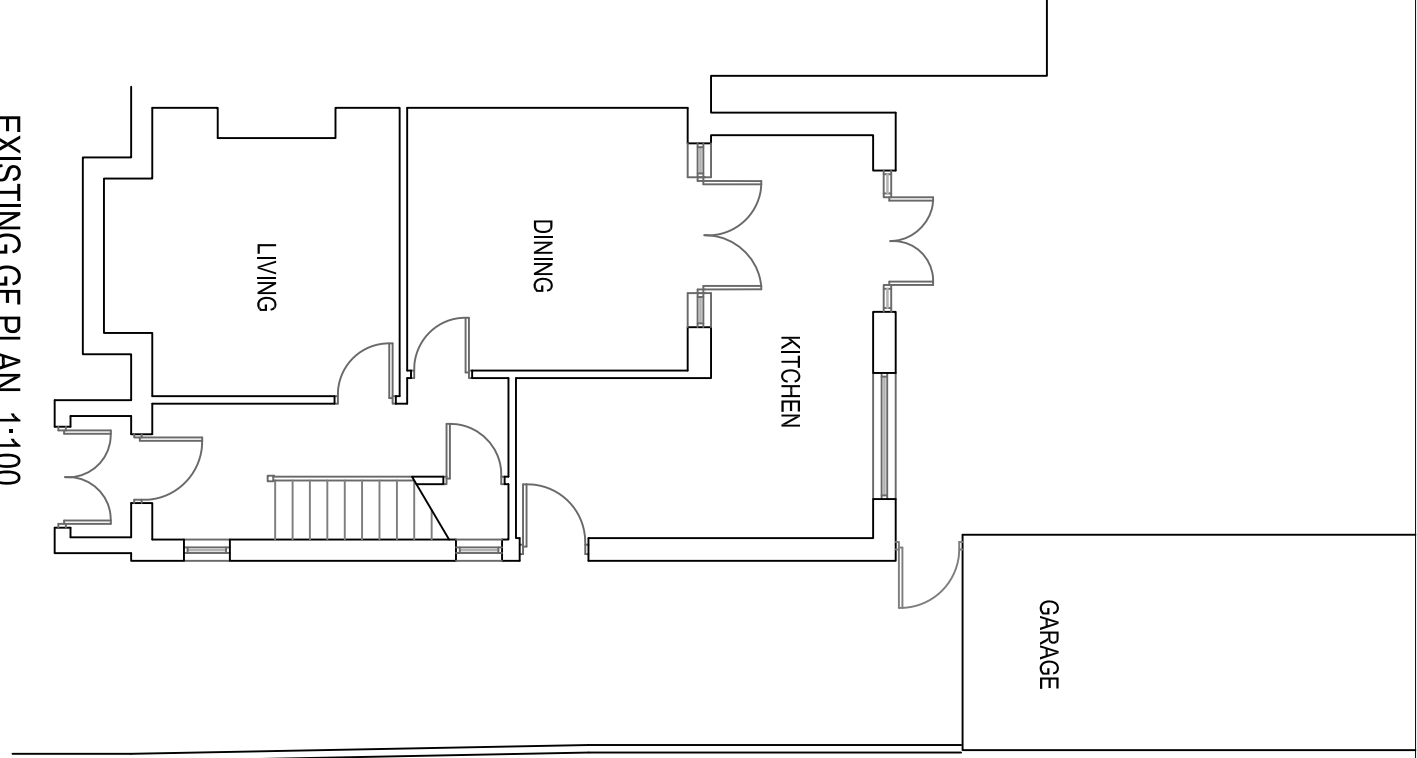
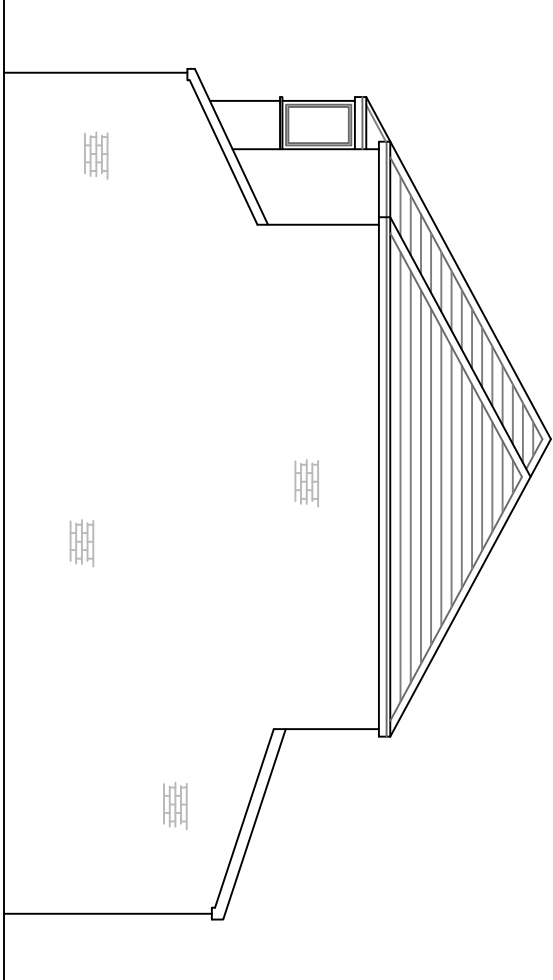
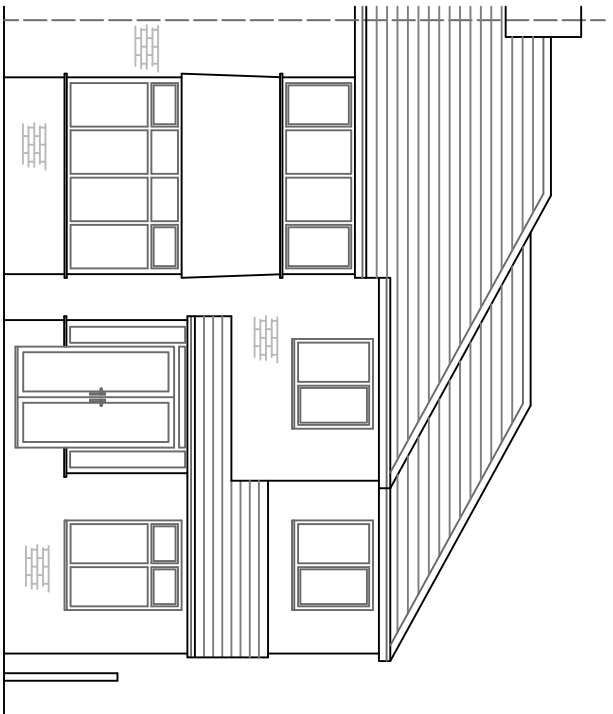


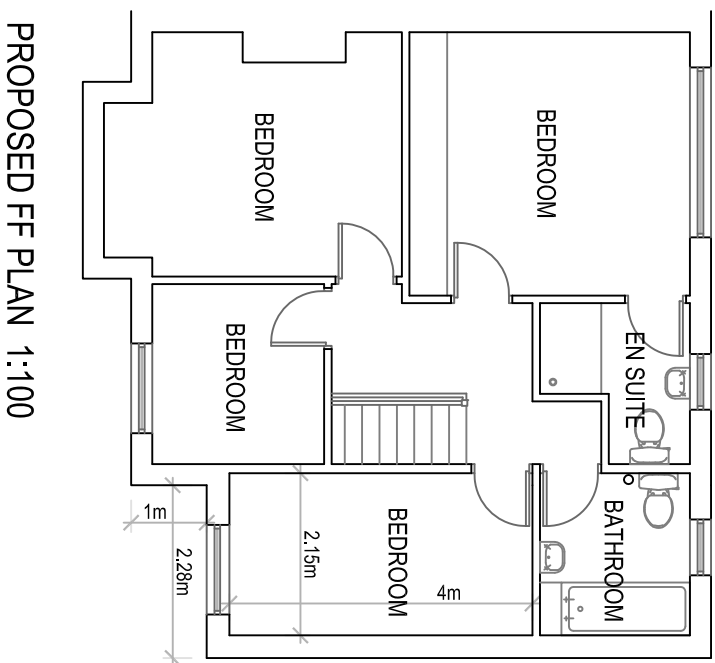


EXISTING SIDE ELEVATION 1:100

EXISTING REAR ELEVATION 1:100

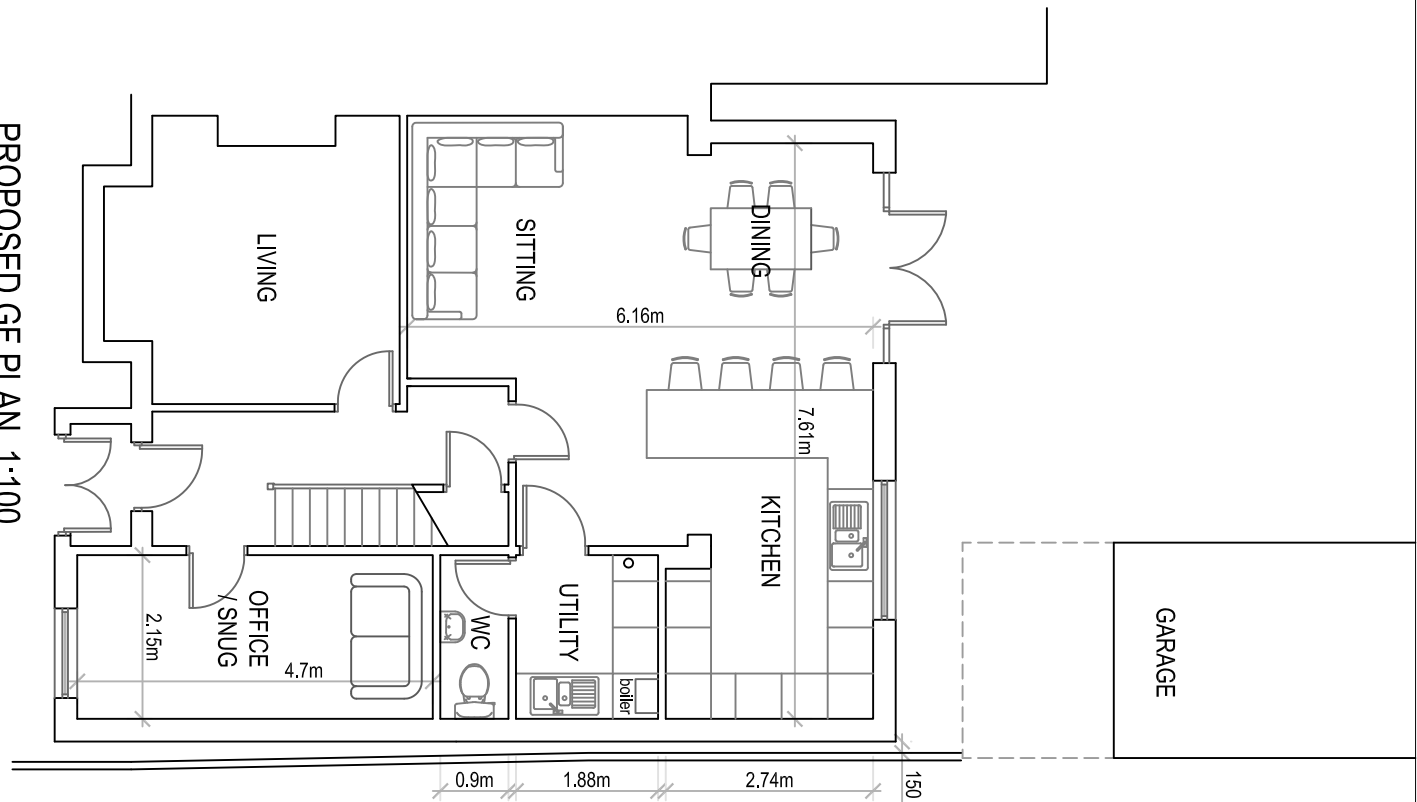





PROPOSED FRONT ELEVATION 1:100

PROPOSED SIDE ELEVATION 1:100

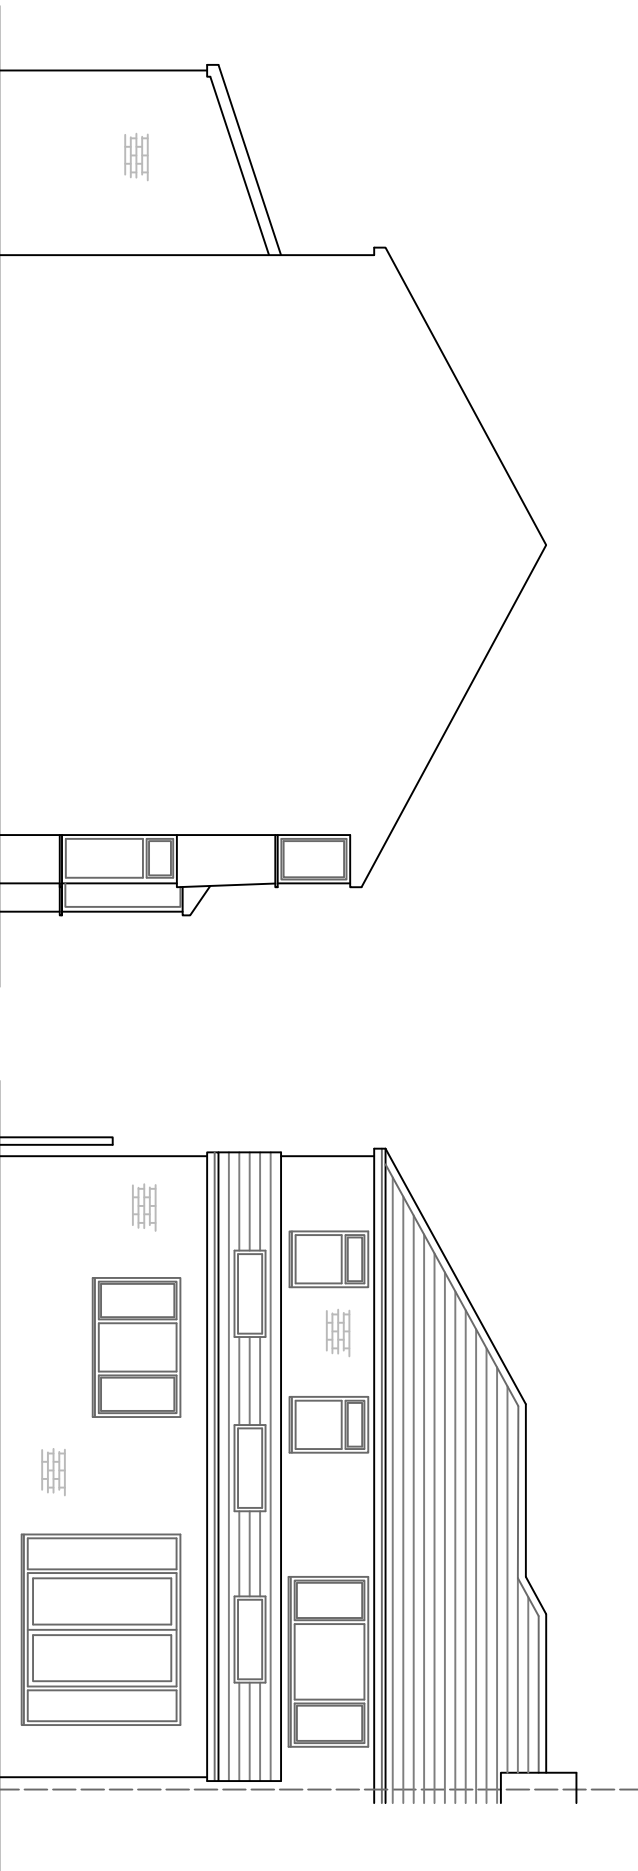

PROPOSED SIDE ELEVATION 1:100

PROPOSED REAR ELEVATION 1:100

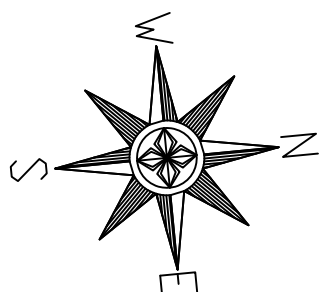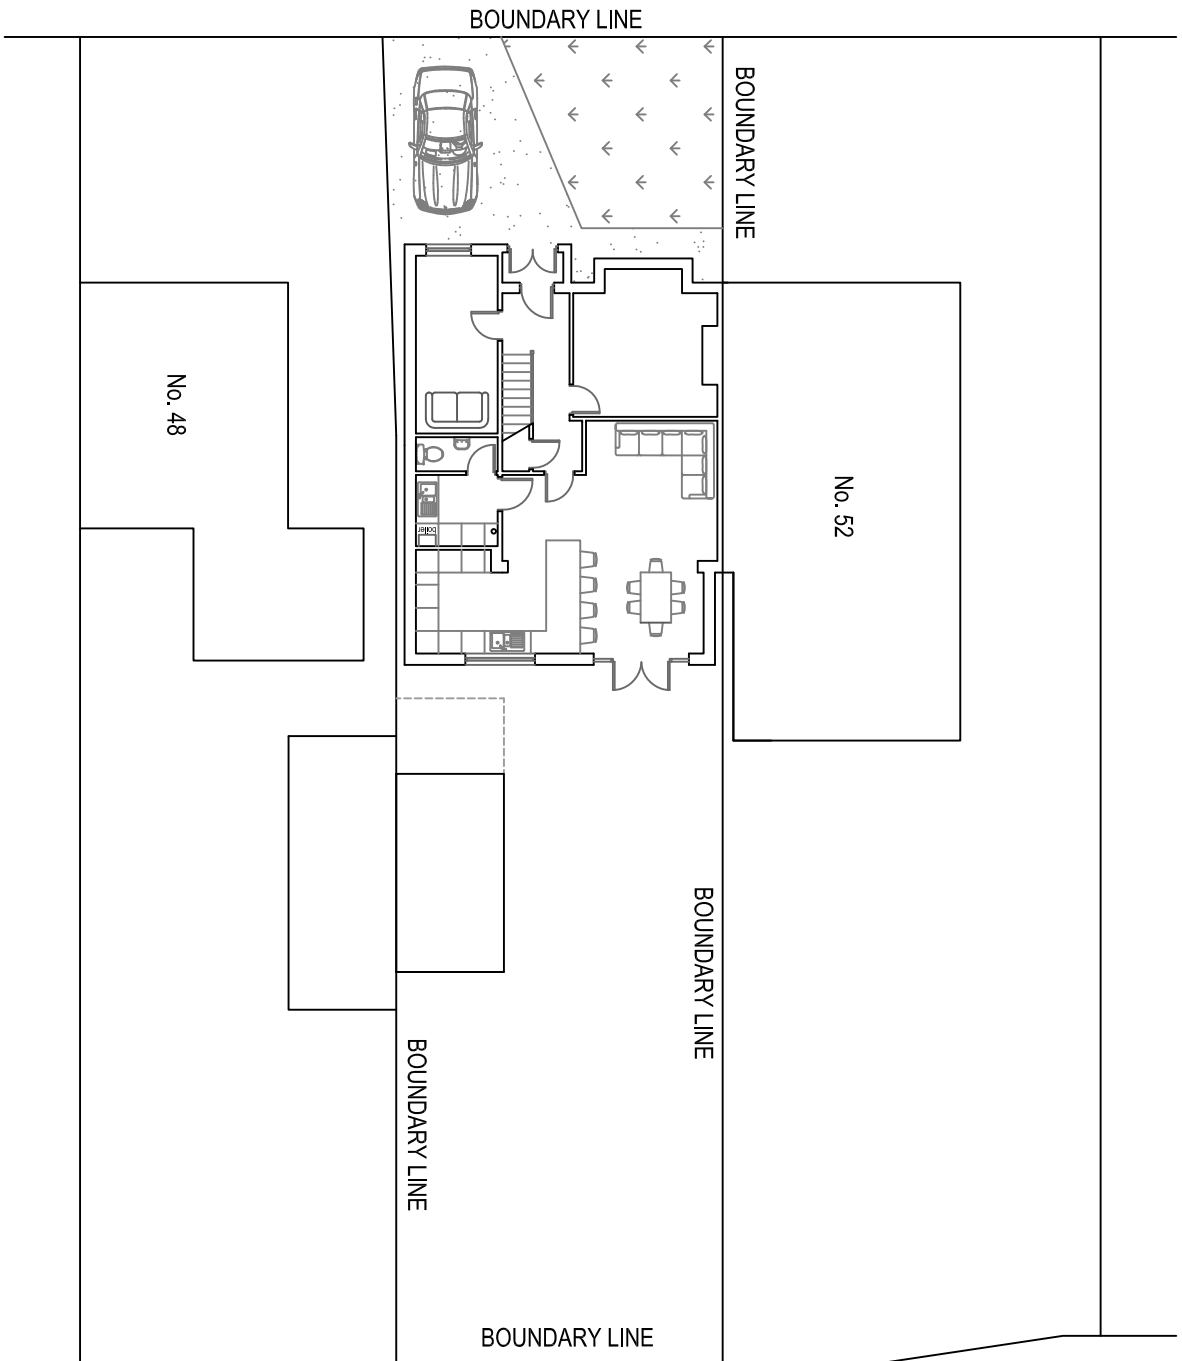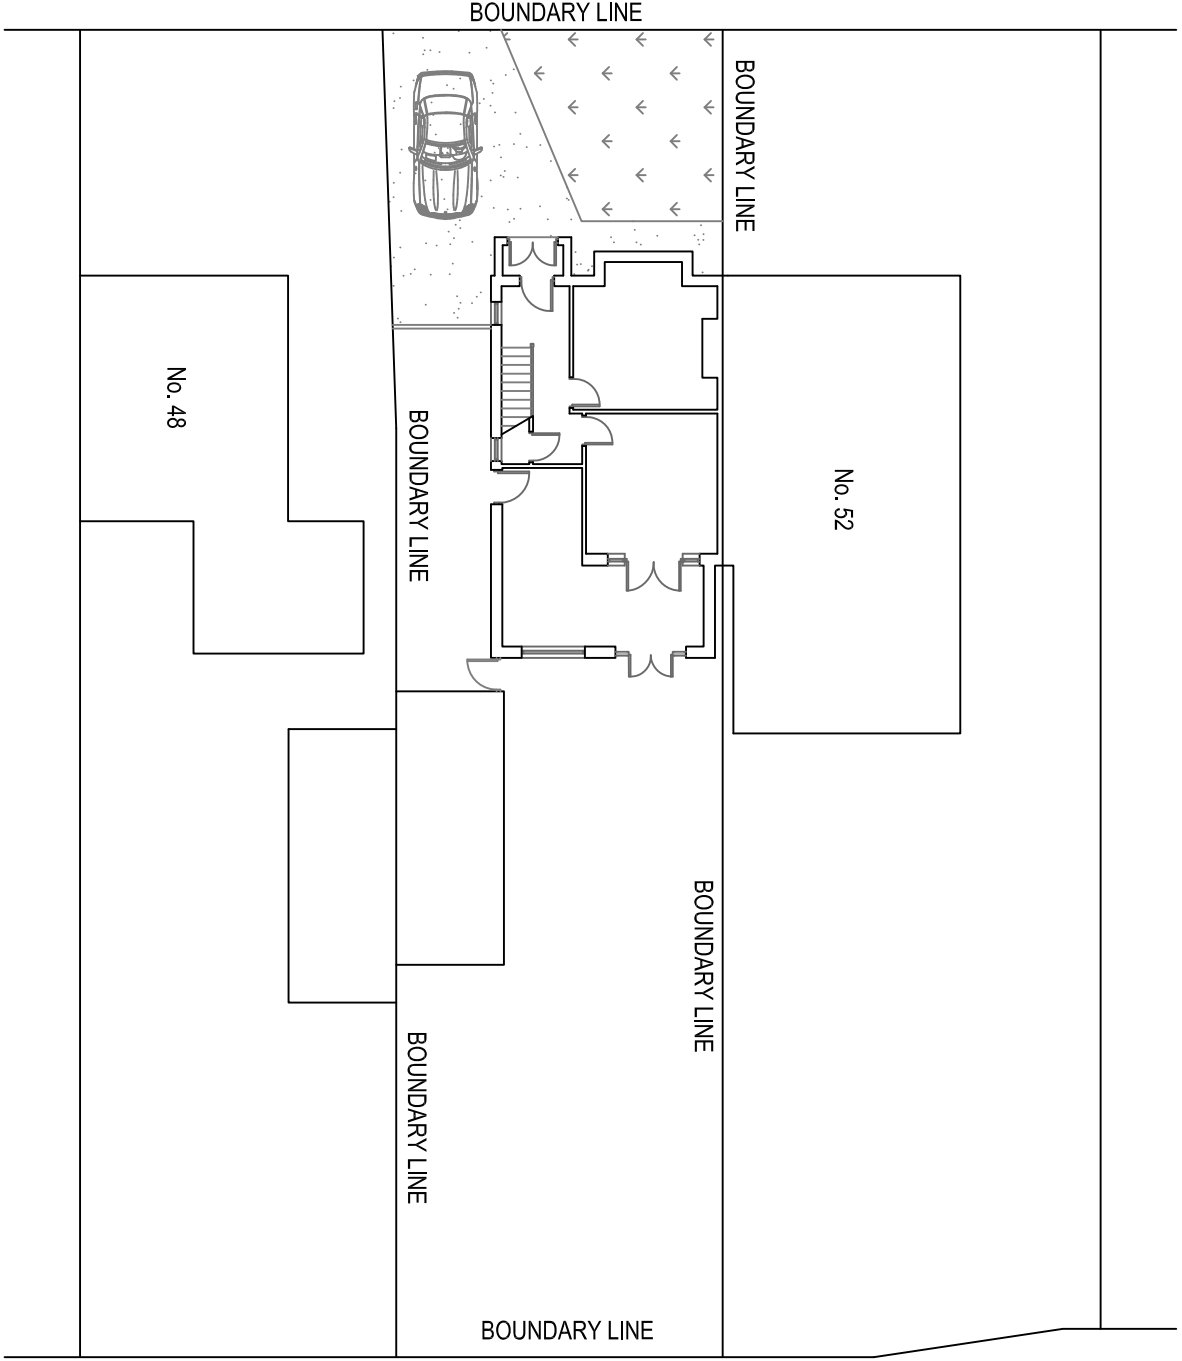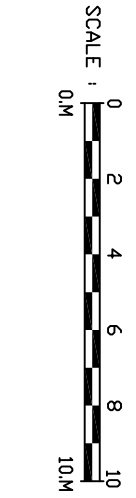

TWO STOREY SIDE & SINGLE STOREY
REAR & FRONT EXTENSIONS

50 Ludlow Avenue
Whitefield
M45 6TD

Existing & Proposed Plans
and Elevations

Drawn: CDW
Scale: 1:100 @ A1
Date: July 2022

2449_WH1_01_Planning

CDWP
CD Wilkinson Plans

tel: 07967 522401 email: cdw@cdwilkinsonplans.co.uk
5 Highmeadow, Manchester, M26 1YN