



PLANS & ELEVATIONS AS EXISTING

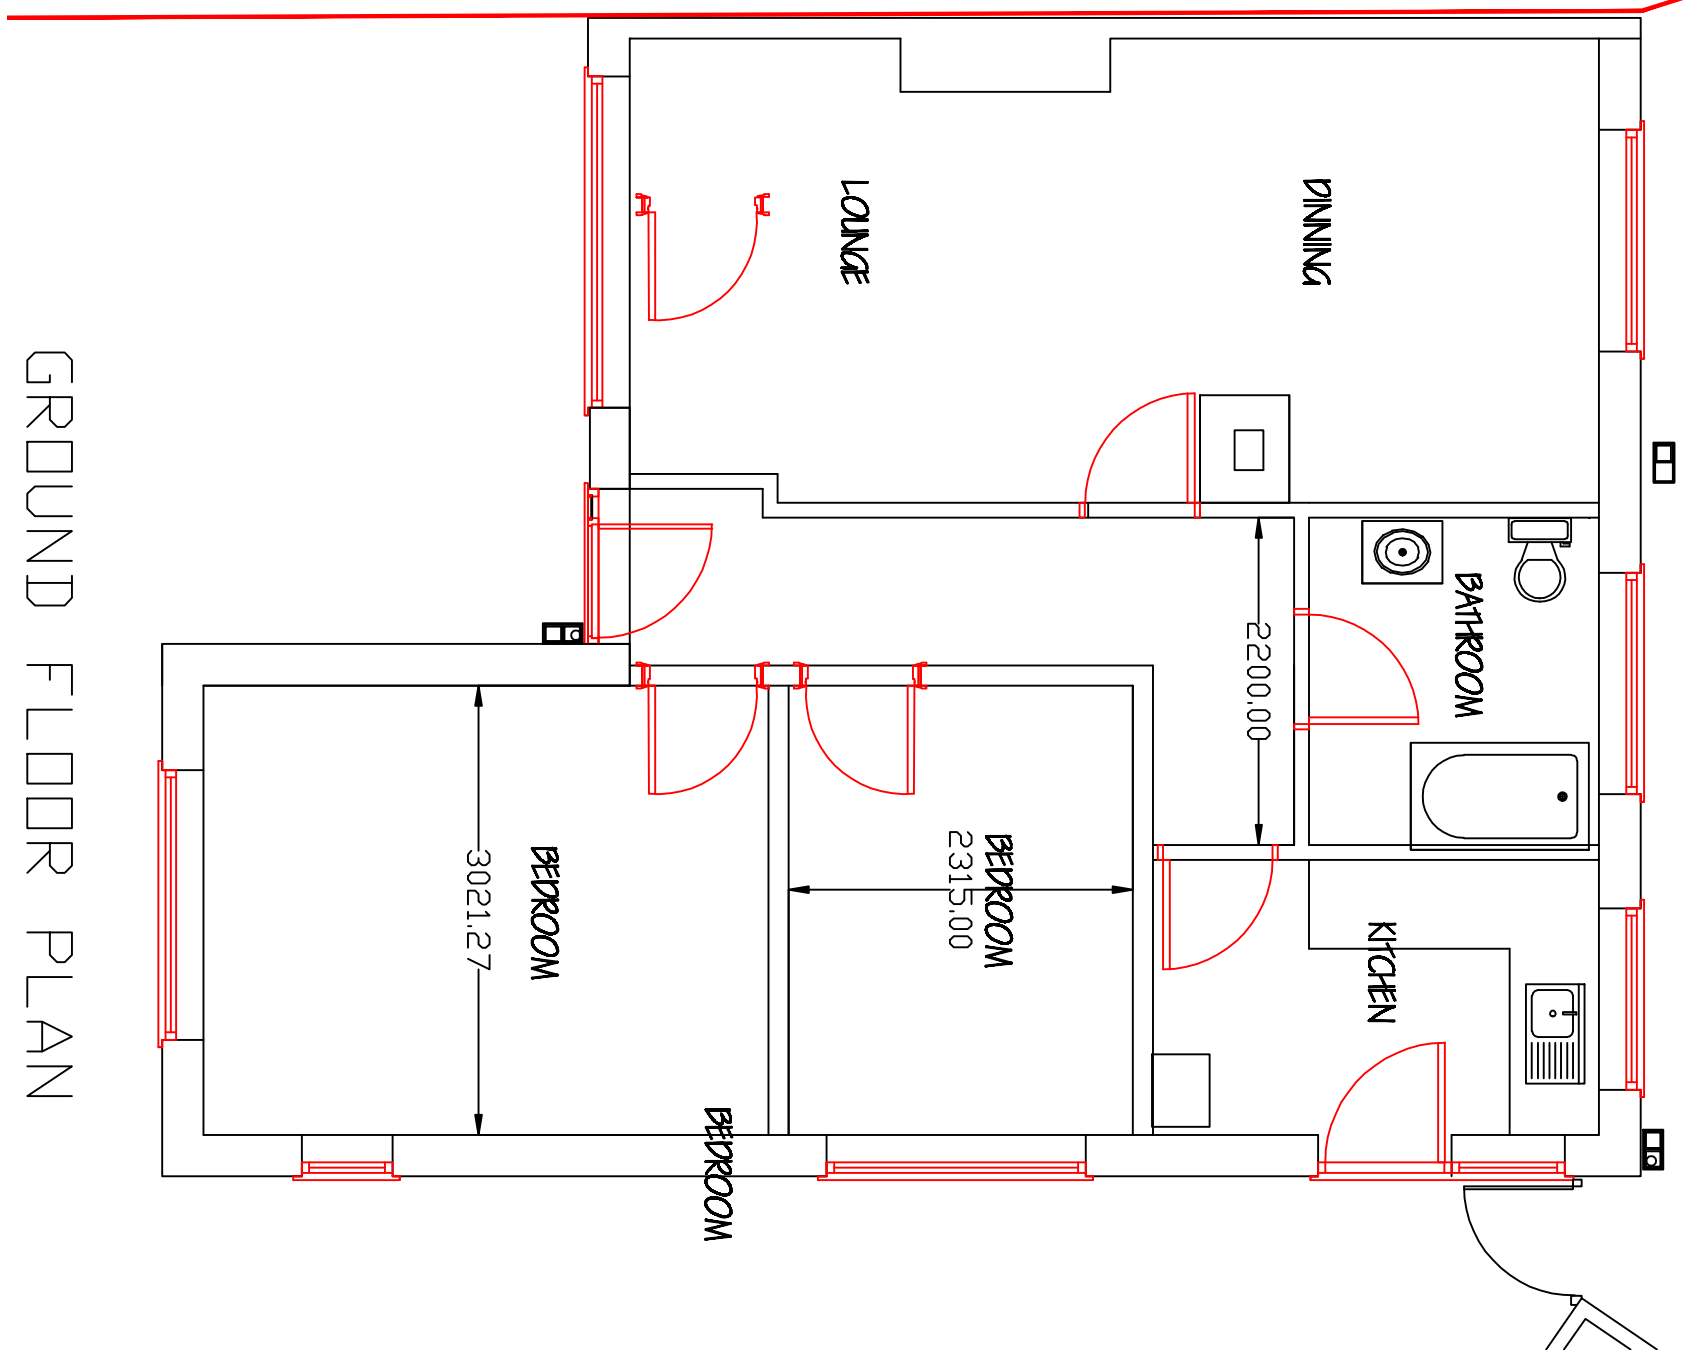


GROUND FLOOR PLAN

PLANS & ELEVATIONS AS PROPOSED

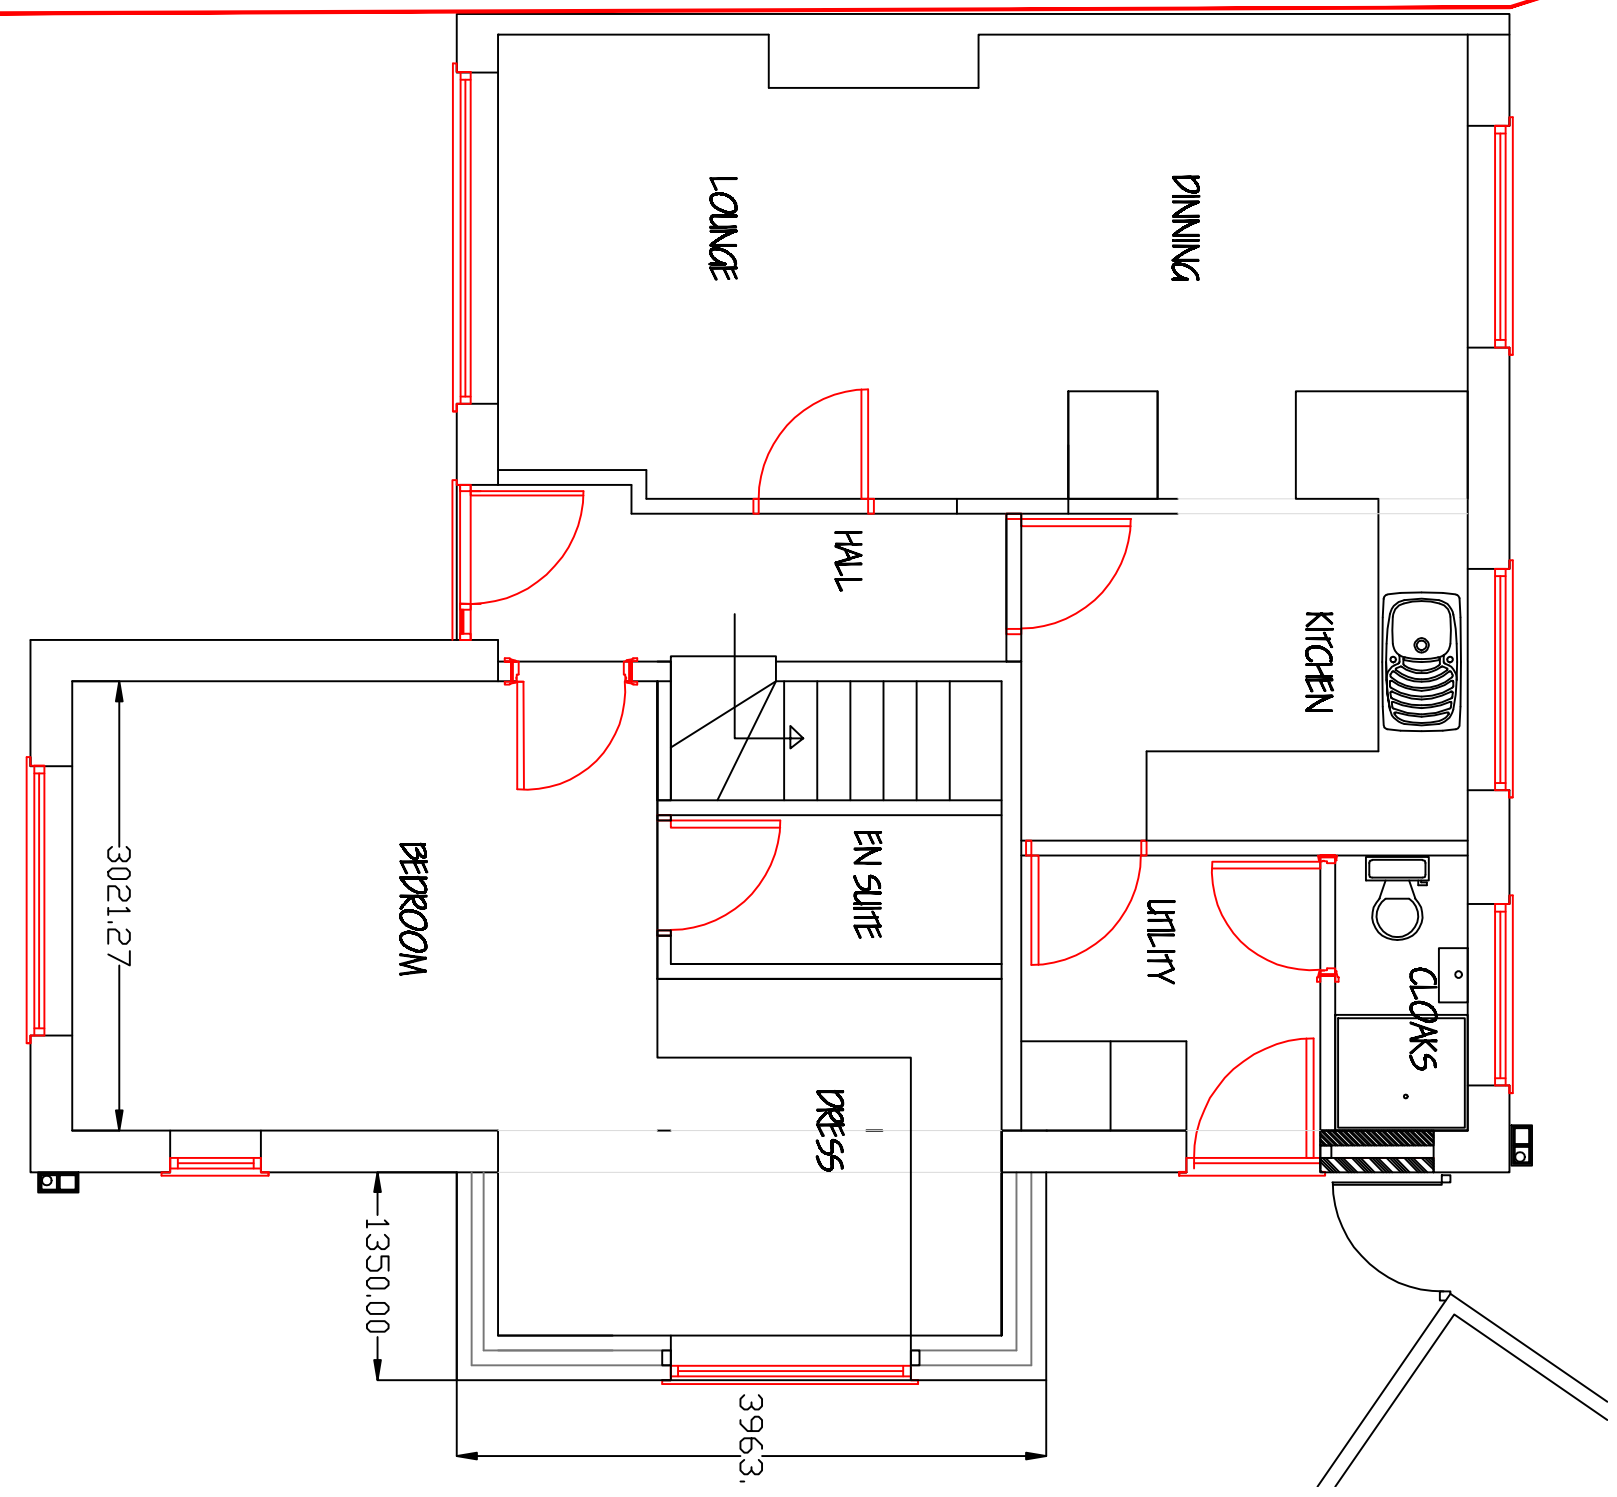

GROUND FLOOR PLAN

EXISTING ELEVATIONS

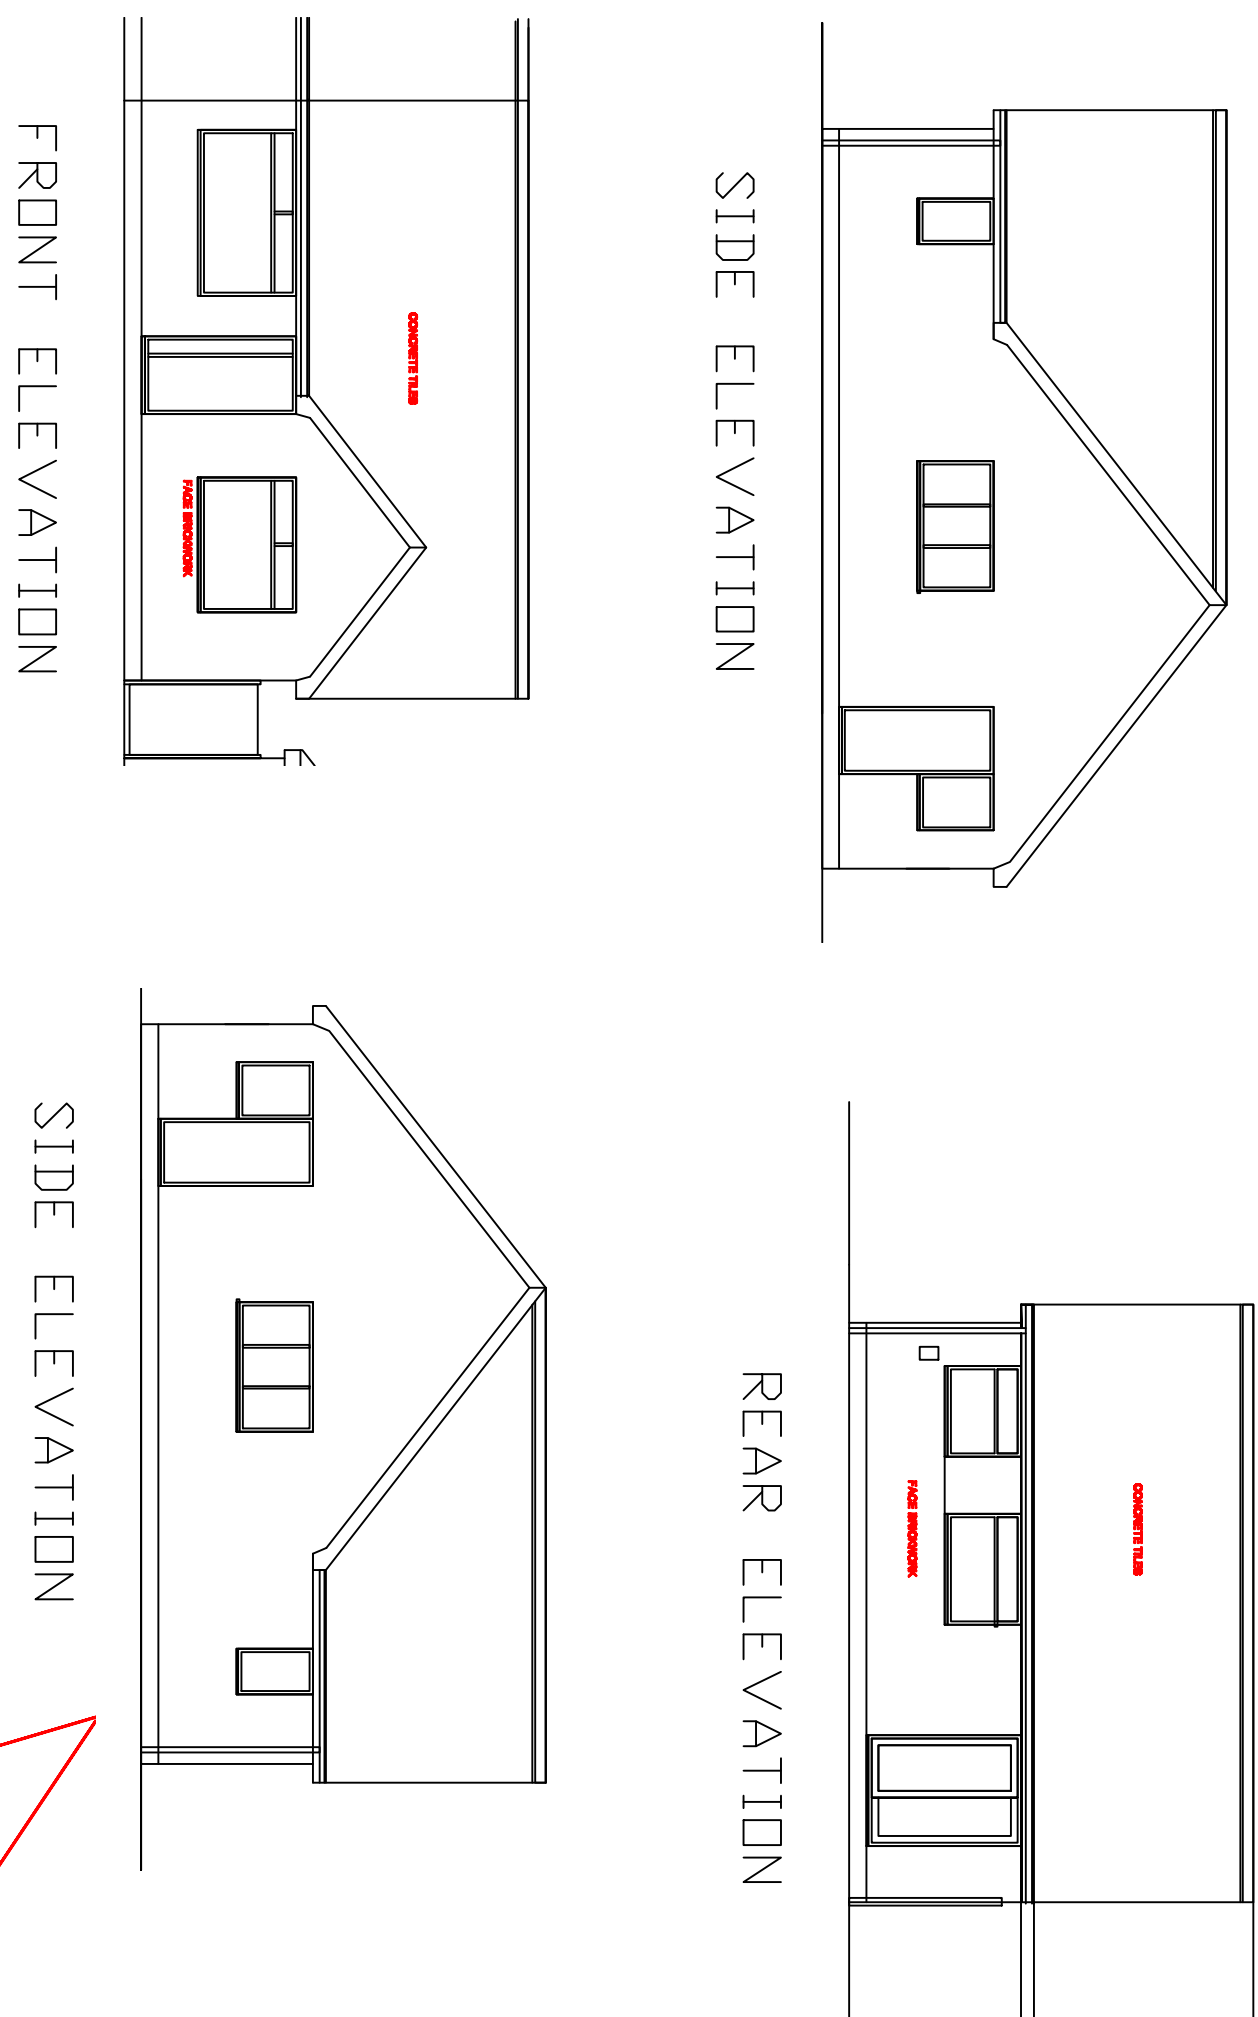


FRONT ELEVATION


SIDE ELEVATION

SIDE ELEVATION


REAR ELEVATION

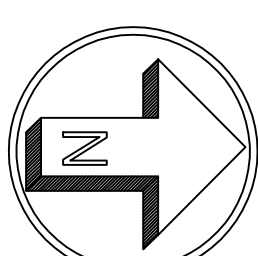

LOCATION PLAN 1/1250

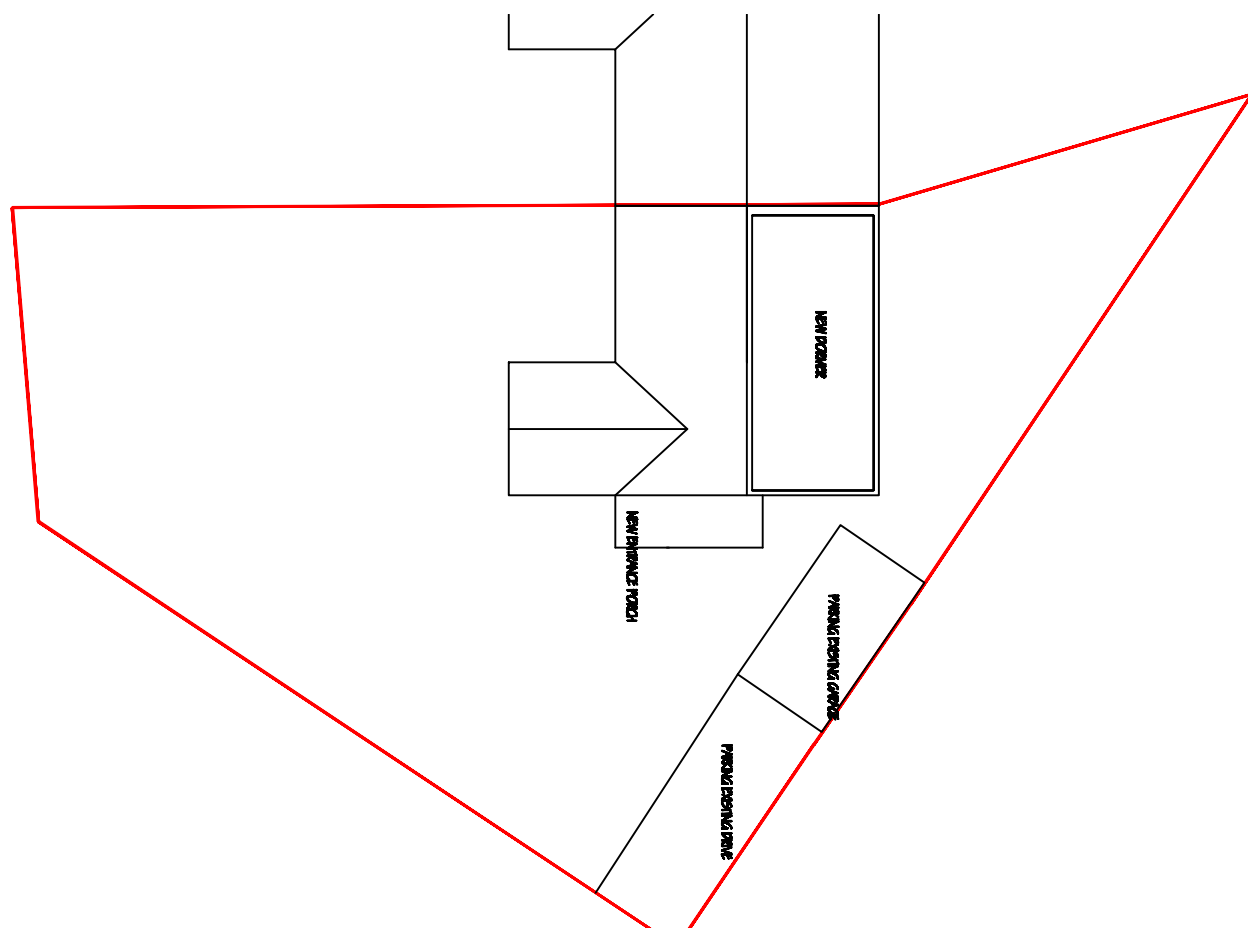


SITE PLAN AS PROPOSED 1/200

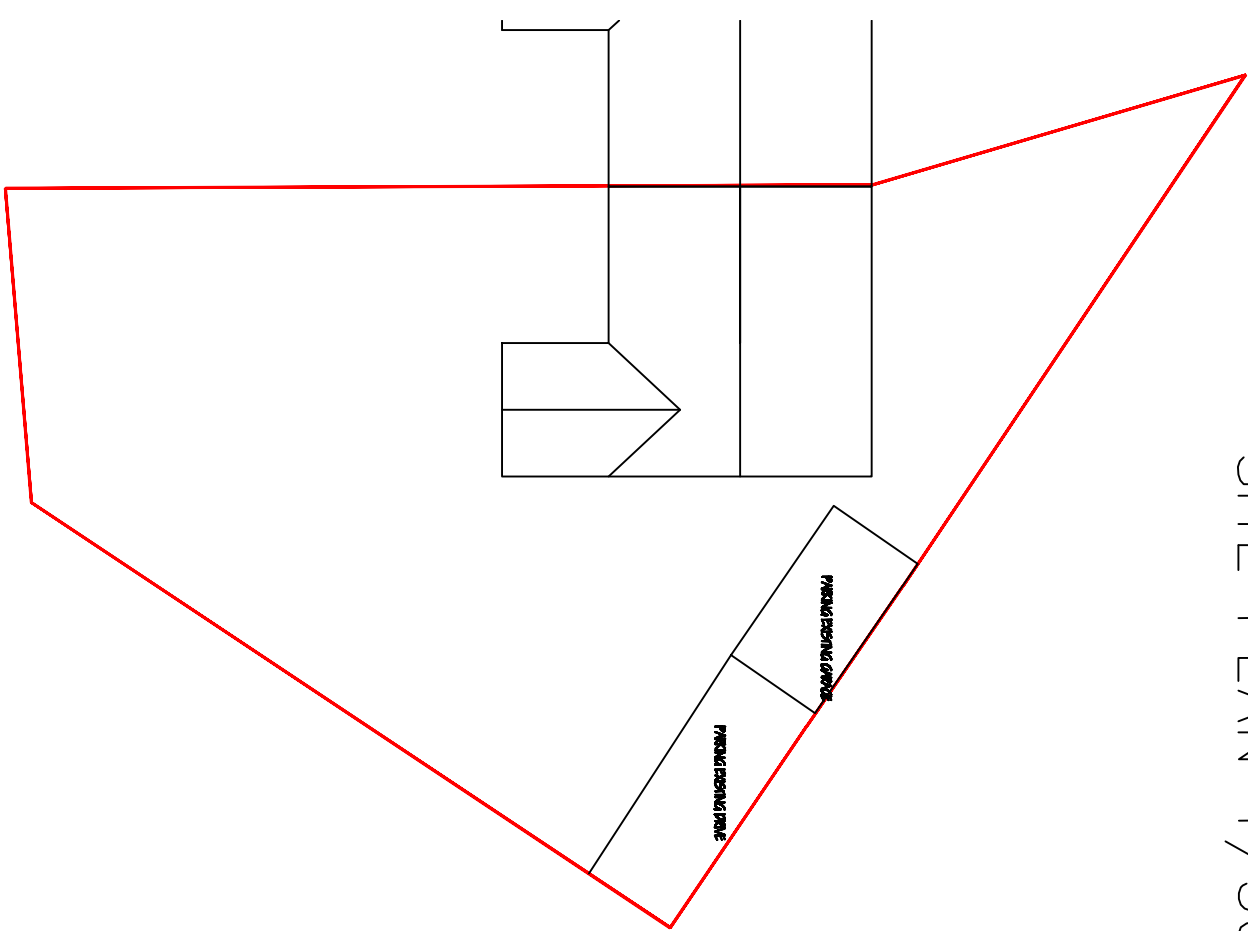

SITE PLAN AS EXISTING 1/200

PROPOSED ELEVATIONS

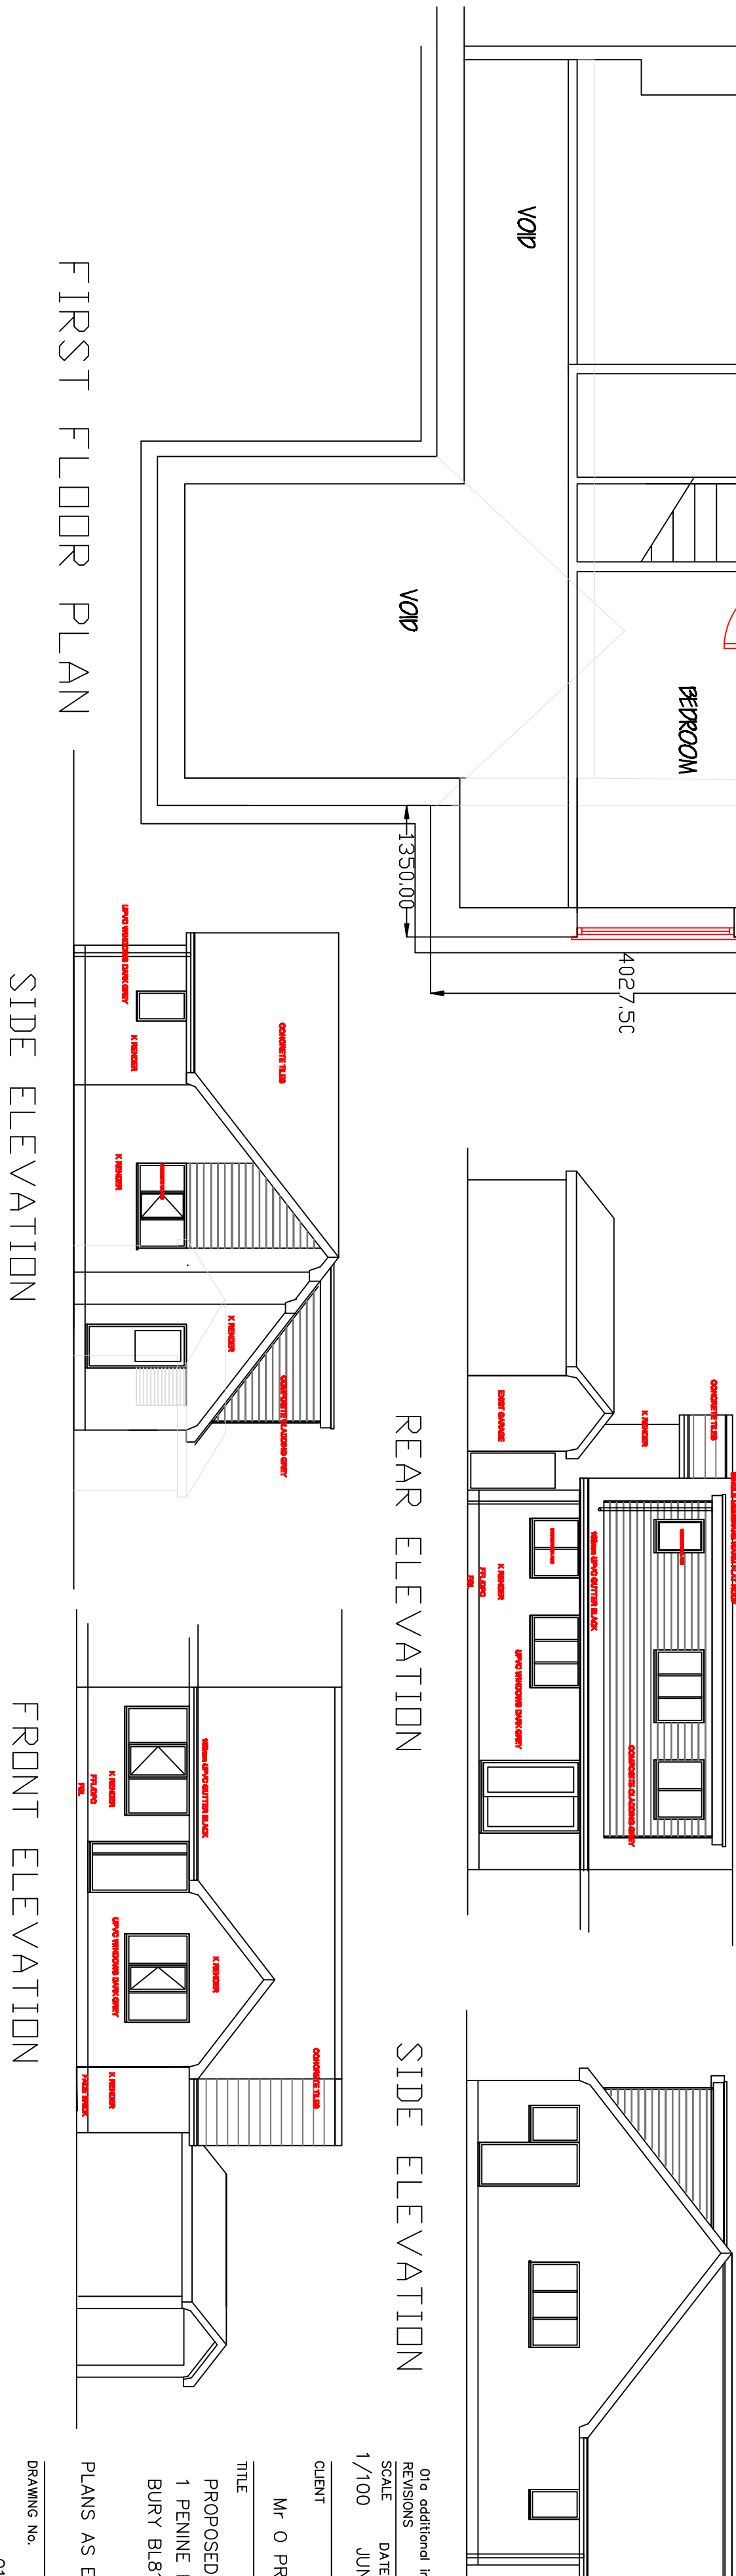

REAR ELEVATION

SIDE ELEVATION

SIDE ELEVATION

FRONT ELEVATION

NOTES
ORIGINAL A1
DO NOT SCALE FROM THIS DRAWING.
ALL DIMENSIONS TO BE CHECKED ON SITE.
COPYRIGHT PROTECTED.

01a additional information added 07/23
SECTIONS
SCALE DATE DRAWN CHECKED
1/100 JUNE 23 ASS
CLIENT
Mr. O. PRICE
TITLE
PROPOSED DORMER EXTENSION
1 PENNINE ROAD ELTON
BURY BL81RB
PLANS AS EXISTING / PROPOSED

DRAWING No.