




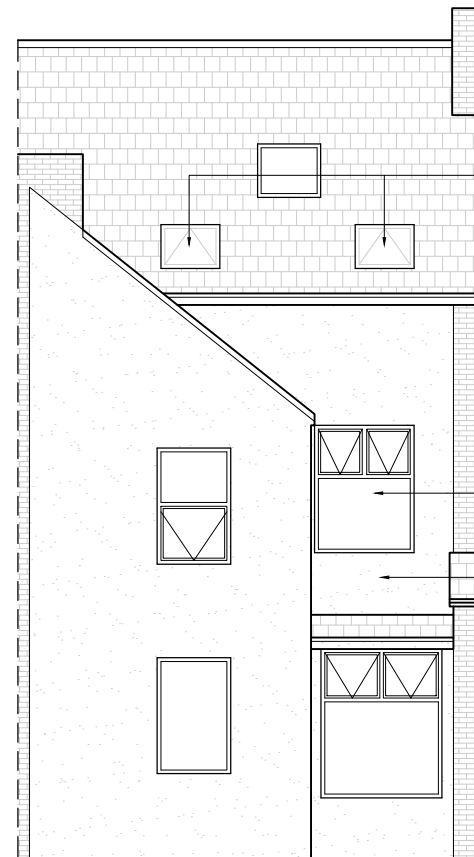

PROPOSED REAR ELEVATION
1:100 @ A3

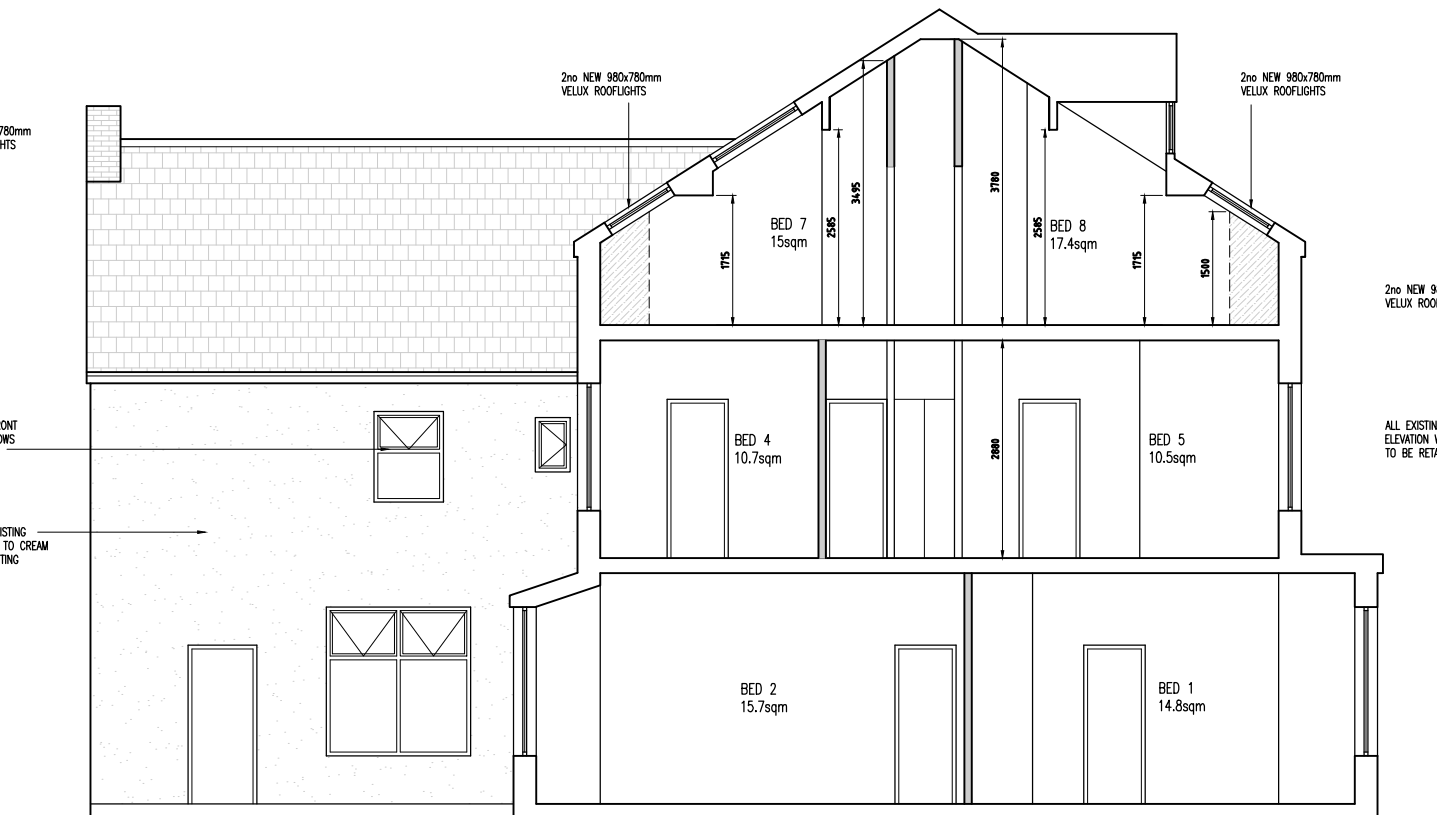

PROPOSED SECTION A-A
1:100 @ A3

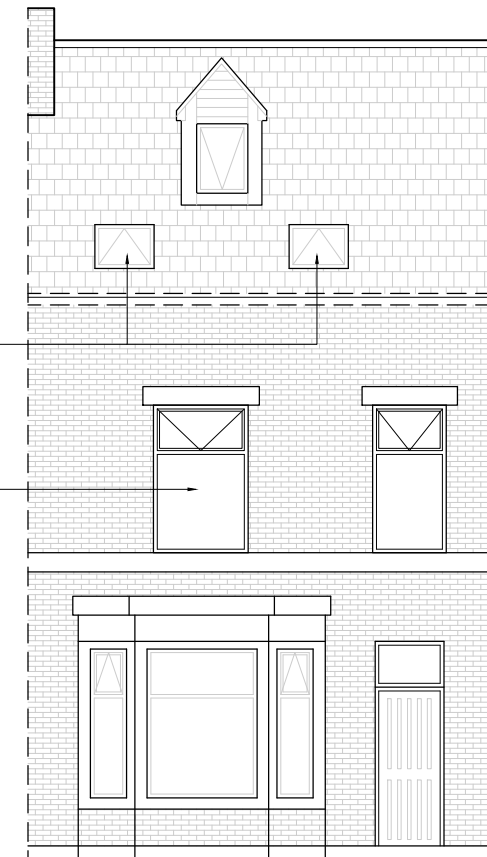

EXISTING FRONT ELEVATION
1:100 @ A3



Rev	Amendments	Date	Ints
Mark Gordon Design + Associates			
Project			
45 KNOWSLEY ROAD, BURY, BL9 0ST			
Drawing Title			
PROPOSED ELEVATIONS AND SECTION			
Drawn	TW	Checked	—
Date	JUN 2023	Scale	A3 1 : 100
Drawing No.	45KR/204/BR	Rev.	