




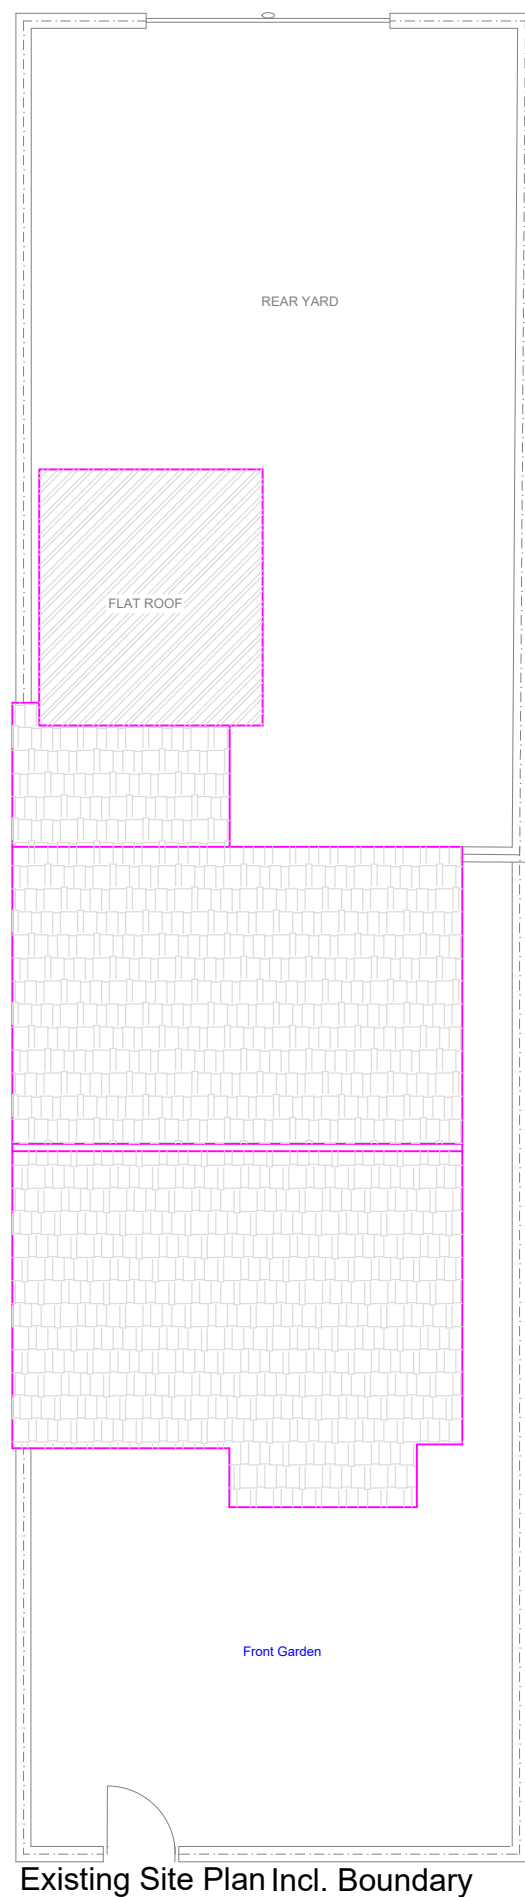


Existing Side Elevation (WEST)

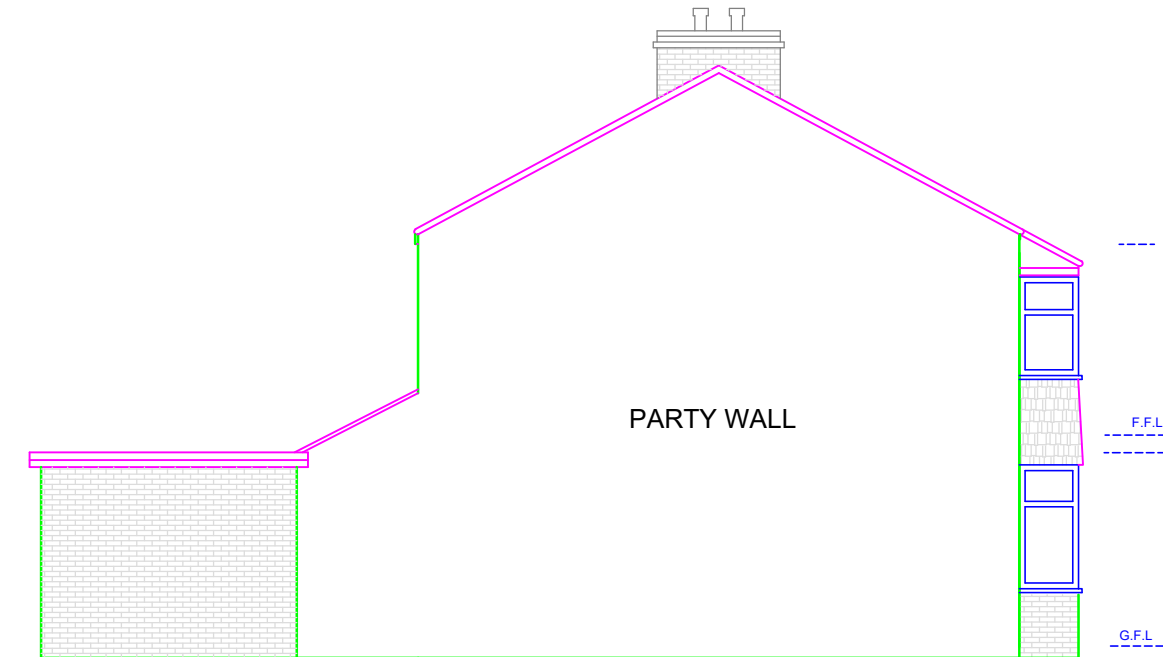


Existing Side Elevation (East)

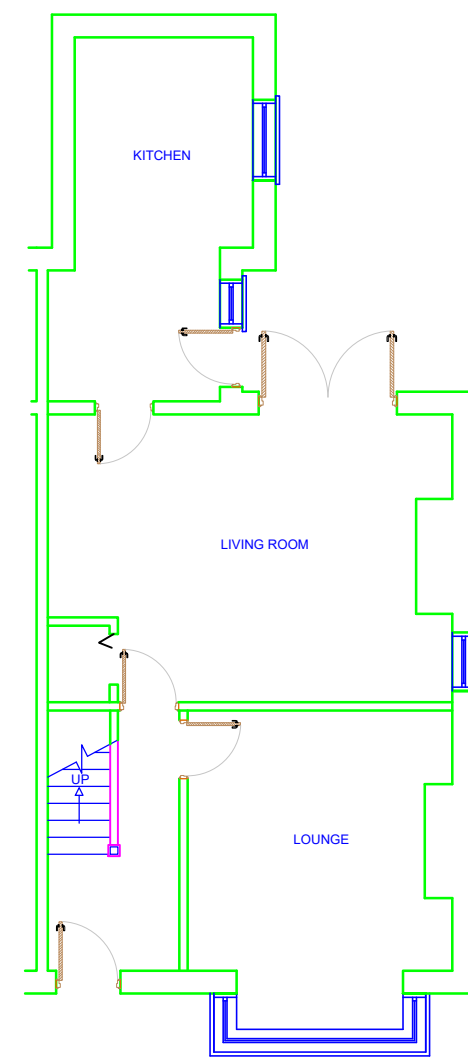

Existing Ground Floor Plan

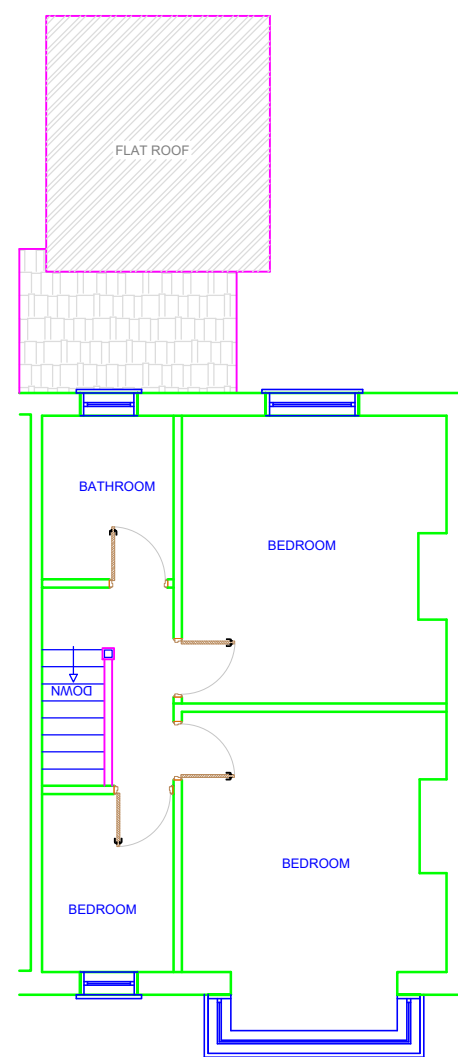


Existing First Floor Plan

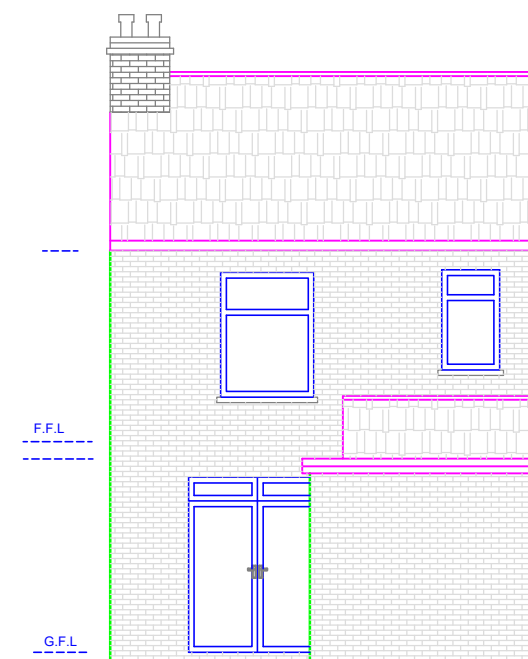

Existing Rear Elevation



LOCATION PLAN @ Scale: 1:1250

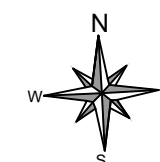

I Planning Services email: ipsuk@live.co.uk 2A Cook Street Bury, Lancashire BL9 0RP 0161 8717405	
Existing Site, Floor plans & Elevations of 42 Wellington Road, Bury, BL9 9BQ	
Scale : 1 : 100 on A3	All Dimensions in Meters
Ref:: IPS/R/40/BL99BQ	Date : 22/06/2021
SHT 1 of 2	Existing

