


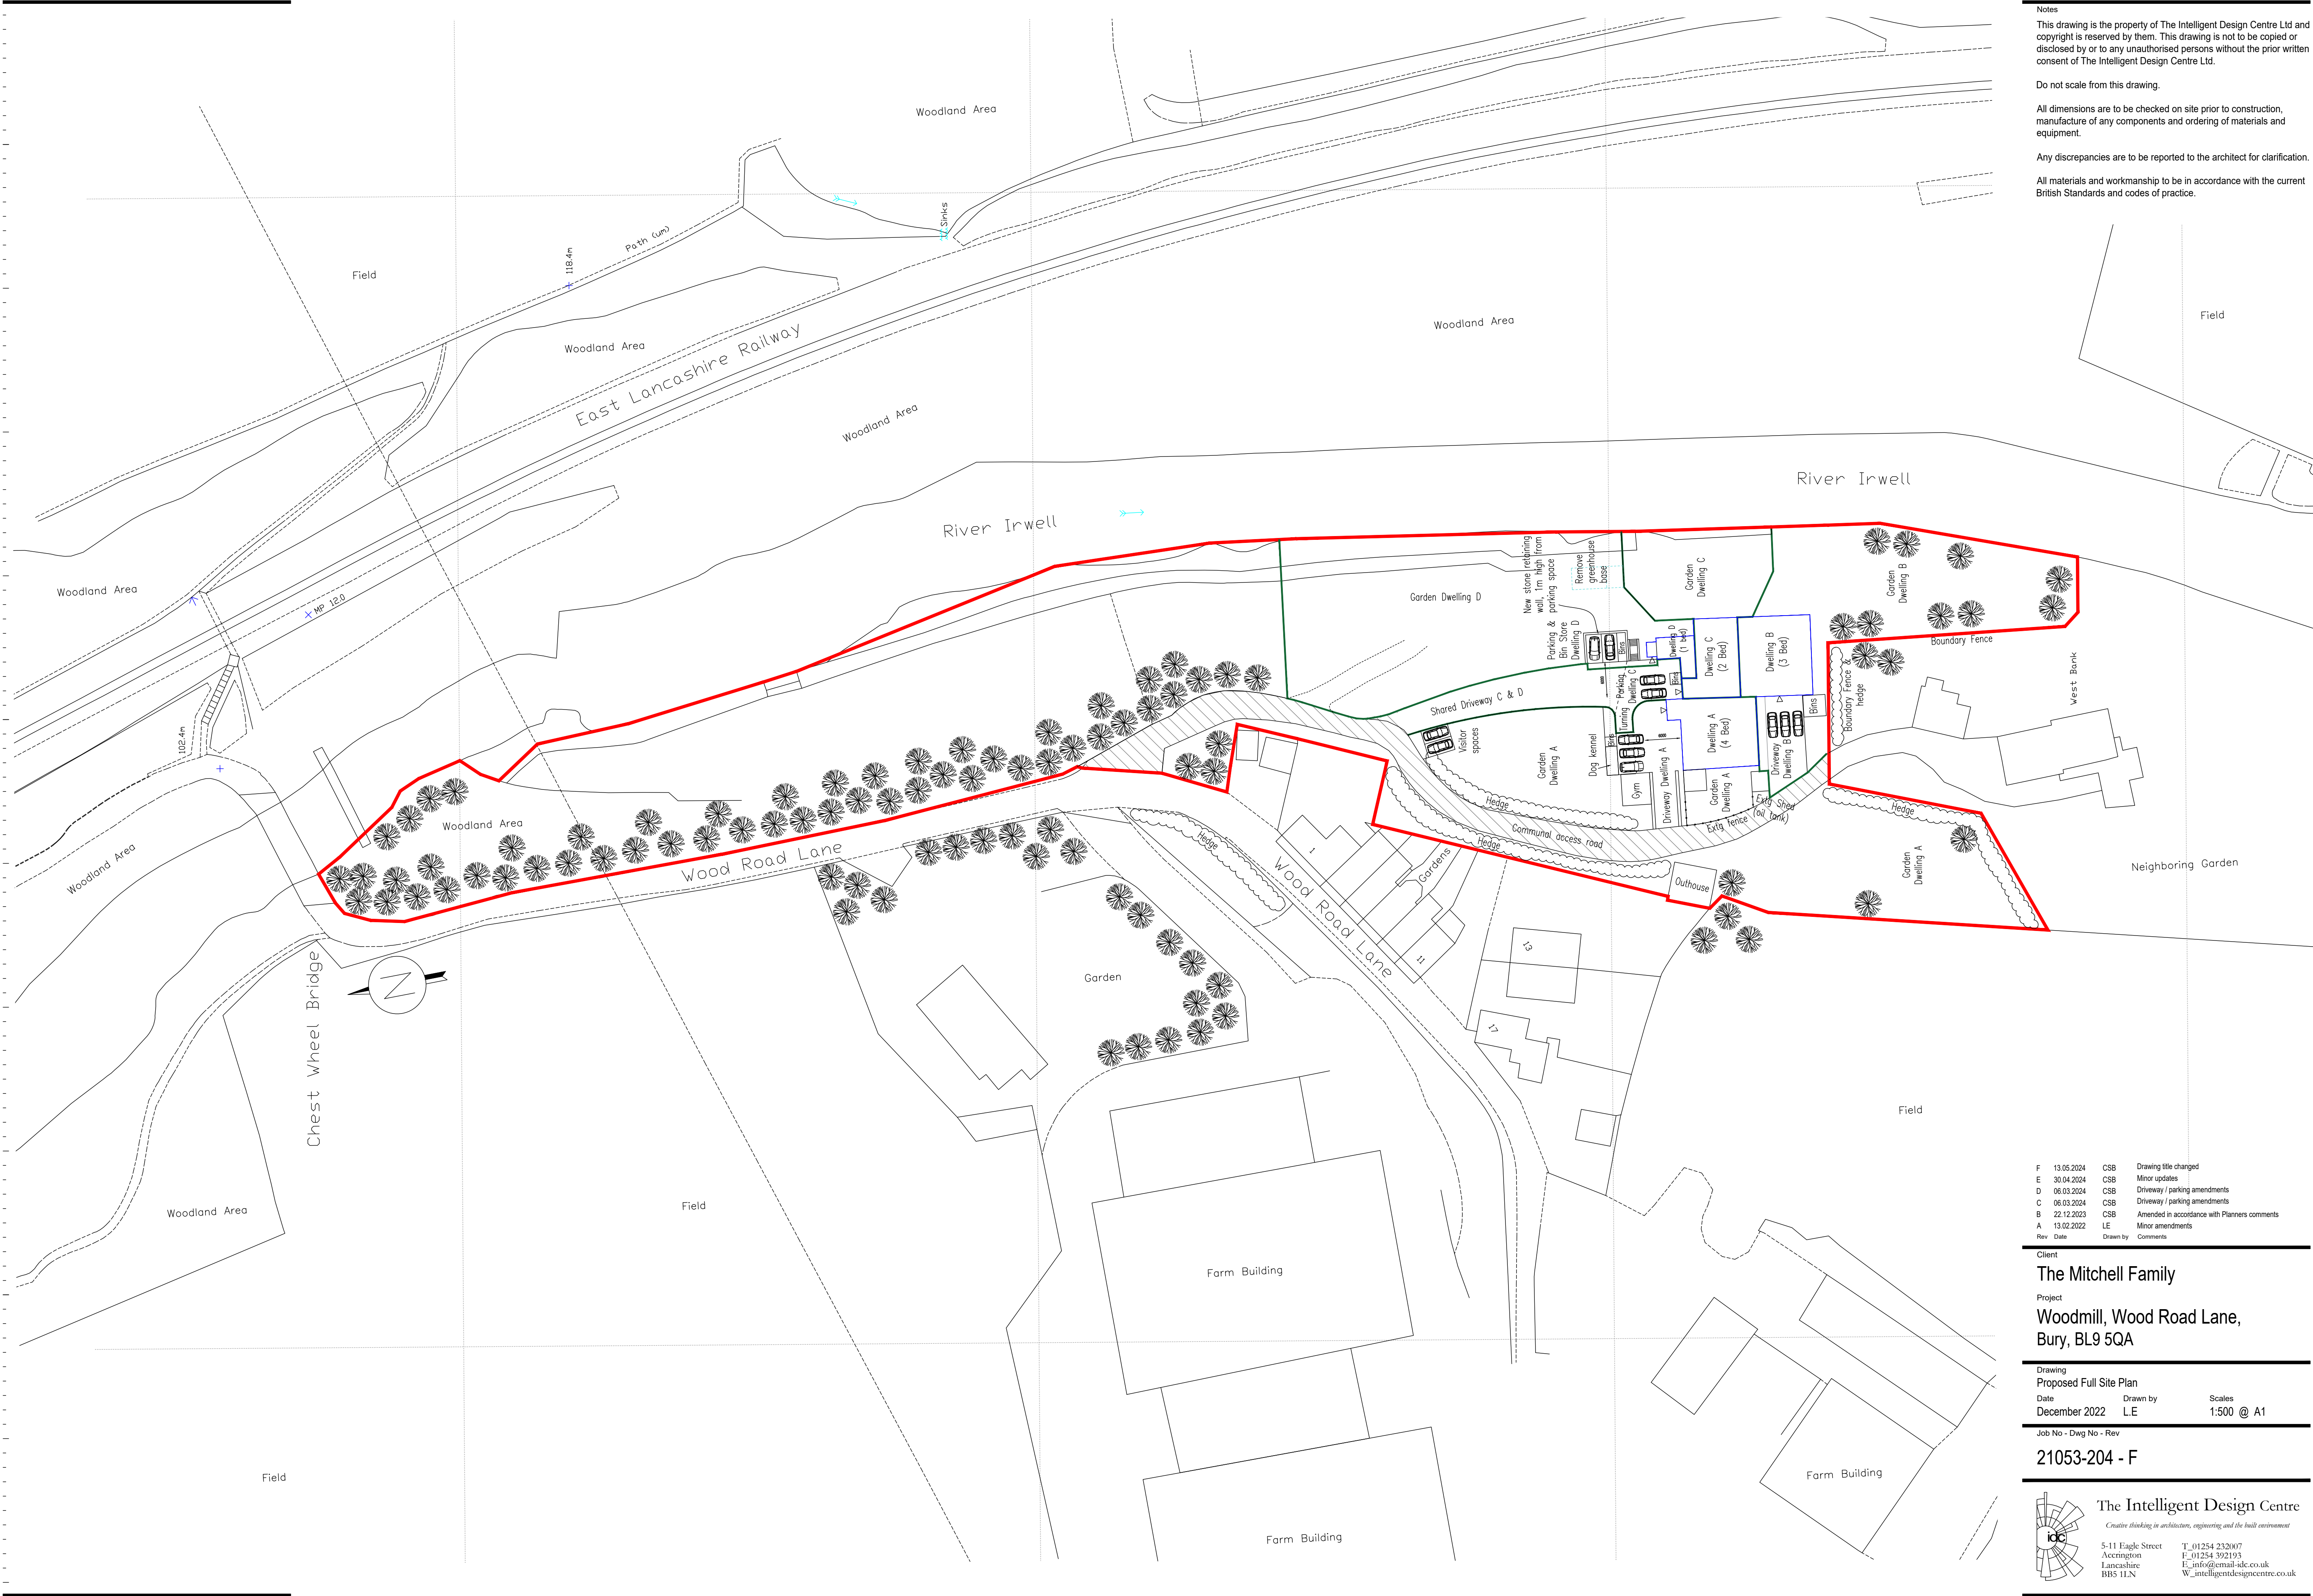

Notes

This drawing is the property of The Intelligent Design Centre Ltd and copyright is reserved by them. This drawing is not to be copied or disclosed by or to any unauthorised persons without the prior written consent of The Intelligent Design Centre Ltd.

Do not scale from this drawing.

All dimensions are to be checked on site prior to construction, manufacture of any components and ordering of materials and equipment.

Any discrepancies are to be reported to the architect for clarification.

All materials and workmanship to be in accordance with the current British Standards and codes of practice.

F	13.05.2024	CSB	Drawing title changed
E	30.04.2024	CSB	Minor updates
D	06.03.2024	CSB	Driveway / parking amendments
C	06.03.2024	CSB	Driveway / parking amendments
B	22.12.2023	CSB	Amended in accordance with Planners comments
A	13.02.2022	LE	Minor amendments
Rev	Date	Drawn by	Comments

Client

The Mitchell Family

Project

**Woodmill, Wood Road Lane,
Bury, BL9 5QA**

Drawing

Proposed Full Site Plan

Date: December 2022 Drawn by: L.E Scales: 1:500 @ A1

Job No - Dwg No - Rev

21053-204 - F