
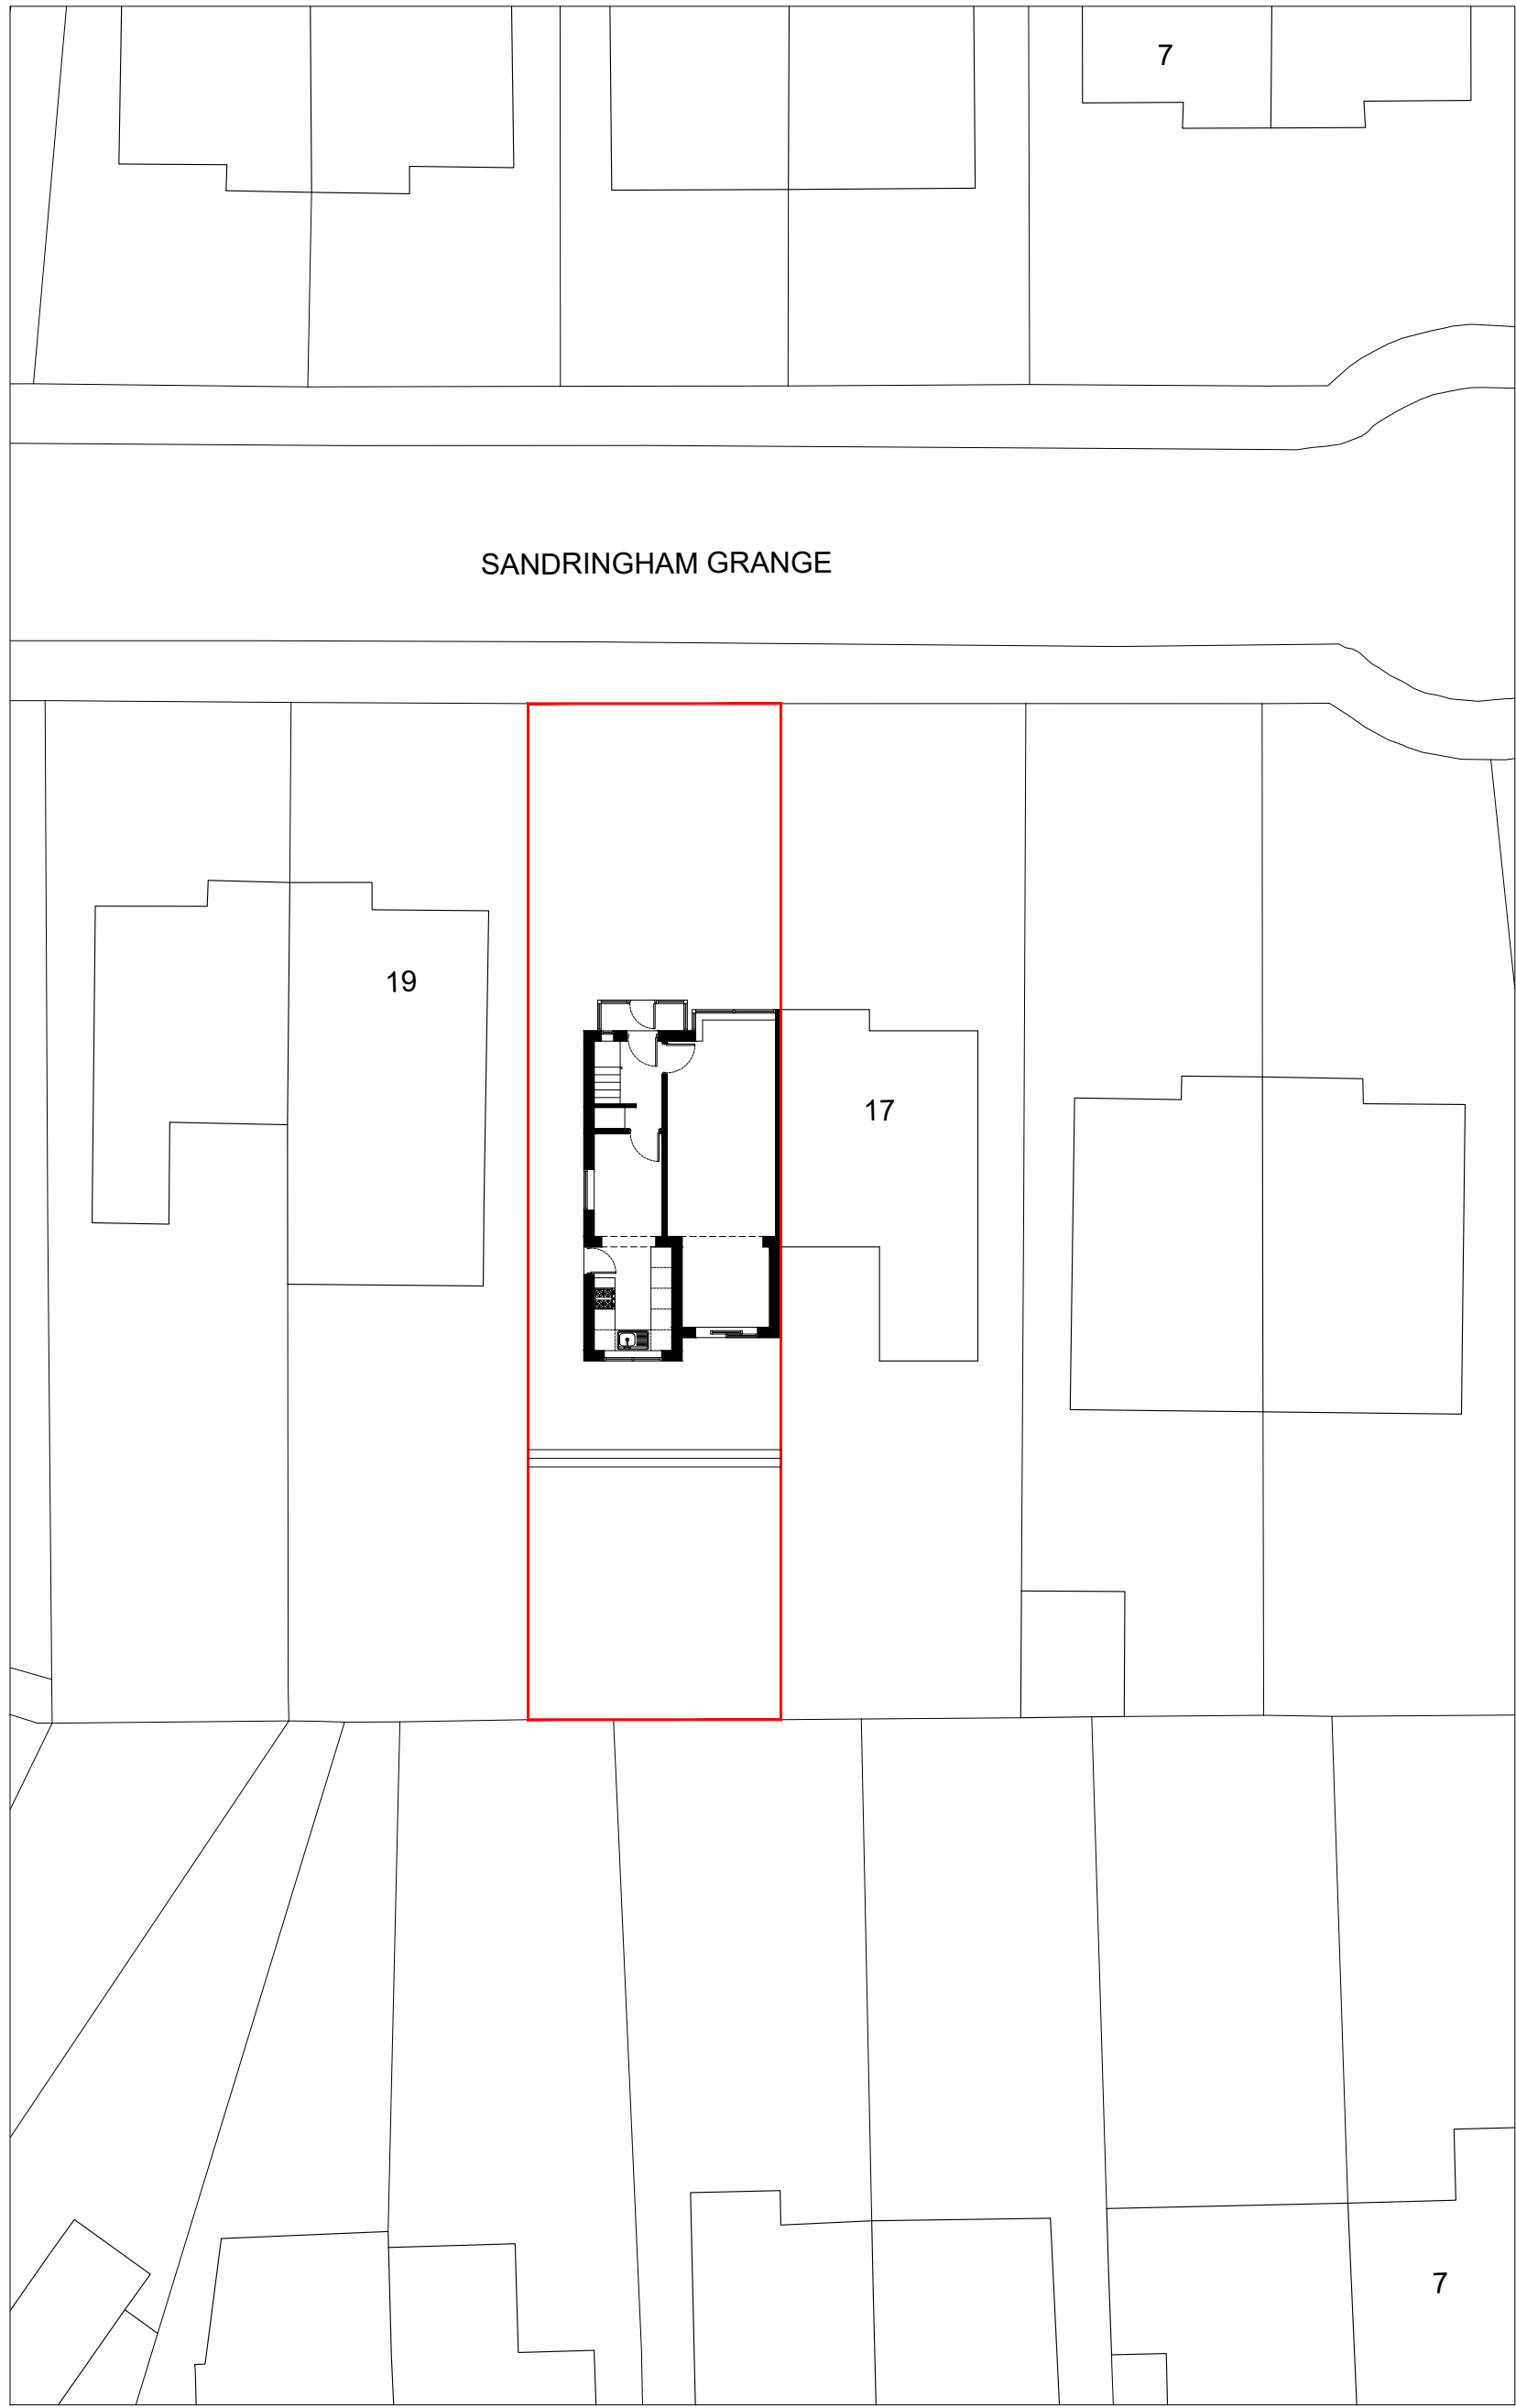



Existing Site Plan 1:200

Scale Bar 1:200

0 10 15m

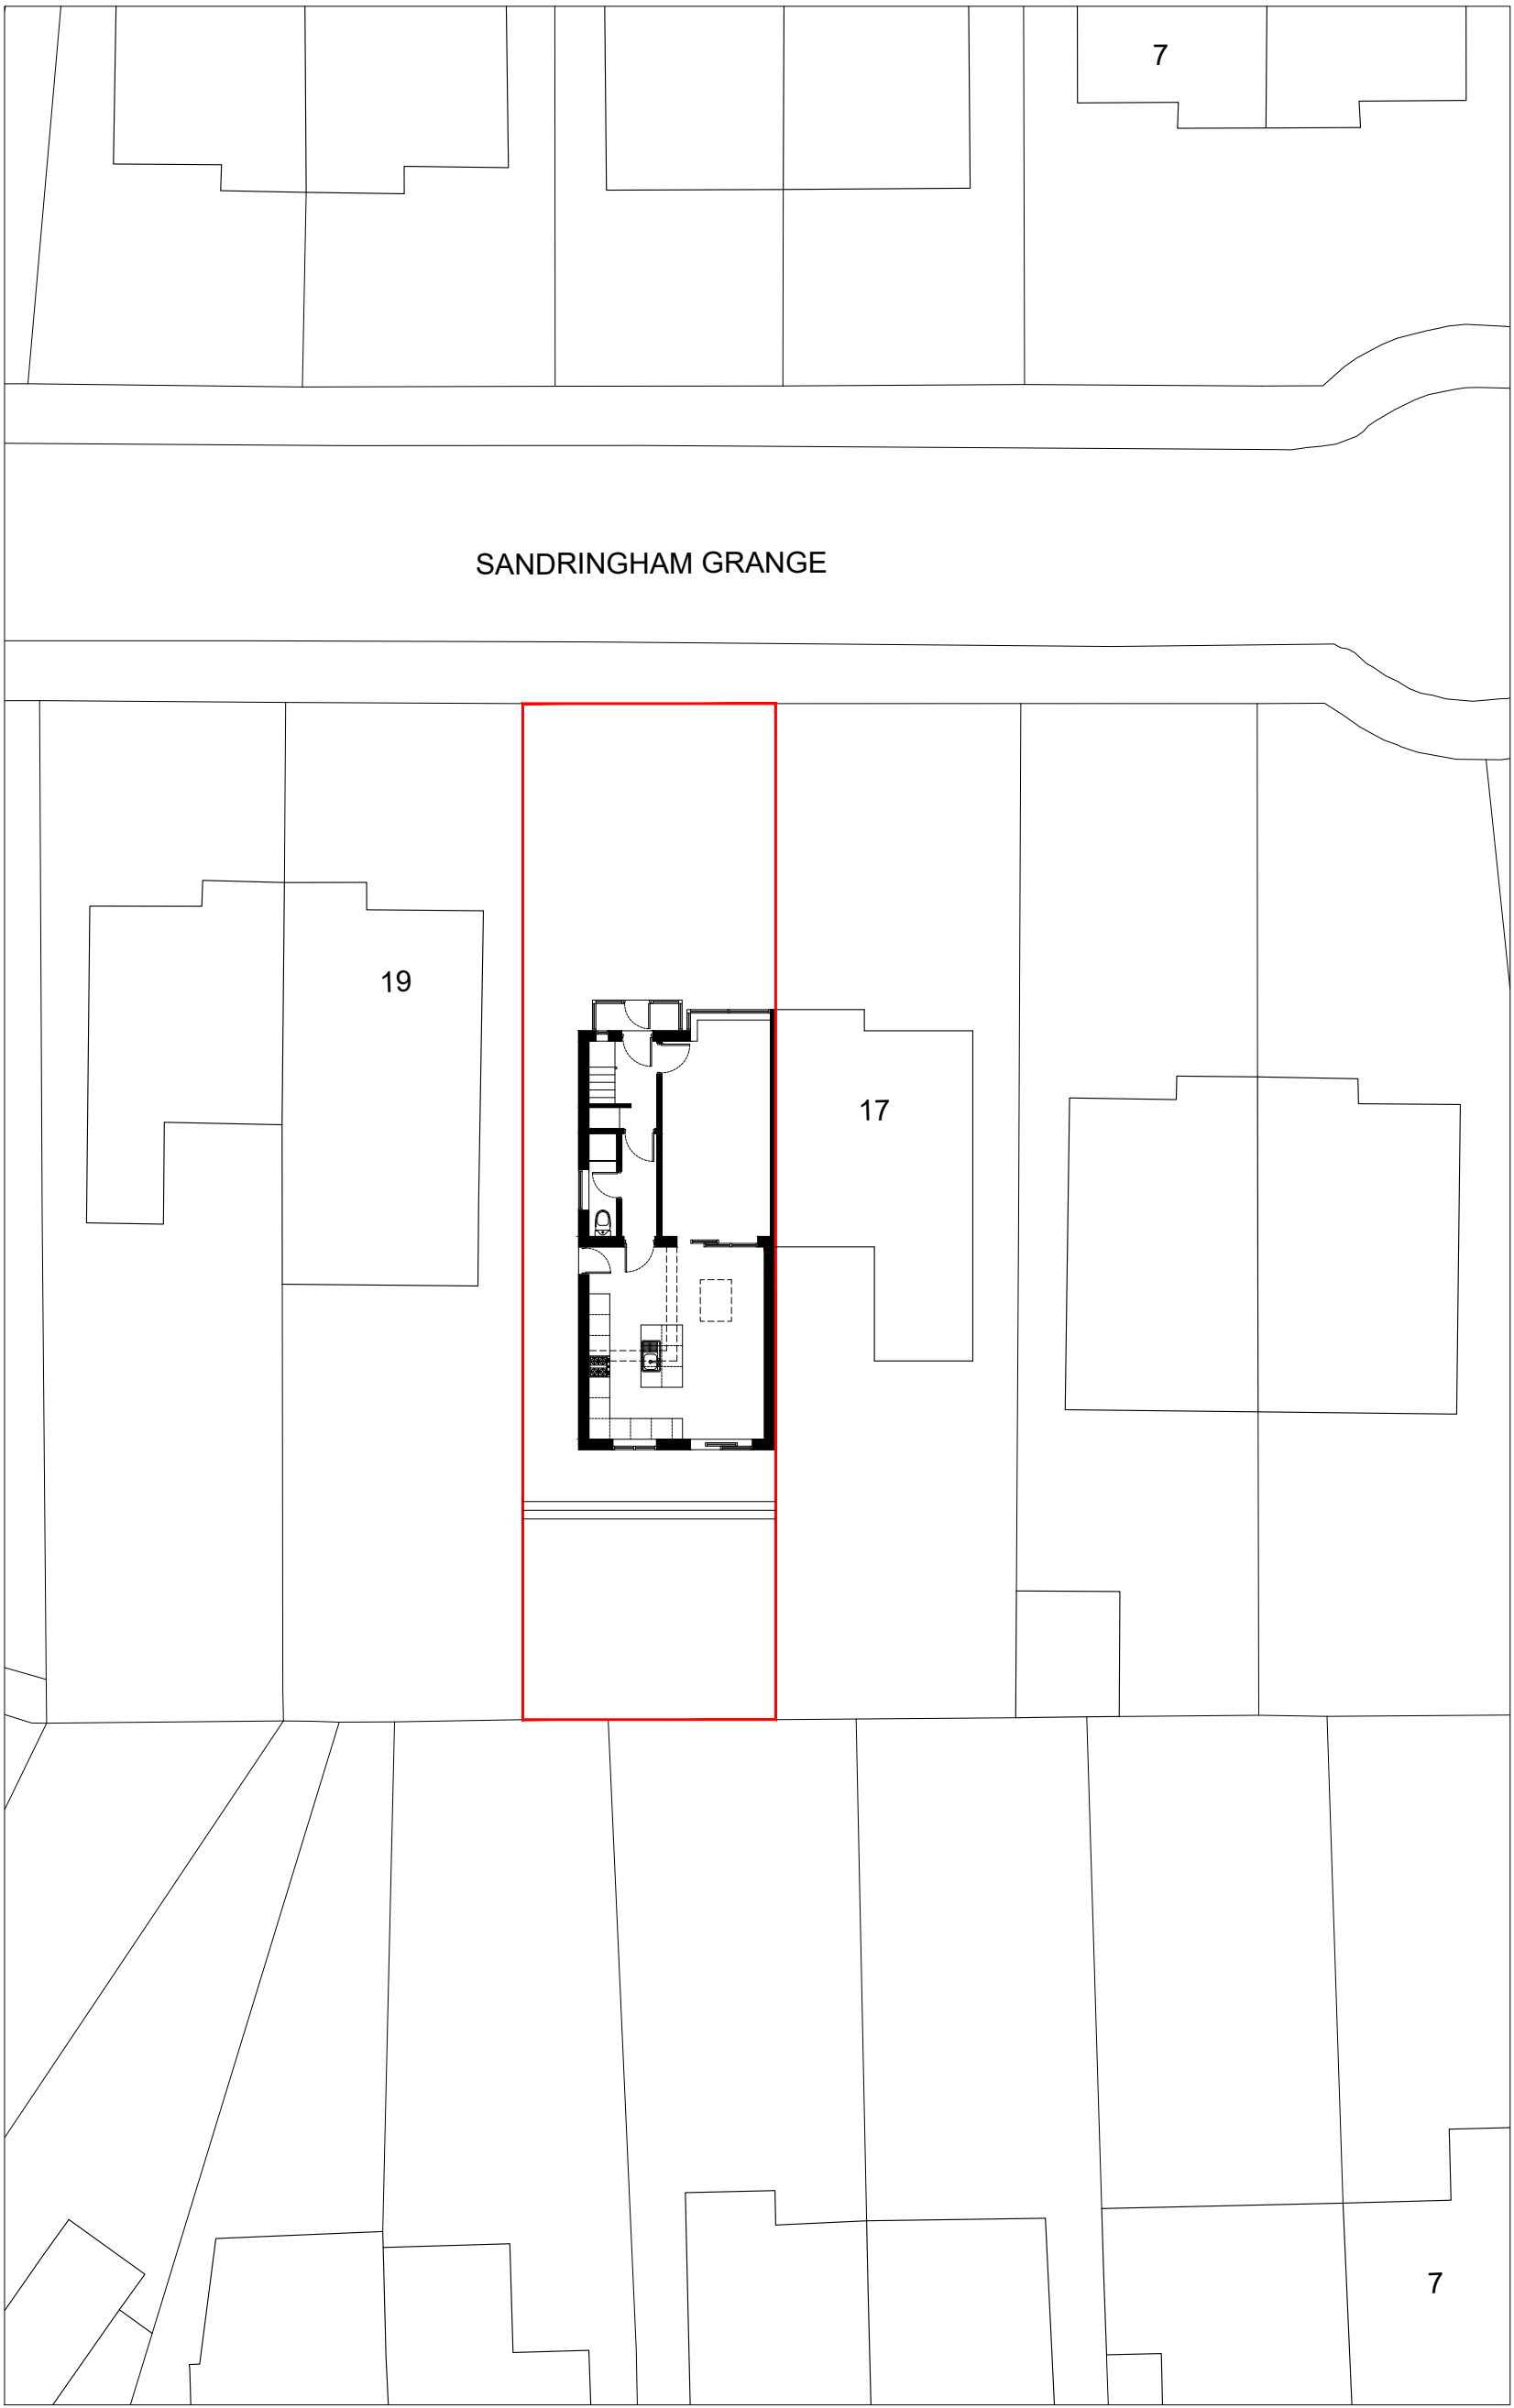

Proposed Site Plan 1:200

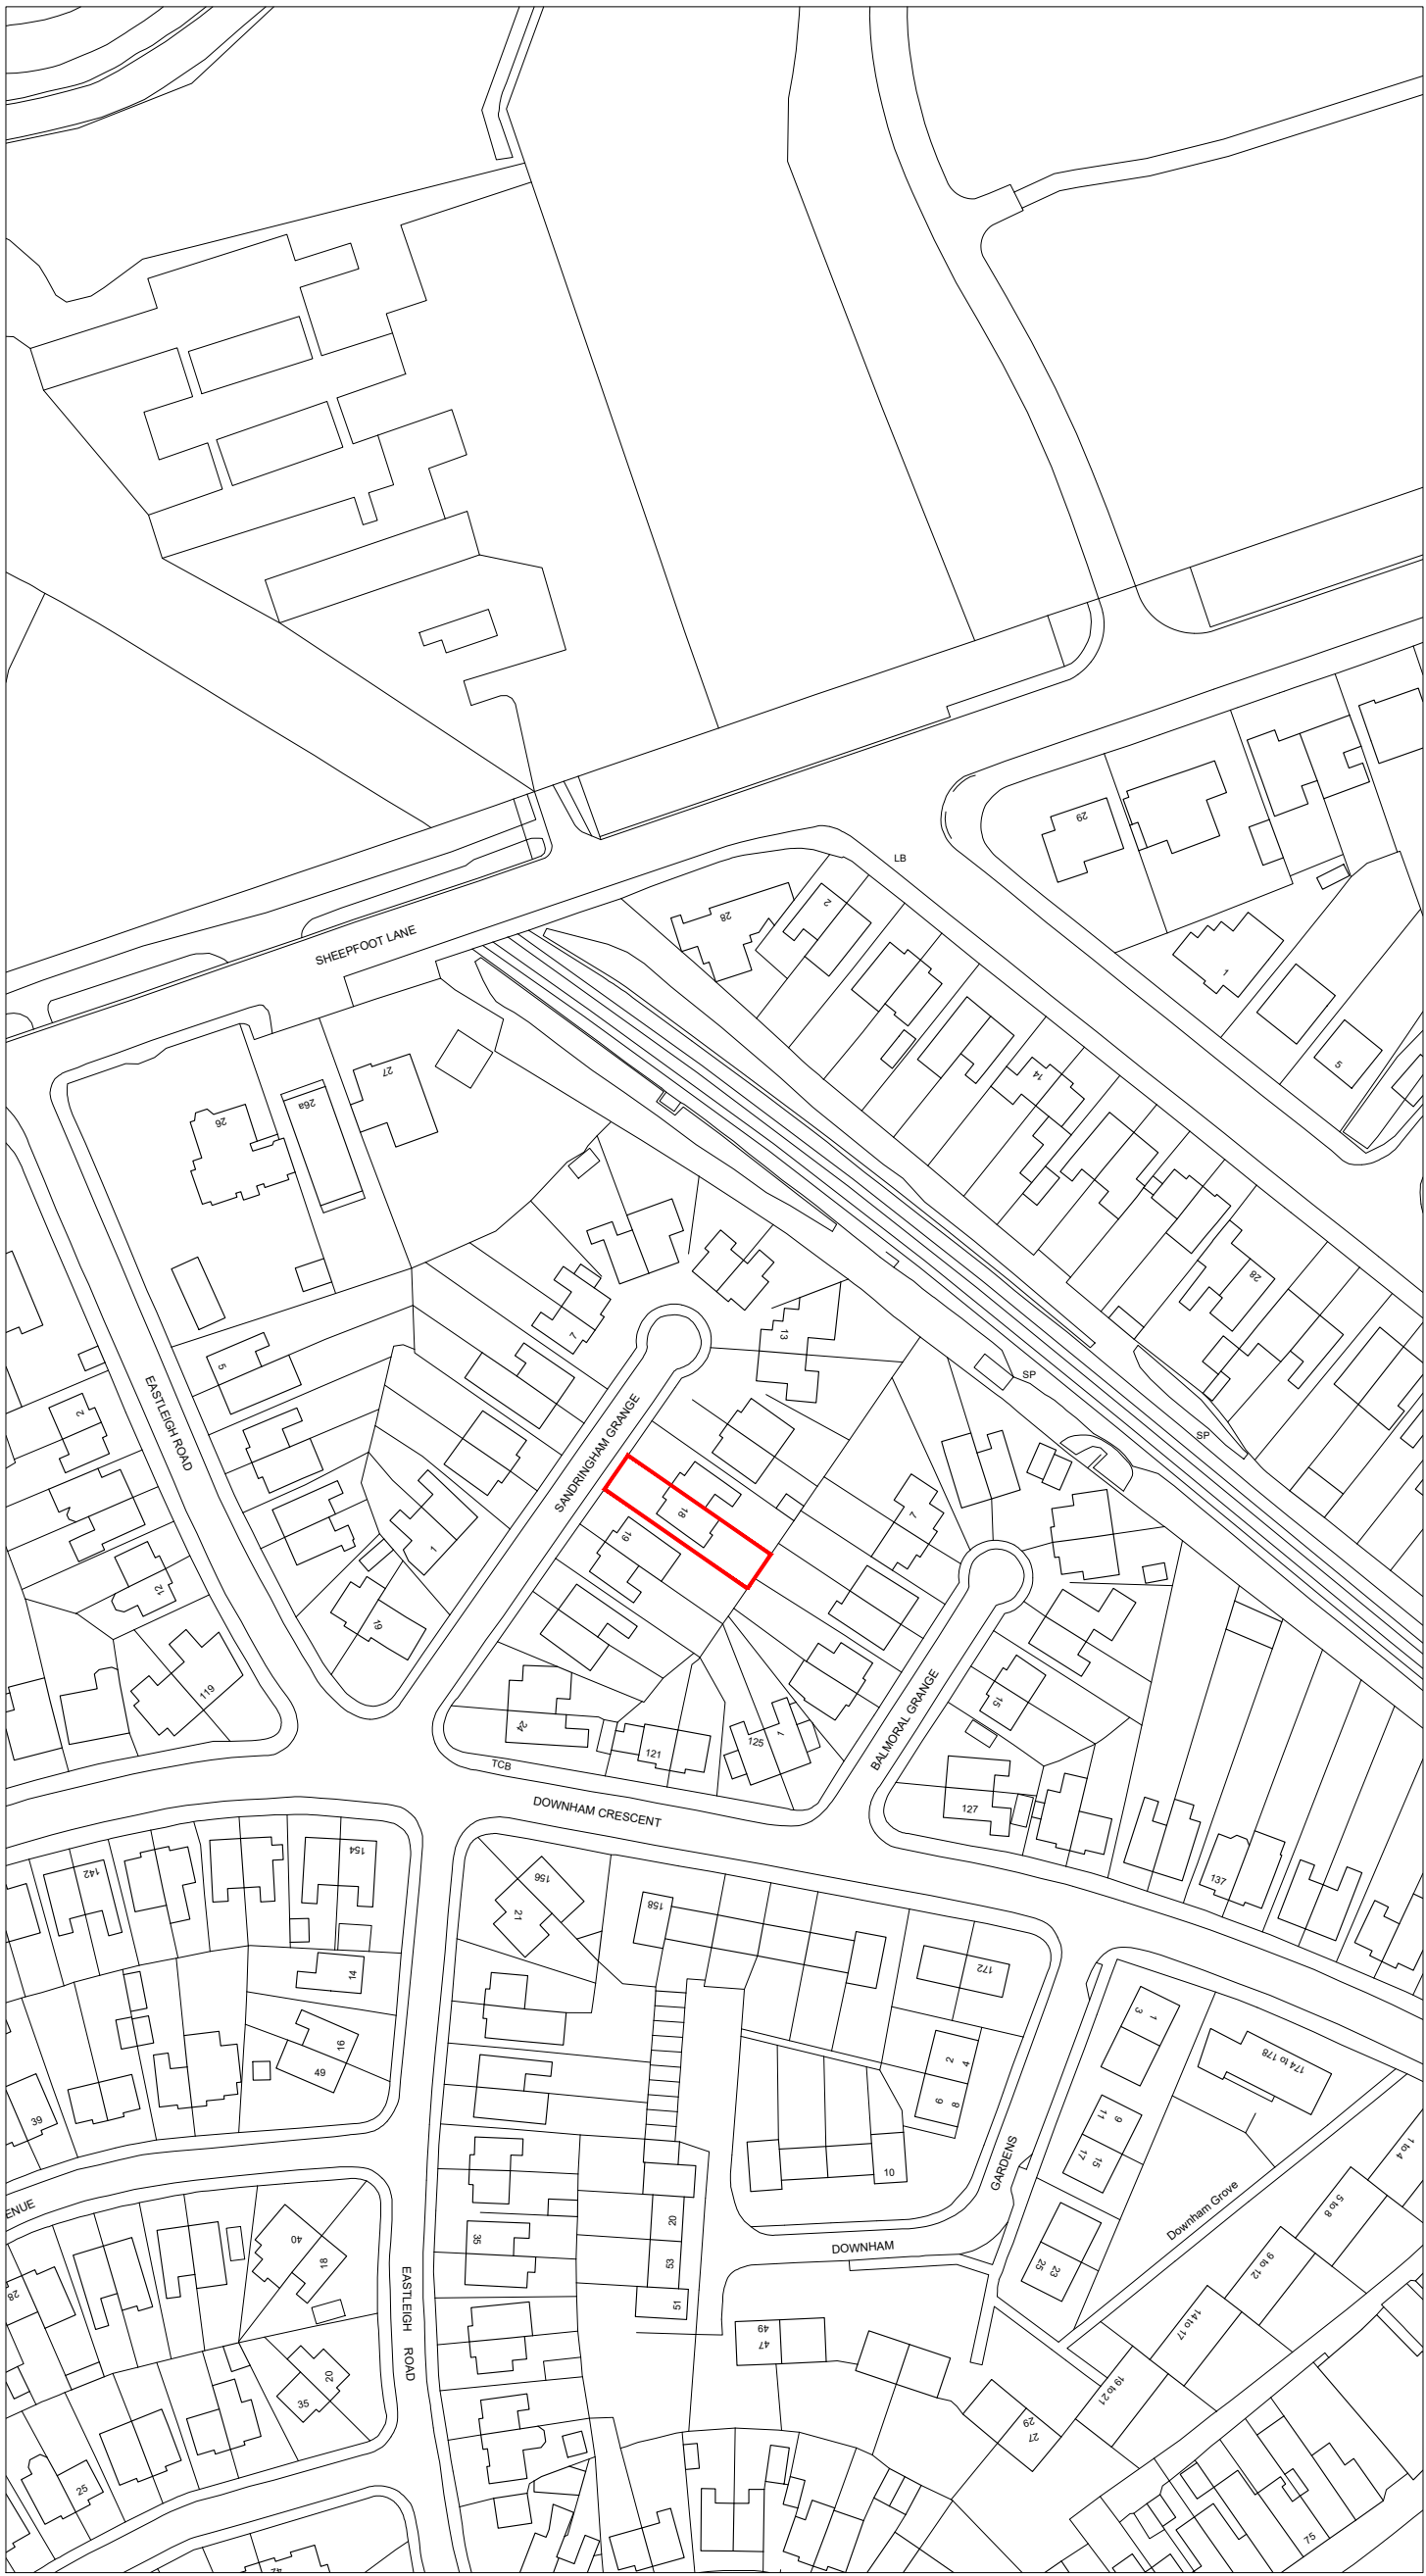

Location Plan 1:1250

Scale Bar 1:1250

0 50 100 150m

Drawing Notes

All dimensions to be checked on site and designers to be informed of any discrepancies before works commence. Do not scale from this drawing.

Drawings are to be read in conjunction with all relevant specifications, structural engineers' and service engineers' drawings. All structural elements are indicative only, all structural elements to be confirmed by an appointed structural engineer prior to commencement of works on site.

All data, dimensions and designs contained in this document are confidential to the copyright owner and may not be communicated to any third party save in accordance with a licence for the copyright owner or with the copyright owner's written permission and authority.

12/12/2023 First Issue A

Purpose
Planning Drawing

Project
18 Sandringham Grange, Prestwich, Manchester M25
0BY

Drawing Title
Location Plan and Existing & Proposed Site Plans

Client
Domestic Client

Revision
A

Scale
1:1250 & 1:200 @A1

Date
12/12/2023