




NORTH EAST ELEVATION

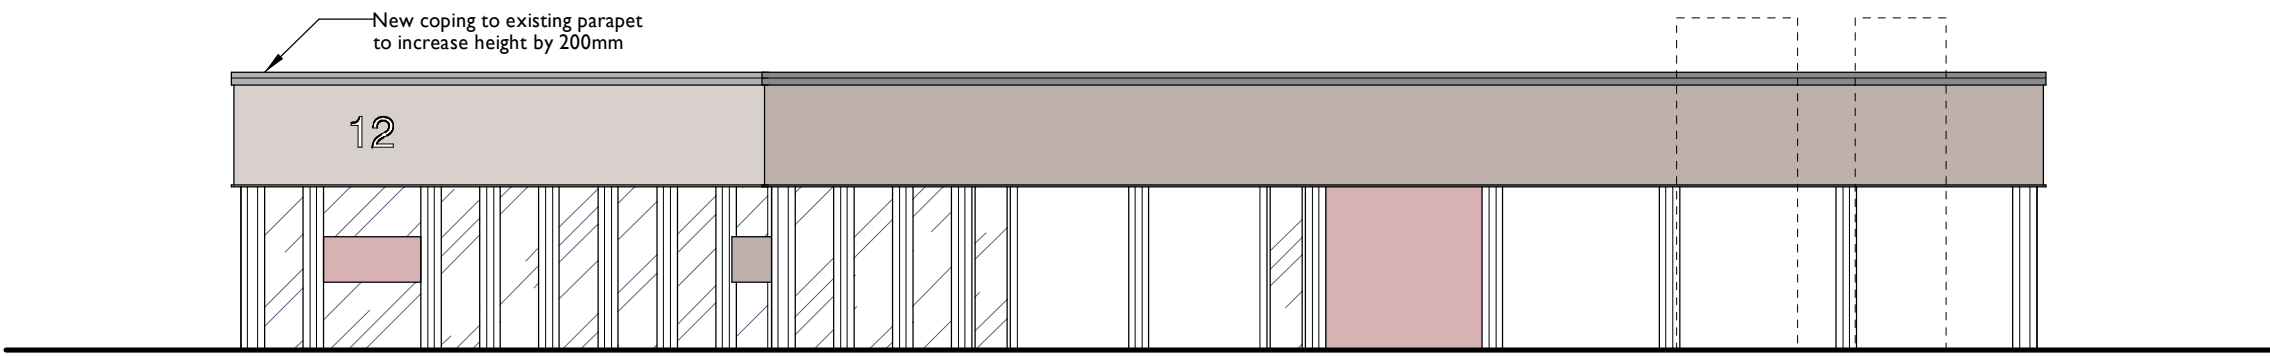


NORTH WEST ELEVATION

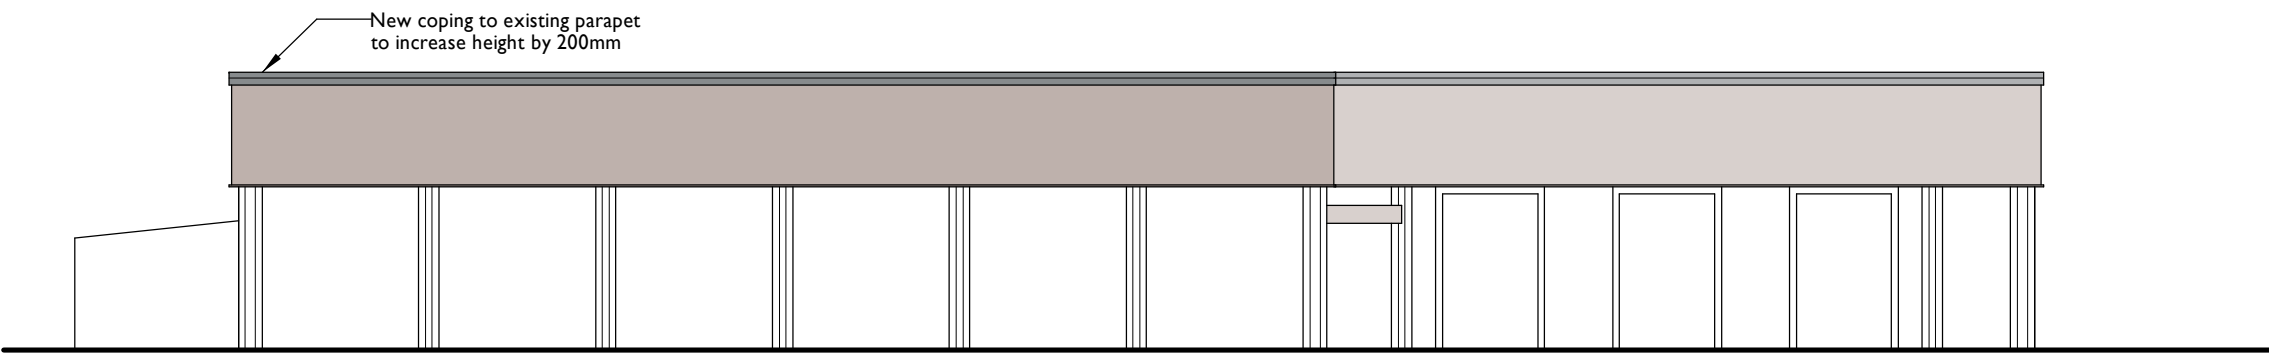


SOUTH EAST ELEVATION

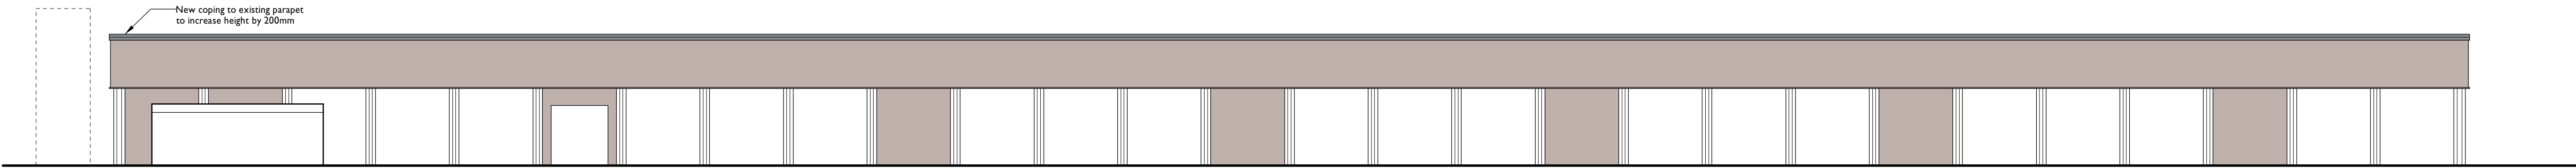

SOUTH WEST ELEVATION

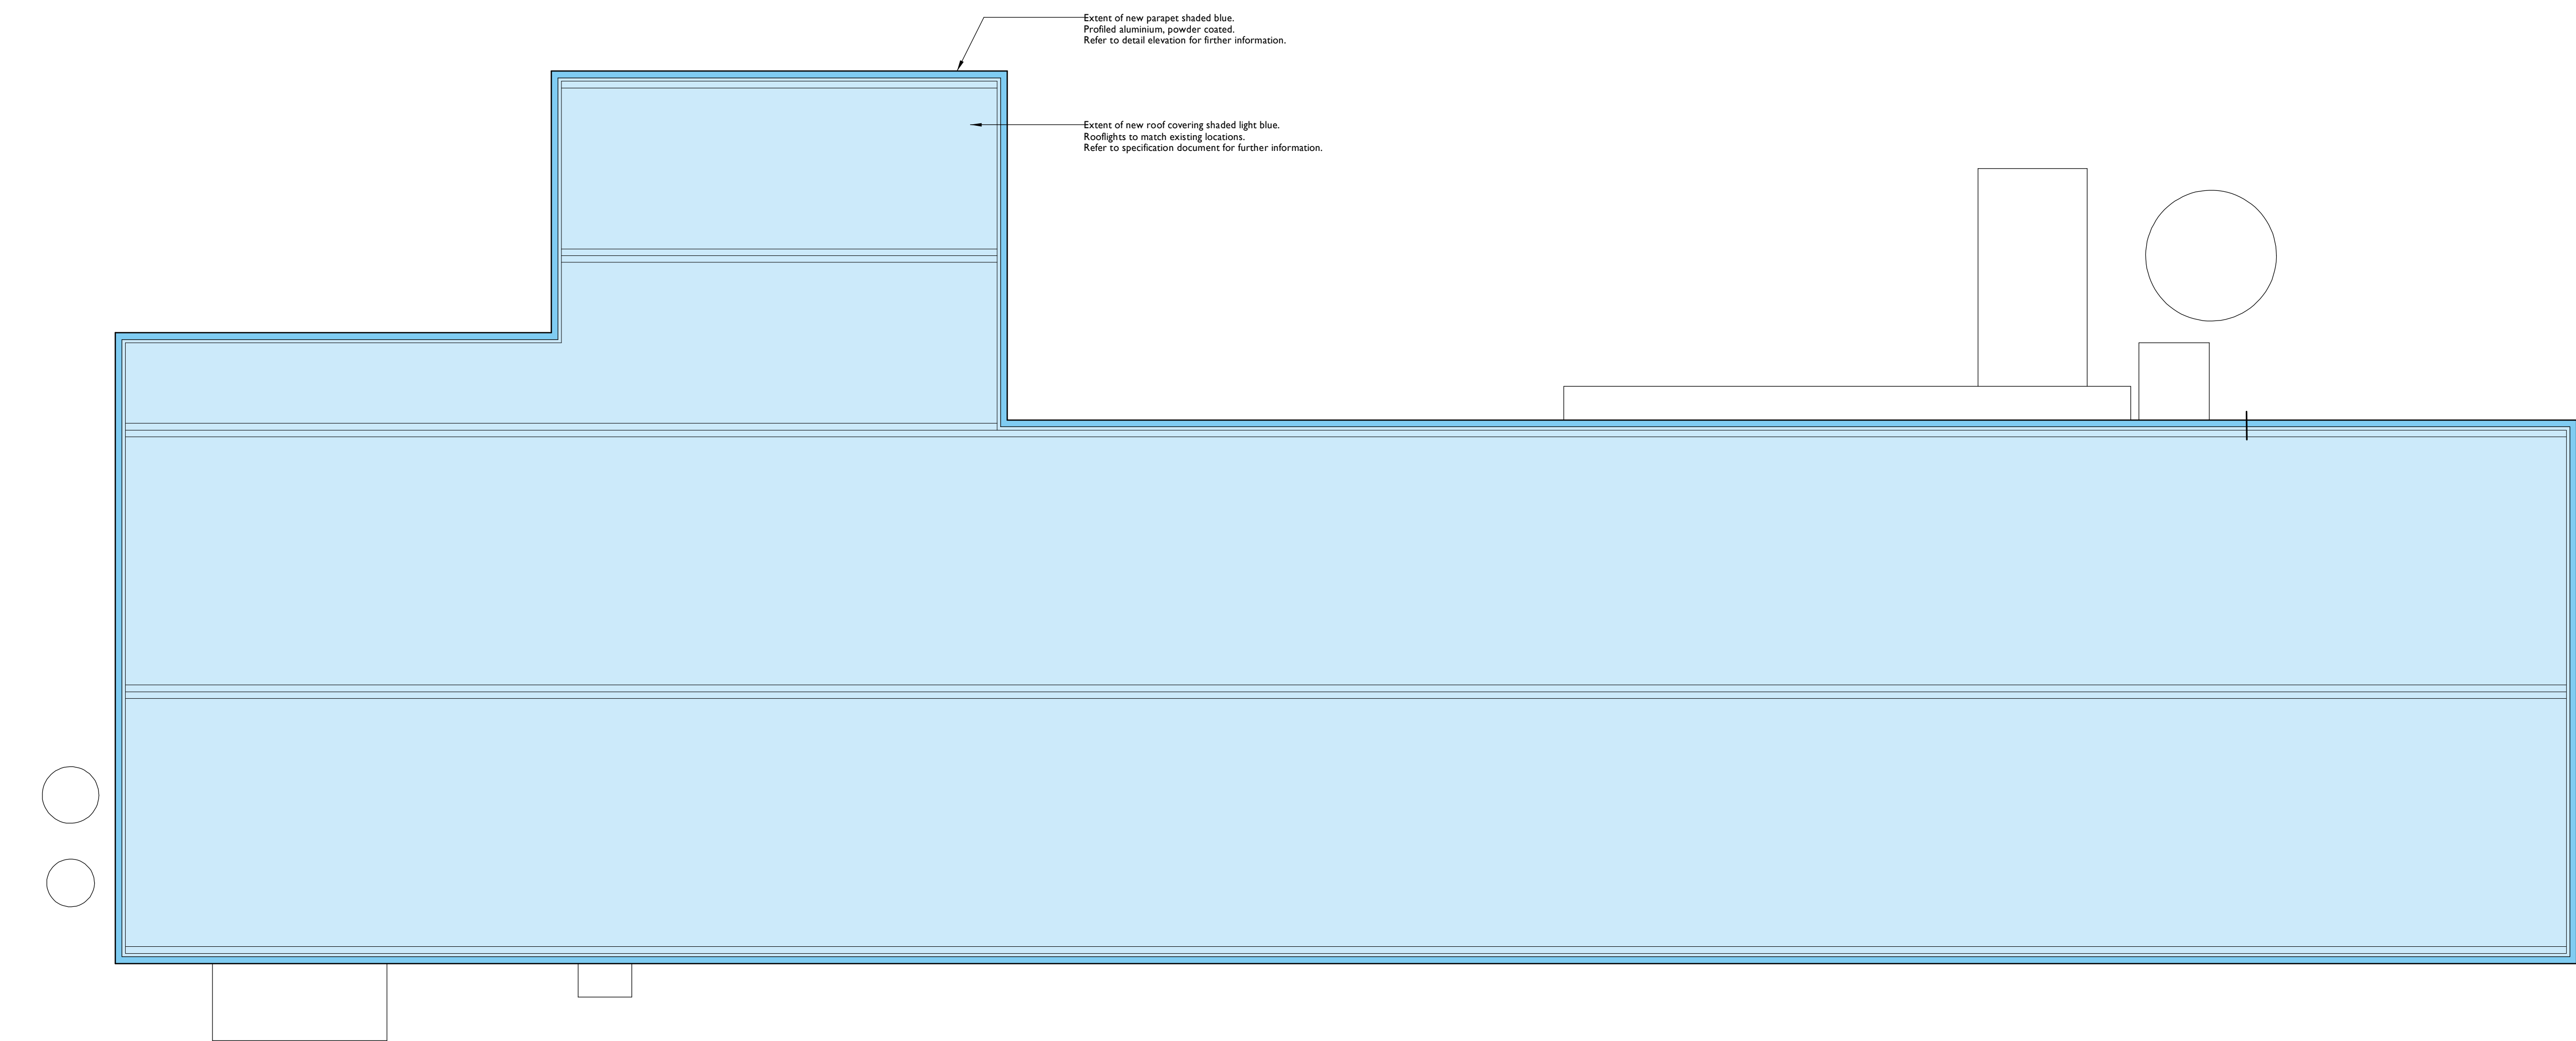

ROOF PLAN

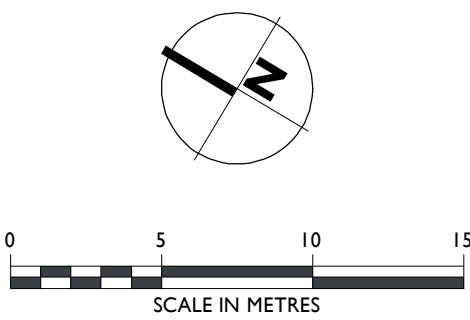

Client JLL for FINSBURY FOOD GROUP		
Project UNIT 12, PARK SEVENTEEN ROOF REFURBISHMENT		
Drawing Title PLANS & ELEVATIONS AS PROPOSED		
Drawing Number 421-005	Revision A	
Status PLANNING	Author DMP	
Scale @ A1 1:250	Date 20 08 2020	