





This drawing is the copyright of MTC Design and is not to be reproduced without permission

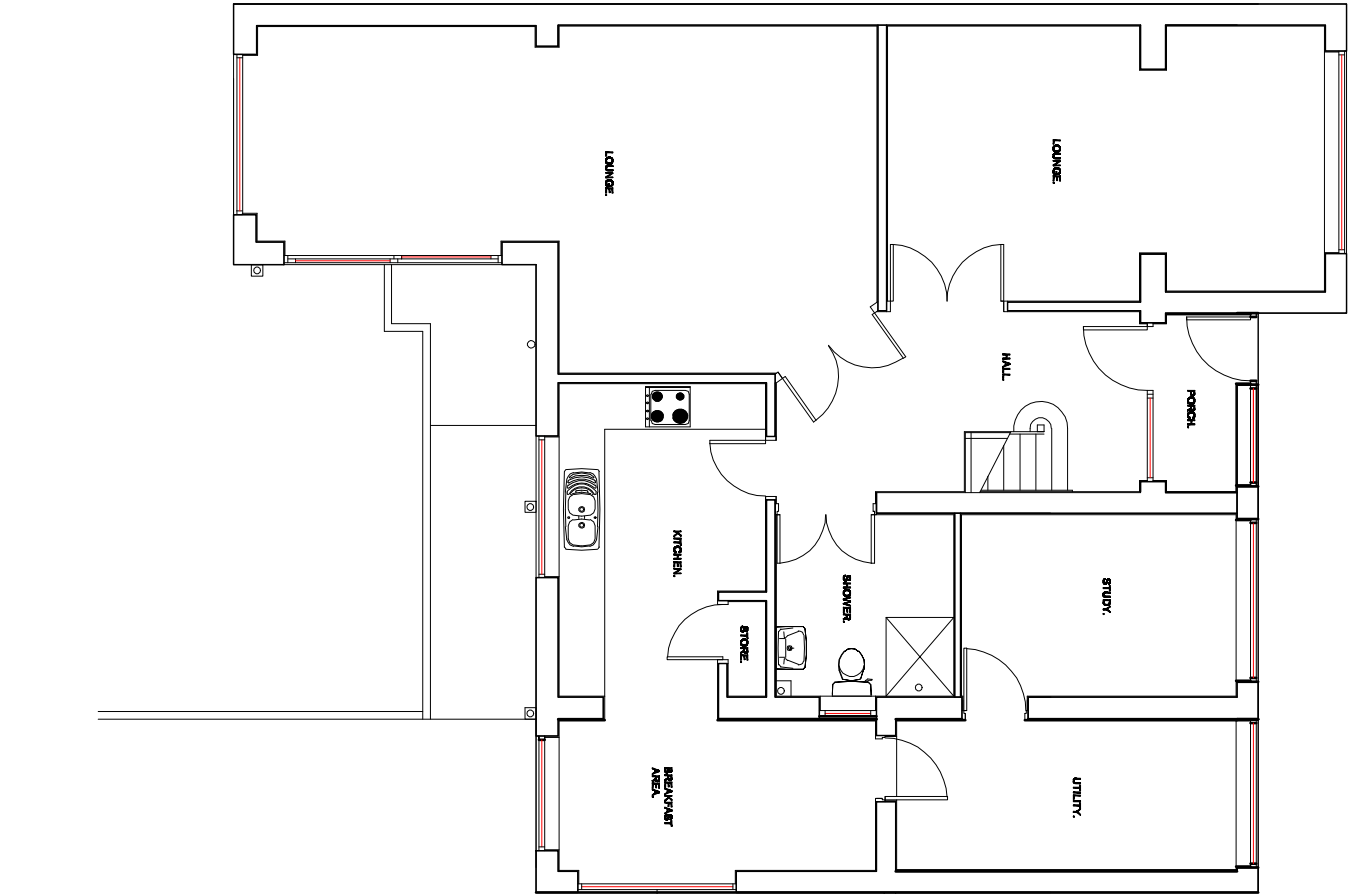

EXISTING GROUND FLOOR PLAN.

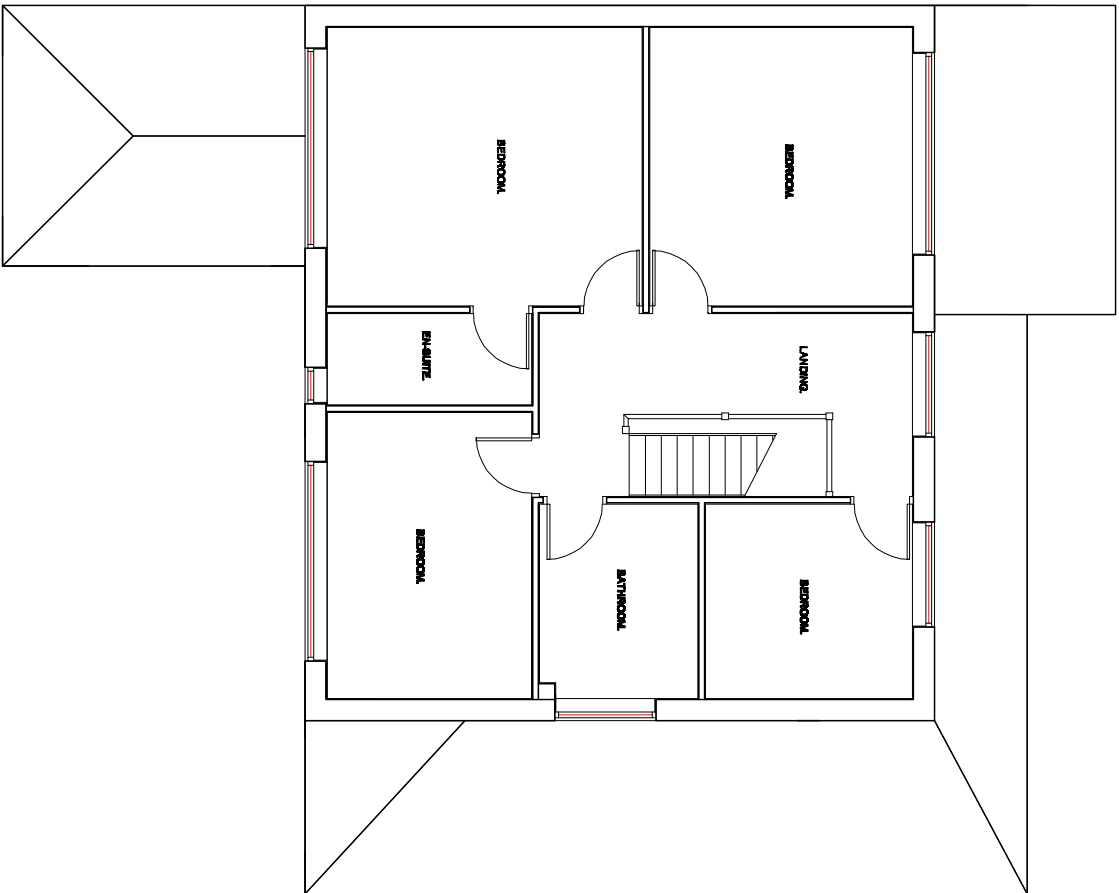

EXISTING FIRST FLOOR PLAN.

Revision	Title : PROPOSED FIRST FLOOR EXTENSIONS ABOVE EXISTING FRONT AND REAR EXTENSIONS.	Project : 294, BRANDLESHOLME ROAD, BURY. BL8 1ER	MTC Designs Scale 1:100 @ A3 Date: November 2022	31 Exford Drive Bolton BL3 6TB T: 01204 418714, M: 07700288114 Email: info@mtcdesign.co.uk	Drawing No: P02
----------	---	---	--	--	-----------------