


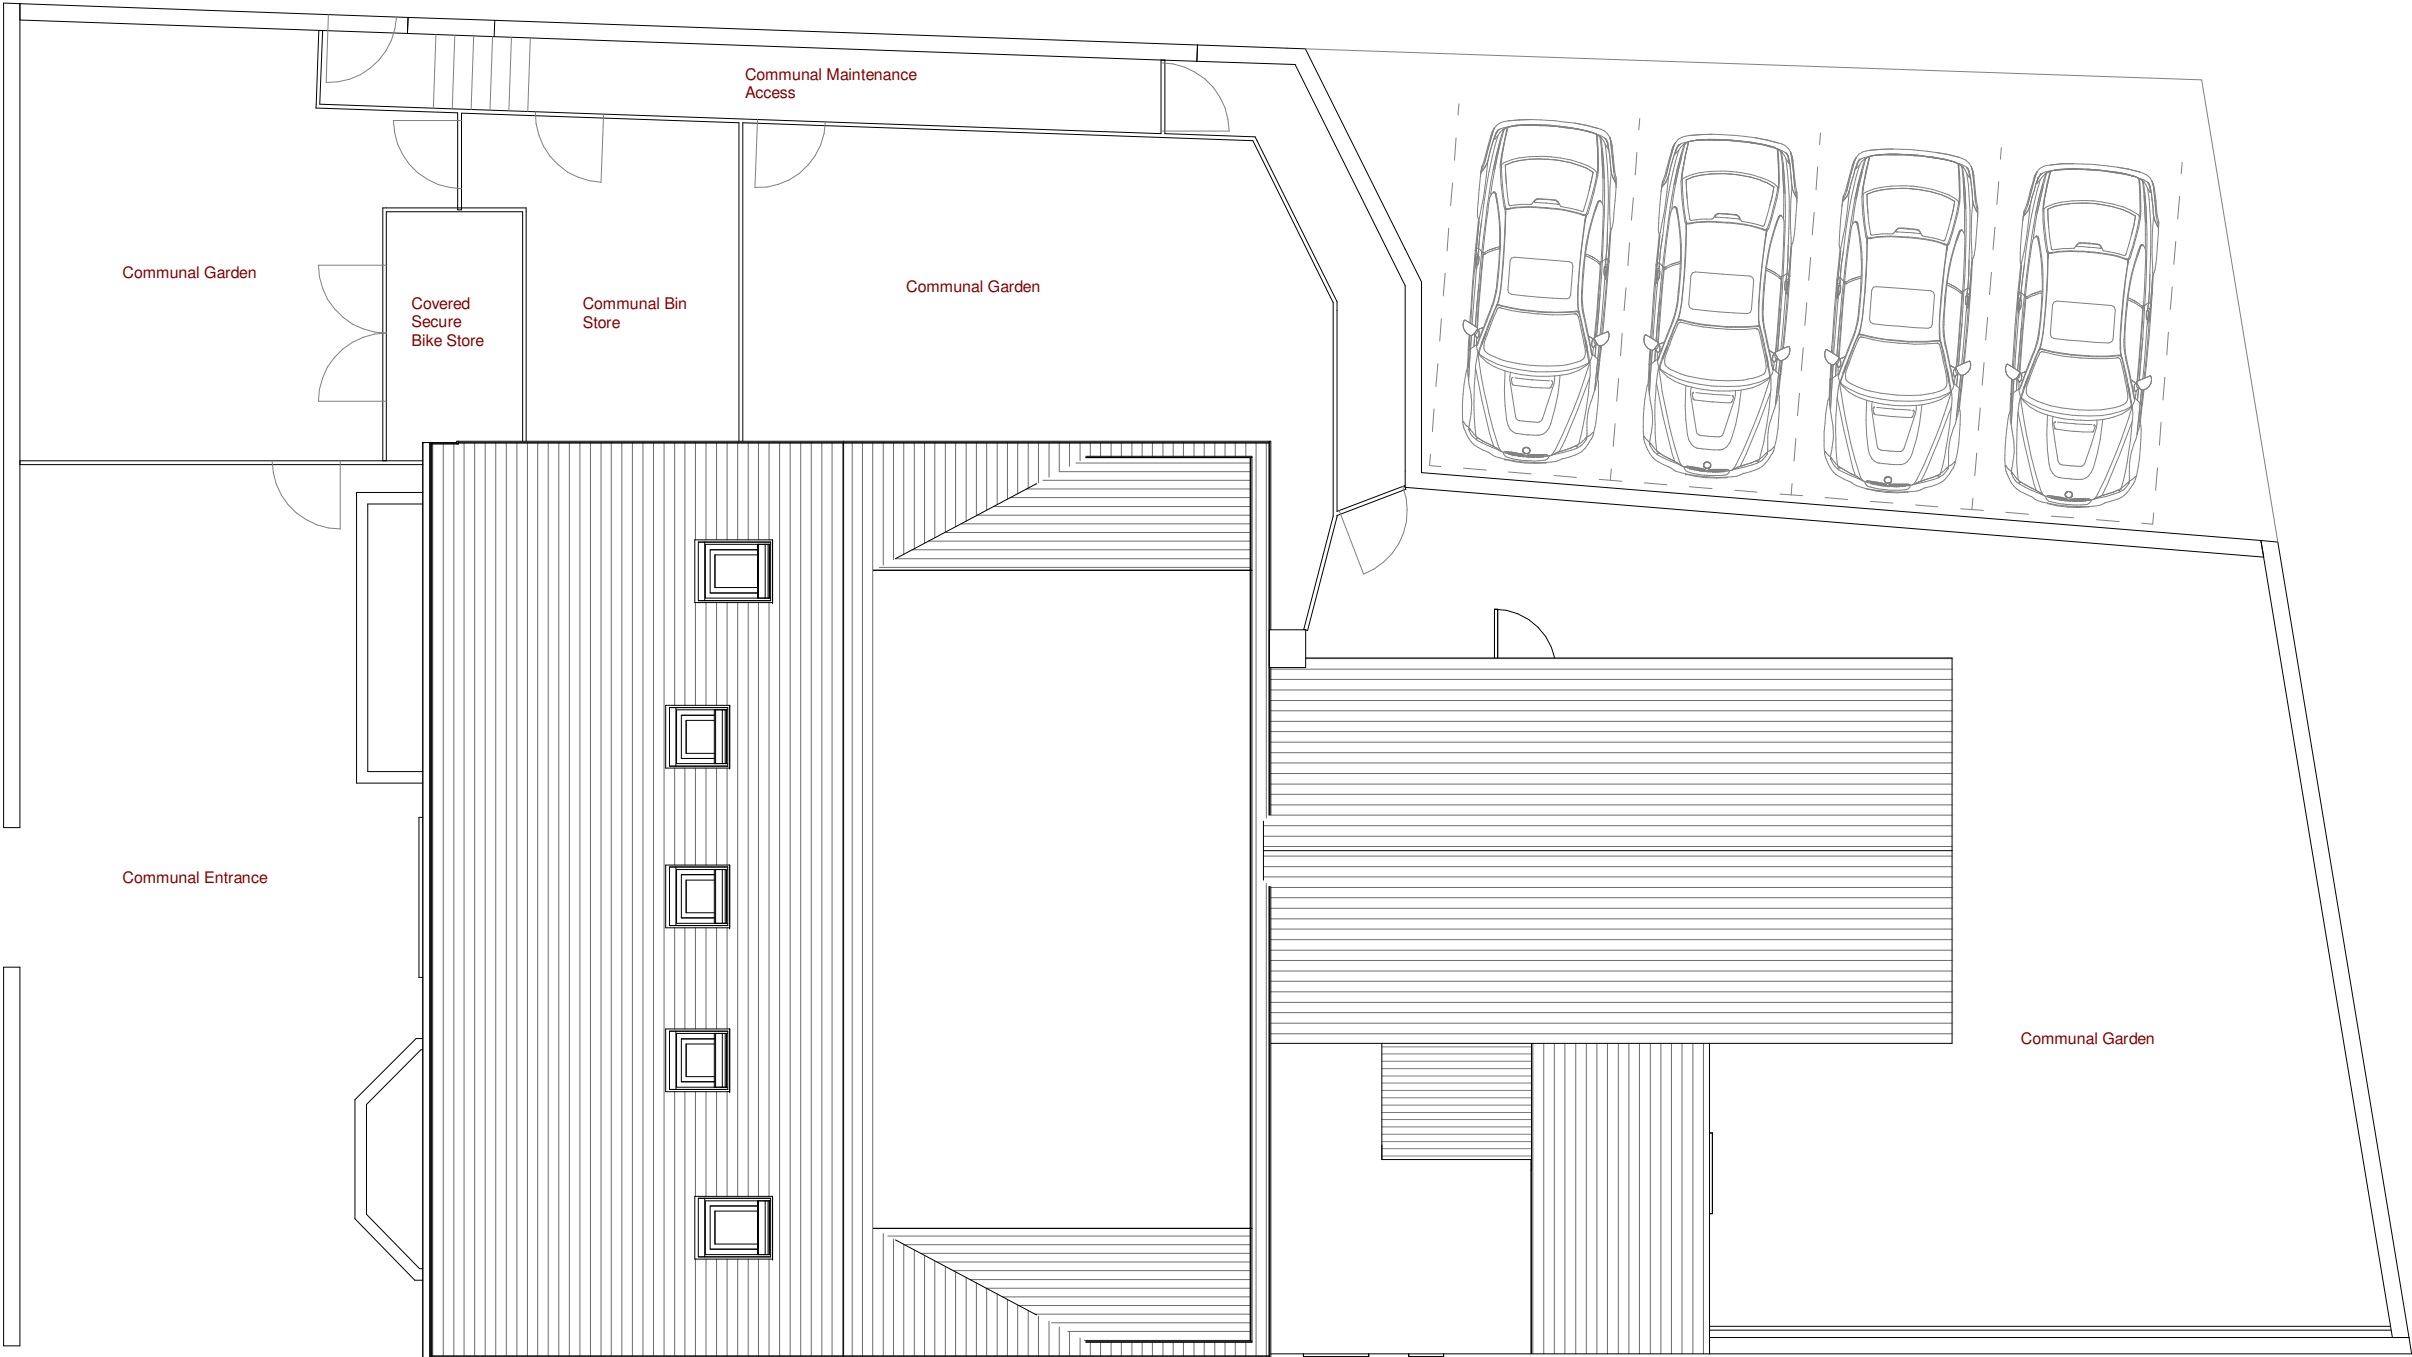

General Note

All fences to be formed in close boarded timber to a 1800mm height to the side of the property and a 1200mm height forward of the principle elevation.

Secure bin store is to be enclosed with 1800mm high close boarded timber fence panels

The bike store is to be formed in 2100mm high close boarded timber fencing with secured gates and timber and felt clad roof.

All gates to match fencing treatments.

CLIENT
COCKEN

PROJECT NUMBER DRAWING SCALE:
20711 1 : 100@ A3

DRAWING NUMBER / TITLE
102 PROPOSED SITE PLAN
PROJECT
125 WALMERSLEY ROAD, BURY

WEBSITE: **WWW.SHWILKINSON.CO.UK** ADDRESS: **6 DALE LEE,**
EMAIL: **SCOTT@SHWILKINSON.CO.UK** **WESTHOUGHTON,**
TEL: **01942 538 533** **BOLTON,**
MOB: **07809 373 066** **BL6 6BW**

NOTES: DO NOT SCALE, USE FIGURED DIMENSIONS ONLY. ALL DIMENSIONS TO BE VERIFIED ON SITE. PRIOR TO THE COMMENCEMENT OF ANY WORK OR THE PRODUCTION OF ANY SHOP DRAWING. ALL DISCREPANCIES TO BE REPORTED TO THE ARCHITECT. © COPYRIGHT IN THIS DRAWING IS VESTED IN SHWILKINSON ARCHITECTS LIMITED.