



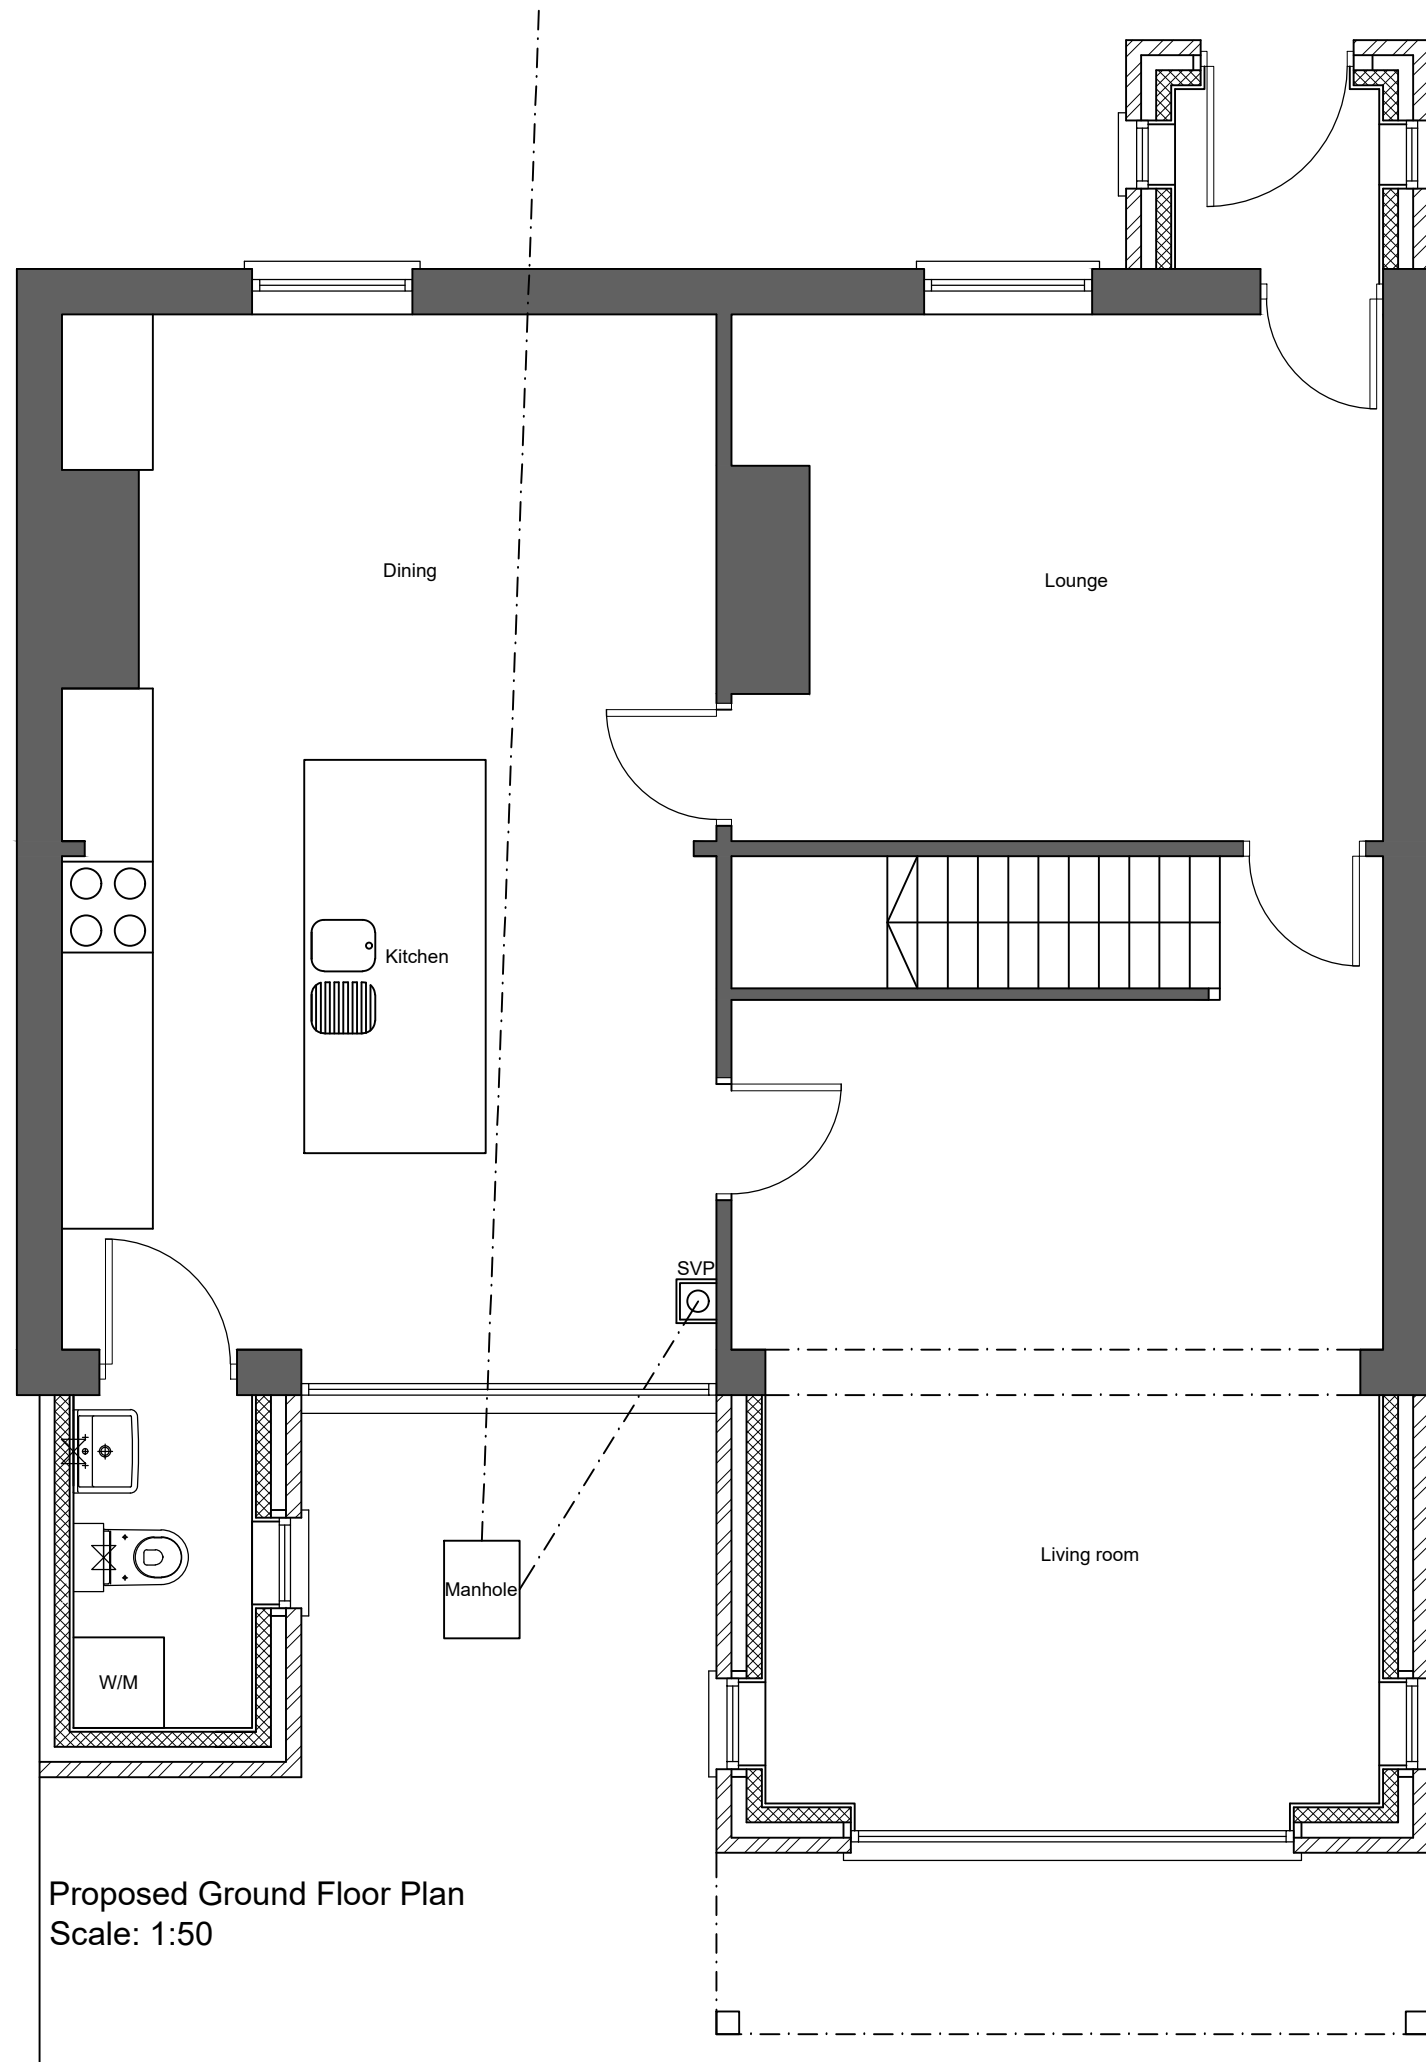

Proposed Ground Floor Plan
Scale: 1:50


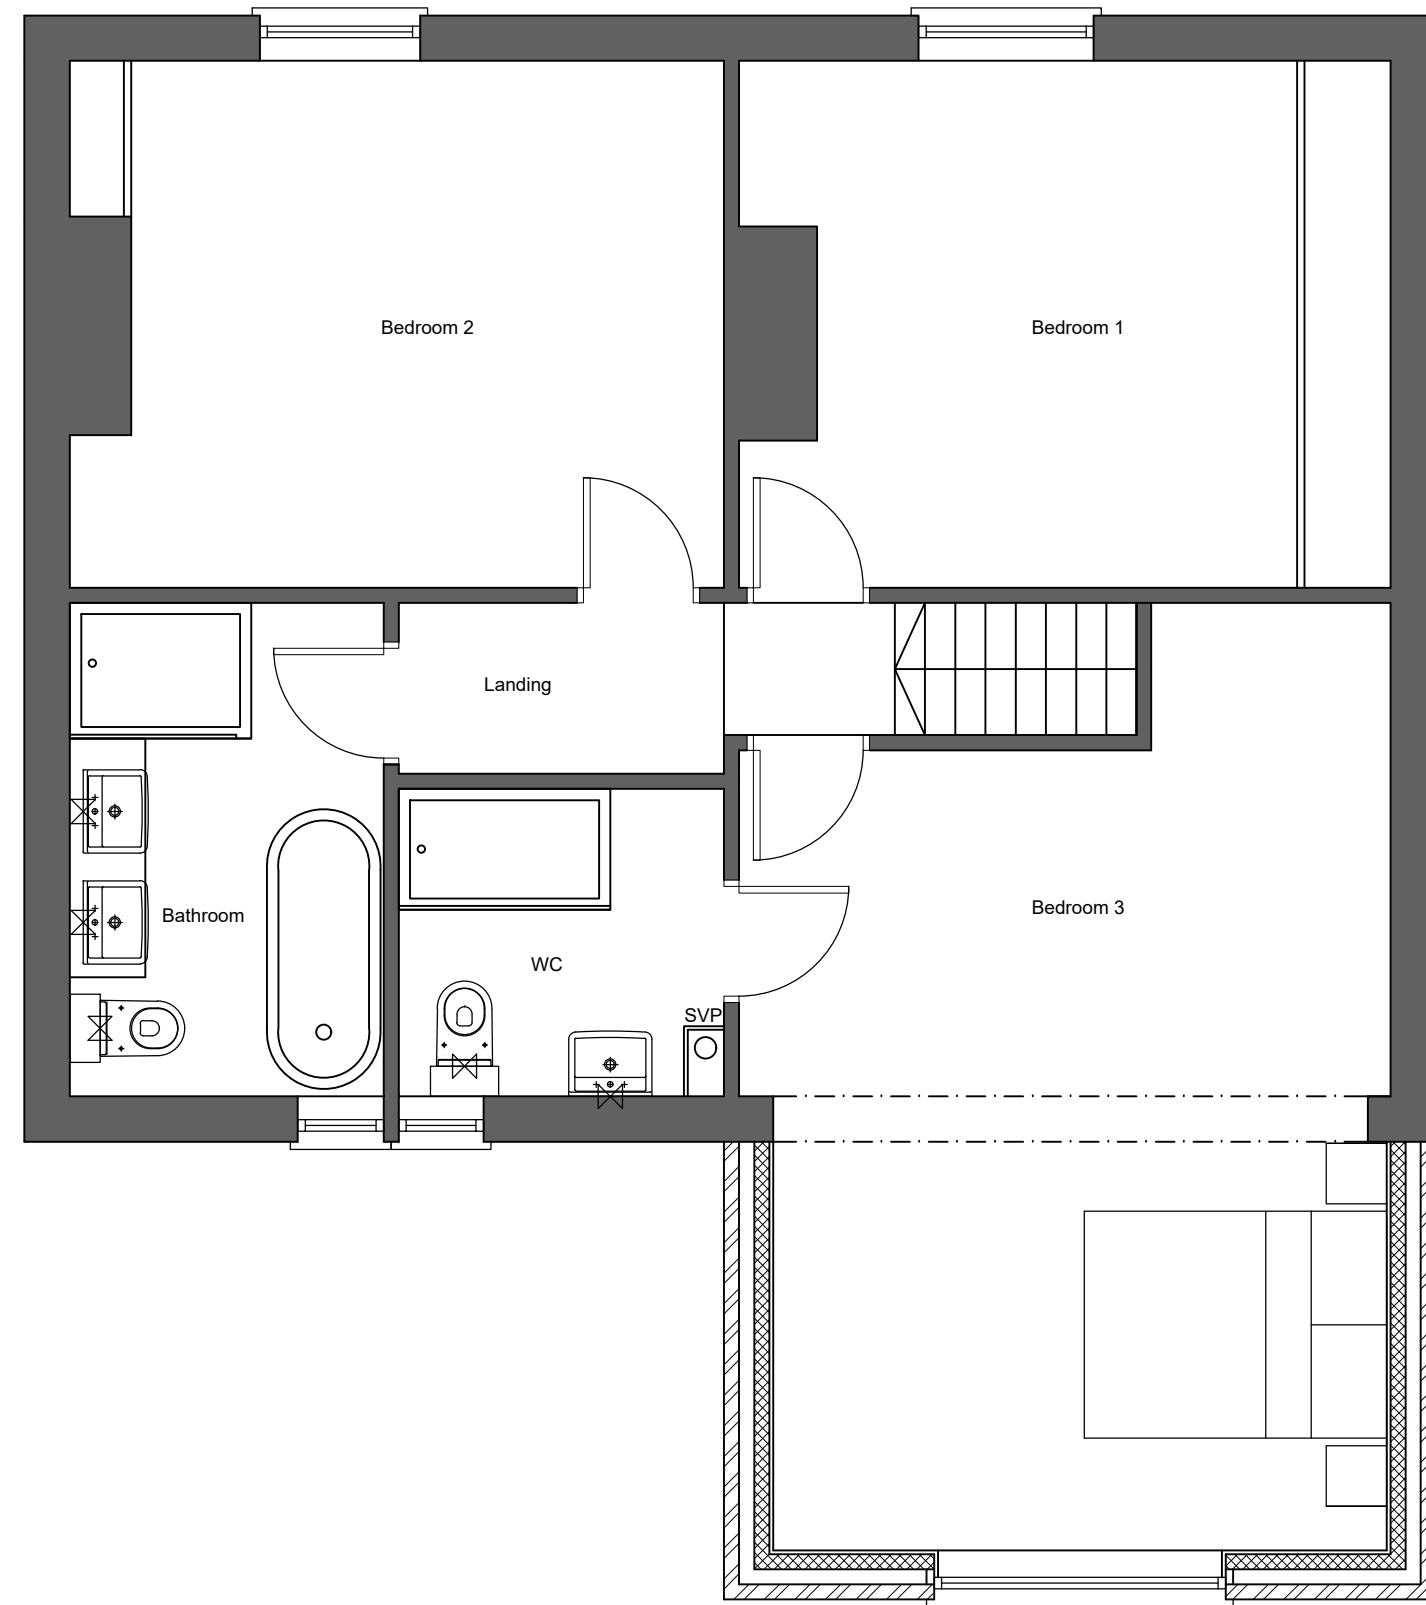


Proposed First Floor Plan
Scale: 1:50




Site block Plan
Scale: 1:200

1:200 SCALE BAR

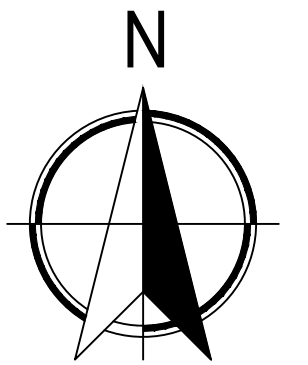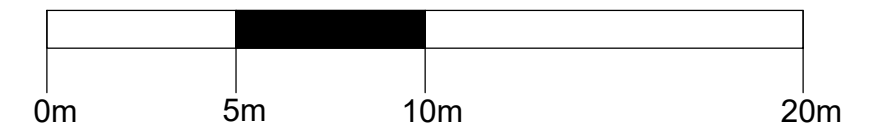


Proposed South West Facing Rear Elevation
Scale: 1:50

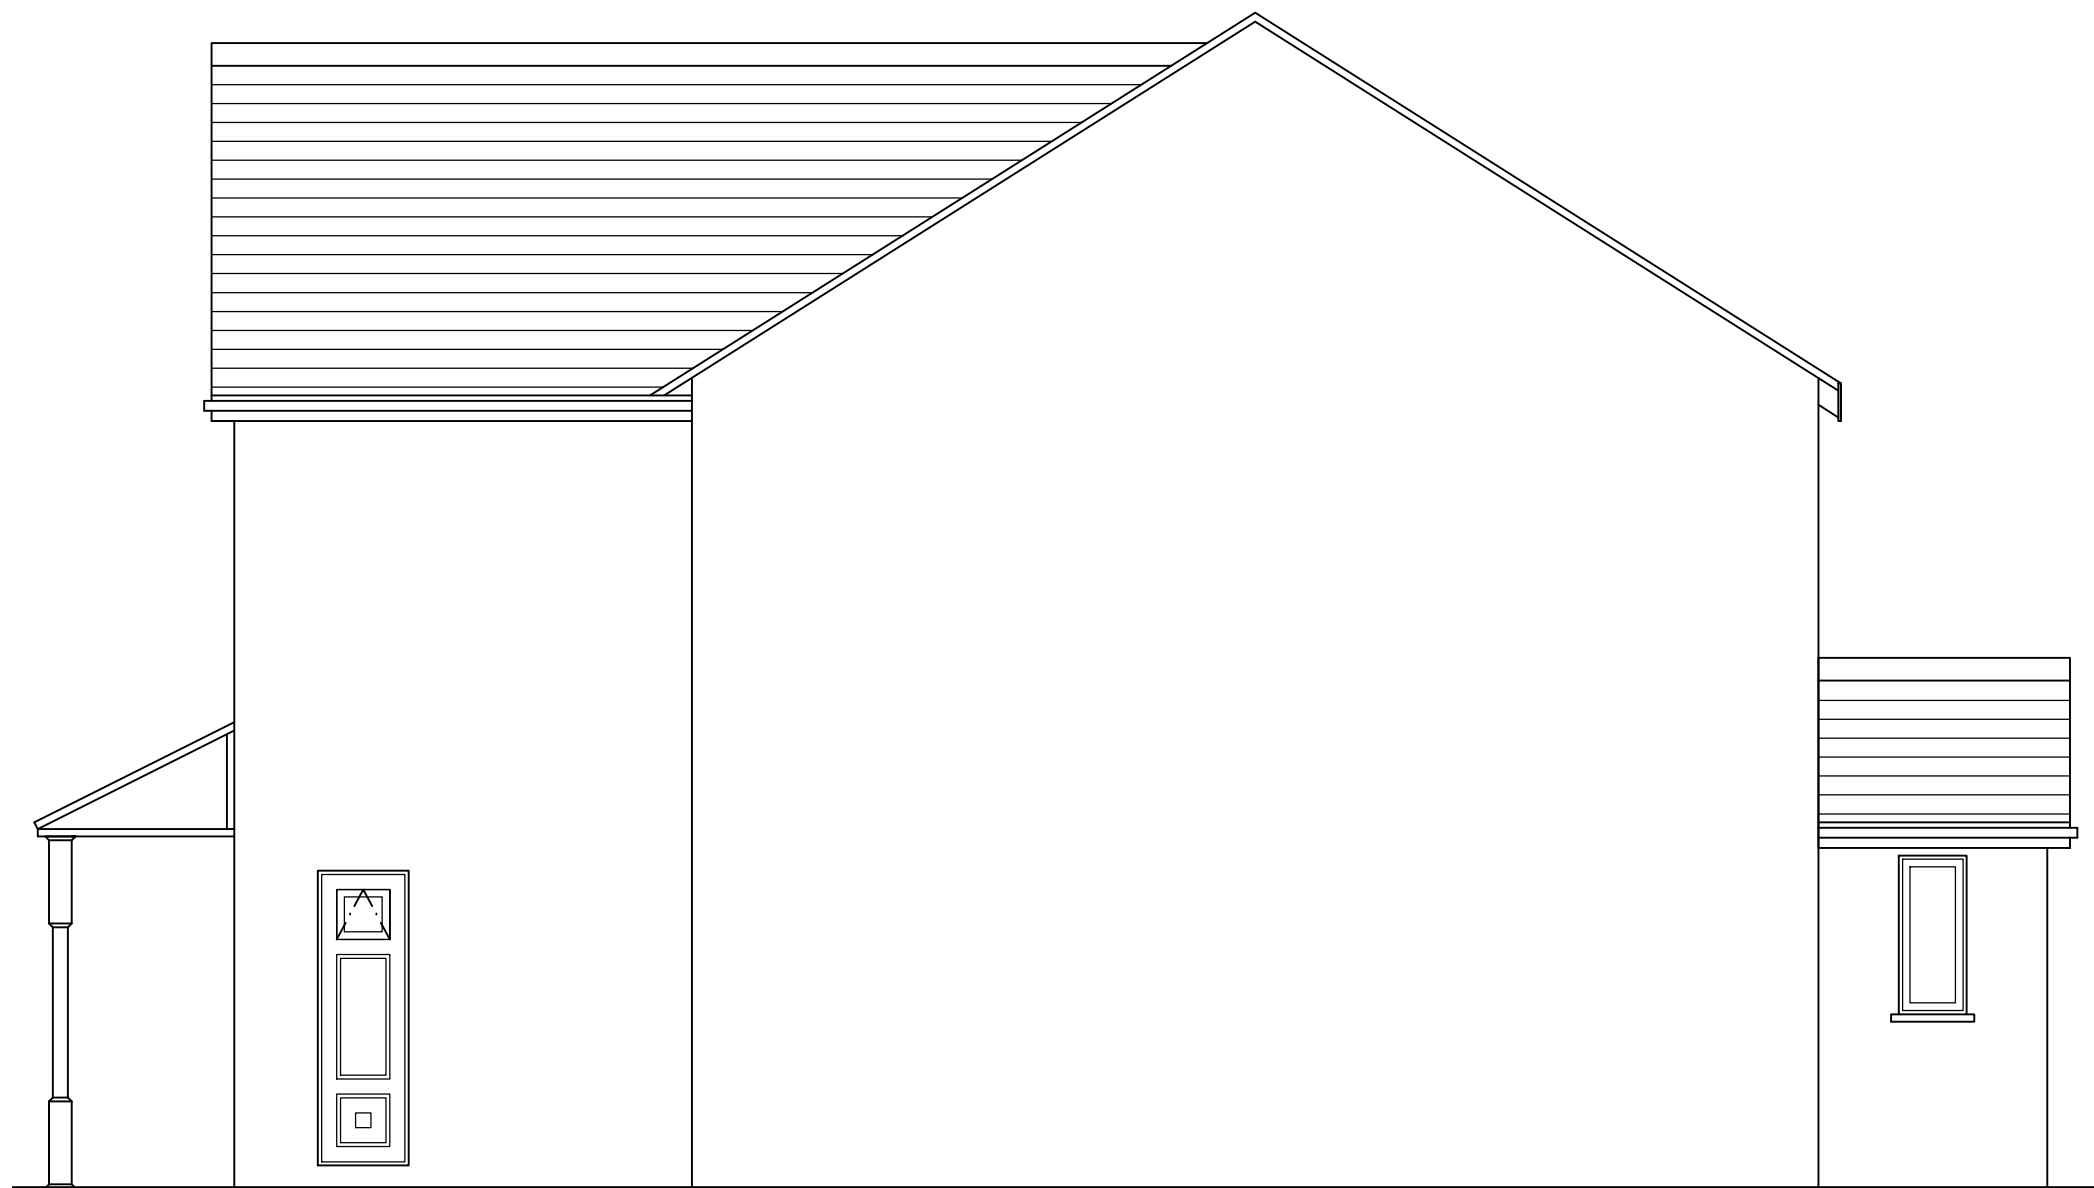

Proposed South East Facing Gable Elevation
Scale: 1:50




Proposed North East Facing Front Elevation
Scale: 1:50

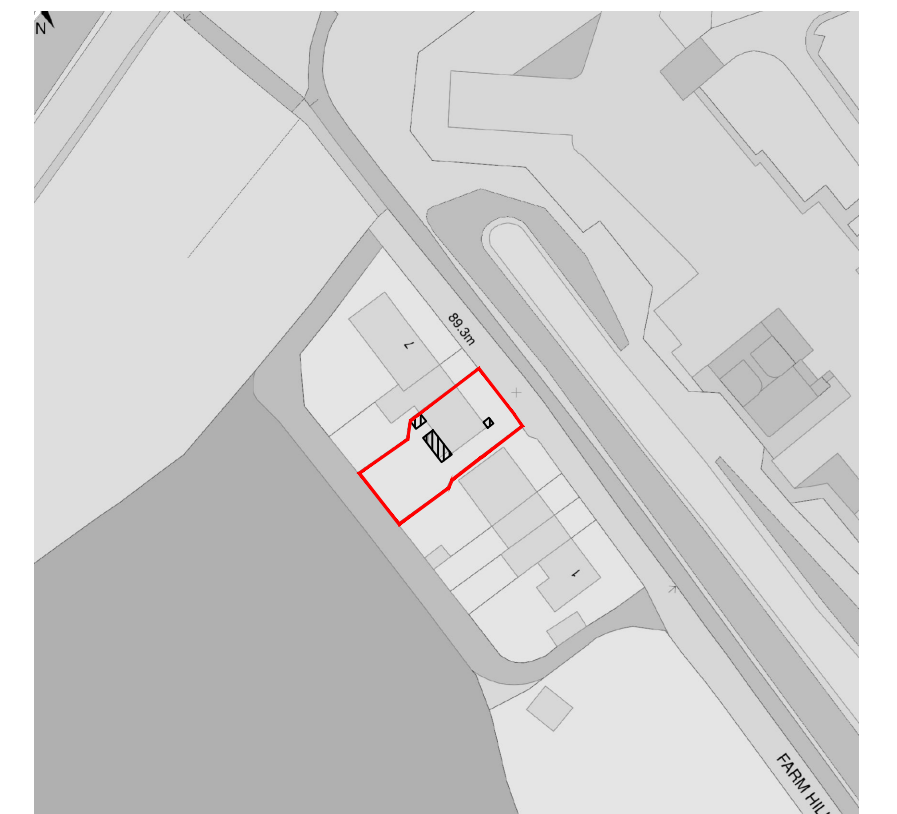

Site Location Plan
Scale: 1:1250

1:1250 SCALE BAR

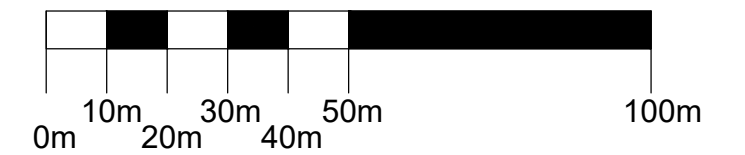

PLANNING DRAWING

James Burton
Architectural
Design

Ms Linda Frost
5 Farm Hill, Prestwich, M25 3JX
Proposed Two Storey Rear Extension & Front Porch
Proposed Plans and Elevations
July 2023
Drawing 2023/101 B
Scale: As shown @A1

1:50 SCALE BAR

