




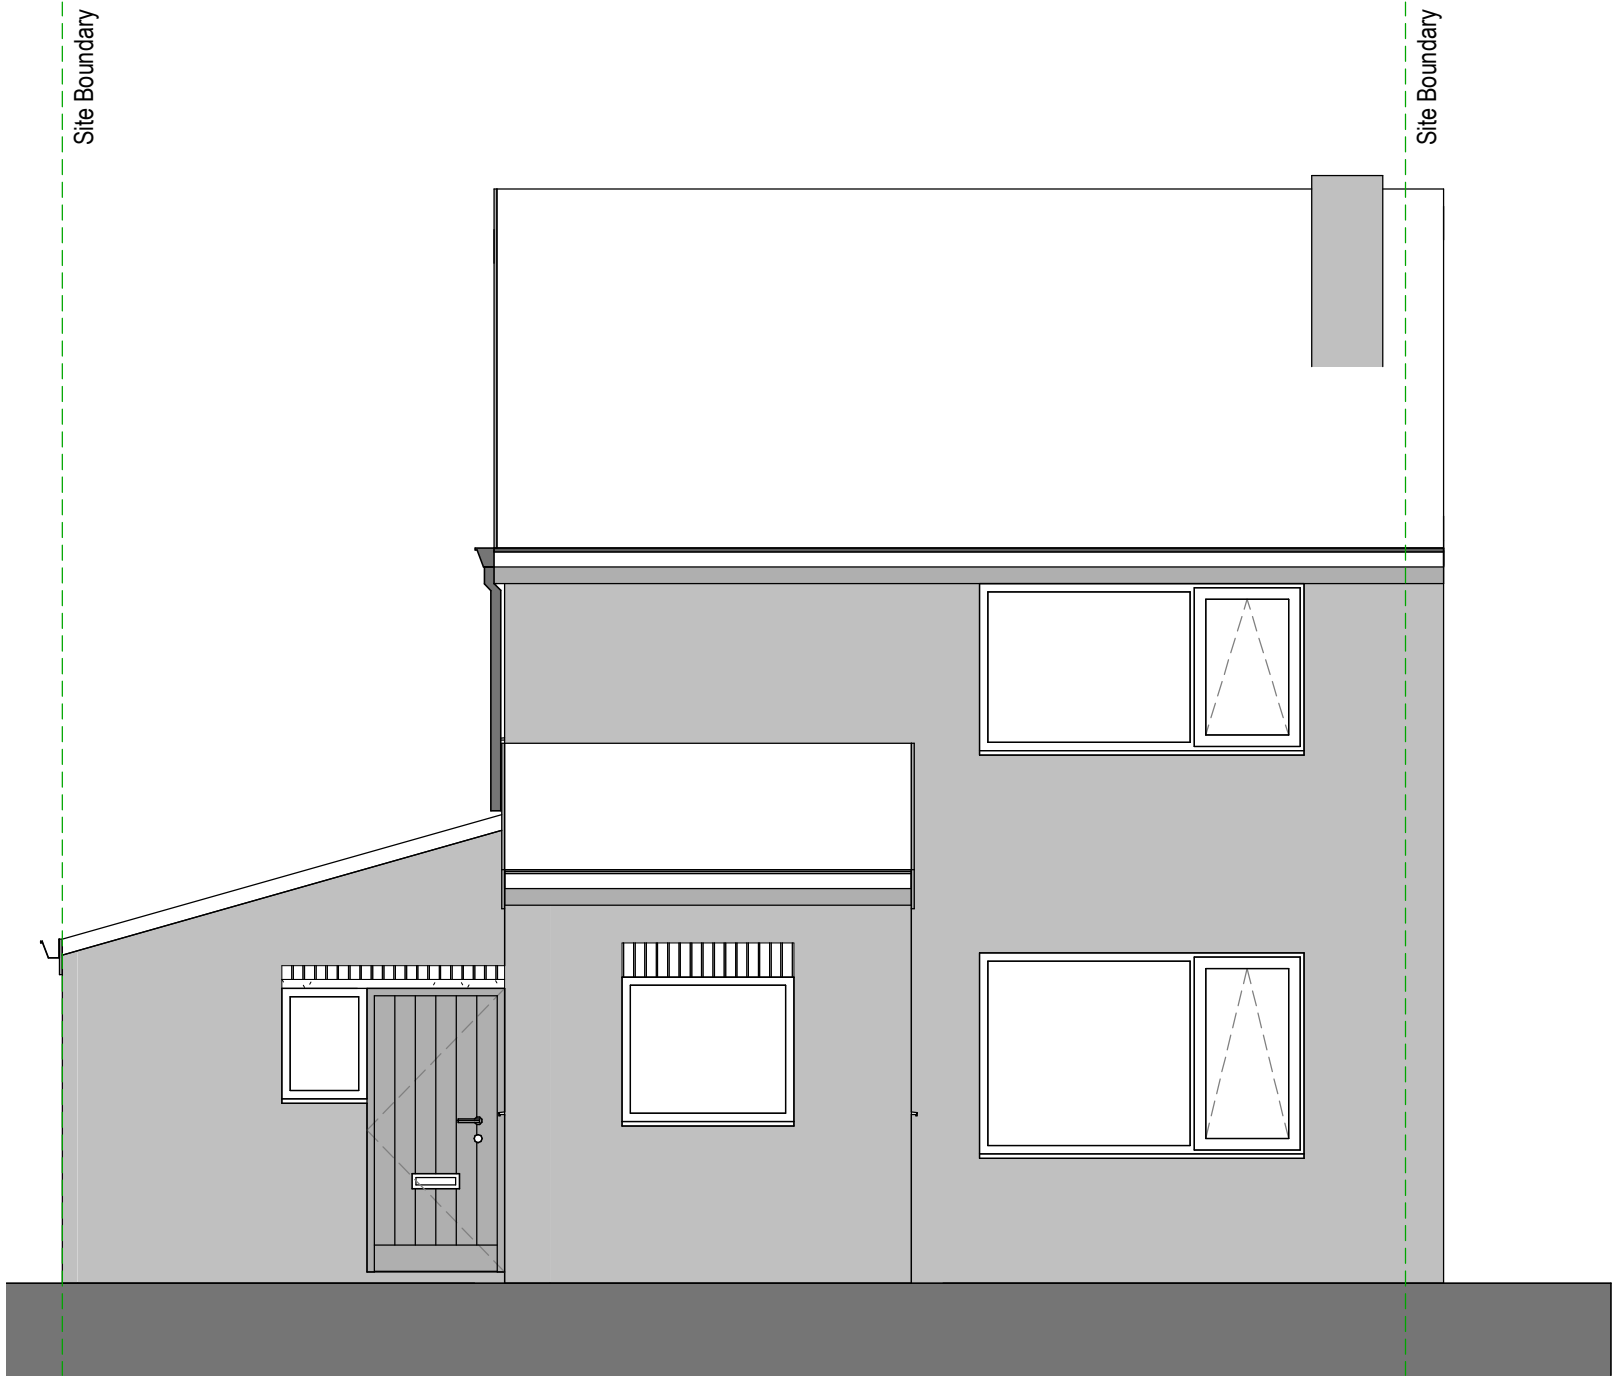

East Elevation
1 : 50

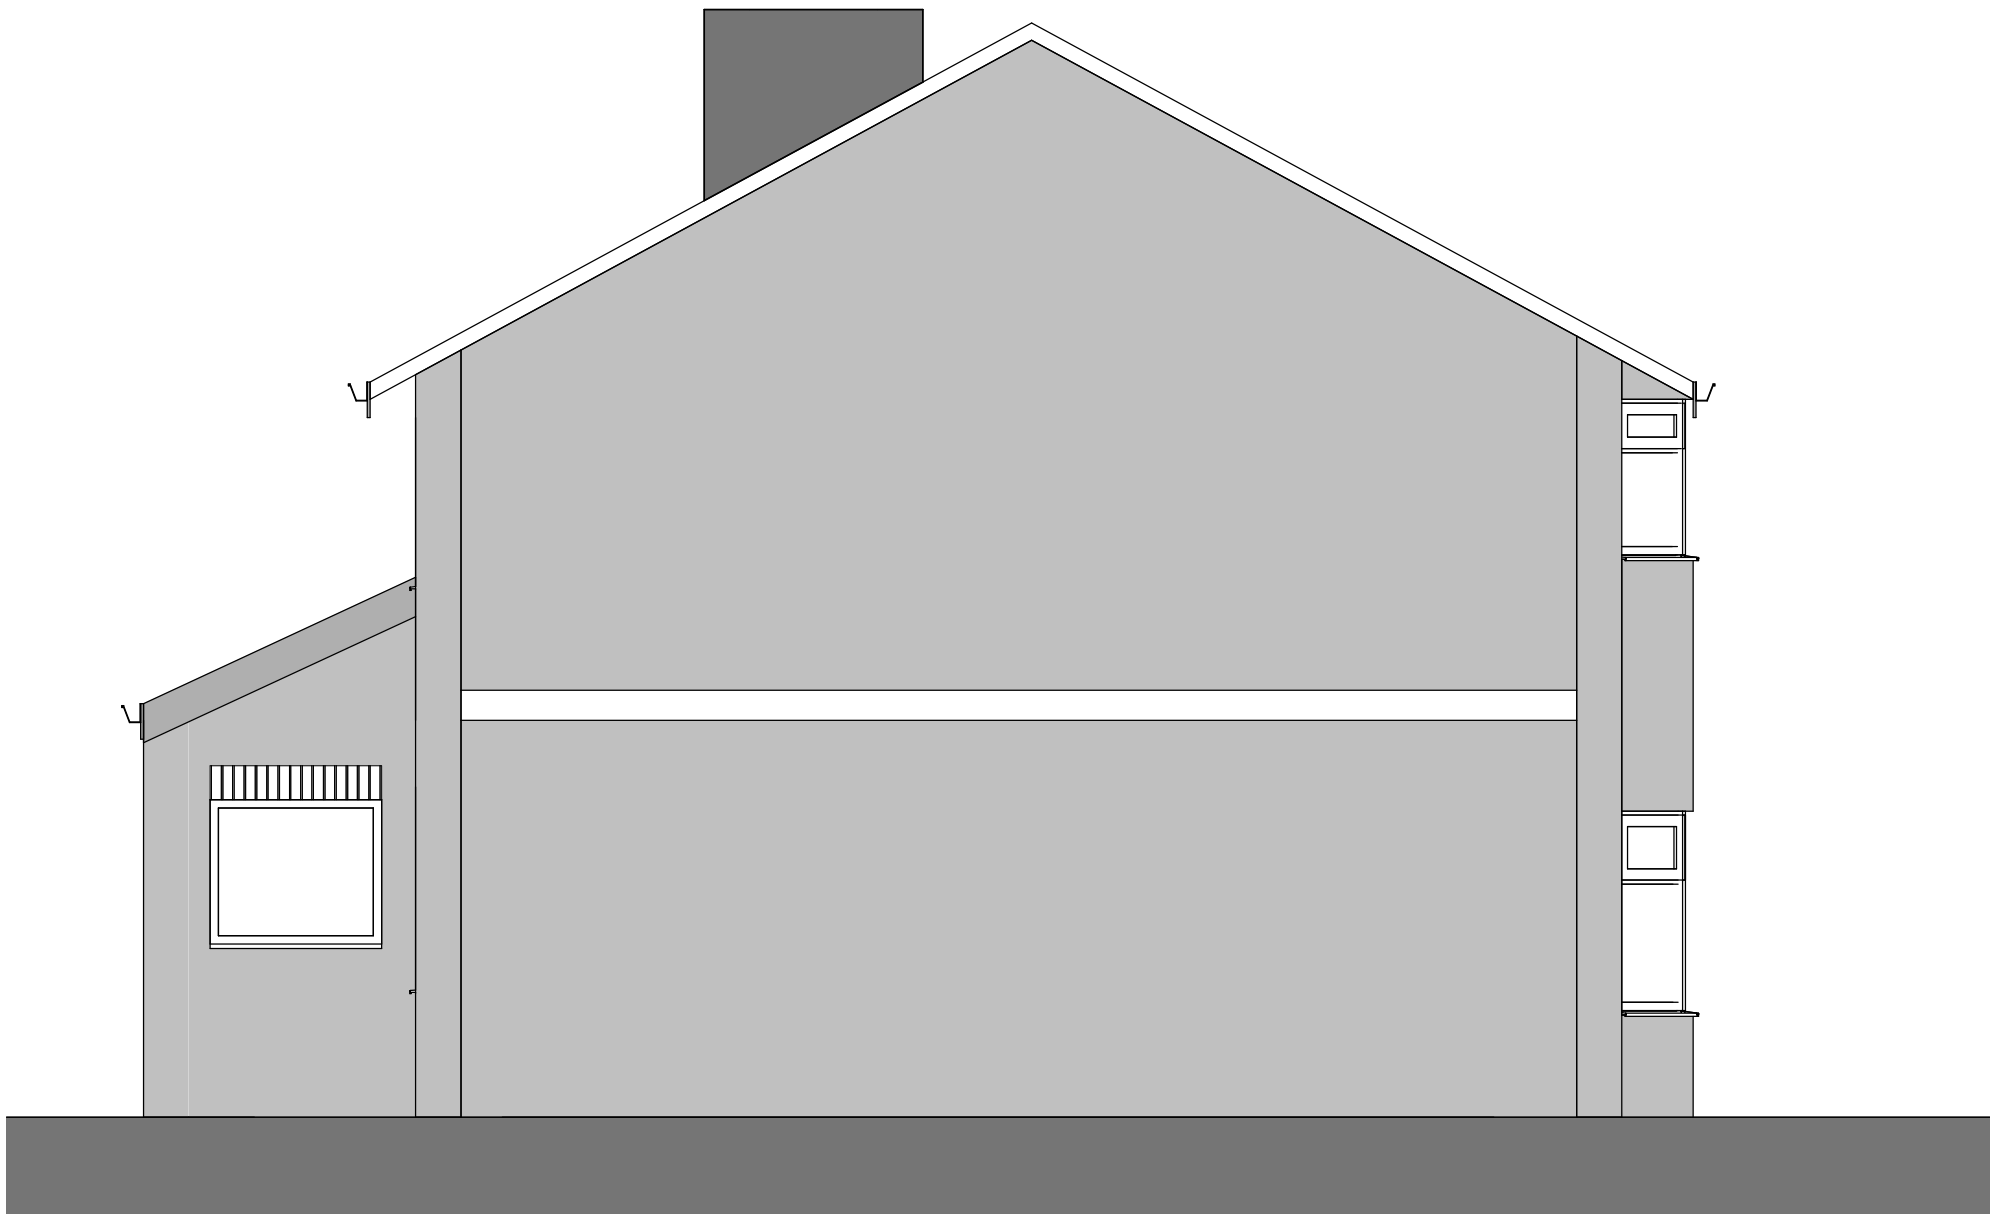


North Elevation
1 : 50

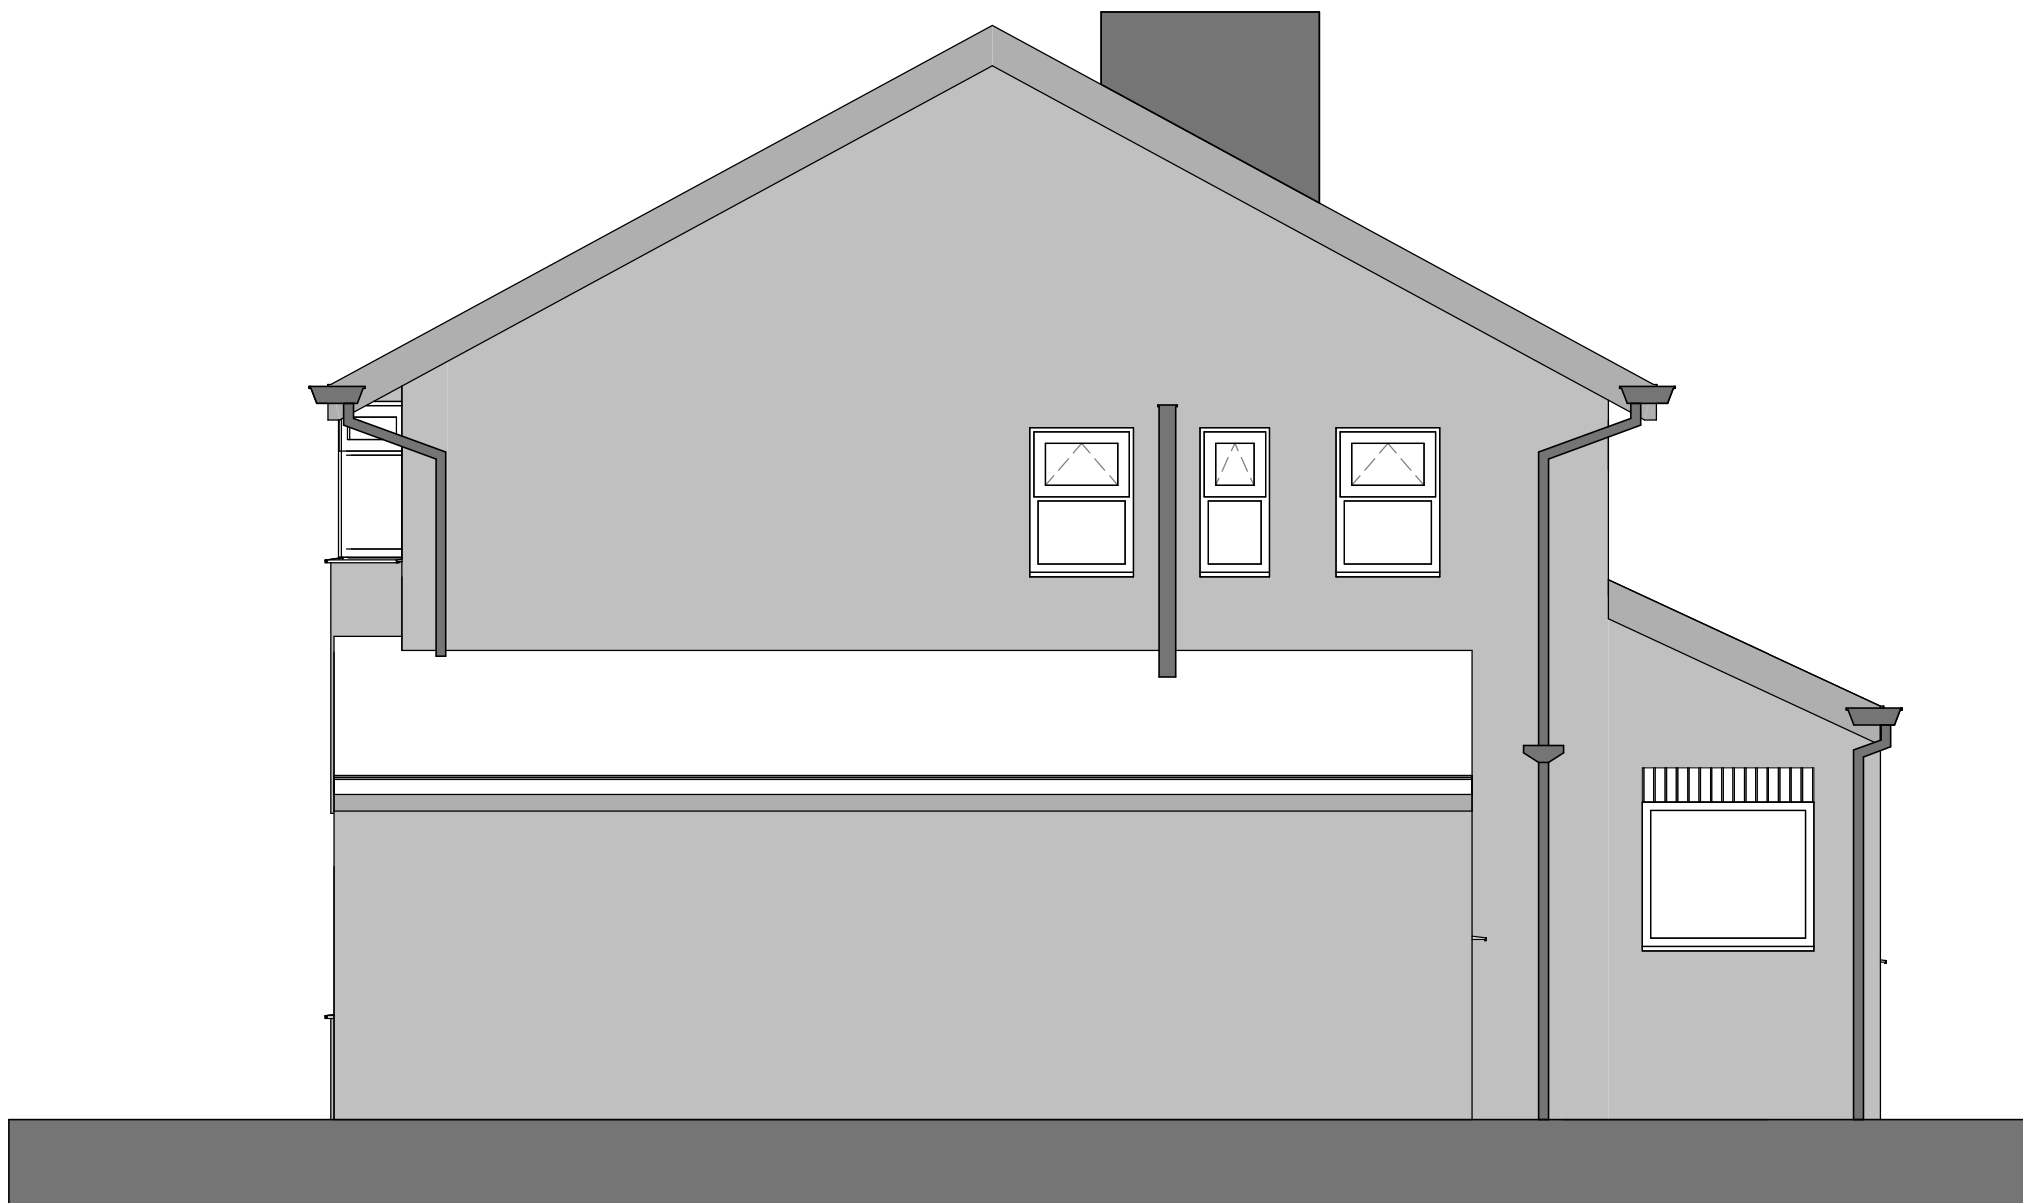

South Elevation
1 : 50



West Elevation
1 : 50

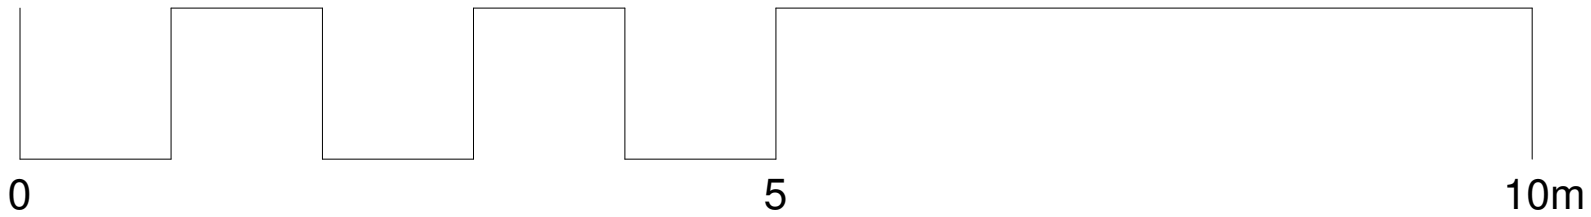

B	Chimney corrected	12-04-23	
A	Planning Issue	01-04-23	
Rev	Description	Date	By
Revision Schedule			

Client: Mr Bryan Dickie		
Project: 47 Tamworth Avenue, Whitefield		
Model Status: Planning		
Scale: 1 : 50	@ Paper size @A1	Date: March 2023

Project Number (030)	Drawing Number 003	Rev
Description Existing Elevations		B