


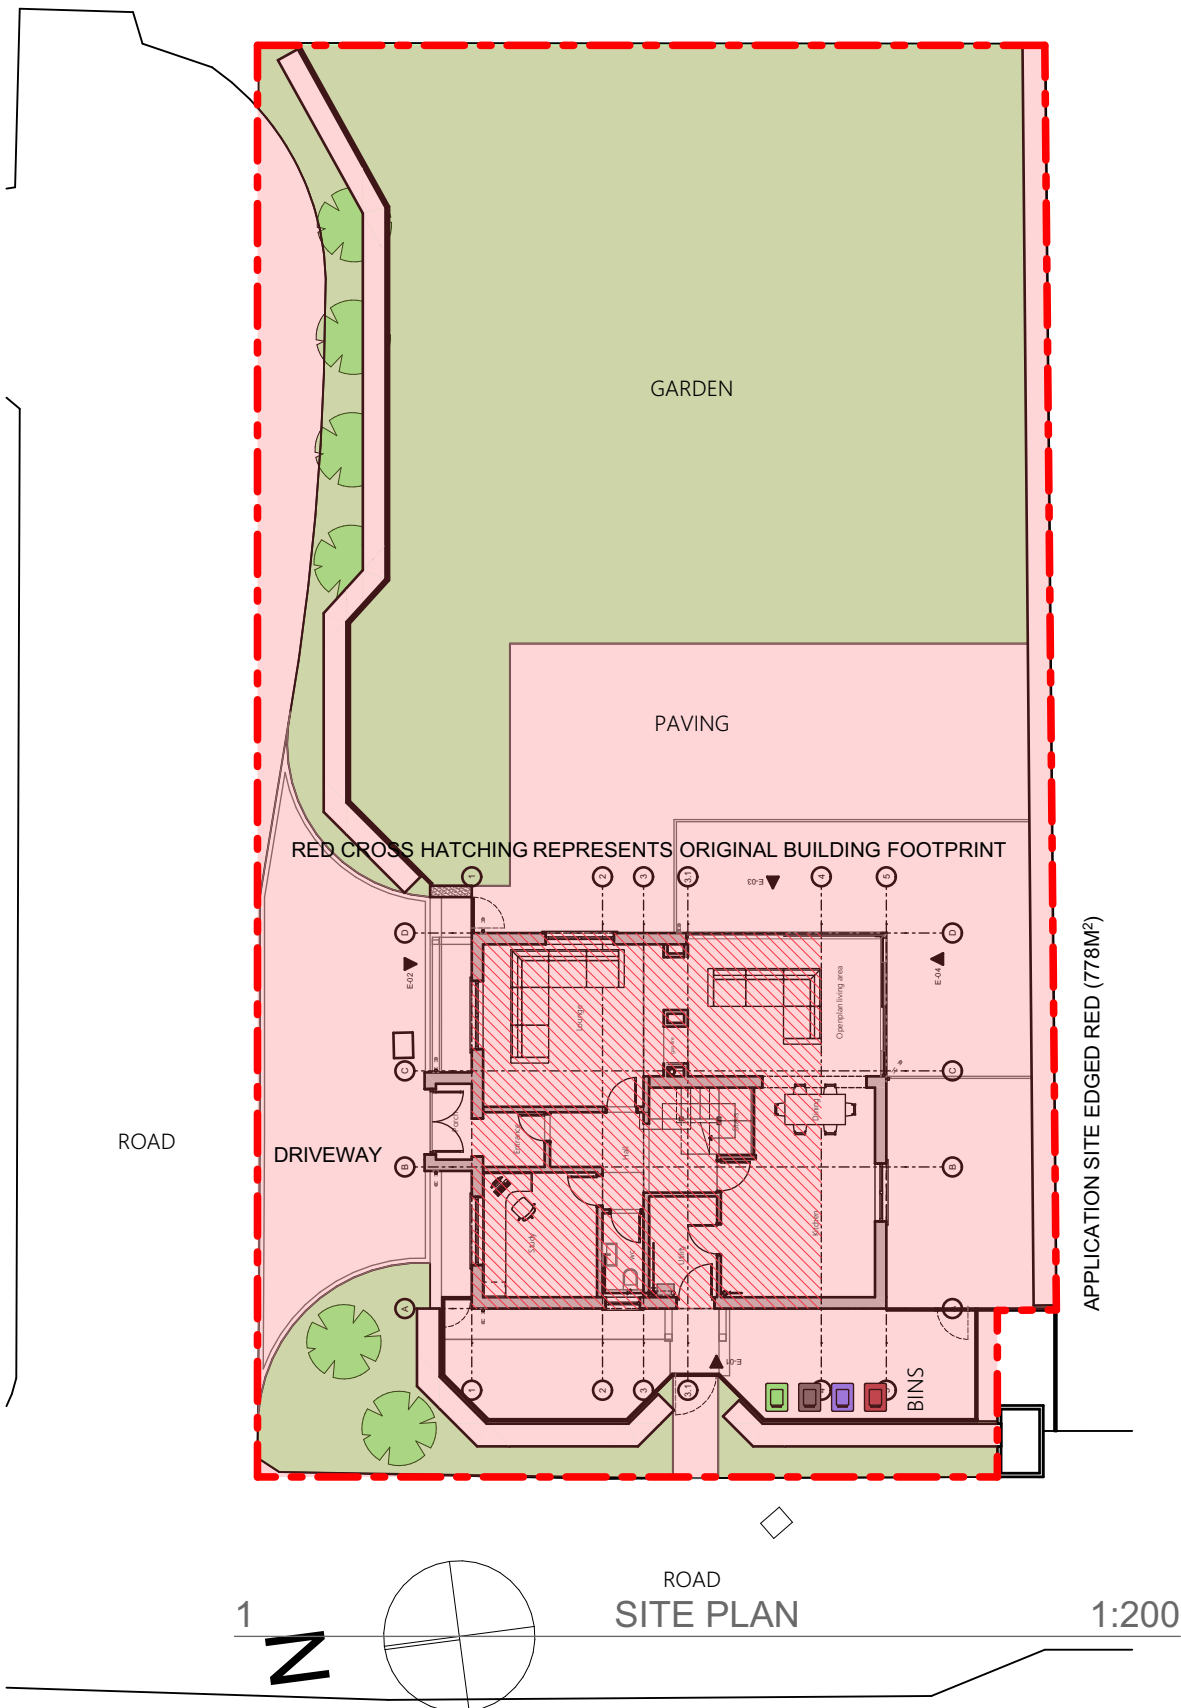

CLIENT:
Mr J Smith

SITE LOCATION:
The Bungalow, Knowsley Road, Ainsworth BL2 5PT

DWG TITLE:
SITE PLAN EXISTING

DWG No:
A.01.1.2

Rev:

DATE: 19/05/2023

STATUS: PLANNING

SHIELDSDESIGN
CHARTERED ARCHITECTURAL PRACTICE

SCALEBAR(cm): 1:50(2cm=1m) 1:100(1cm=1m) 1:200(1cm=2m) 1:500(1cm=5m)

SCALE @ A4: 1:200

07931906057
<http://www.shieldsdesign.com>
studio@shieldsdesign.com
© SHIELDS DESIGN LTD All rights reserved