




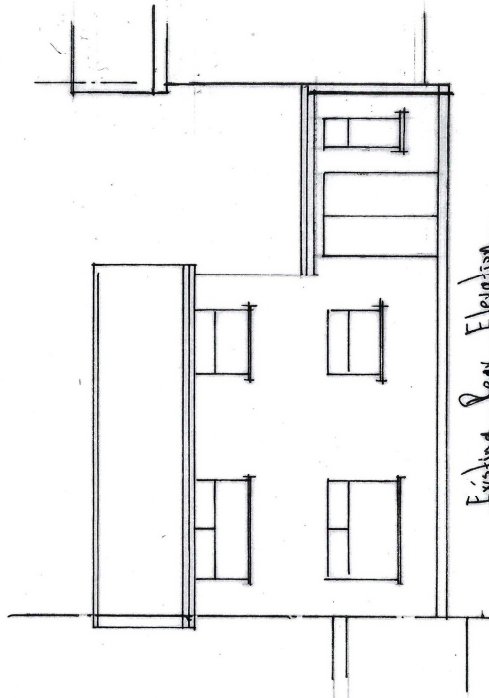

Existing Rear Elevation

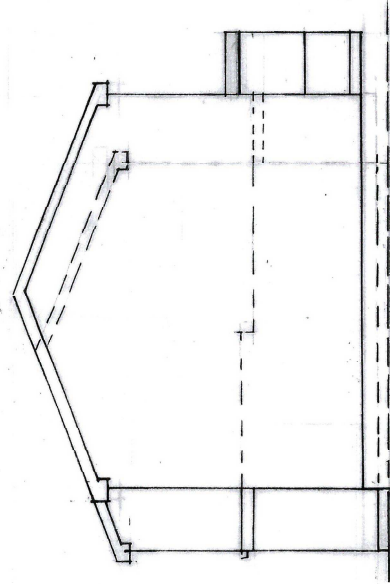

Existing Side Elevation (South)

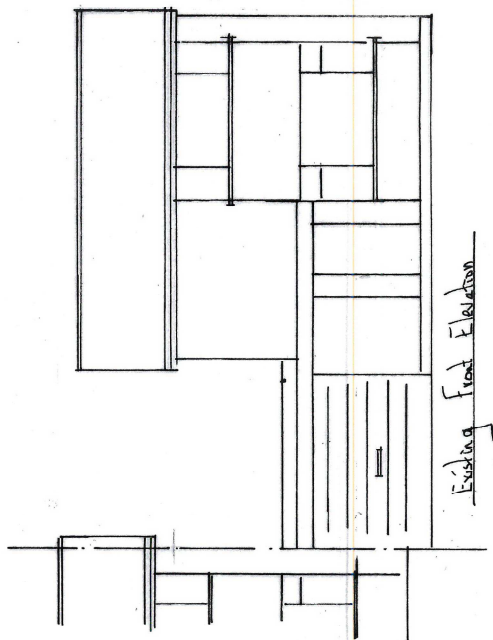

Existing Front Elevation



SCALE 1:50



SCALE 1:100

REV	DATE	AMENDMENTS	INT

Harry Jackson Surveyors Limited Unit 4A Farmworth Park Industrial Estate Wellington Street, Farmworth, Bolton BL4 7BY Tel: 01204 701740 Mobile: 07931 321879	
CLIENT	Mrs P. McNamee
ADDRESS	26 Mile Lane
	Bury BL8 1JE
PROJECT	Re-roof garage and porch
TITLE	Building Regulations and Planning Permission
DRAWING NO.	01/15/16/MLL/2
REV	
DATE	A-16/22
SHEET SIZE	A3
DRAWN BY	HJ
CHECKED BY	JJ
COPYRIGHT ©	