



PROPOSED REAR EXTENSION, 669 Walmersley Road, Bury.

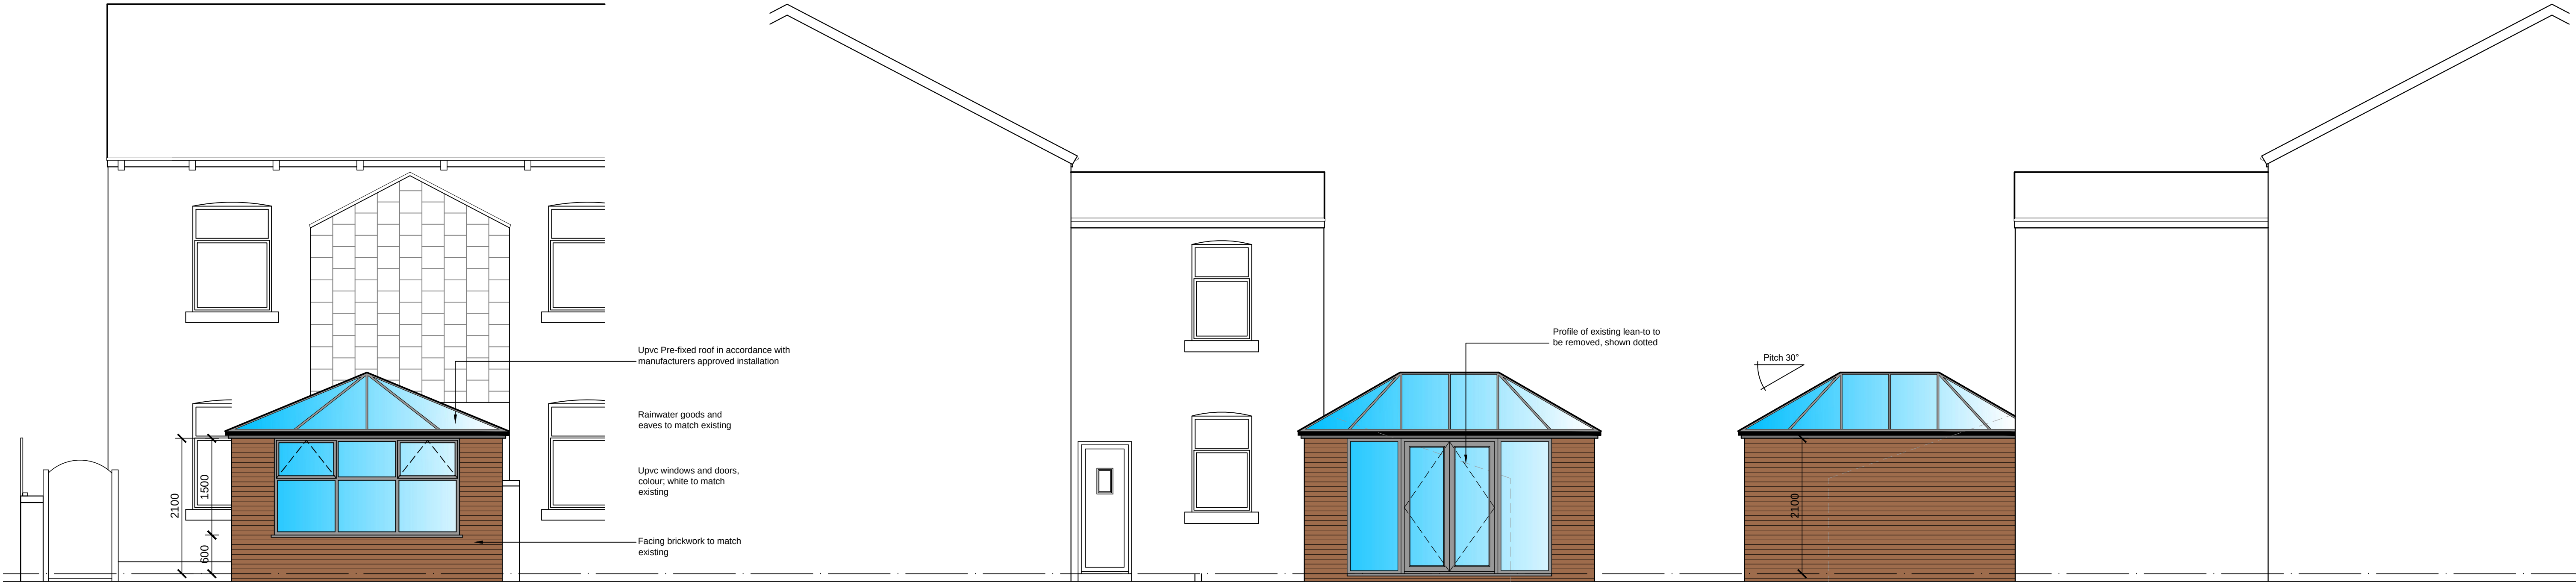

PROPOSED REAR ELEVATION

PROPOSED GABLE ELEVATION

PROPOSED GABLE ELEVATION

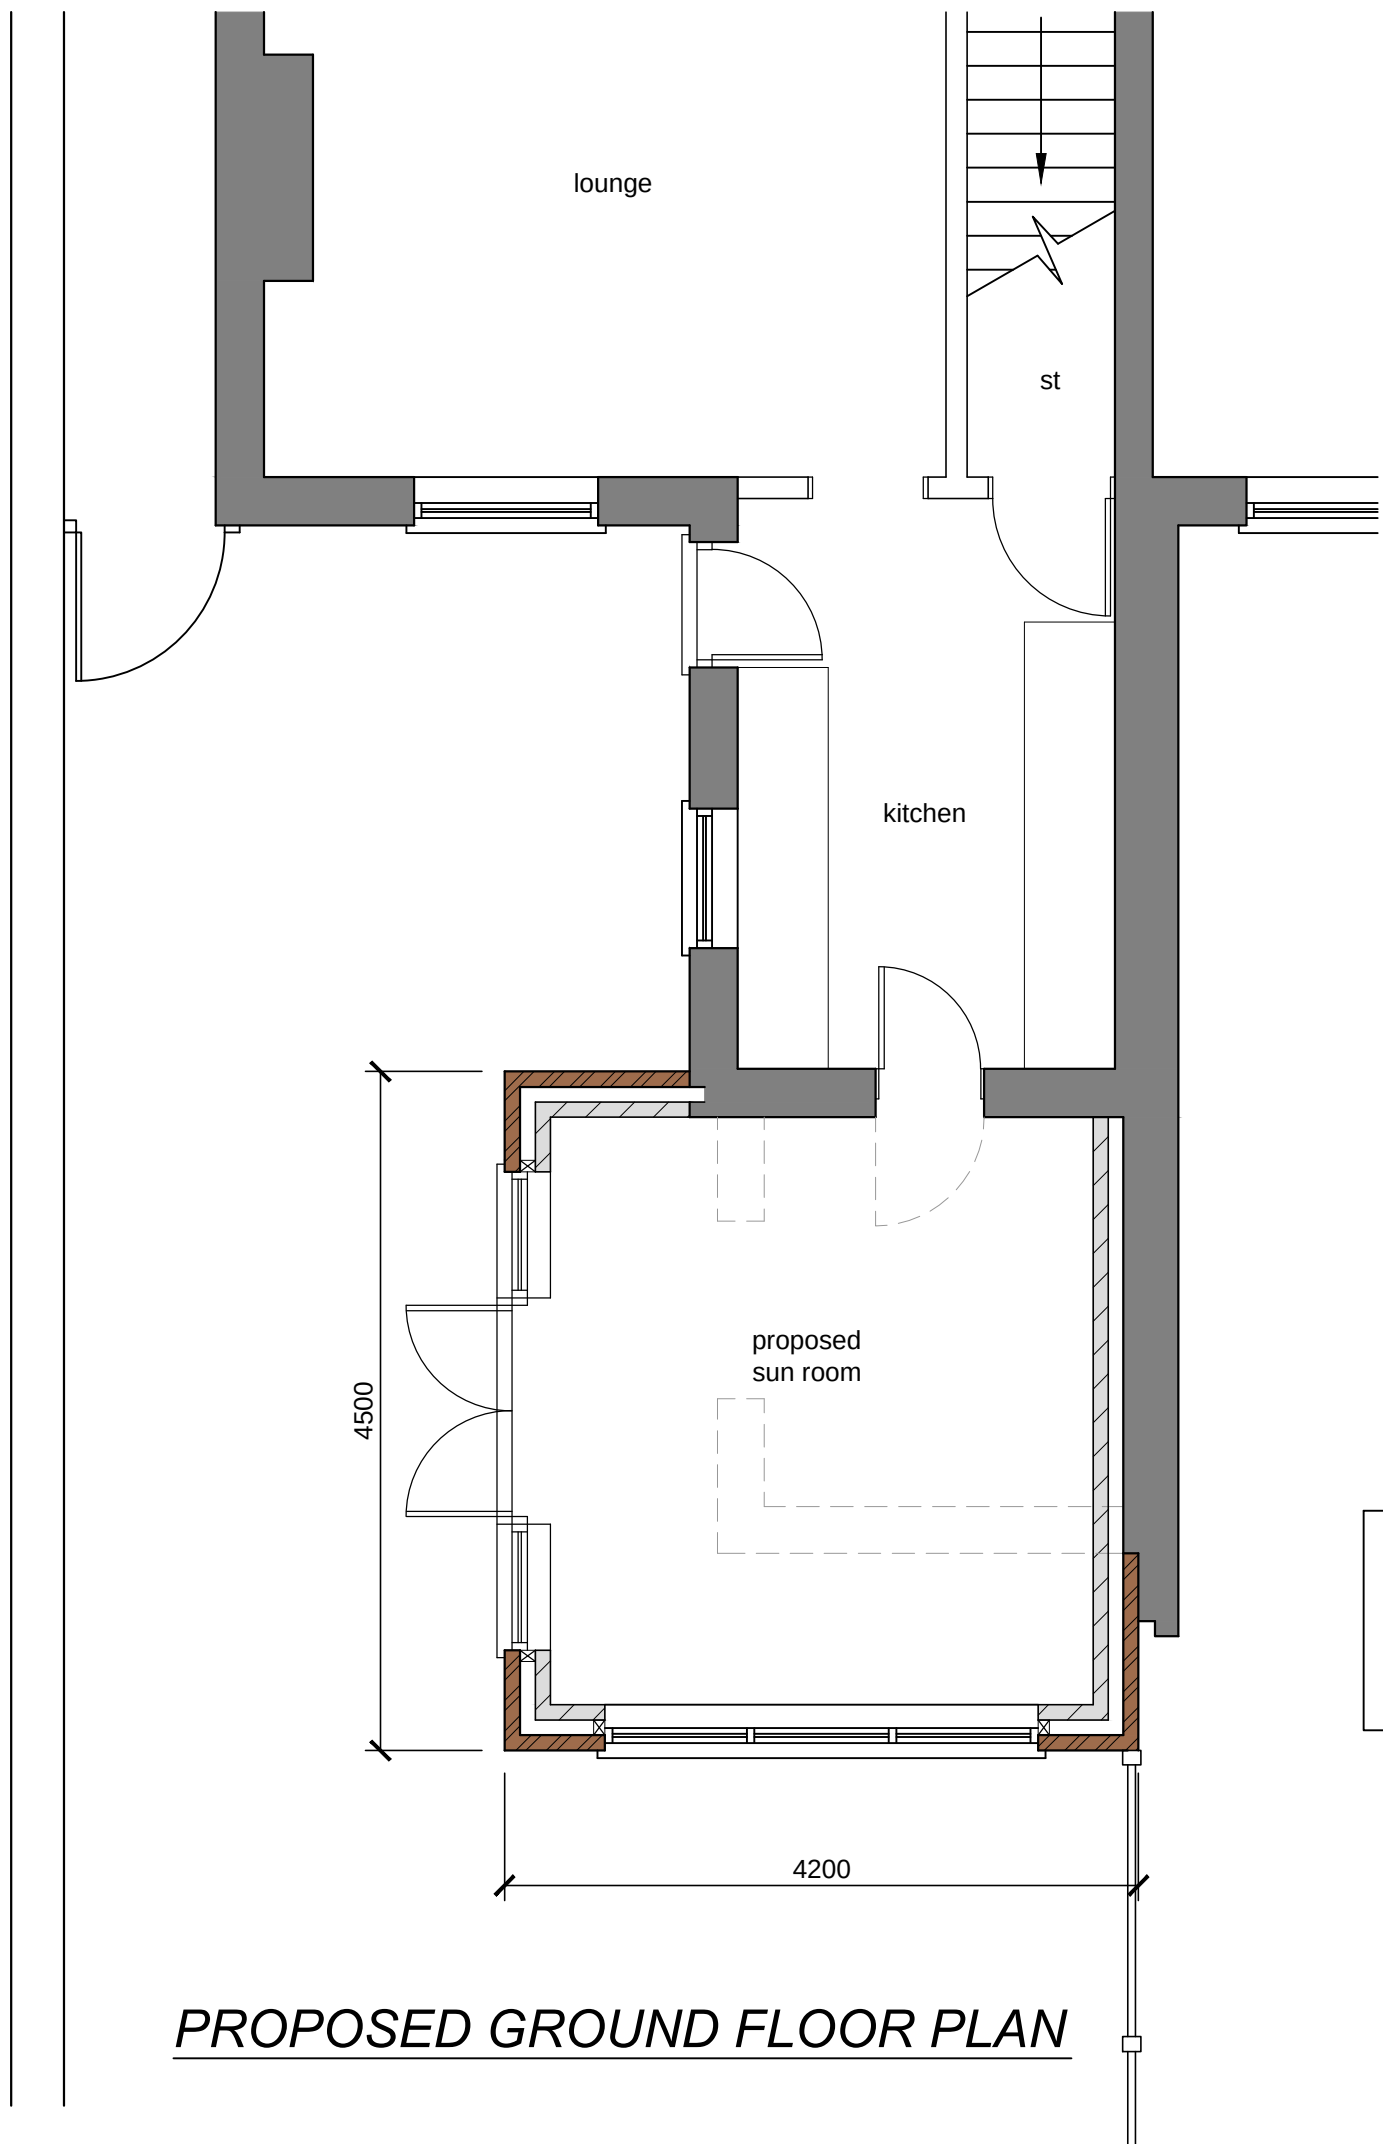

PROPOSED GROUND FLOOR PLAN



PLANNING

P2	18-05-23	Planning issue			DLM
P1	17-05-23	Preliminary issue			DLM
Rev	Date	Detail			By
Creating Spaces for Better Living M 07921 826 274 T 01942 933 634 E cadesignservices@hotmail.co.uk (Trading from 12 & Market Place, Atherton, Manchester) M44 8EG					
Contractor					
Client					
MR & MRS ROBERTS					
Project Title					
PROPOSED REAR EXTENSION 669 WALMERSLEY ROAD, BURY					
Drawing Title					
PROPOSED PLAN AND ELEVATIONS					
Scale	Date	Design	CAD	Checked	
1:50 @ A1	May 2023				
Drawing No.	2321-02	Rev	P2		
Base Dwg xref.					