

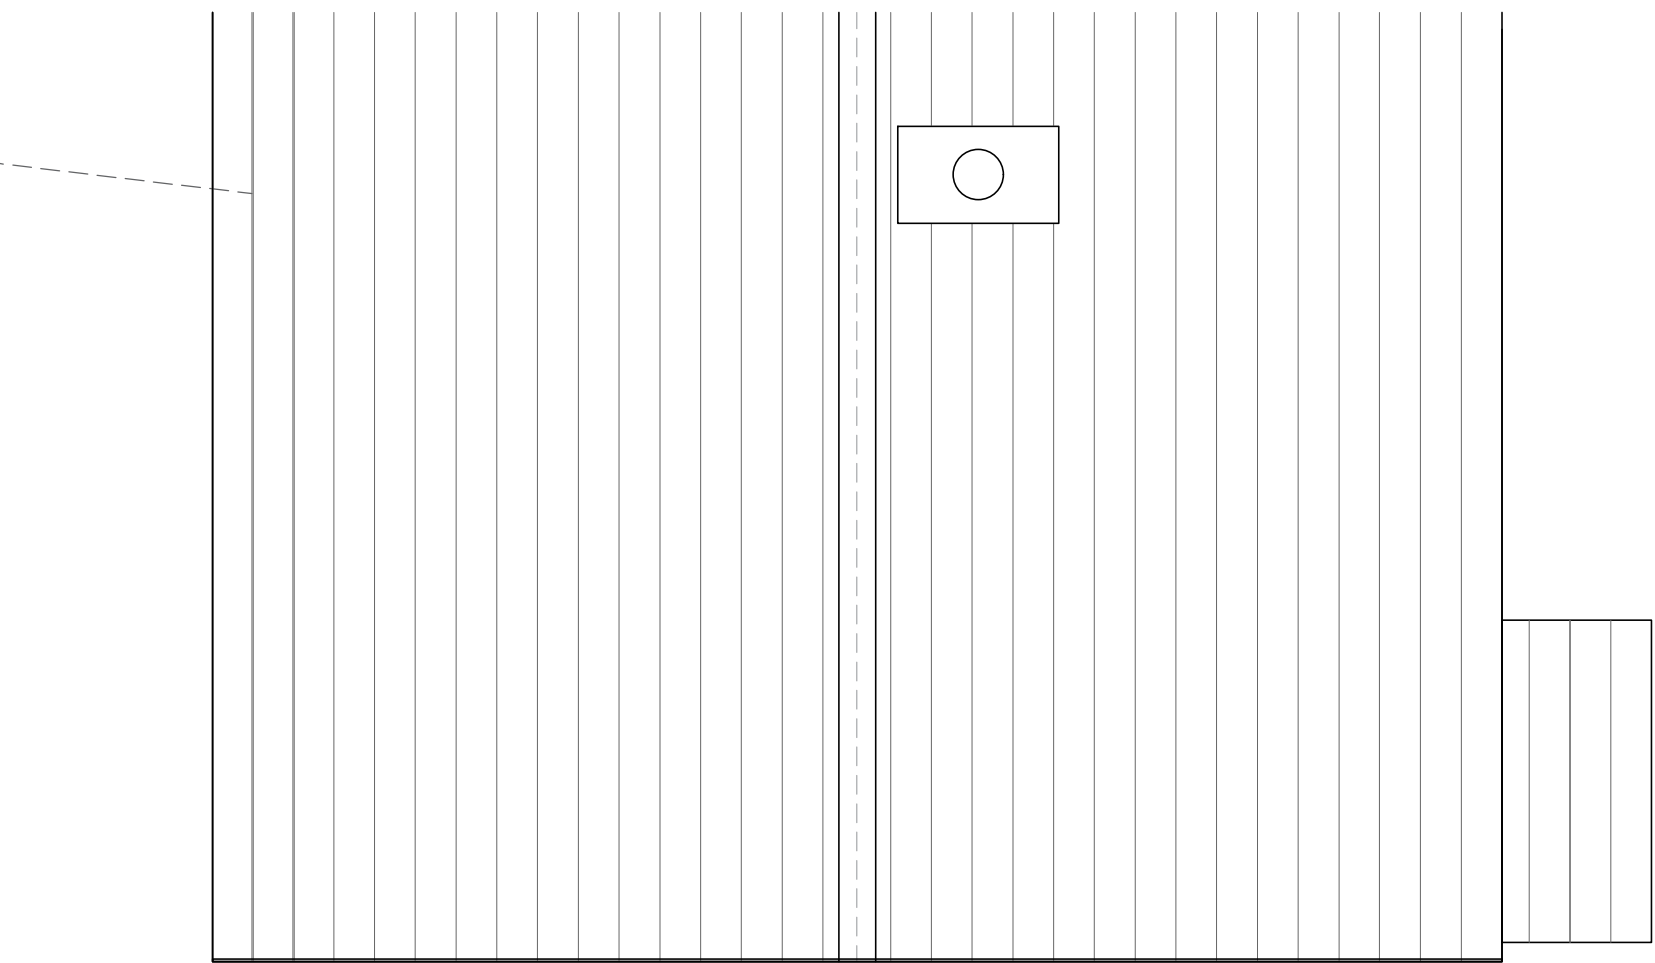
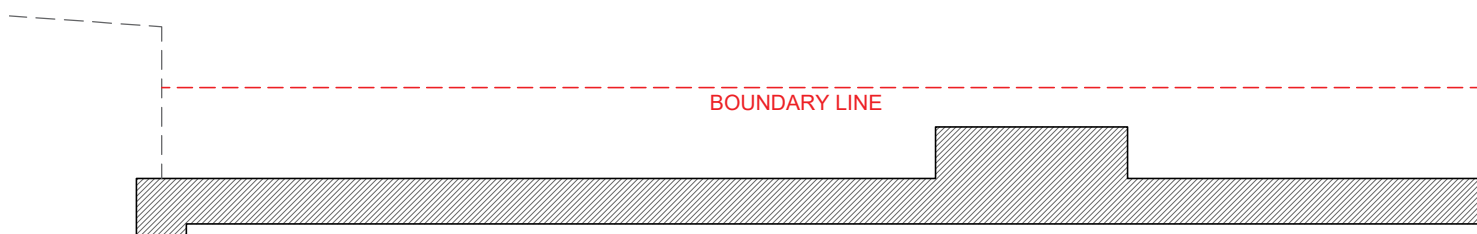
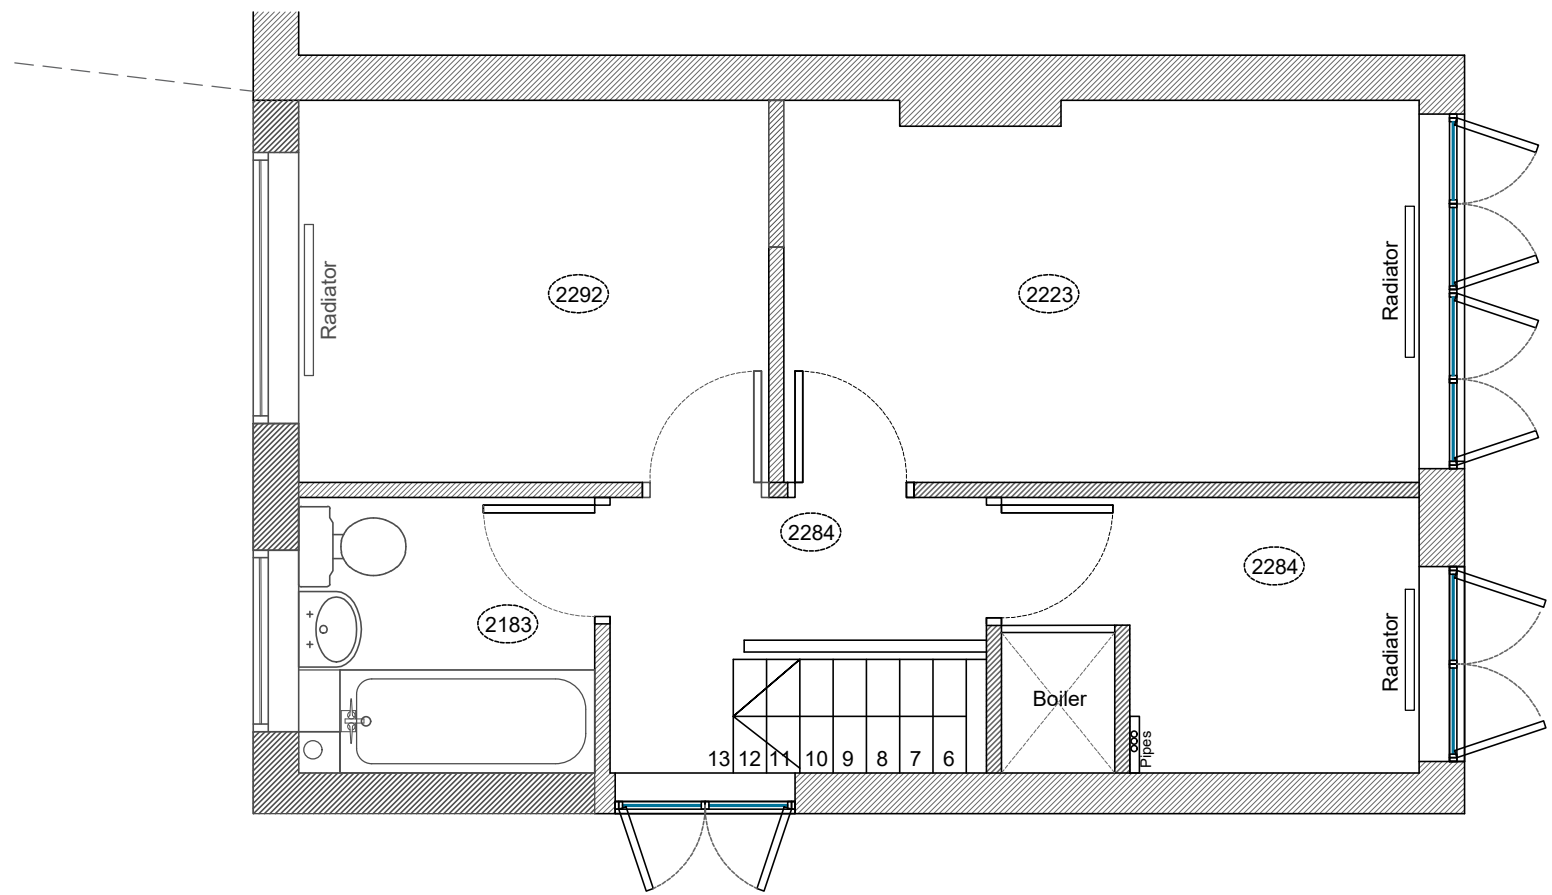



EXISTING ROOF PLAN
SCALE 1:50 @ A3

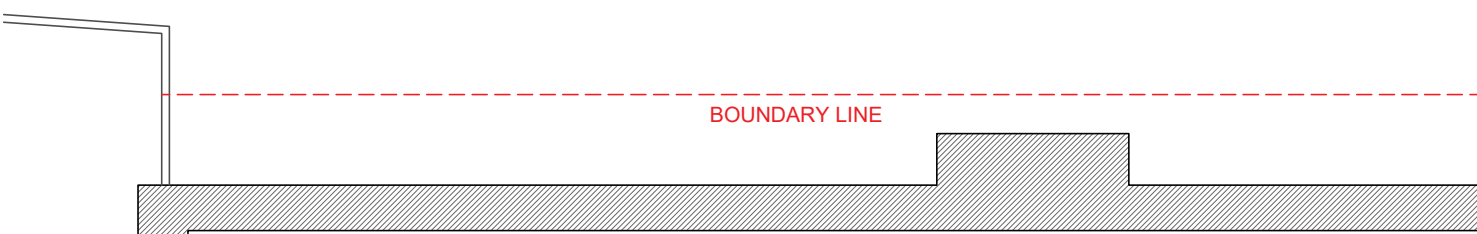


EXISTING FIRST FLOOR PLAN
SCALE 1:50 @ A3

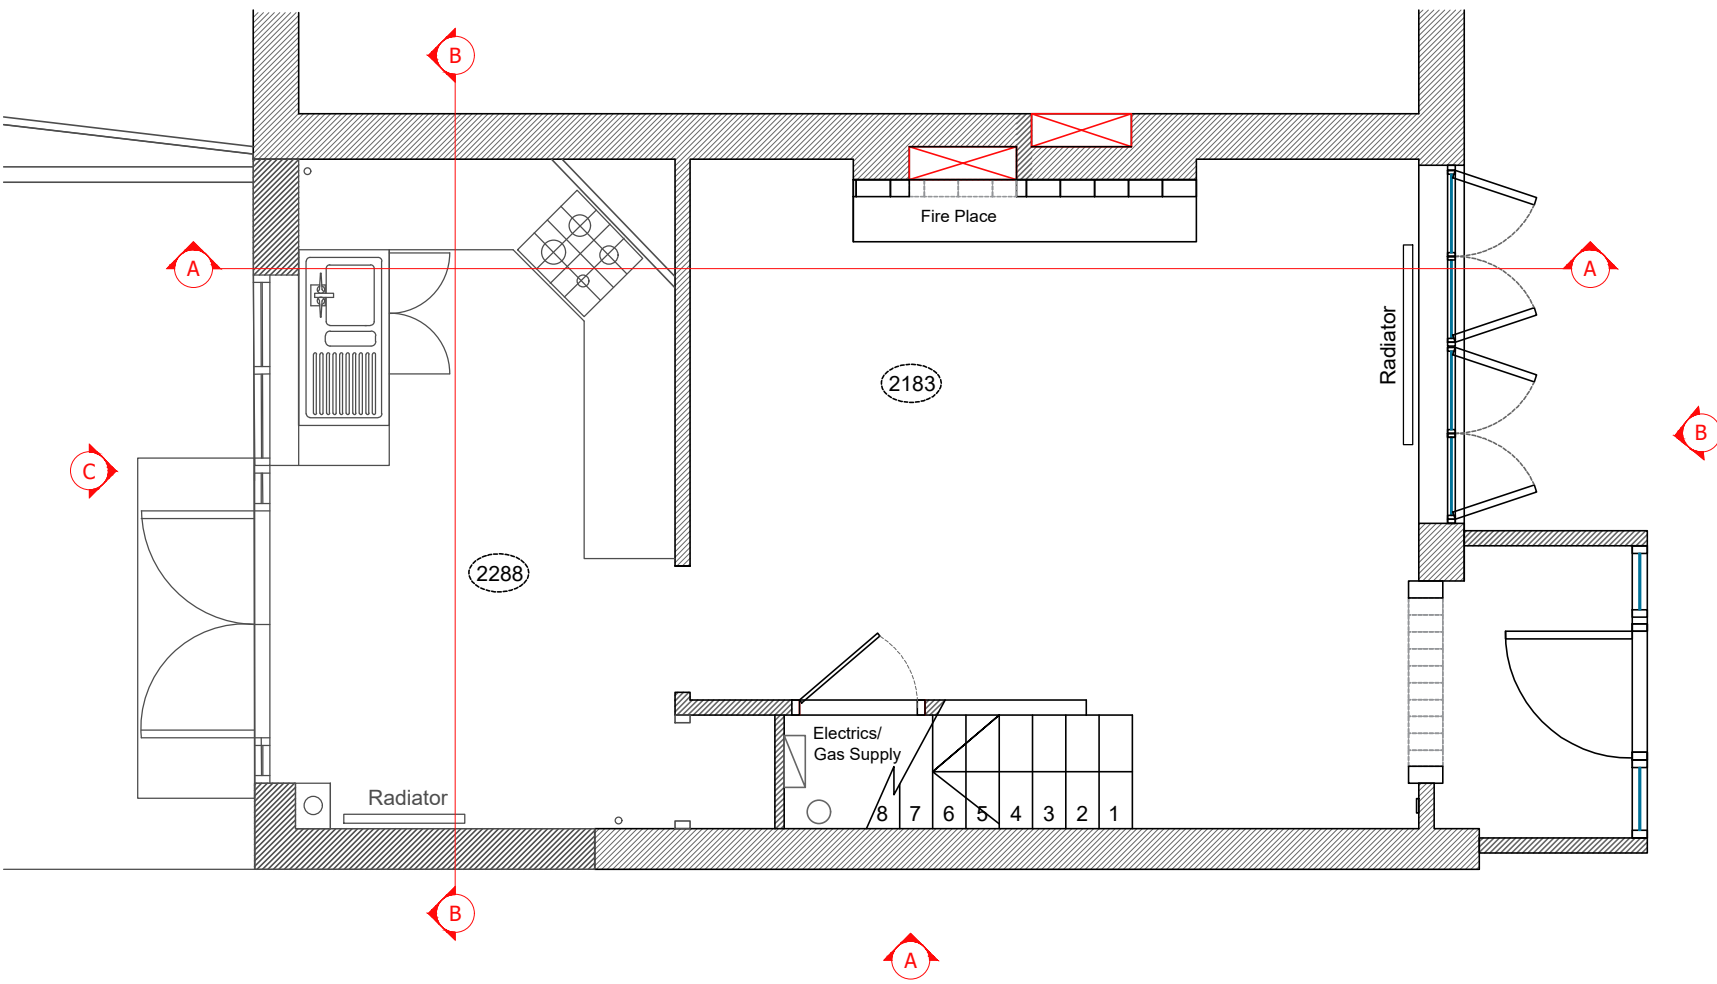

EXISTING GROUND FLOOR PLAN
SCALE 1:50 @ A3

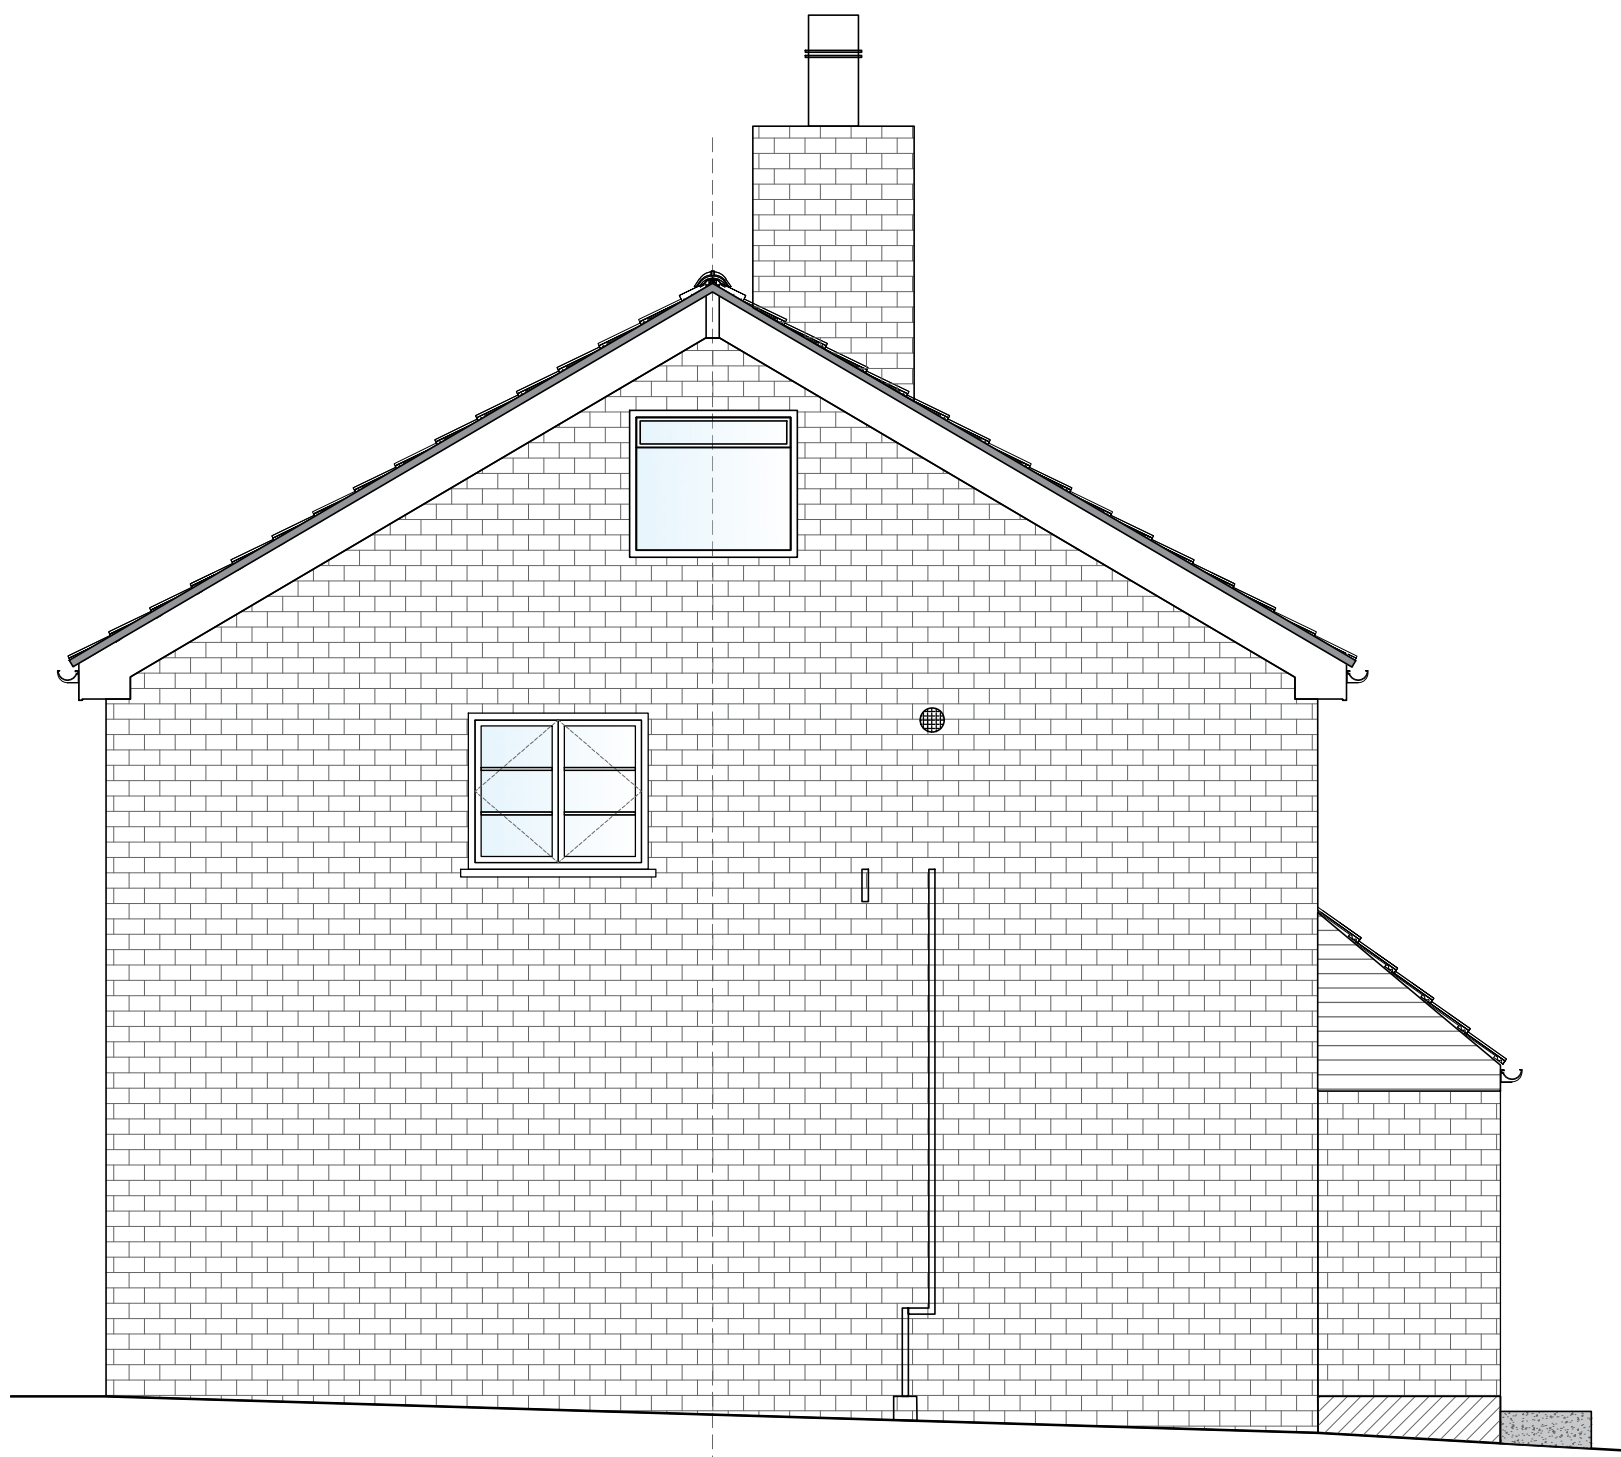


EXISTING ELEVATION A
SCALE 1:100 @ A3

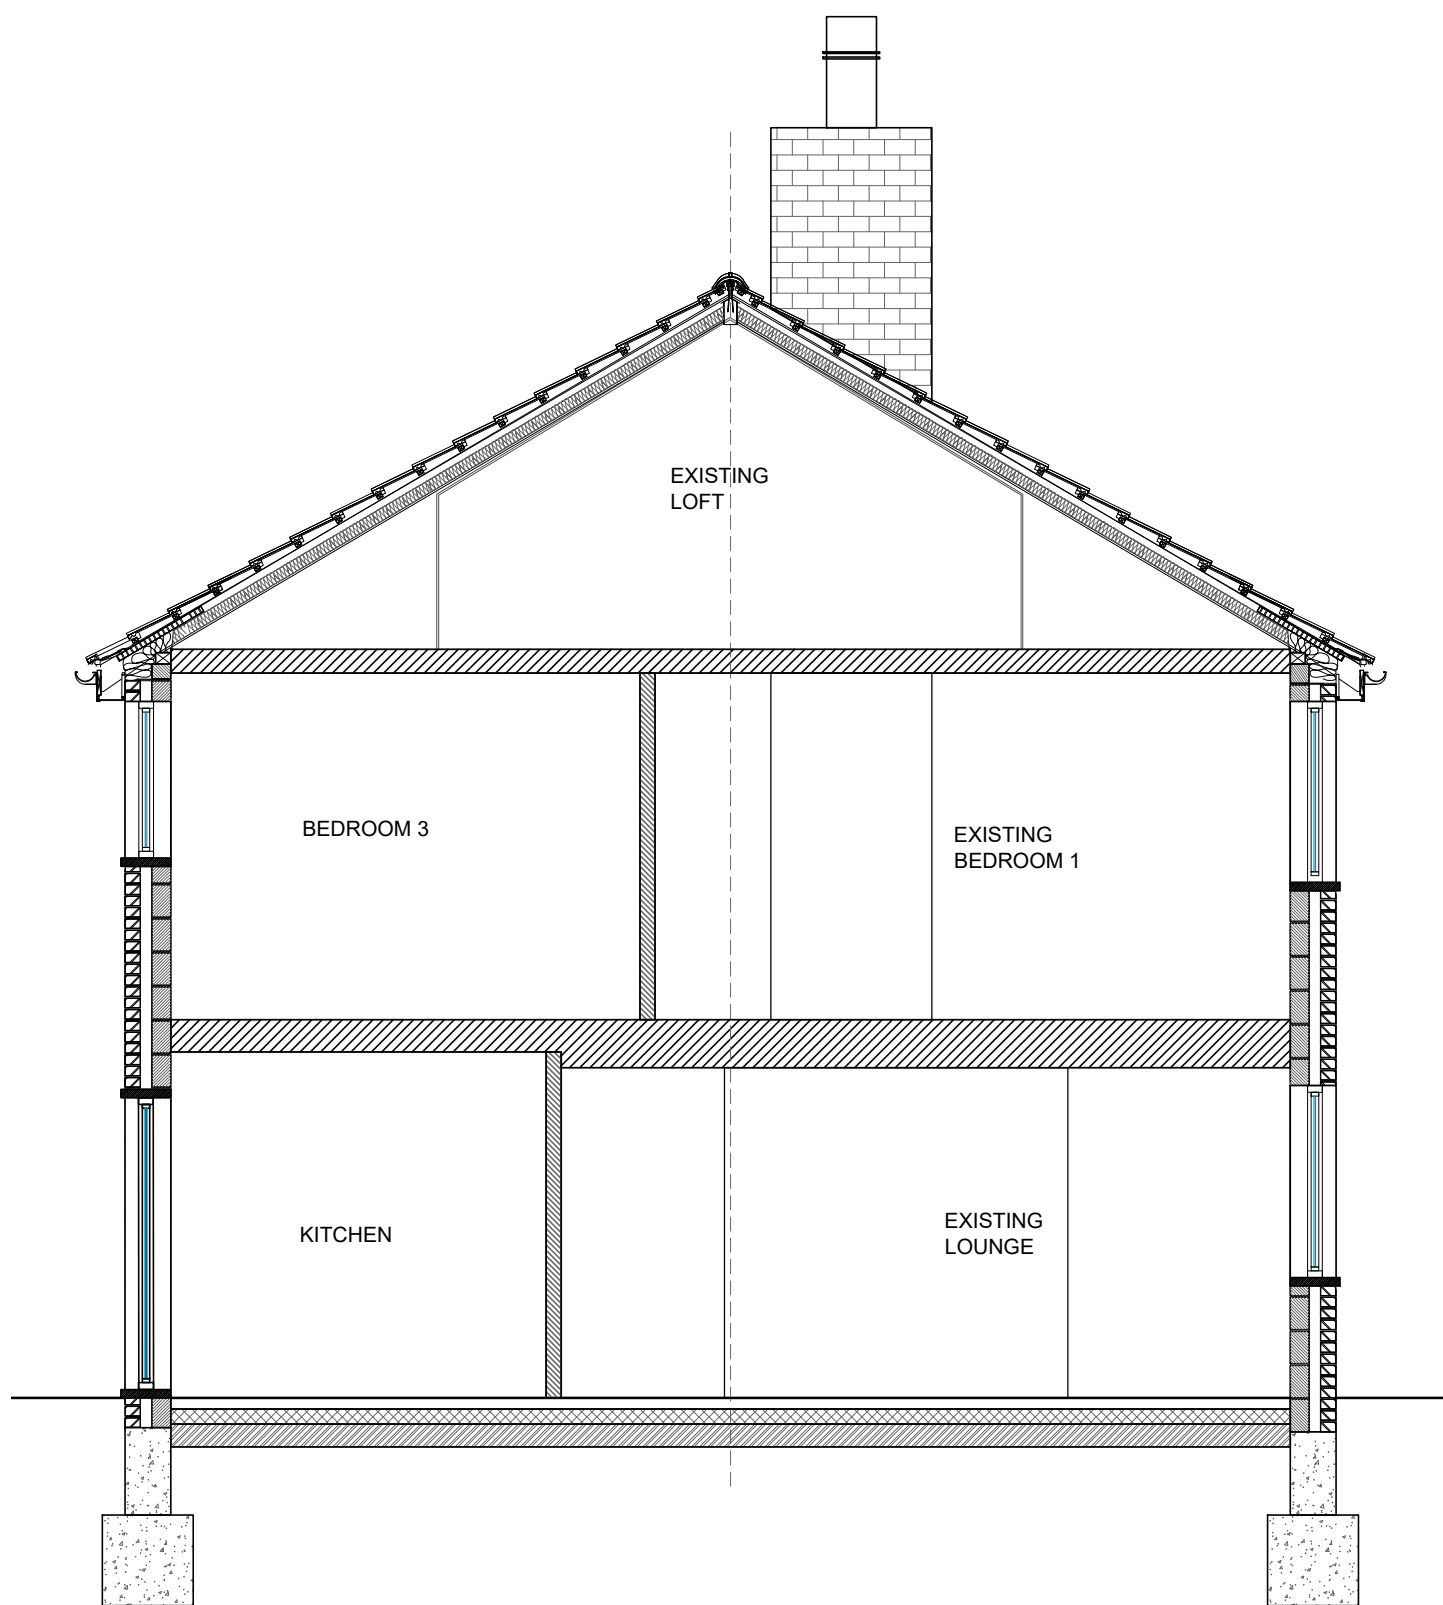


EXISTING SECTION AA
SCALE 1:100 @ A3



EXISTING ELEVATION B
SCALE 1:100 @ A3

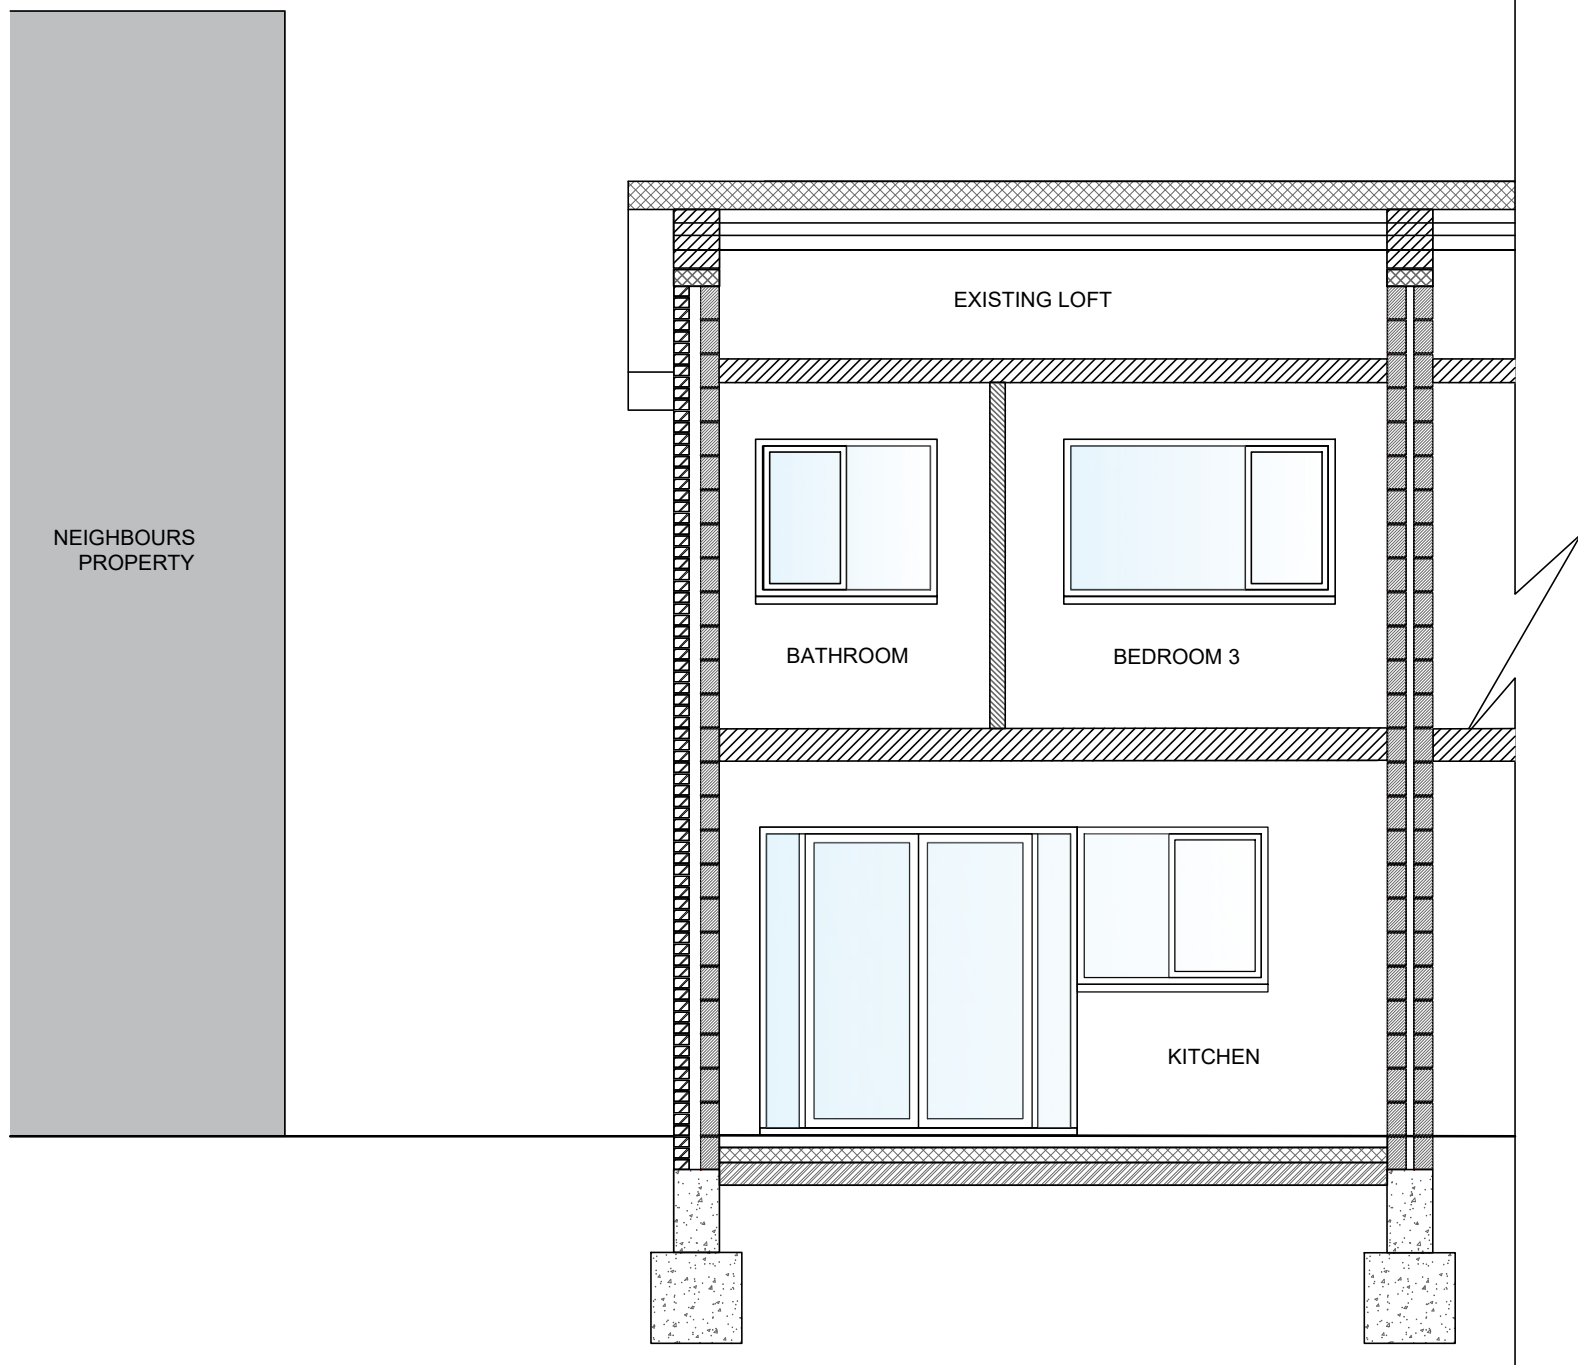


EXISTING SECTION BB
SCALE 1:100 @ A3

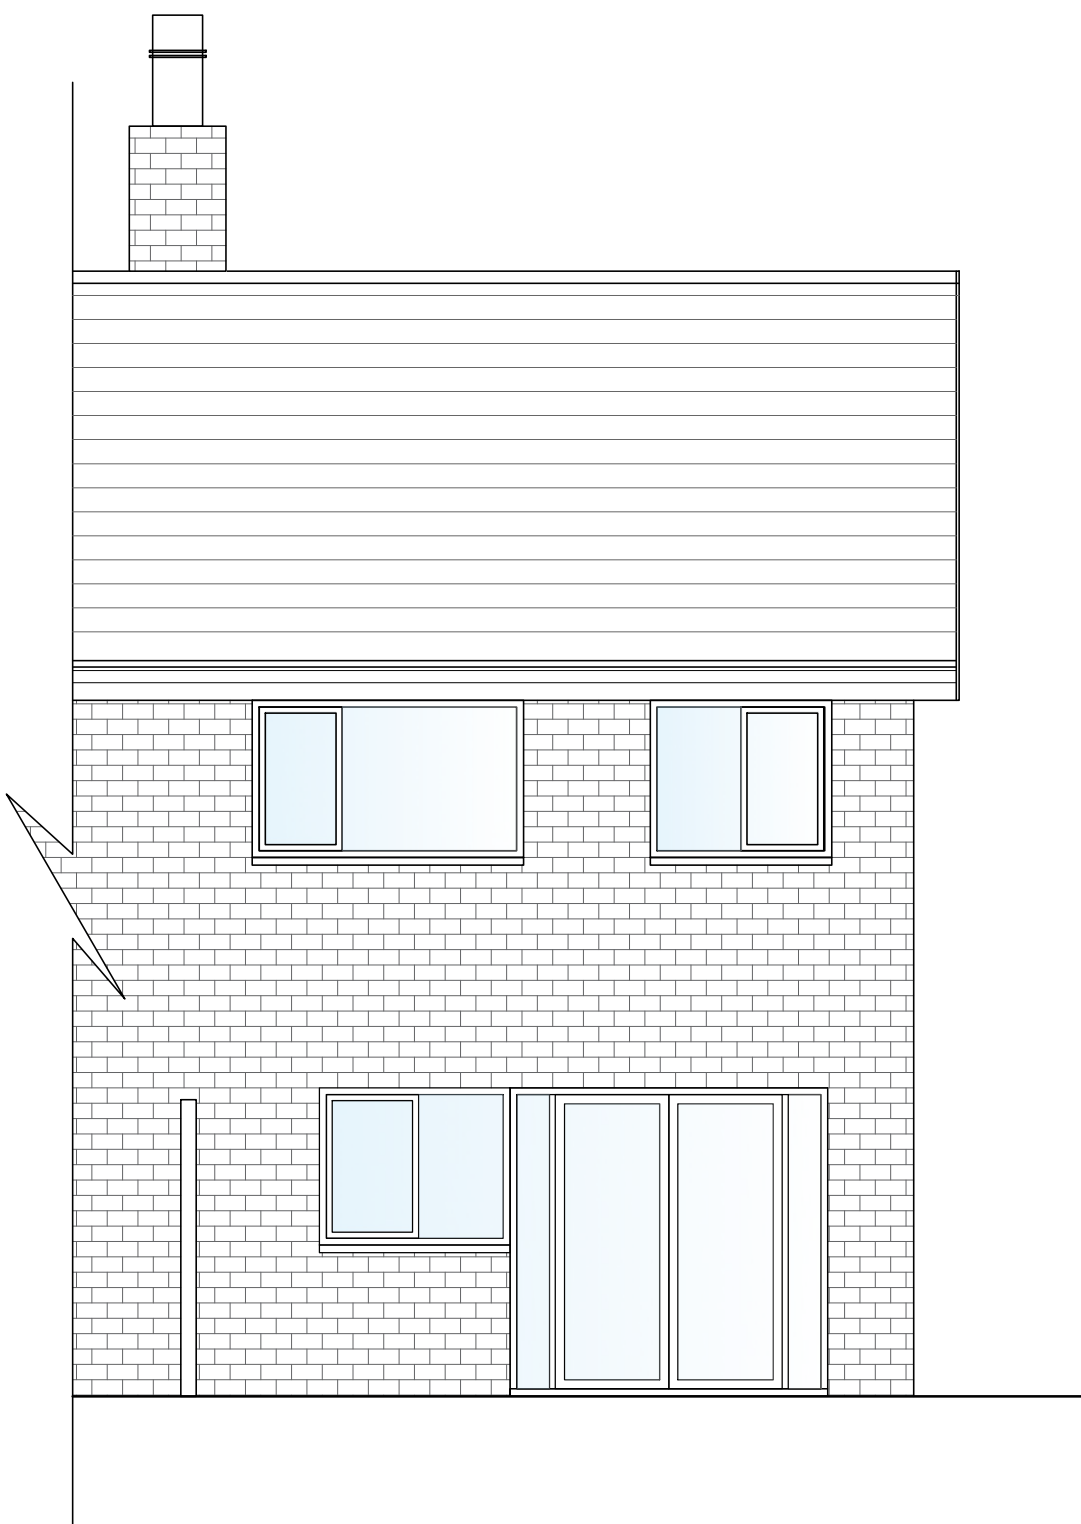

EXISTING ELEVATION C
SCALE 1:100 @ A1

LOCATION PLAN
SCALE 1:1250 @ A1

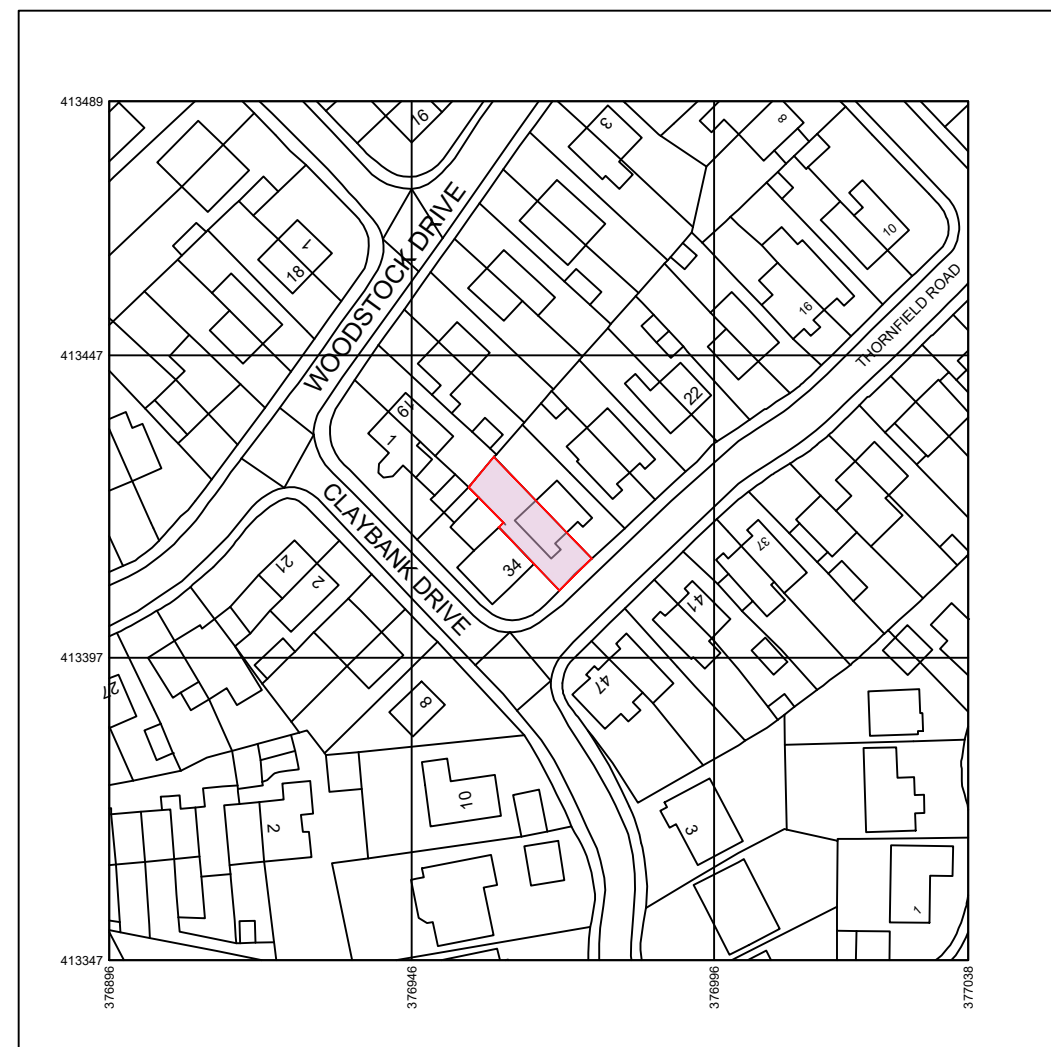

Produced on 20 August 2022 from the Ordnance Survey National Geographic Database and incorporating surveyed revision available at this date.
This map shows the area bounded by 370586 413347 377038 413447 376986 413485 376986 413485 376986 413447
Reproduction in whole or part is prohibited without the prior permission of Ordnance Survey.
Crown copyright 2022. Supplied by copyright as LDP/Planner/Maps.com a licensed Ordnance Survey partner (10054135).
Data source expires 20 August 2023. Unique plan reference: 020/84/036/1135559

10 0 10 20 30 40 50



Rev	Date	Description	Initial
Project	32 Thornfield Road, Bury		
Territory	UK		
Title	Existing Plans, Elevations and Sections		
Stage	PLANNING		
Date	20/08/2022	Drawn	J.F.
Scale	1:50 @A1		
Dwg. No.	JF_100_00	Rev	0.0