




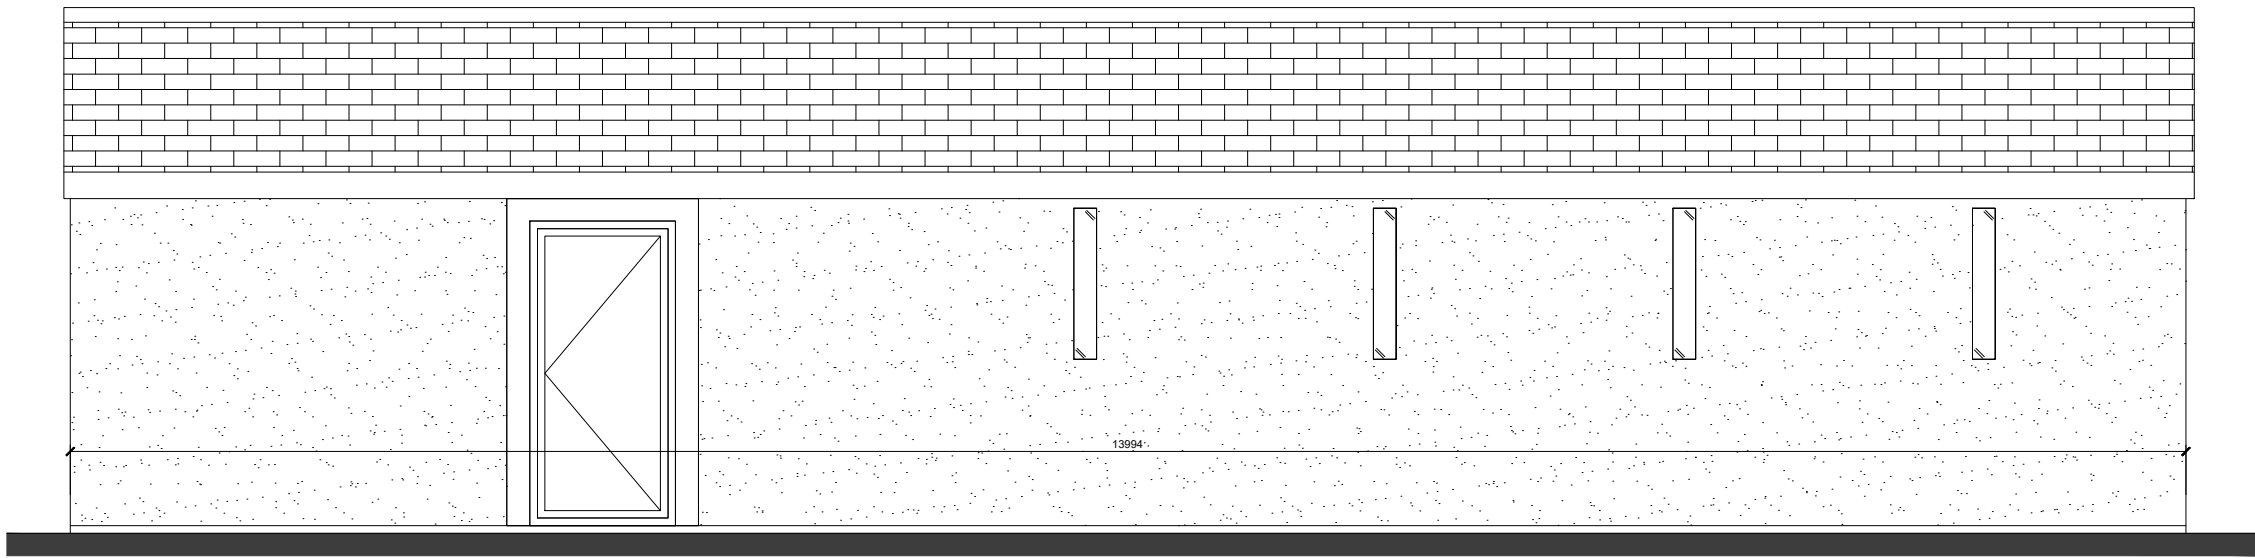


Proposed North Elevation

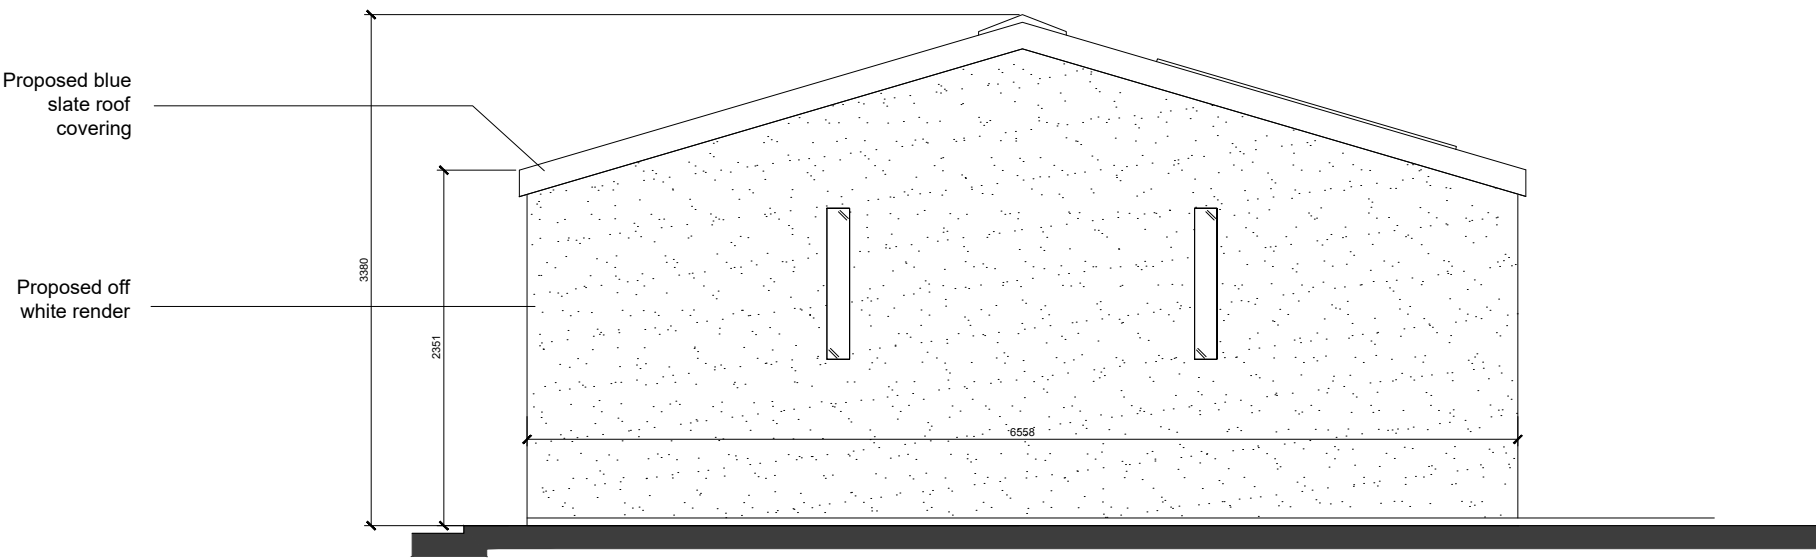

Proposed East Elevation

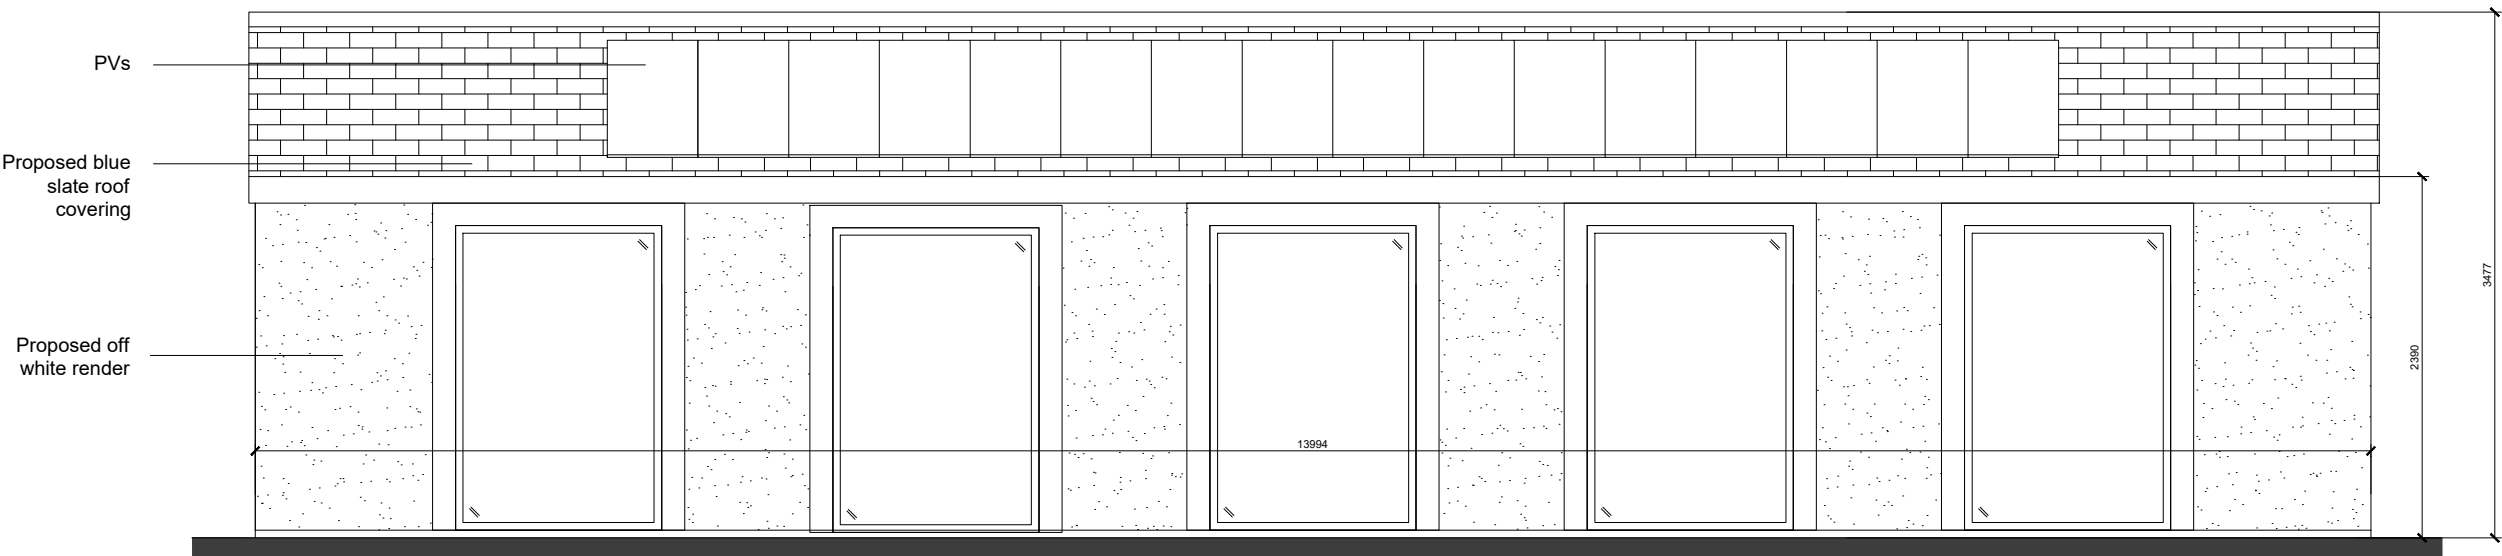

Proposed South Elevation

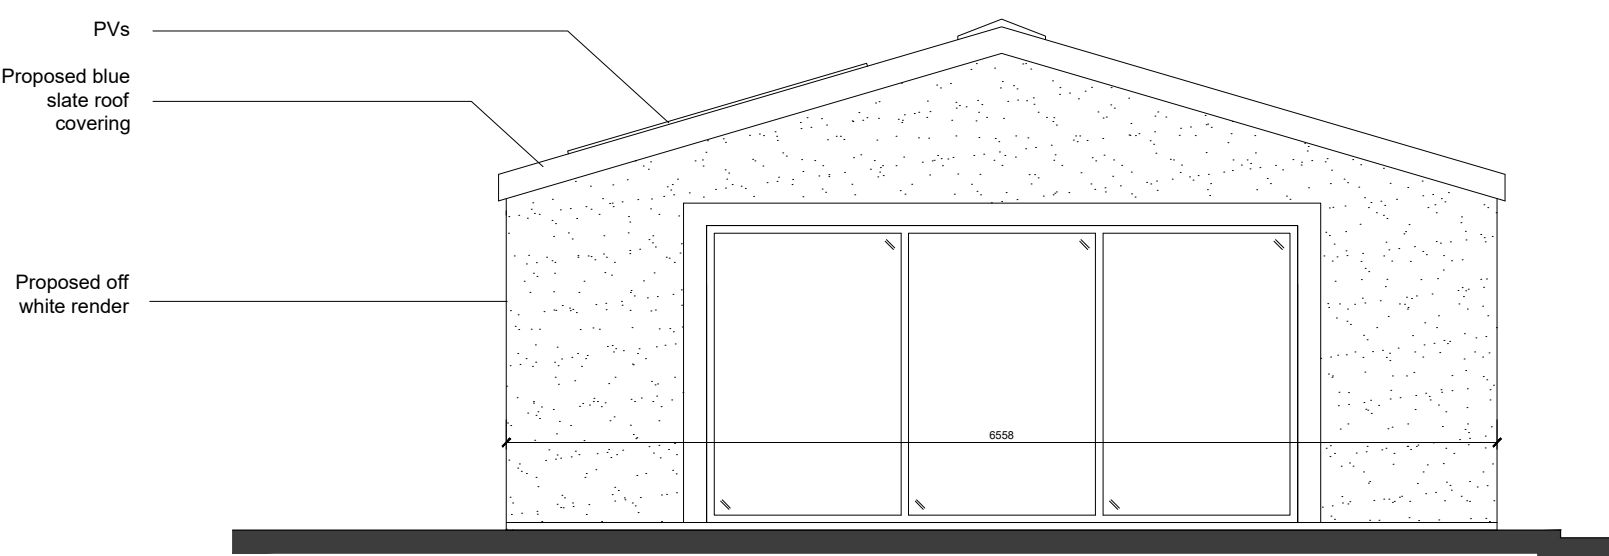

Proposed West Elevation

Client				
Mrs M Ball				
Project				
Conversion of Stable to Dwelling Rear 41, Bury Old Road, Ainsworth, BL2 5PF				
Drawing Title				
Proposed Elevations				
Drawn	Checked	Paper Size	Scale	Date
PL	PL	A2	1:50	JUNE.2020
Project No.		Drawing No.	Revision	
19 - 394		104	-	

