



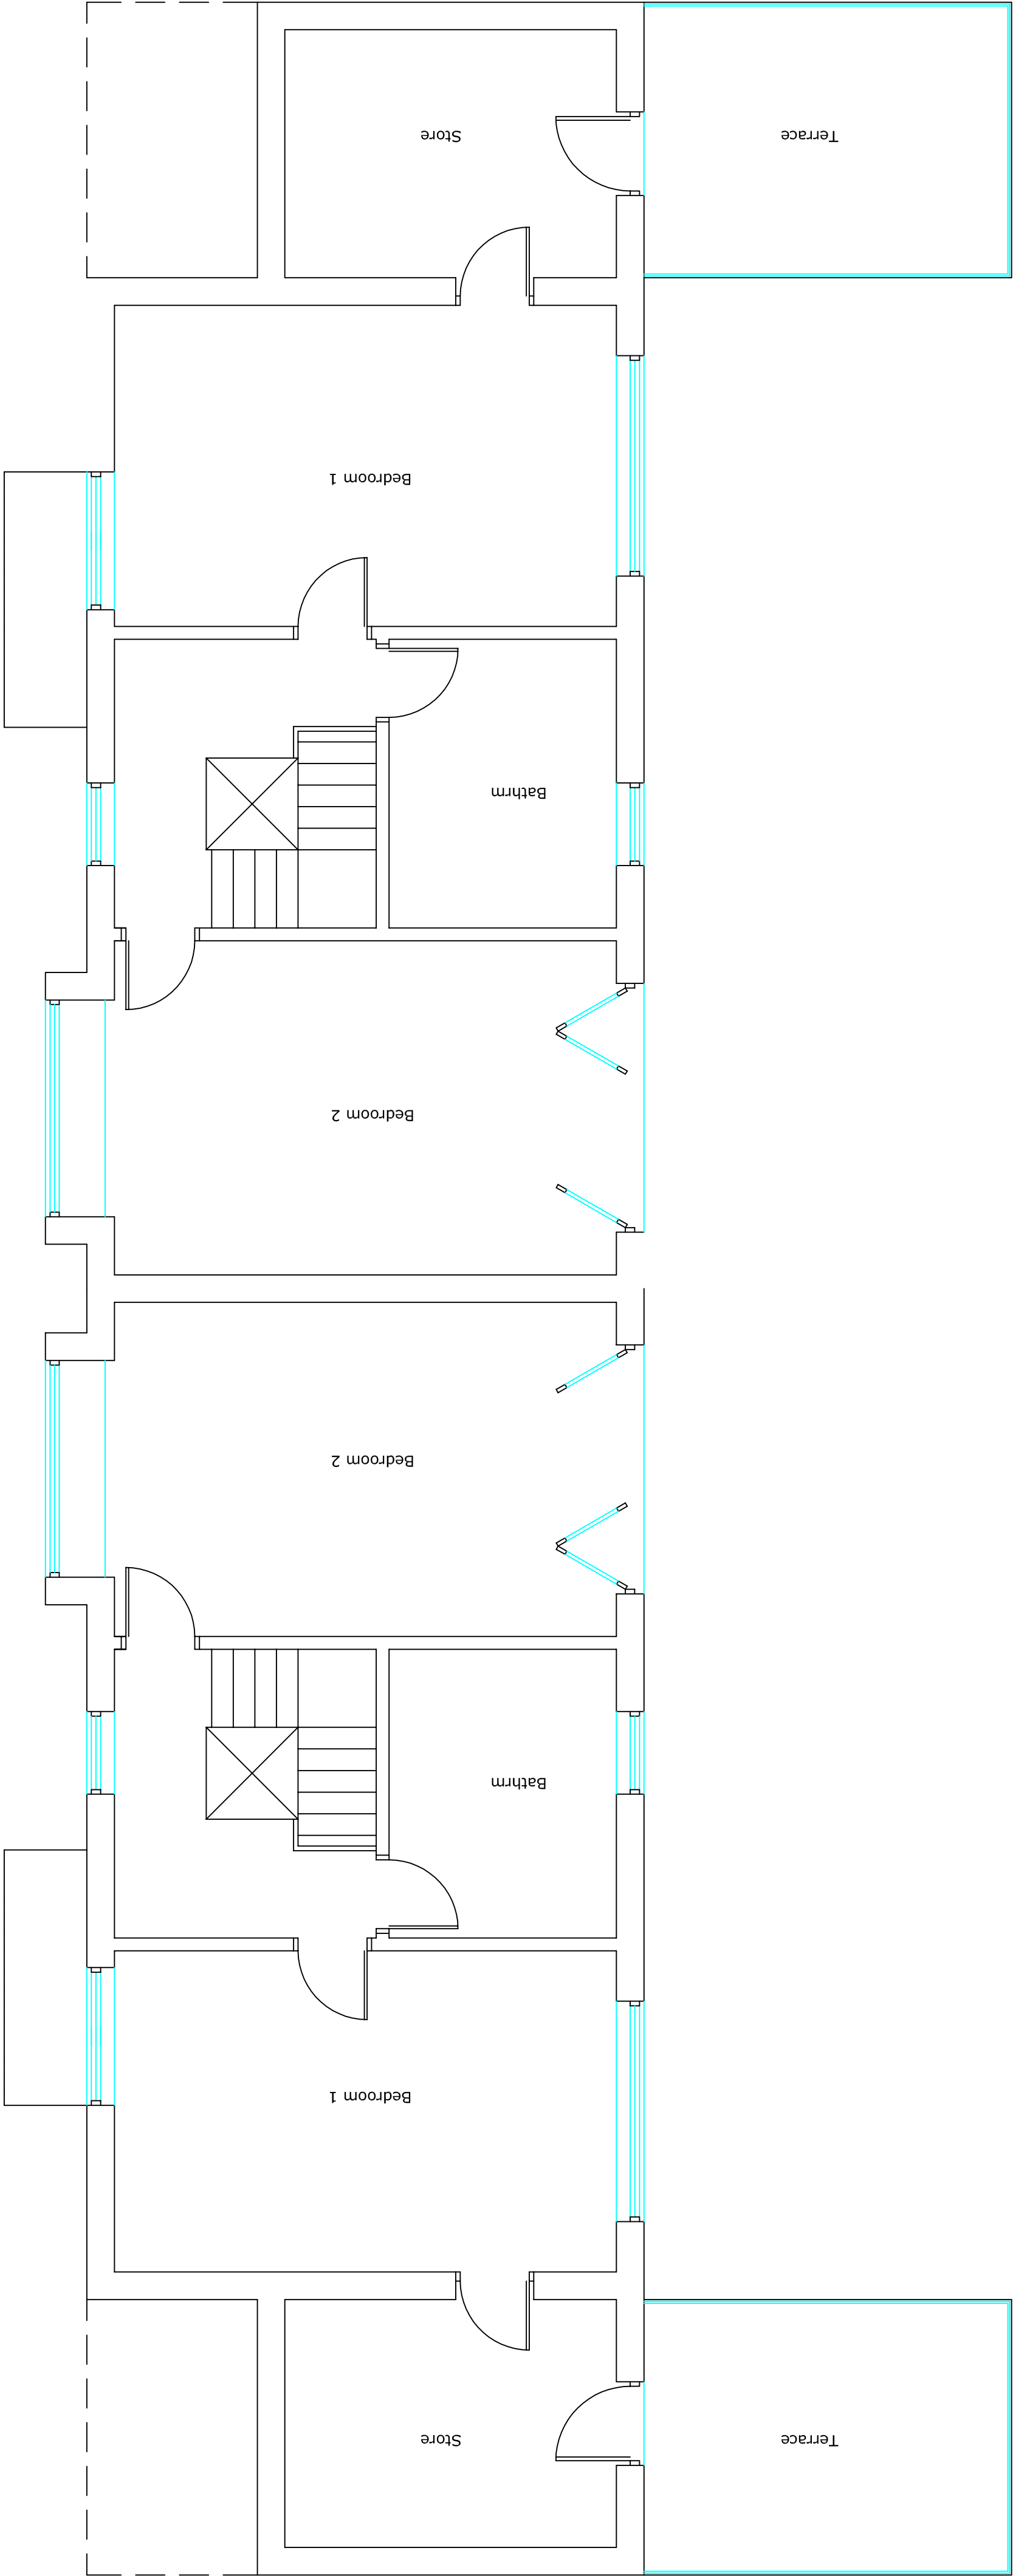

Proposed First Floor Plan

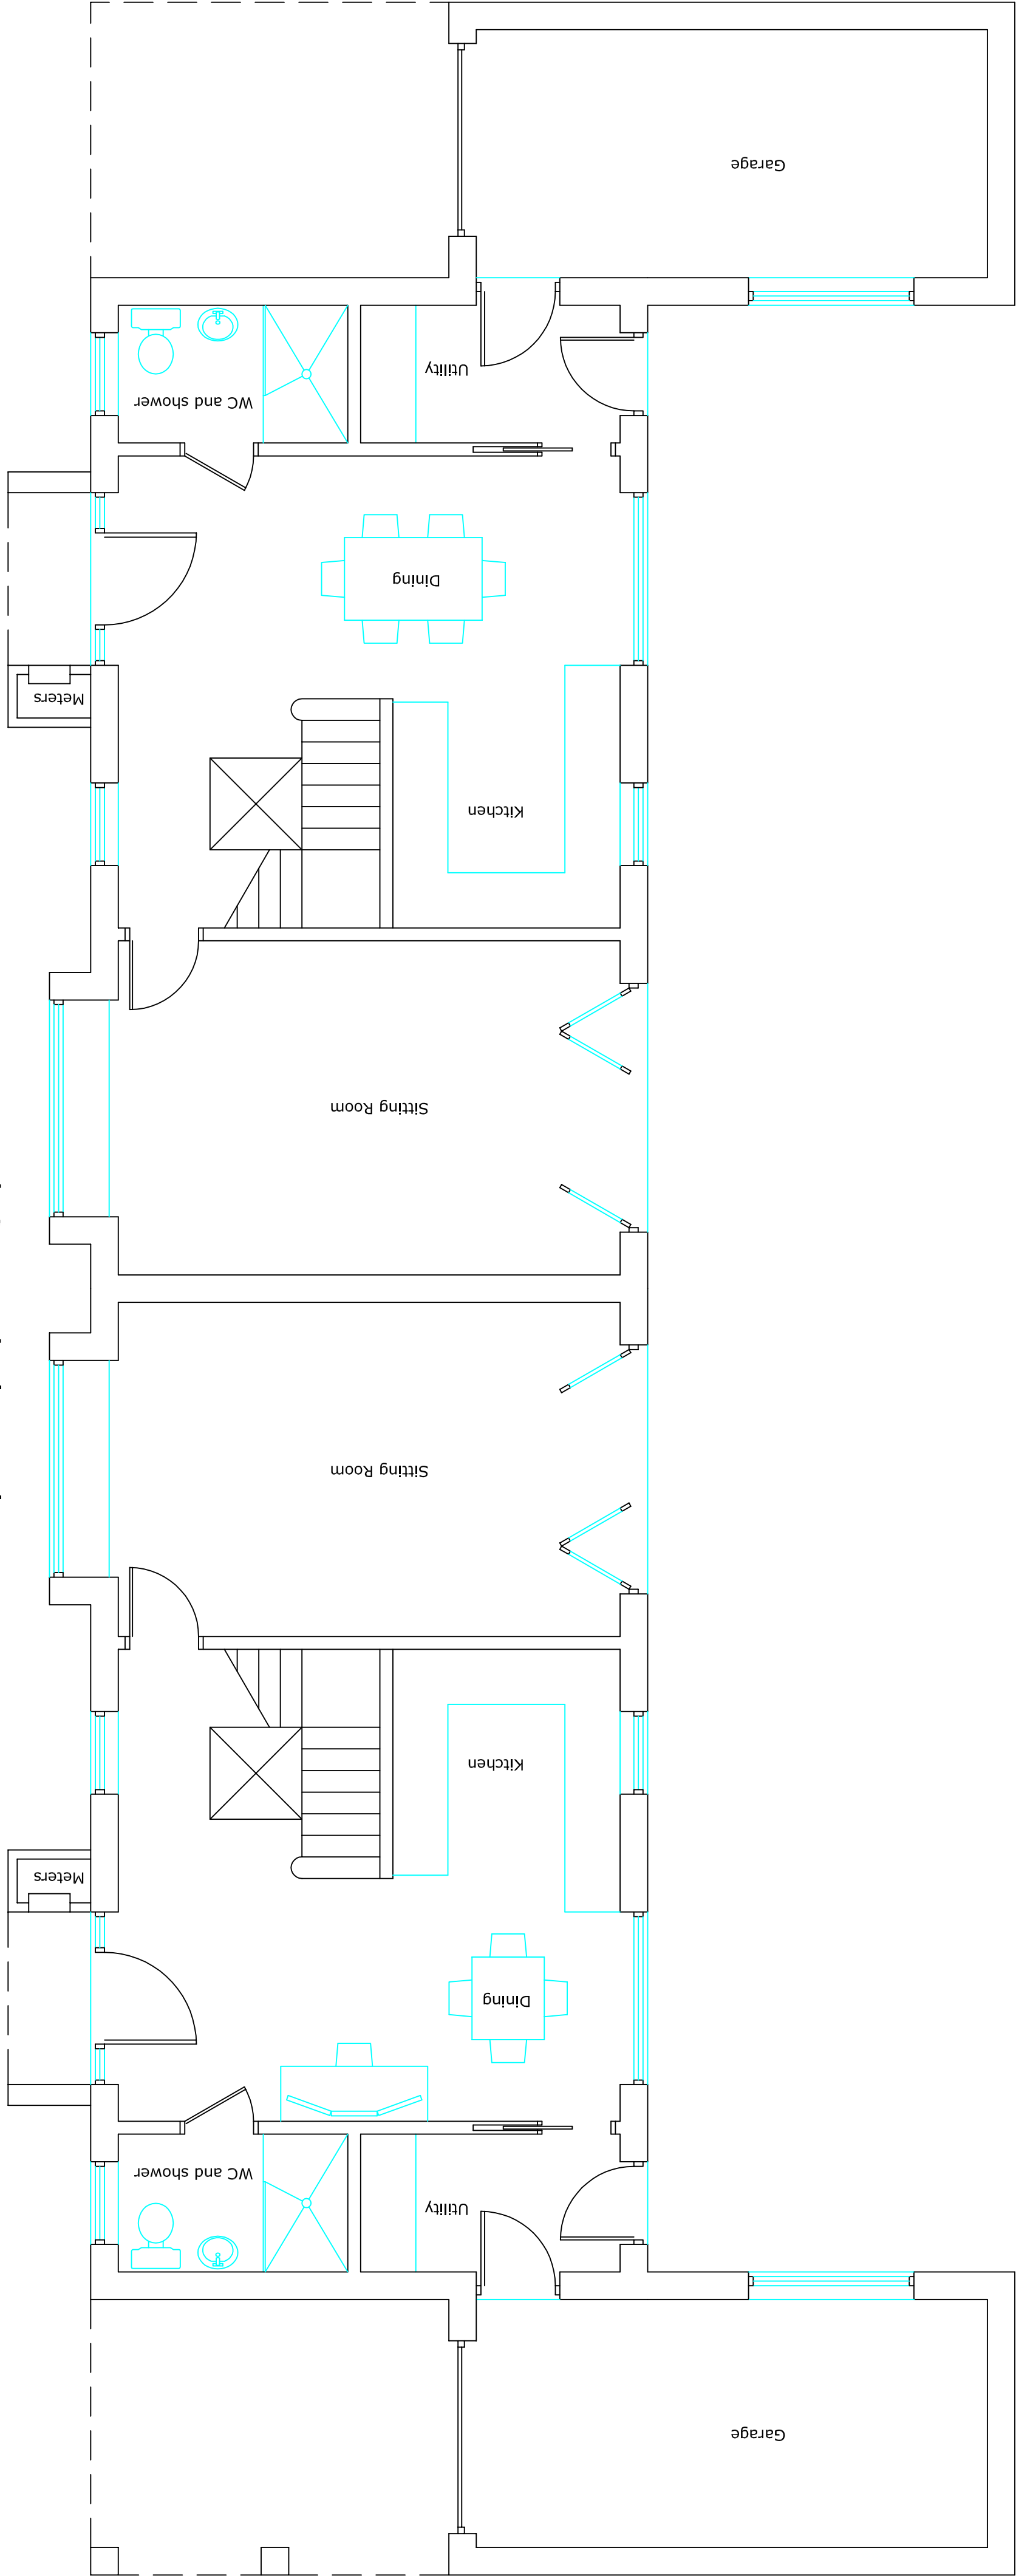

Proposed Ground Floor Plan

This drawing and design concept is the property of PPV design. It should not be reproduced without written permission

0 1 2 3 m

Land adjacent 51 Humber Drive
Bury
BL9 6SJ

scale 1:50 at A1
March 2022

SBI-05

Proposed Plans

PPV design Ltd

2 Helmshore Road, Holcombe Village
Ramsbottom, Lancashire BL8 4PA
Gary Peardon (P/K ions) DipArch RIBA
gary@ppv-design.co.uk www.ppv-design.co.uk
T. 0706 822751 M. 07112 669482