





EXISTING FRONT ELEVATION




EXISTING REAR ELEVATION

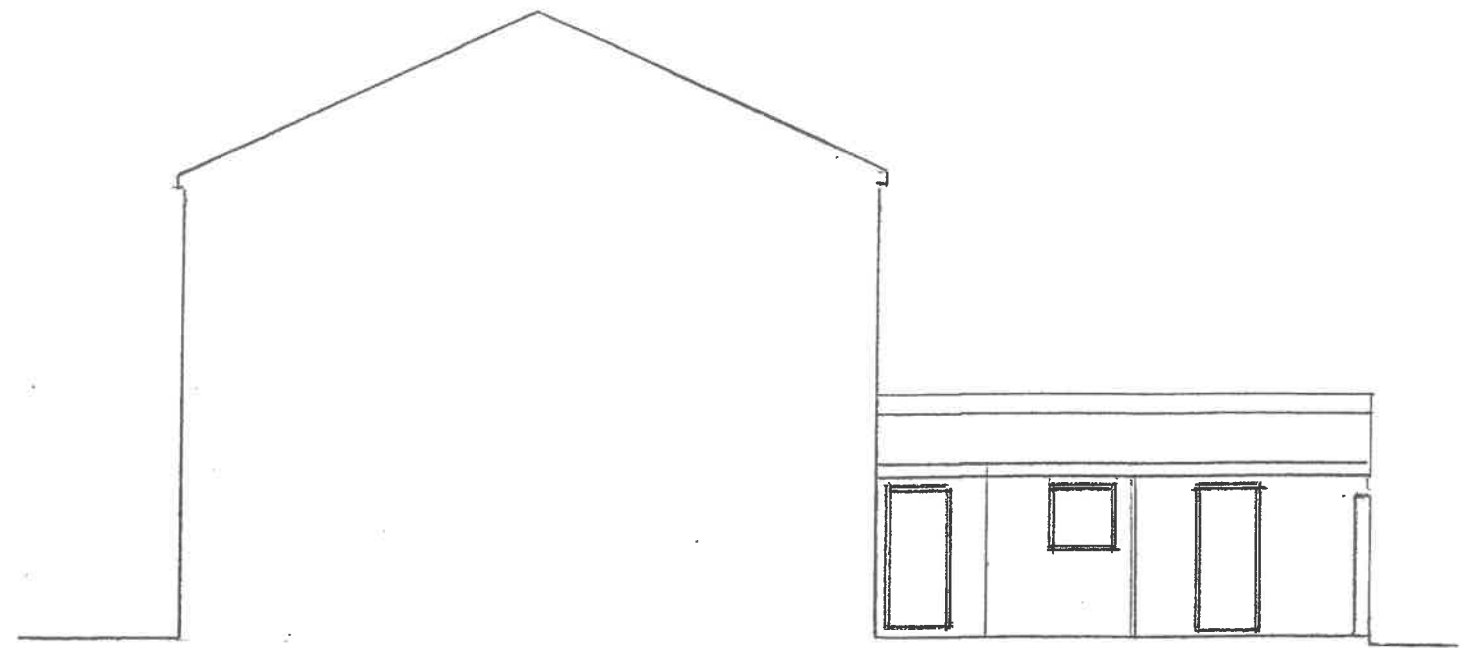


EXISTING SIDE ELEVATION

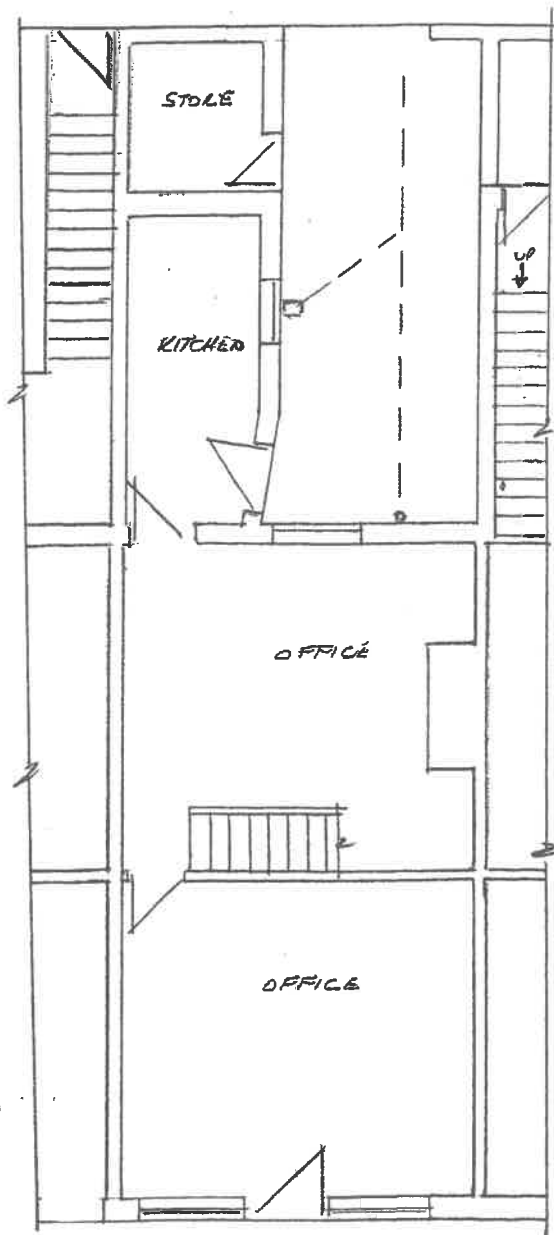


EXISTING GROUND FLOOR
PLAN

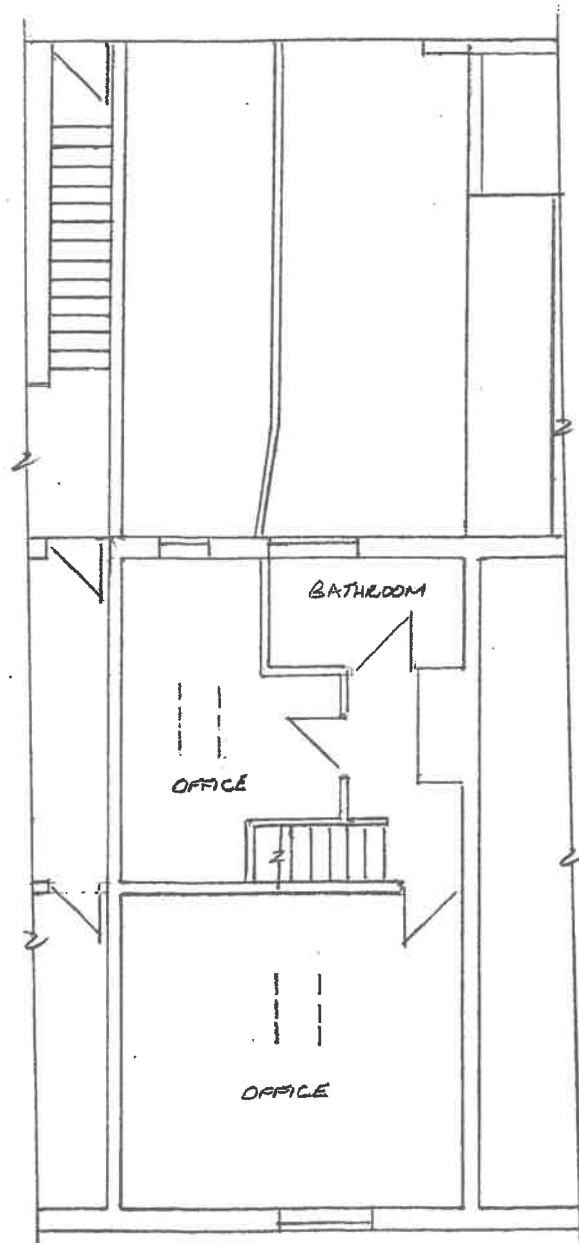

EXISTING FIRST FLOOR
PLAN

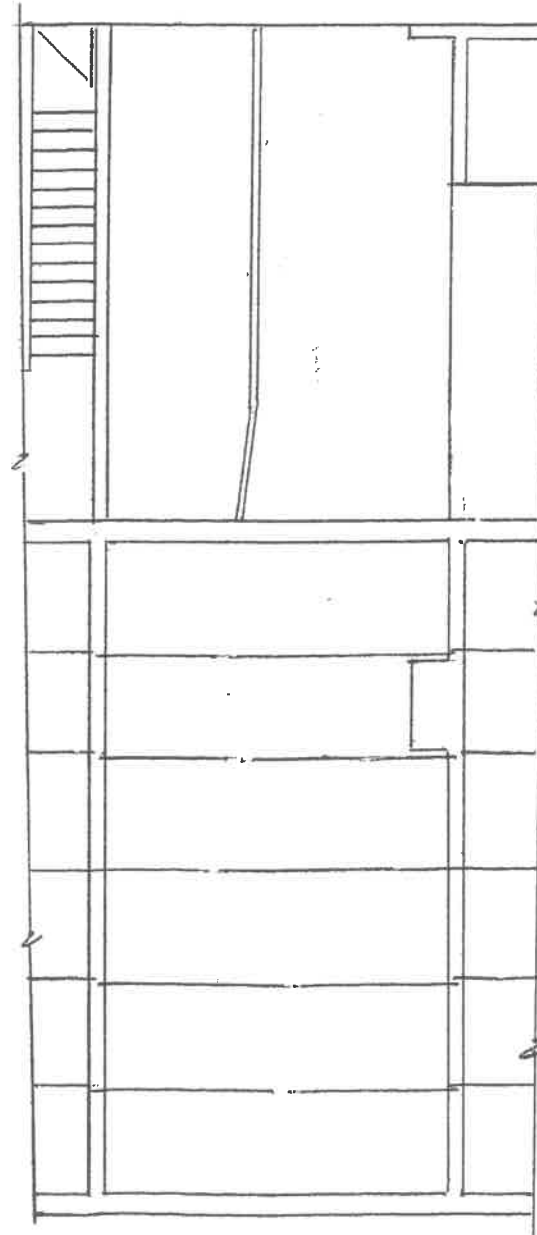

EXISTING LOFT PLAN

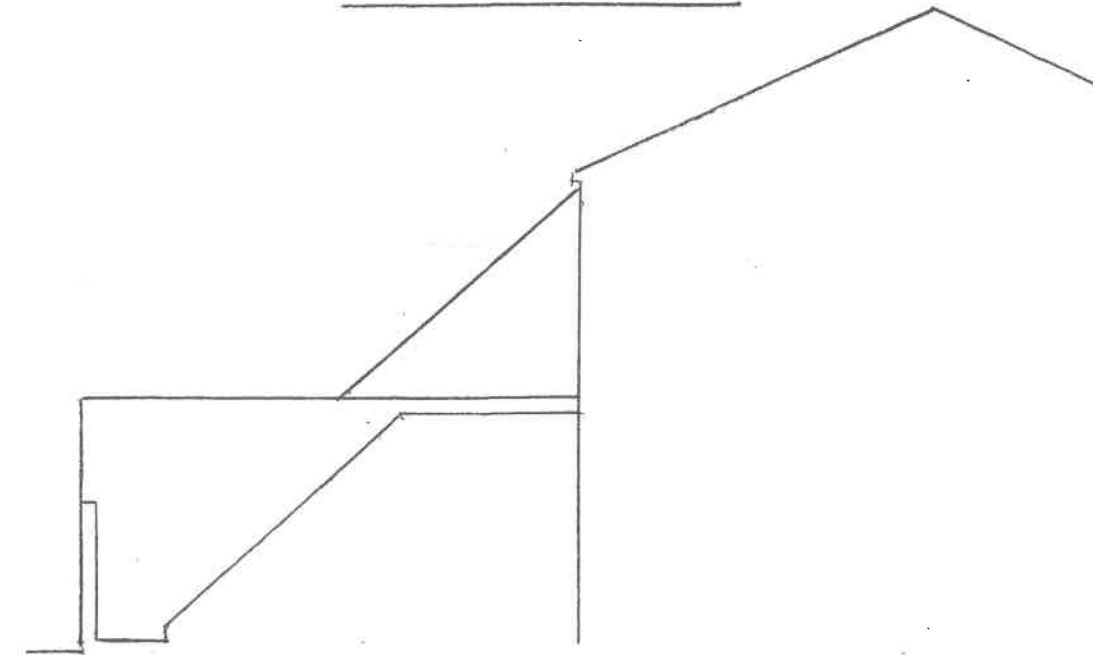

EXISTING SIDE ELEVATION

Thompson Designs

Tel 0161 705 1458 Mob 07884 318634

Sheet 1

Existing Plans and Elevation

187 Rochdale Road

Bury BL9 7BB

Scale 1 : 100 @ A3 Date July 2020