


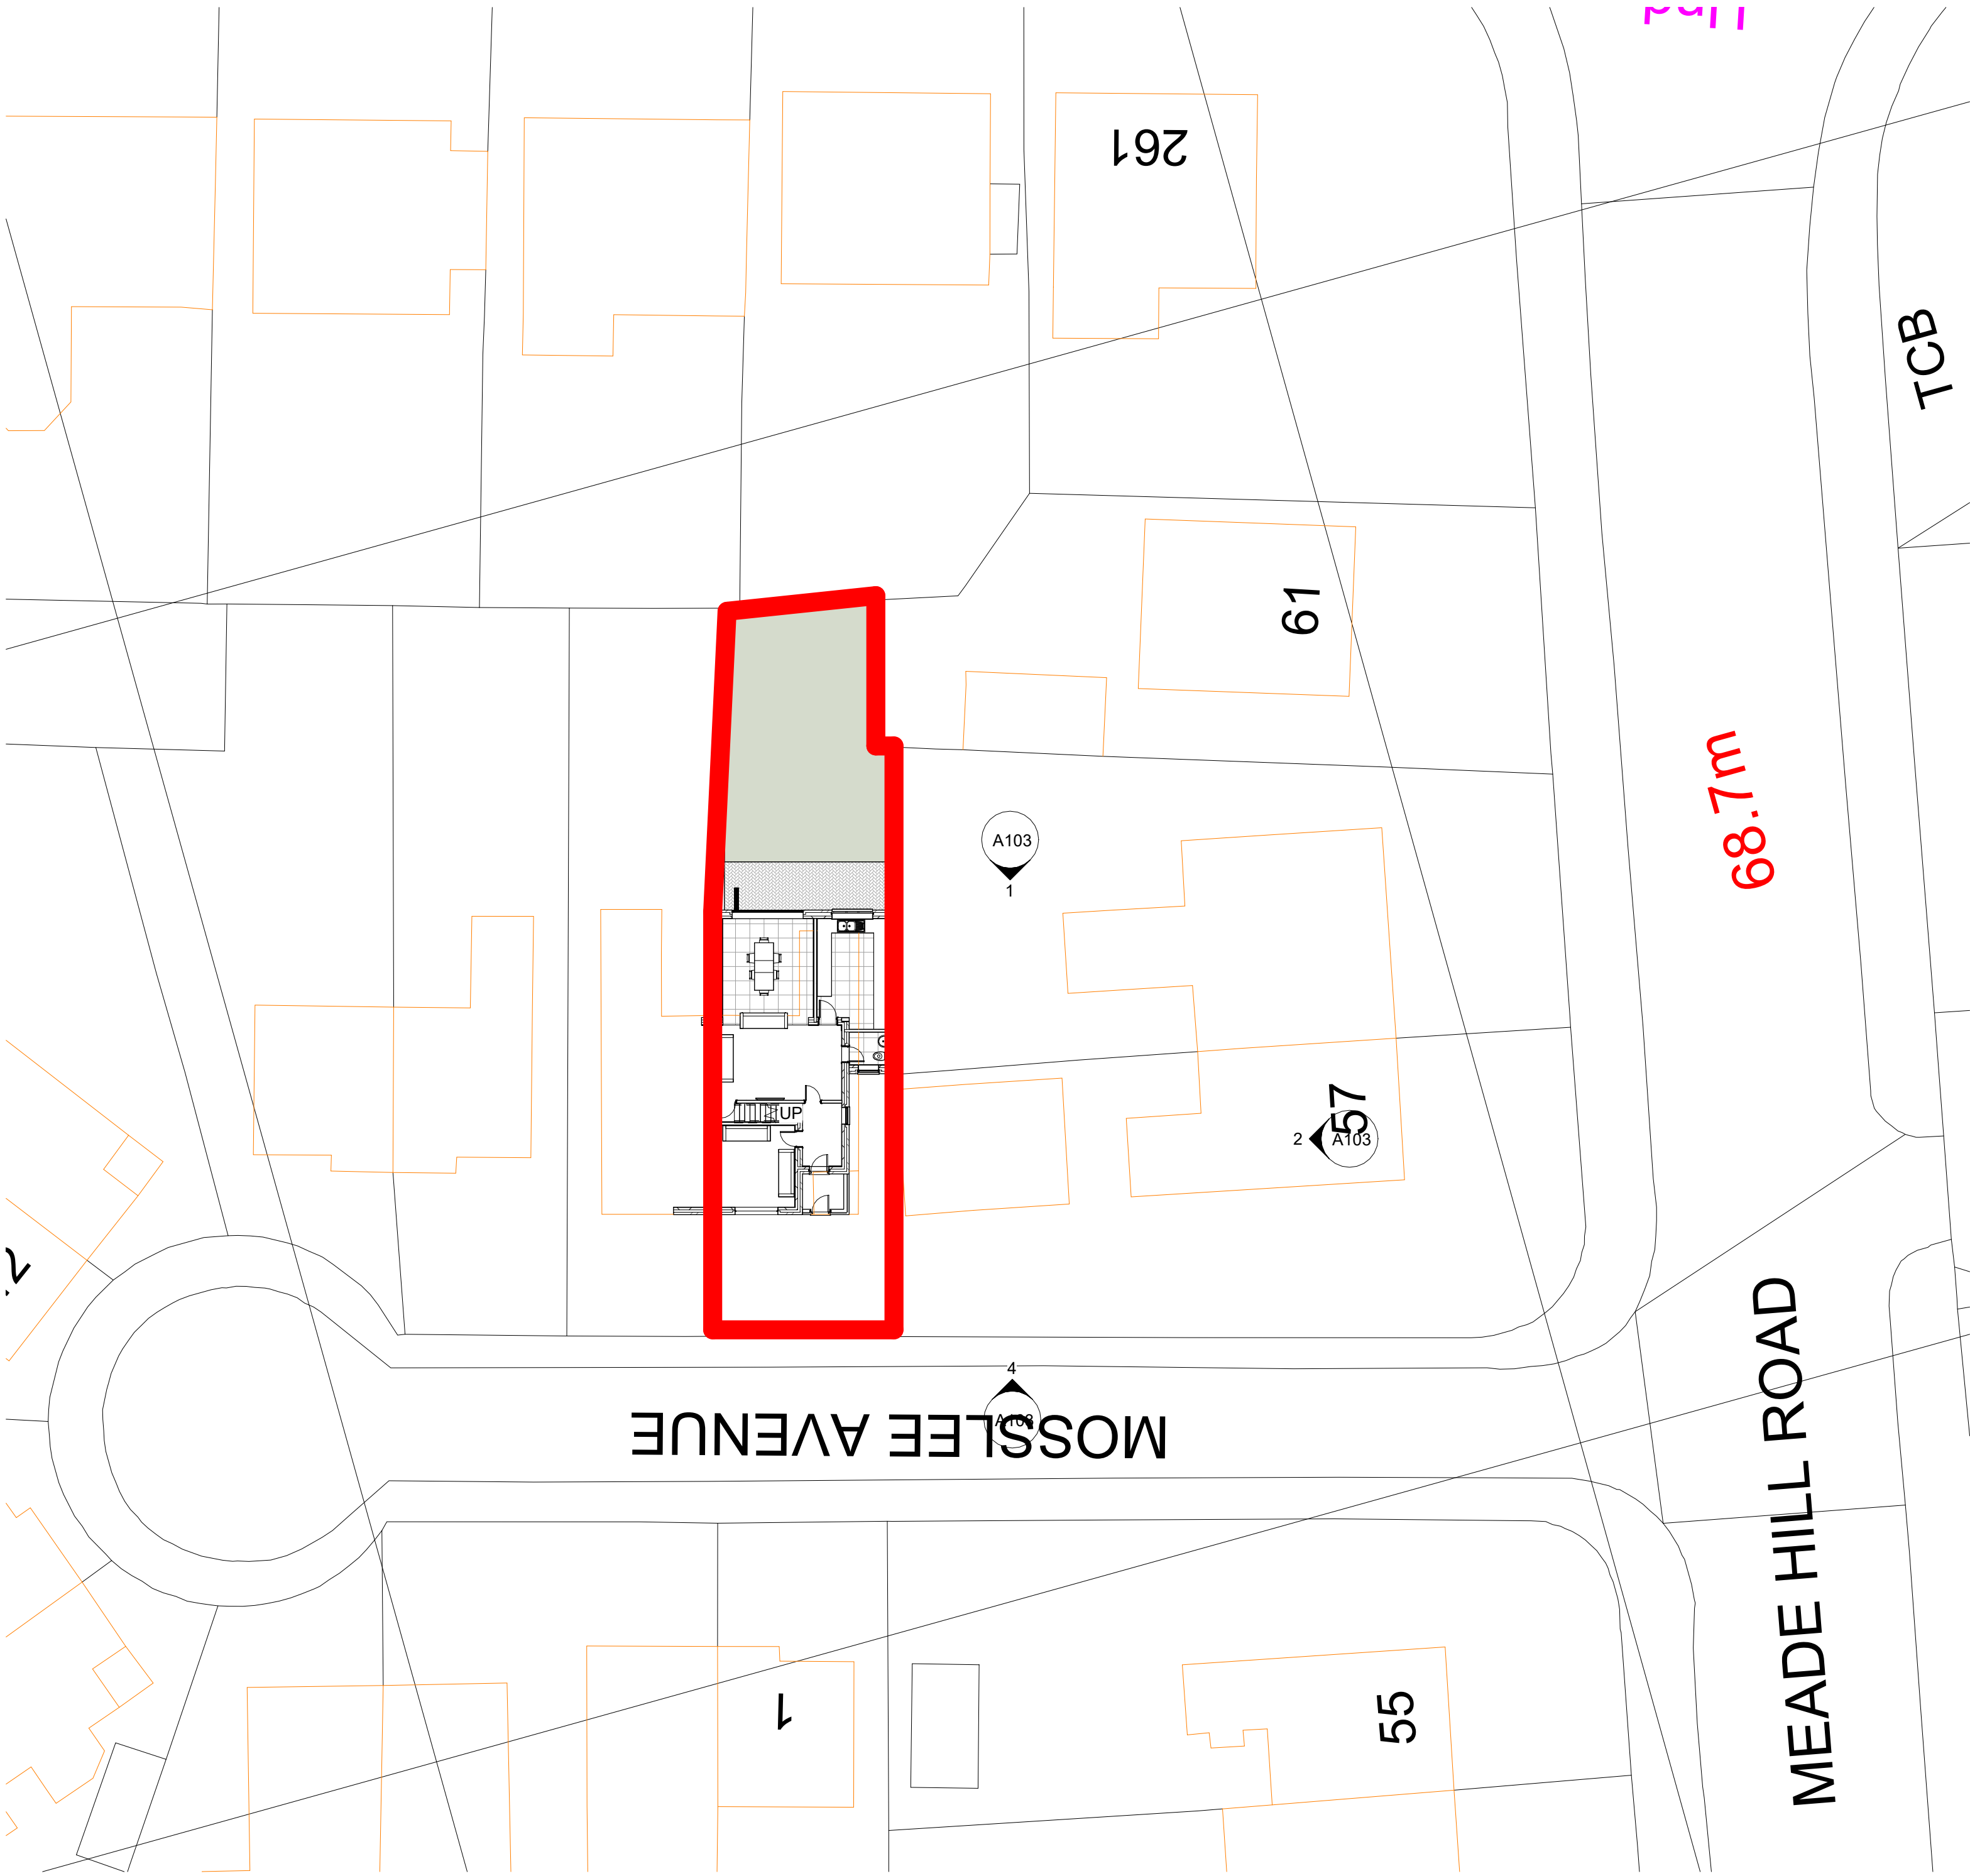

2 SITE PLAN
1 : 200



1 LOCATION PLAN
1 : 1250

RED LINE INDICATING SITE BOUNDARY
2 MOSSLEE AVENUE MANCHESTER M8
4LQ

Rev	Description	Date	Dr	App
by	by	by	by	by
original by	date created		approved by	
NK	30/11/23		NK	



0161 818 4727

www.NKARCHITECTURAL.co.uk

19 HEXAGON CLOSE, MANCHESTER, M19 8BN

client name		
MR IDREES - 2 MOSSLEE AVENUE MANCHESTER M8 4LQ		
project		
SIDE DOUBLE AND REAR SINGLE PART DOUBLE STOREY EXT - LOFT CONVERSION WITH NEW DORMER		
drawing		
SITE AND LOCATION PLAN		
computer file		plot date
C:\Users\TRADE\Dropbox\NK\02 MOSSLEE AVENUE MANCHESTER M8 4LQ MOSSLEE AVENUE MANCHESTER M8 4LQ.rvt		
project number	scale	
2023.0042.2249	As indicated @A1	
drawing number	rev	issue status
A105		

This drawing is to be read in conjunction with all related drawings. All dimensions must be checked and verified on site before commencing any work or producing shop drawings. The originator should be notified immediately of any discrepancy. This drawing is copyright and remains the property of NK Architectural.