



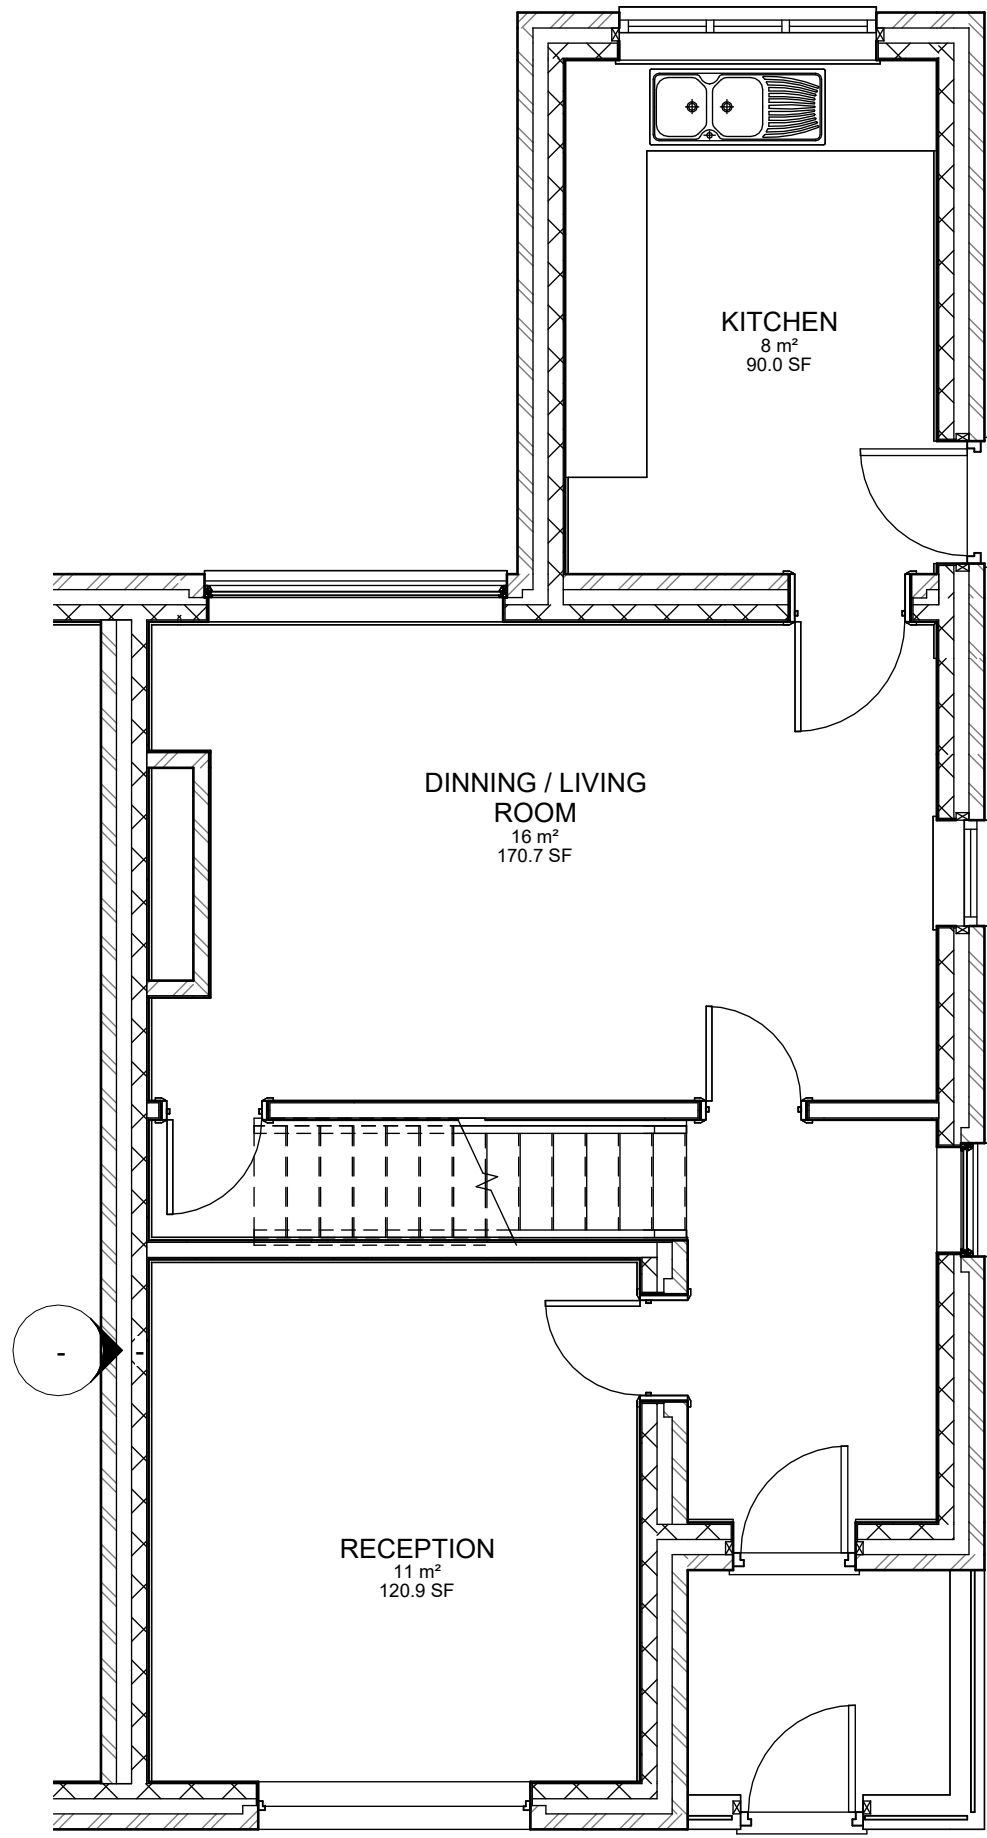

4 GF EXISTING
1 : 50

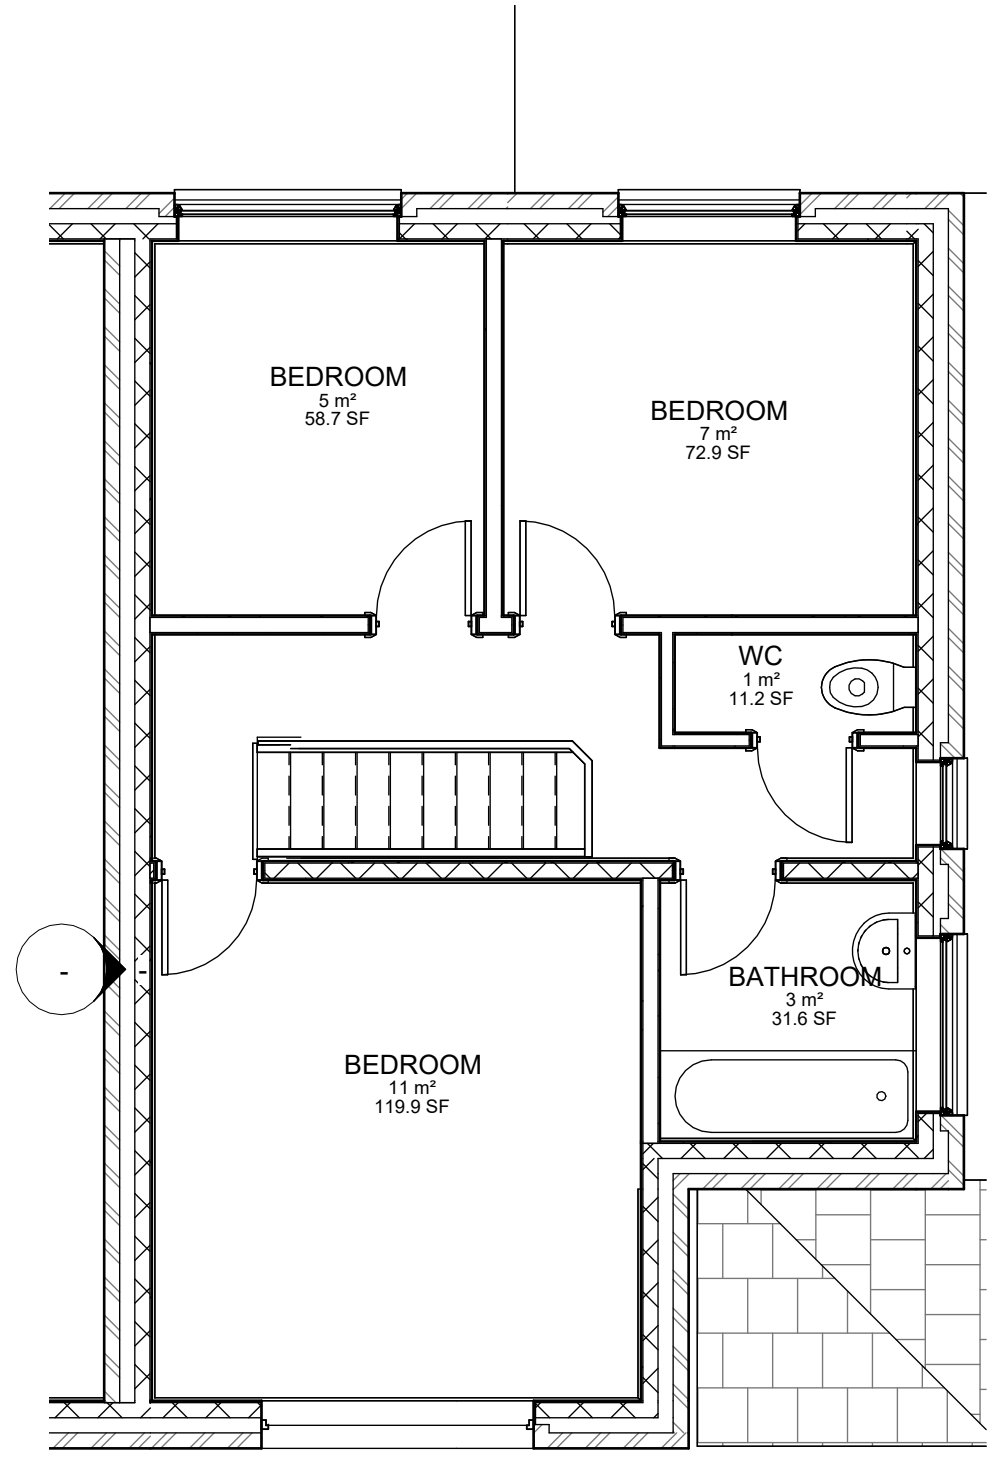

2 1ST FLR EXISTING
1 : 50

Rev	Description	Date	Dr by	App by
original by		date created		
NK		01/05/23		NK



0161 818 4727

19 HEXAGON CLOSE, MANCHESTER, M19 8RN

client name			
MR IDREES - 2 MOSSLEE AVENUE MANCHESTER M8 4LQ			
project			
SIDE DOUBLE AND REAR SINGLE PART DOUBLE STOREY EXT - LOFT CONVERSION WITH NEW DORMER			
drawing			
EXISTING GF, 1ST FLOOR PLAN			
computer file		plot date	
C:\Users\TRADE\Dropbox\NK\02 MOSSLEE AVENUE MANCHESTER M8 4LQ\02 MOSSLEE AVENUE MANCHESTER M8 4LQ.rvt			
project number		scale	
2023.0042.2249		1 : 50 @A1	
drawing number		rev	issue status
A101			

This drawing is to be read in conjunction with all related drawings. All dimensions must be checked and verified on site before commencing any work or producing shop drawings. The originator should be notified immediately of any discrepancy. This drawing is copyright and remains the property of NK Architectural.