




All dimensions are to be checked on site. This drawing shall not be scaled to ascertain dimensions.

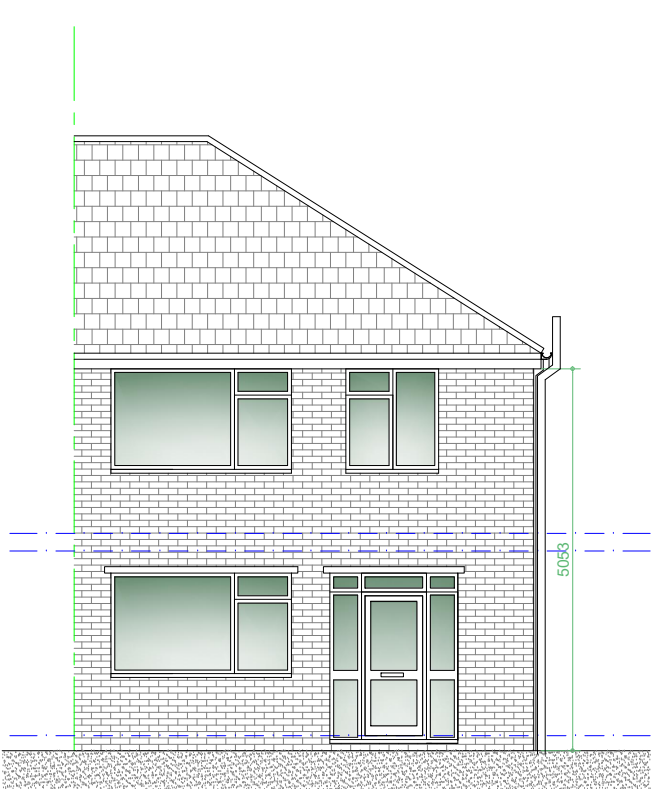


Existing Front Elevation
Scale 1:100

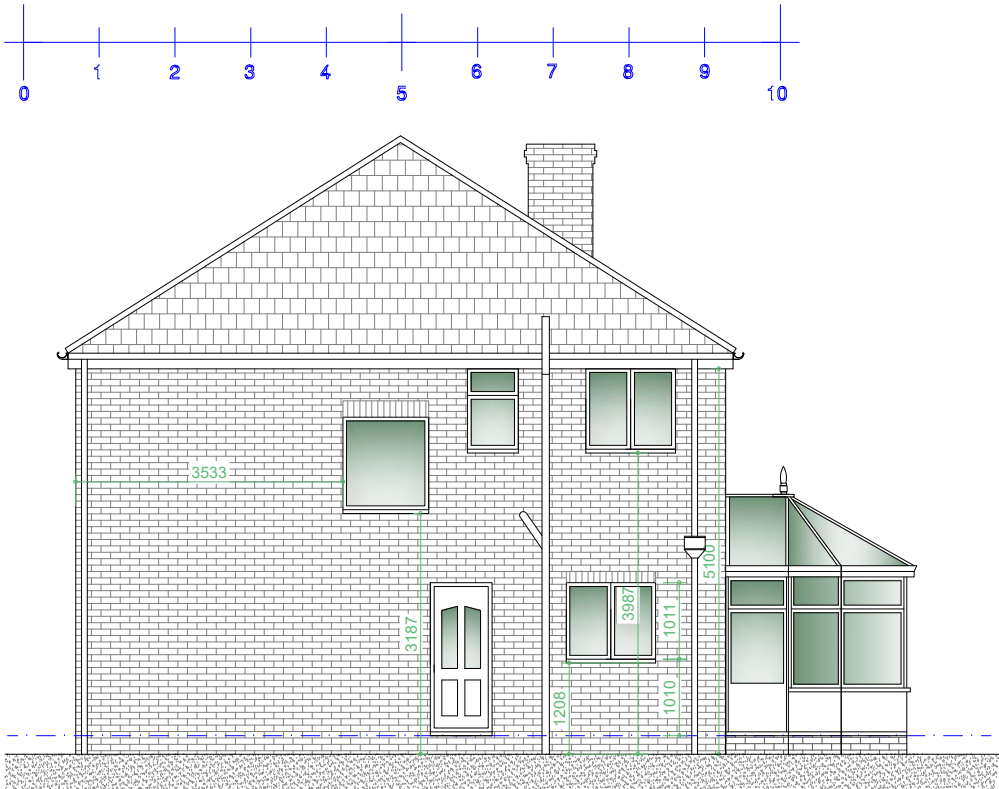


Existing R/H Side Elevation
Scale 1:100

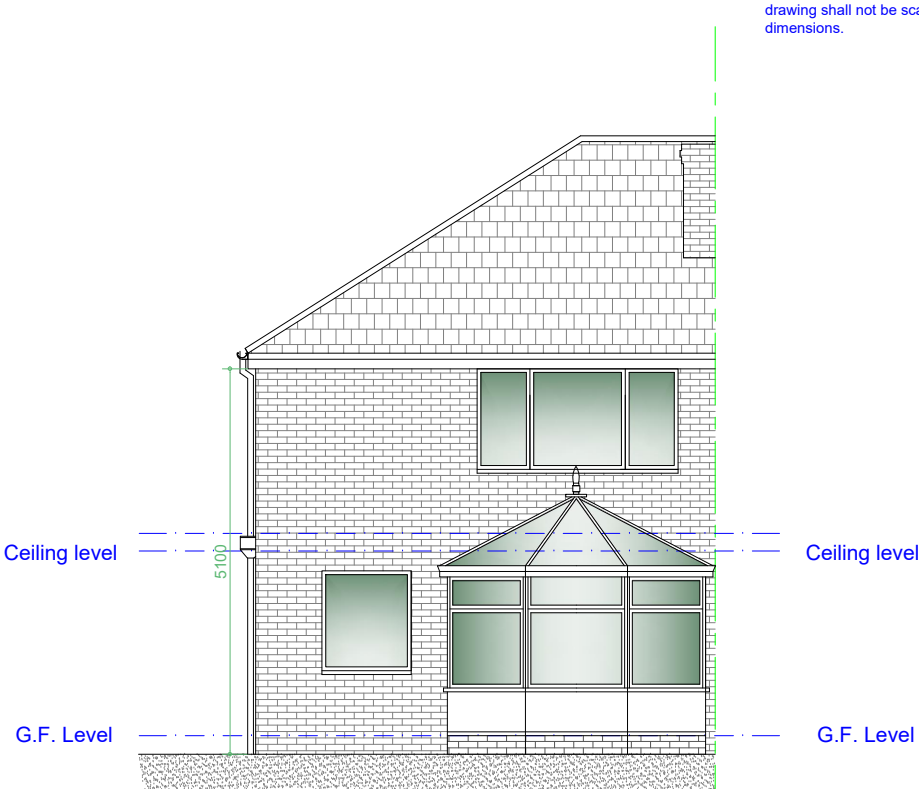

Existing Rear Elevation
Scale 1:100

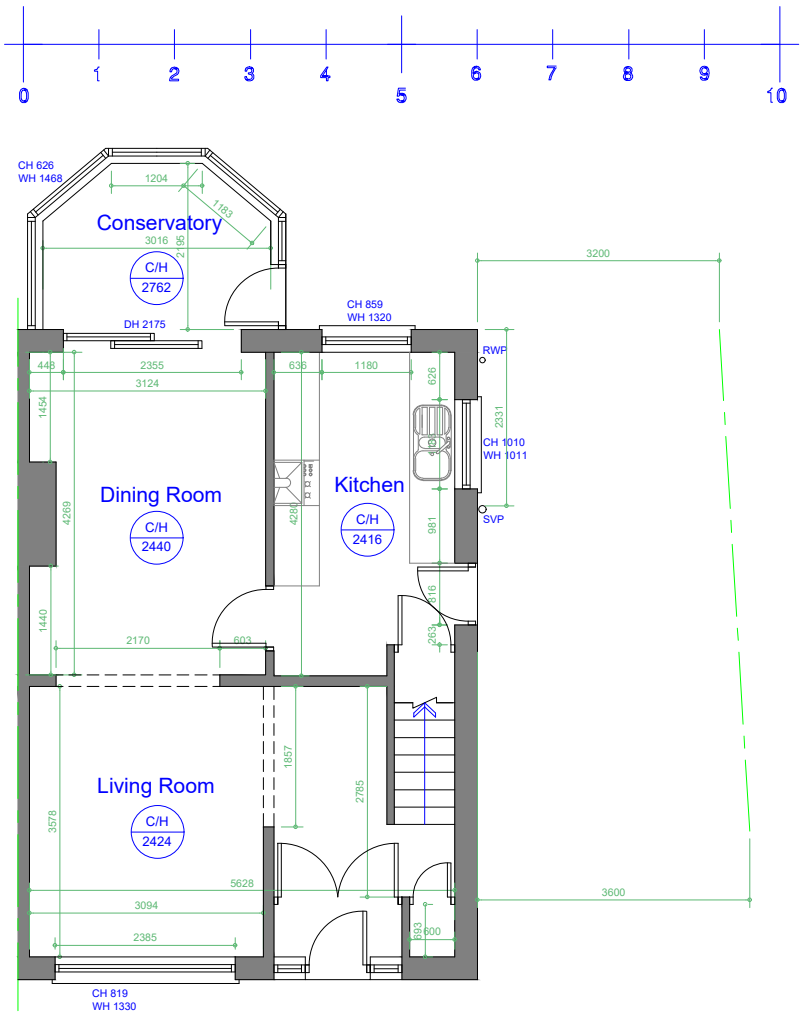

Existing Ground Floor Plan
Scale 1:100

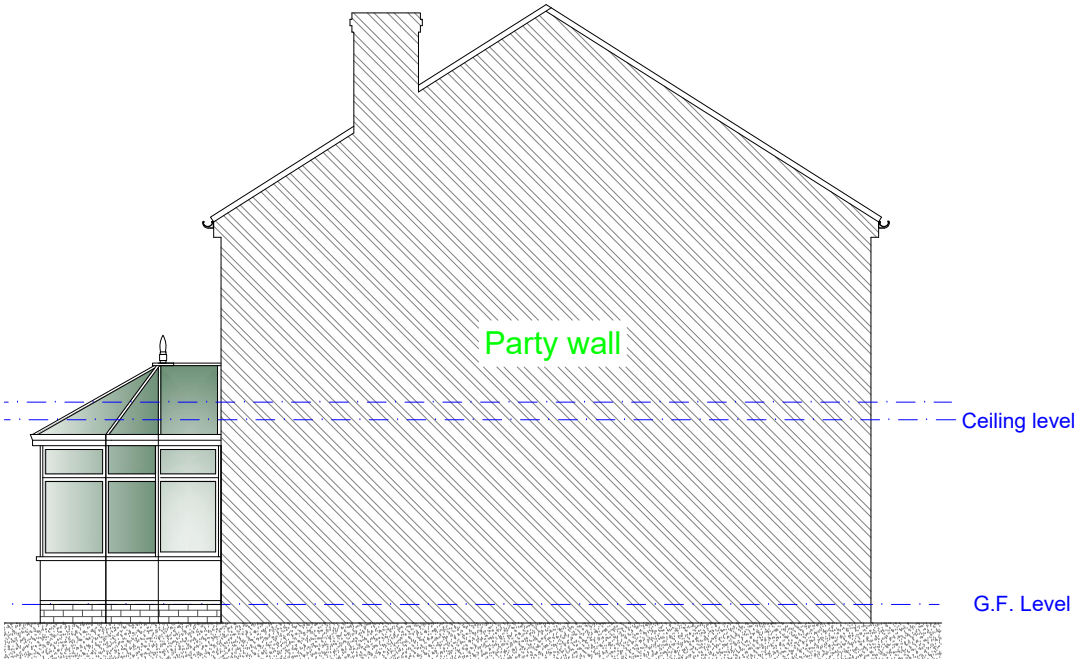

Existing L/H Side Party Wall Elevation
Scale 1:100

Rev	Date	Description
01	13.12.23	Issued For : INFORMATION PURPOSES ONLY
Client		
Mr. Luke Palmer		
Project		
35 Brookside Cres, Greenmount, Bury BL8 4BG		
Proposed single storey rear and side extension.		
Scheme - Drawing Title		
Existing Plans.		
Drawing No.		
Revision		
Scale		
1:100 @A3		
PLANSTOBUILDIT		
Plans To Build It Ltd		
Tel: 0161 728 5730		
Mob: 07741175755		
www.planstobuildit.com		