



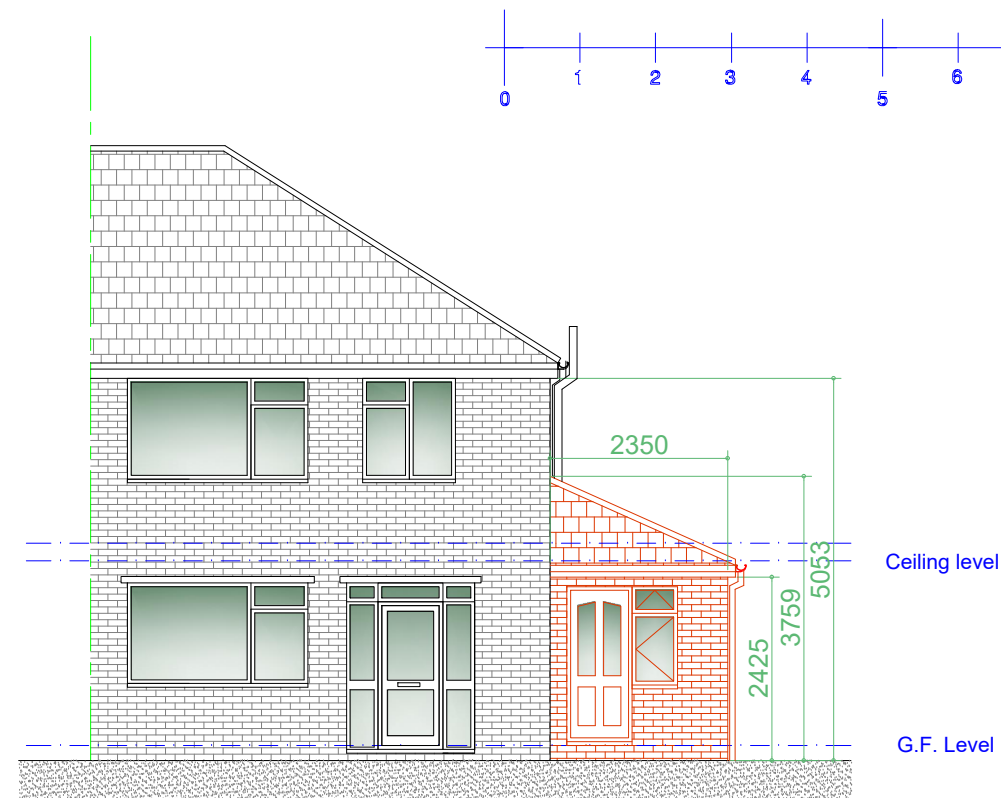

Proposed Front Elevation
Scale 1:100

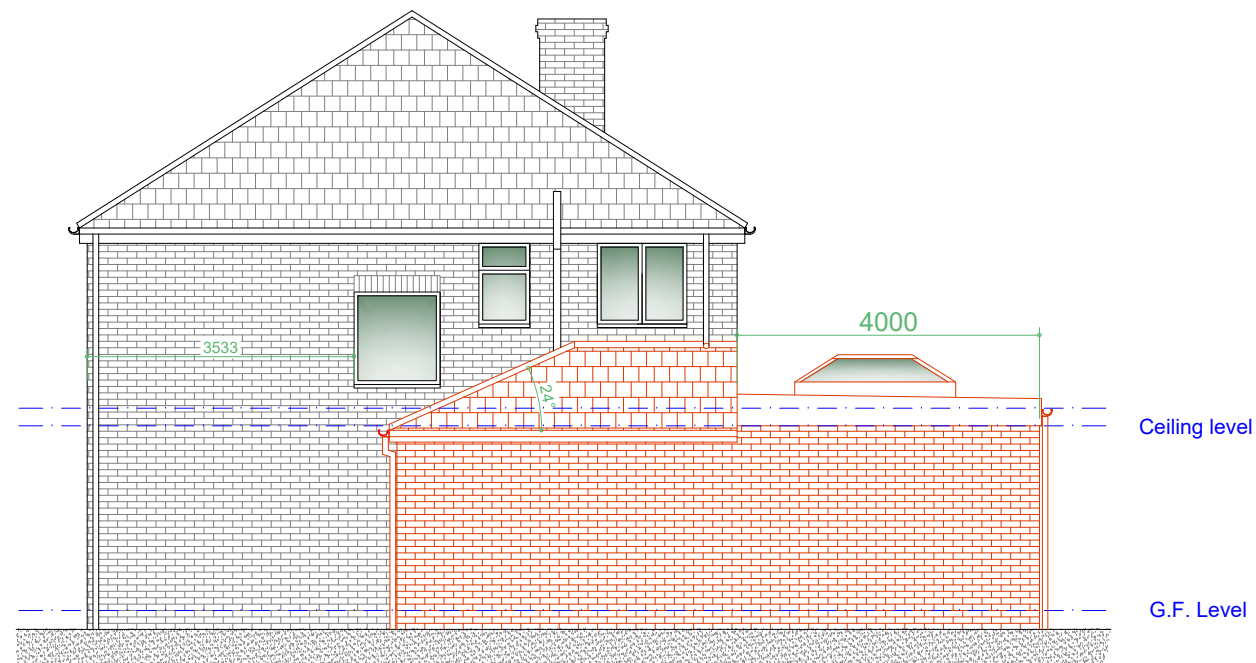

Proposed R/H Side Elevation
Scale 1:100


Materials -

Walls - Brown Mix commons


Roof - Concrete interlocking roof tiles and GRP with roof lantern

Doors - Sage Green/Grey DG

Windows - Sage Green/Grey DG

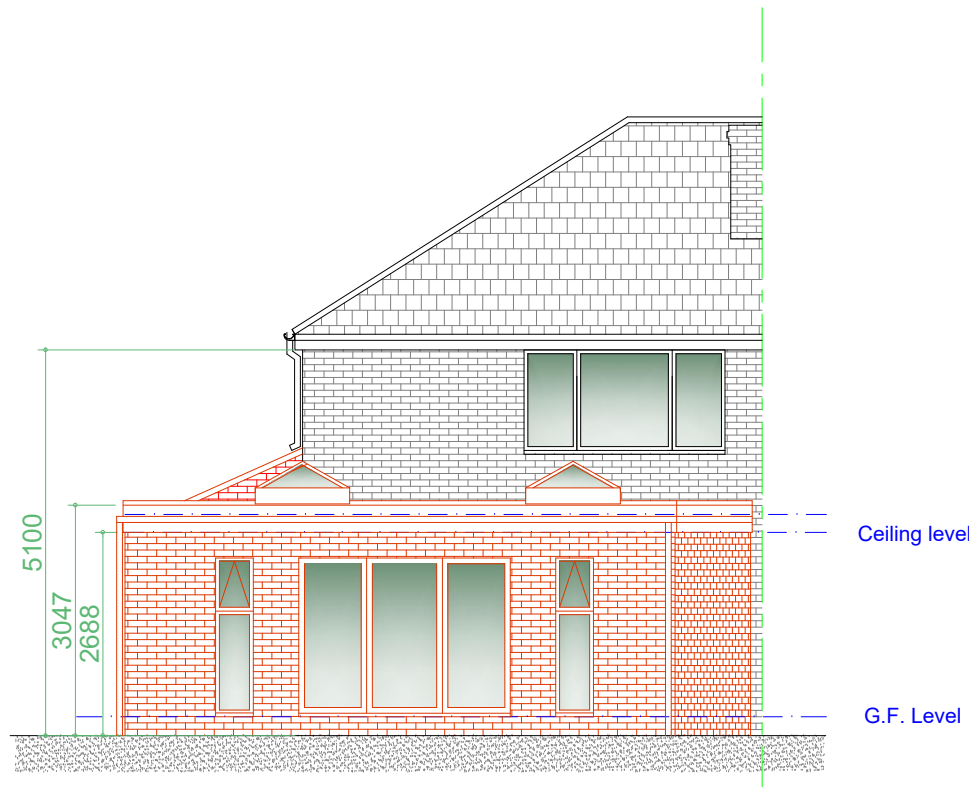

Proposed Rear Elevation
Scale 1:100

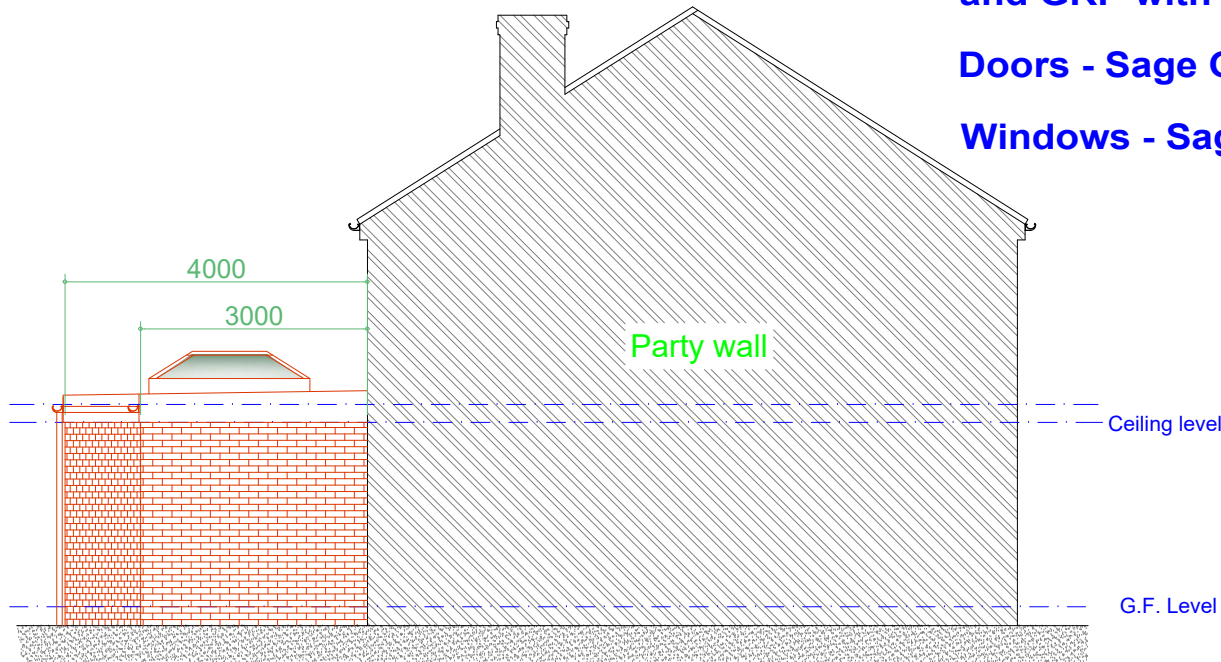

Proposed L/H Side Party Wall Elevation
Scale 1:100

Rev	Date	Description
Issued For : INFORMATION PURPOSES ONLY		
Client		
Mr. Luke Palmer		
Project		
35 Brookside Cres, Greenmount, Bury BL8 4BG		
Proposed single storey rear and side extension.		
Scheme - Drawing Title		
Proposed Elevations.		
03	Date	13.12.23
Drawing No.	Revision	Scale
		1:100 @A3
		
Plans To Build It Ltd		
Tel: 0161 728 5730		
Mob: 07741175755		
www.planstobuildit.com		