




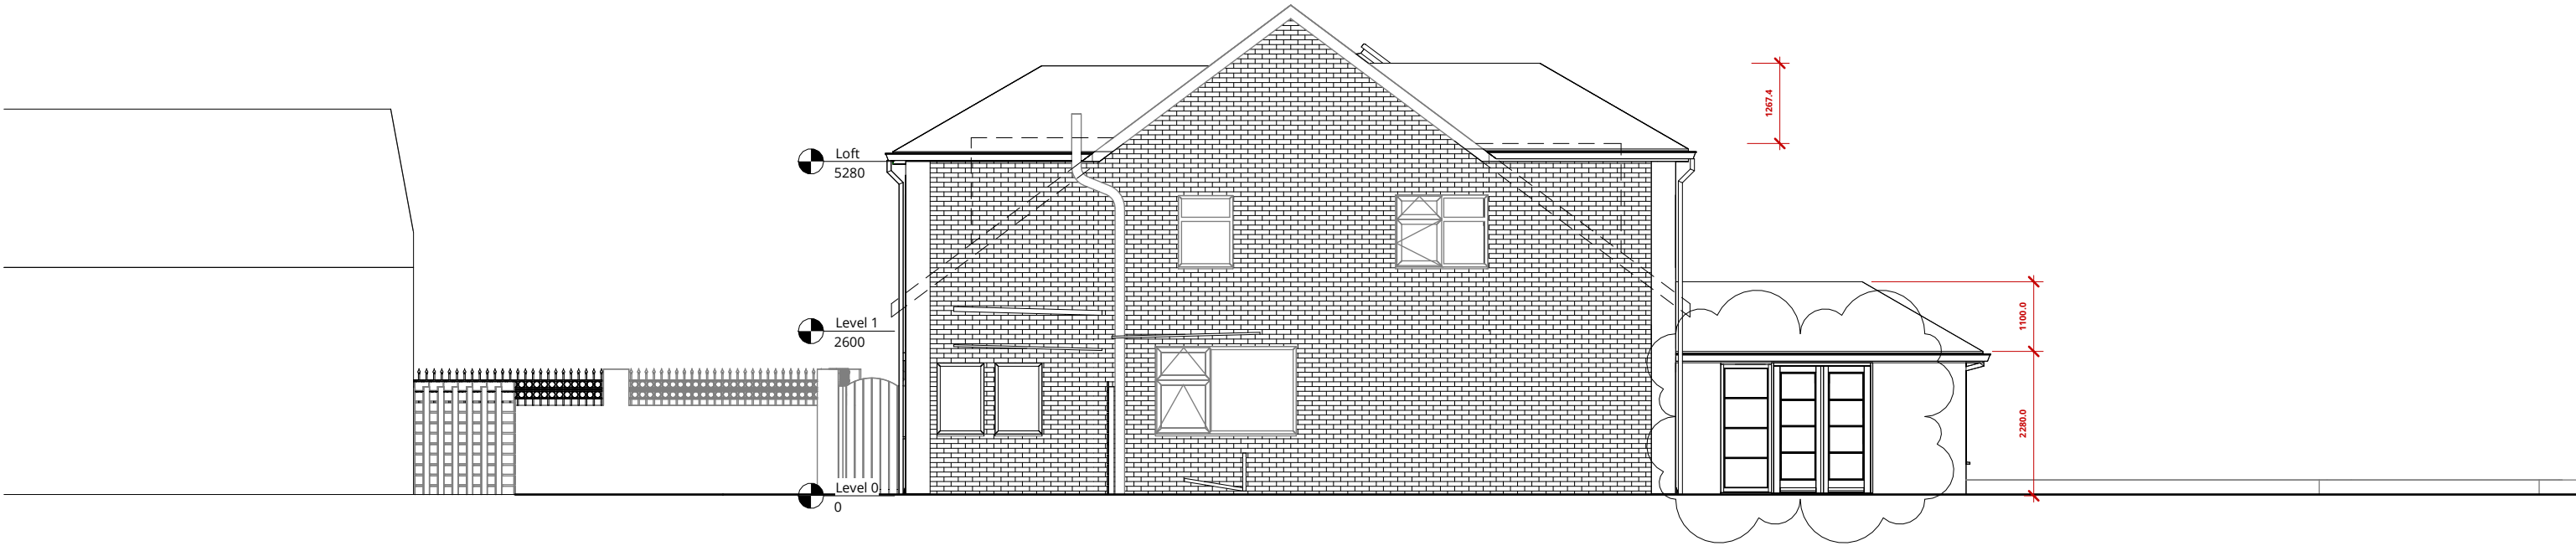

1 Proposed Rear Elevation (Facing 429 Holcombe Road)
1 : 100

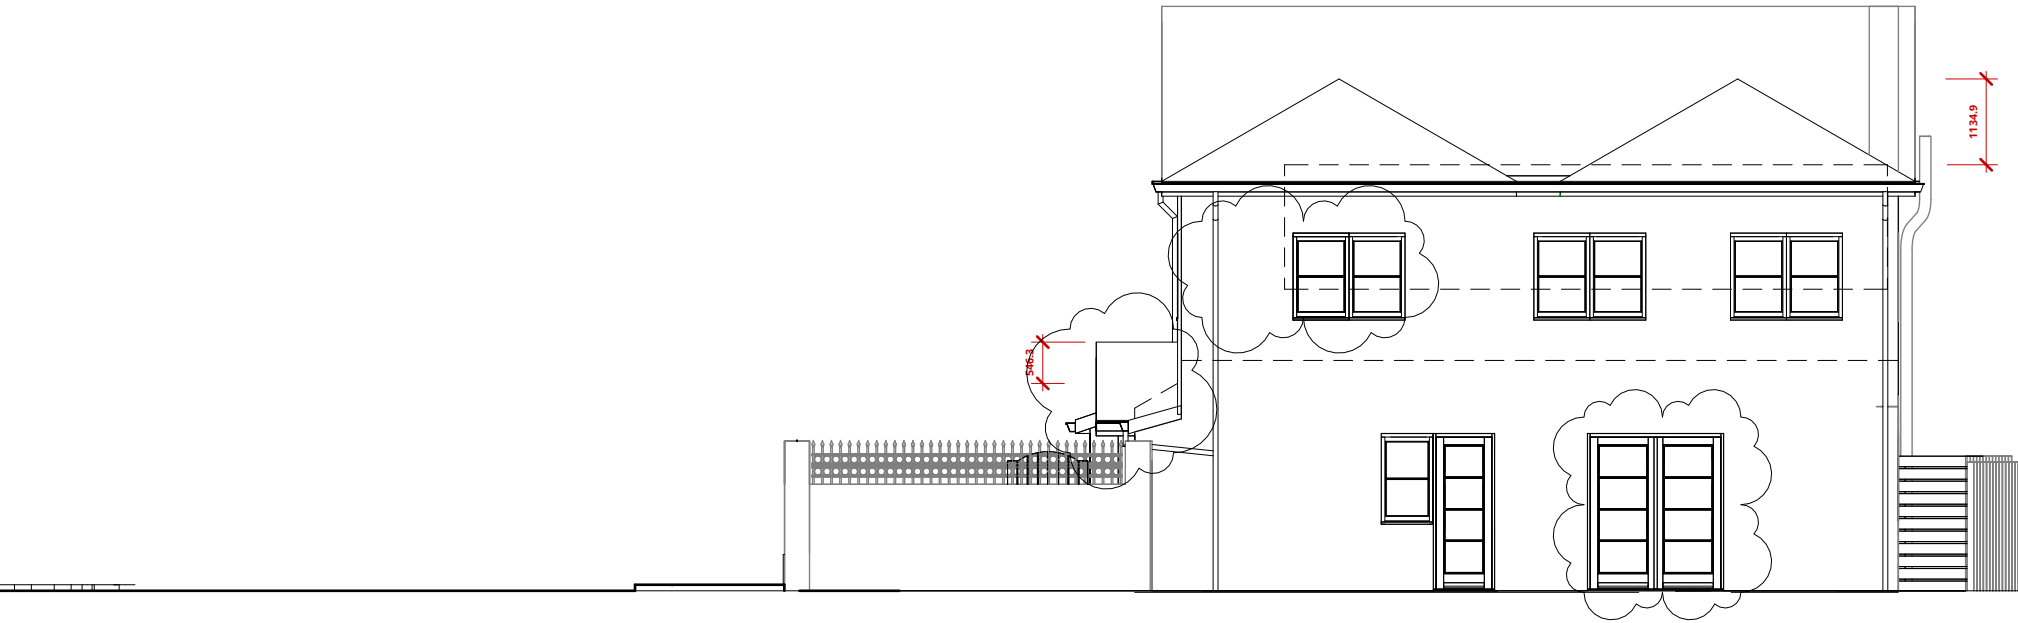

2 Proposed Rear Side Elevation (Facing 1 Austell Drive)
1 : 100

 

RALA SHALL HAVE NO RESPONSIBILITY FOR ANY USE MADE OF THIS DOCUMENT OTHER THAN FOR THAT WHICH IT WAS PREPARED AND ISSUED. ALL DIMENSIONS SHOULD BE CHECKED ON SITE. DO NOT SCALE FROM THIS DRAWING

ANY DRAWING ERRORS OR DIVERGENCIES SHOULD BE BROUGHT TO THE ATTENTION OF RALA AT THE ADDRESS SHOWN BELOW.

DRAWINGS SHALL BE READ IN CONJUNCTION WITH THE FOLLOWING BEFORE WORK COMMENCES:

- THE CDM DESIGN ISSUES REGISTER
- THE RALA RISK SERIES OF DRAWINGS
- THE PROJECT CDM RISK REGISTER

NOTES

P00	First Issue	RB	RB	21/07/22
P01	Planning Issue	RB	RB	13/08/22
P02	Construction Updates	RB	RB	14/12/23
P03	Client Review	RB	RB	17/12/23

REVISION	DESCRIPTION	DRAWN	CHECKED	DATE
----------	-------------	-------	---------	------

REVISION	DESCRIPTION	DRAWN	CHECKED	DATE
----------	-------------	-------	---------	------

CLIENT

11 Hackford Close,
Brandlesholme,
Bury,
Greater Manchester,
BL8 1XP
United Kingdom

T +44 [0]7564 361 972



PROJECT TITLE 431 Holcombe Road	
RDP JOB NUMBER P0023	ISO 27001 CLASSIFICATION Planning
DRAWING TITLE Proposed Elevations	
SCALE @ A3 1 : 100	
DATE FIRST ISSUED 21/07/22	
DRAWING No. HLR-RALA-XX-XX-DR-A-(PL)-0003	REVISION P03