




5 North West Elevation
1 : 100



2 Section 1
1 : 100



3 Pilkington Way Elevation 2
1 : 100

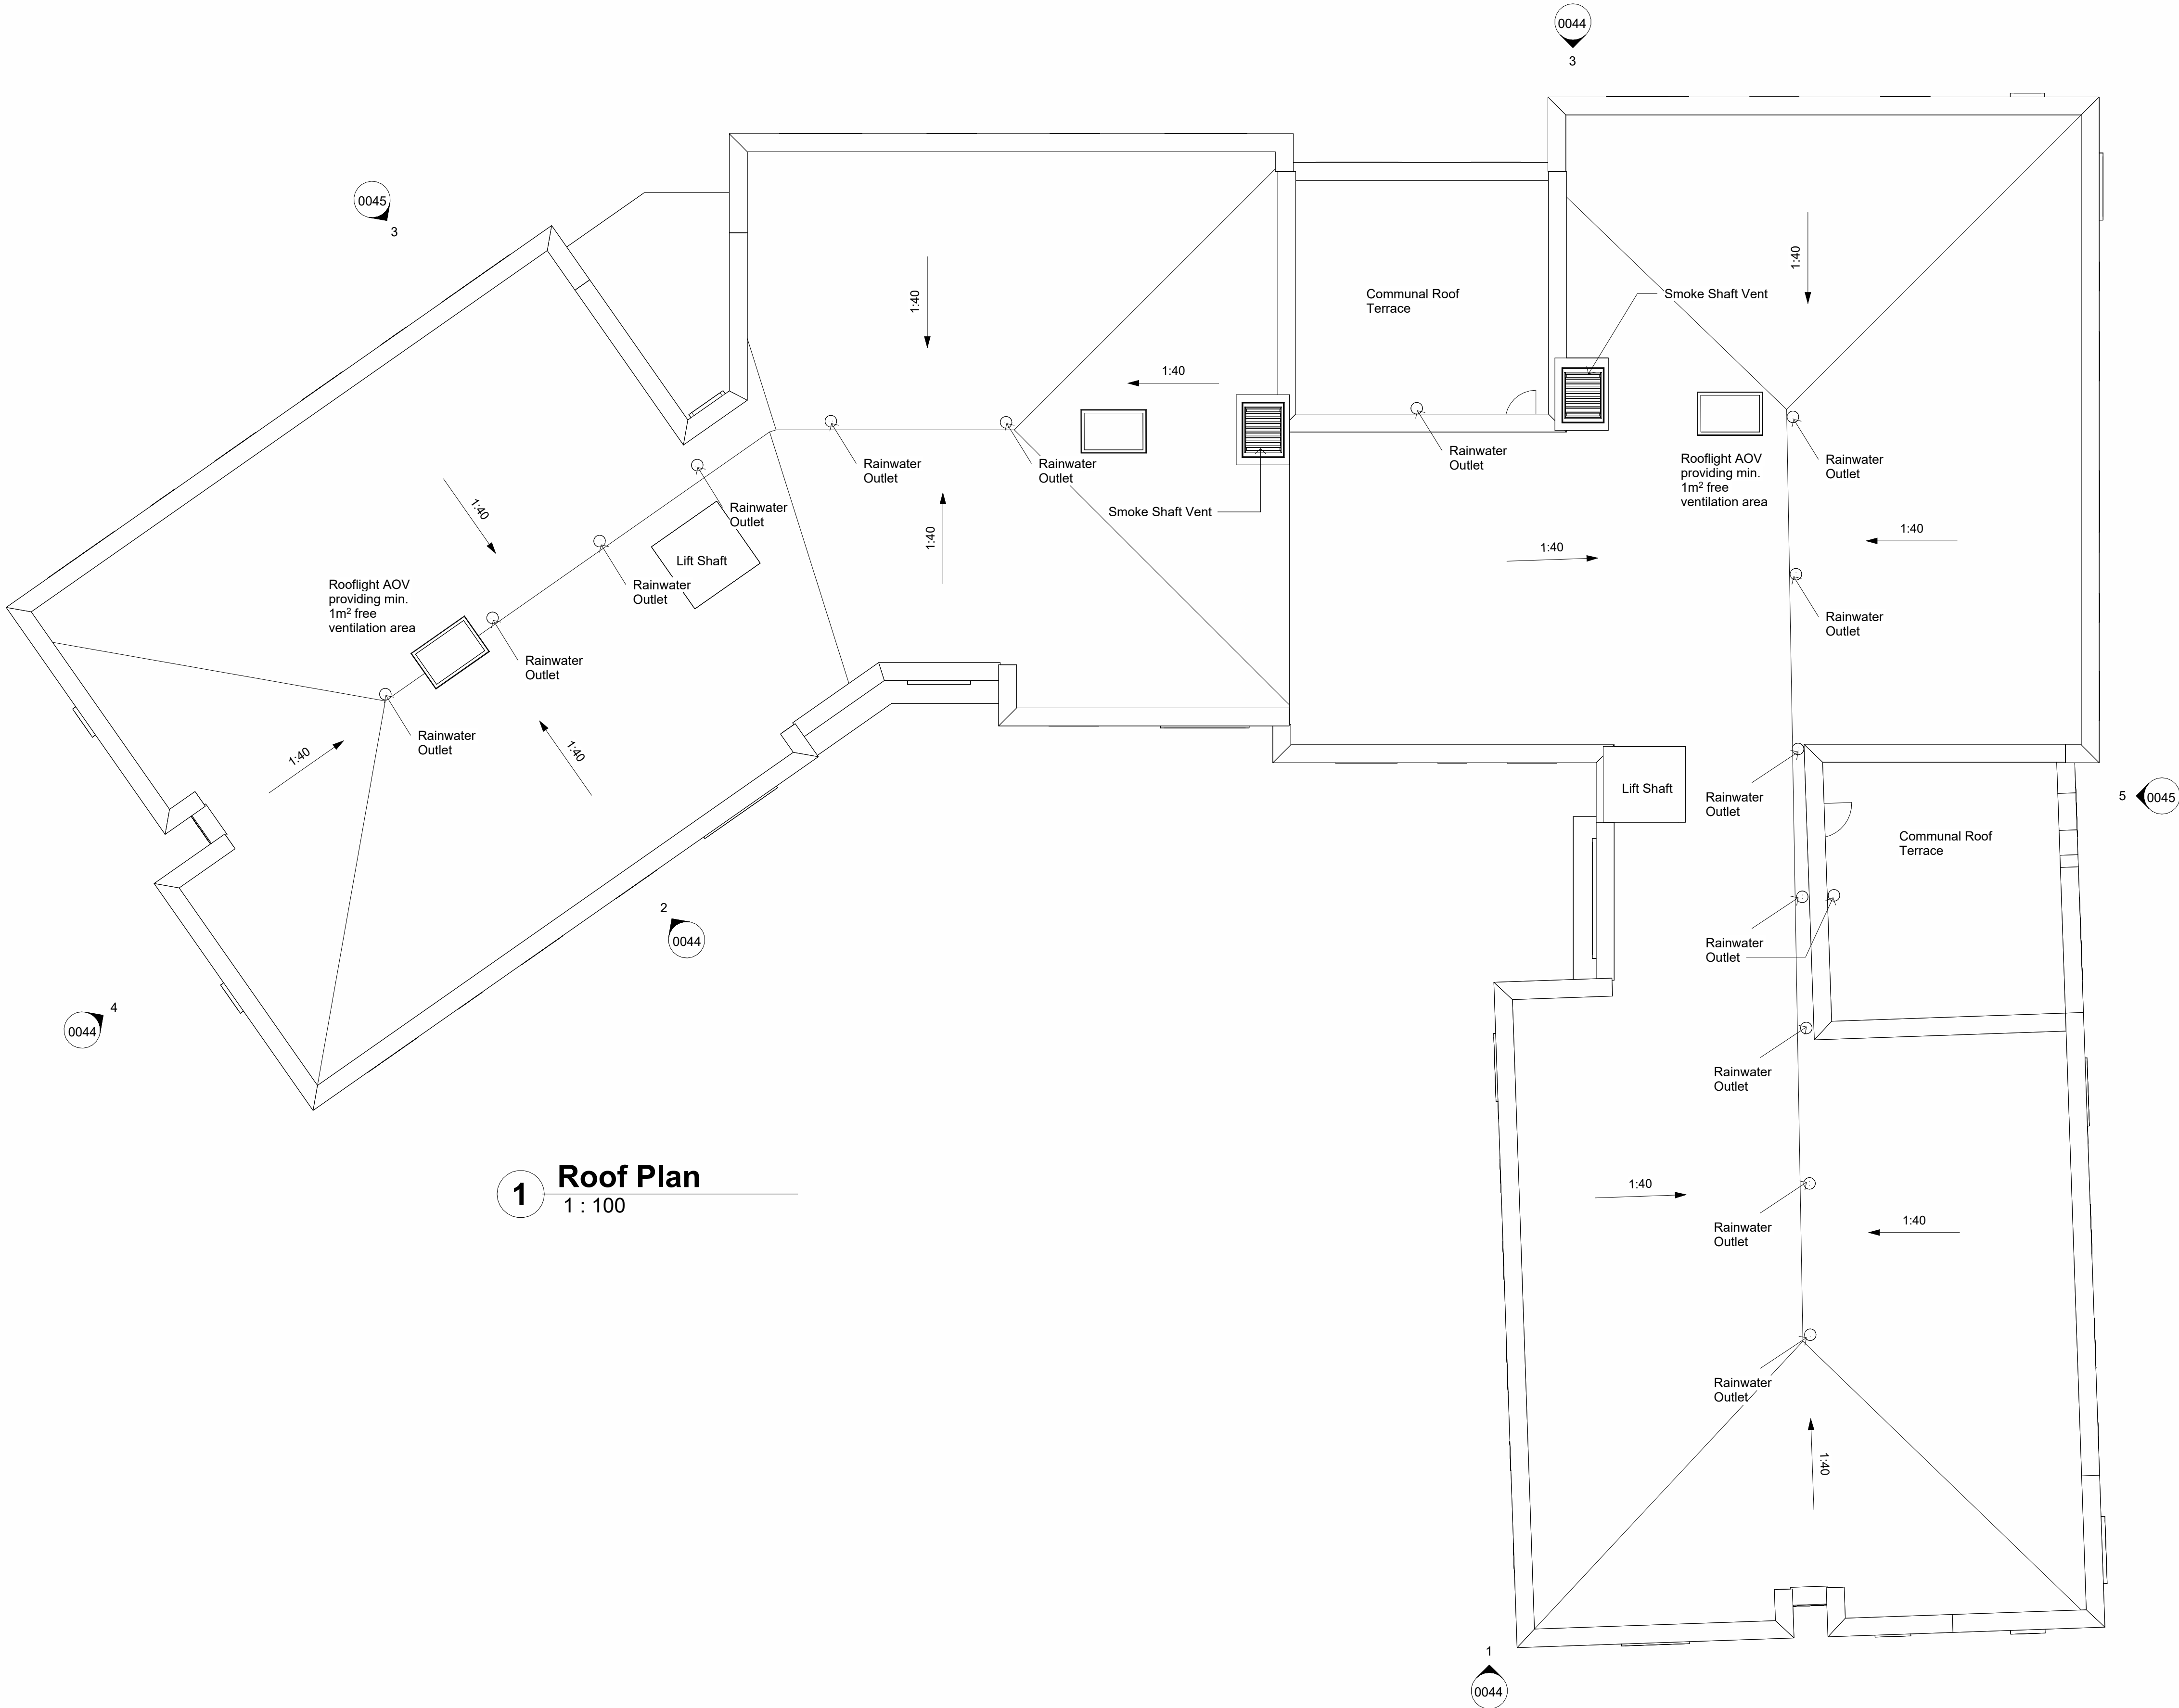

1 Roof Plan
1 : 100

General Notes
01: Dimensions must not be scaled from this drawing. If in doubt, please ask
02: All dimensions are in millimetres unless noted otherwise.
03: All dimensions should be verified on site before proceeding with the work.
04: TADW Architects shall be notified in writing of any discrepancies.
05: Copyright to remain the property of TADW Architects in accordance with
Copyright, Designs and Patents Act 1988.

Legend

8	Window surround colour amended to south elevation	27.03.23	AM	MH
7	Revised following feedback from planners	22.03.23	AM	MH
6	Amended to increase meter room sizes	14.03.23	AM	MH
5	Revised to suit Highways requirements	07.03.23	AM	MH
4	Amended following comments from Tenos and M&E	10.10.22	AM	MH
3	Building C entrance revised, Building Managers Office added, 2 bed flat layouts revised	28.07.22	AM	MH
2	Apartment mix amended	10.03.22	AM	MH
1	Amended following comments from Tenos. Roof plan drawn	22.02.22	AM	MH

Issue	Description	Date	Drawn	Checked
-------	-------------	------	-------	---------

Drawing Status
P - Planning T - Tender C - Construction R - As Record

PLANNING

tadw architects

Six St Petersgate Stockport Cheshire SK1 1HD
Ph 0161 477 6158 Fx 0161 480 8342 mail@tadw.co.uk www.tadw.co.uk

Client Watson Homes

Job Green Street, Radcliffe

Title Residential Buildings - Elevations, Roof Plan and Section 1

Scale 1 : 100 @ A0

Note - Prints from PDF files may not be to scale, check accuracy against scale

5 10m 1:100

Job No.	Originator	Ph.	Level	View	Role	Drawn	Status	Rev.
121305-TADW-00-ZZ-DR-A-	0045	P	8					