


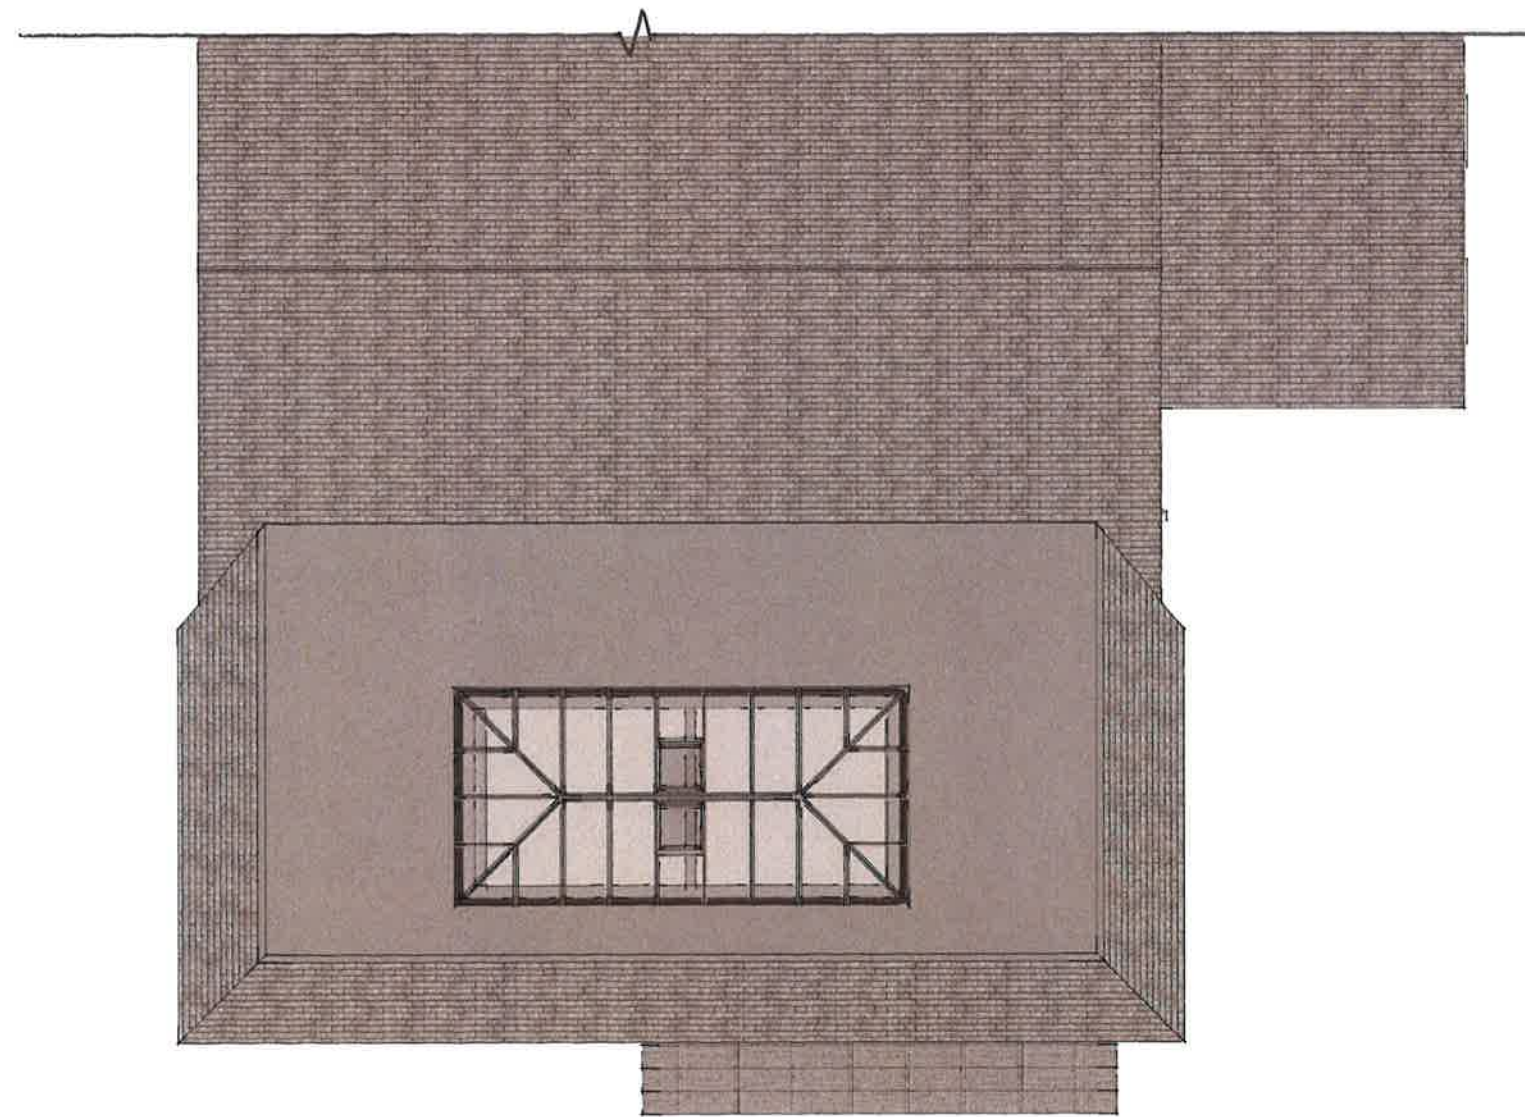

PROPOSED ROOF PLAN



Proposed Roof Plan

Drawing No. **51657/06**

Mrs Falshaw
- 1:100 Date 03/05/22