




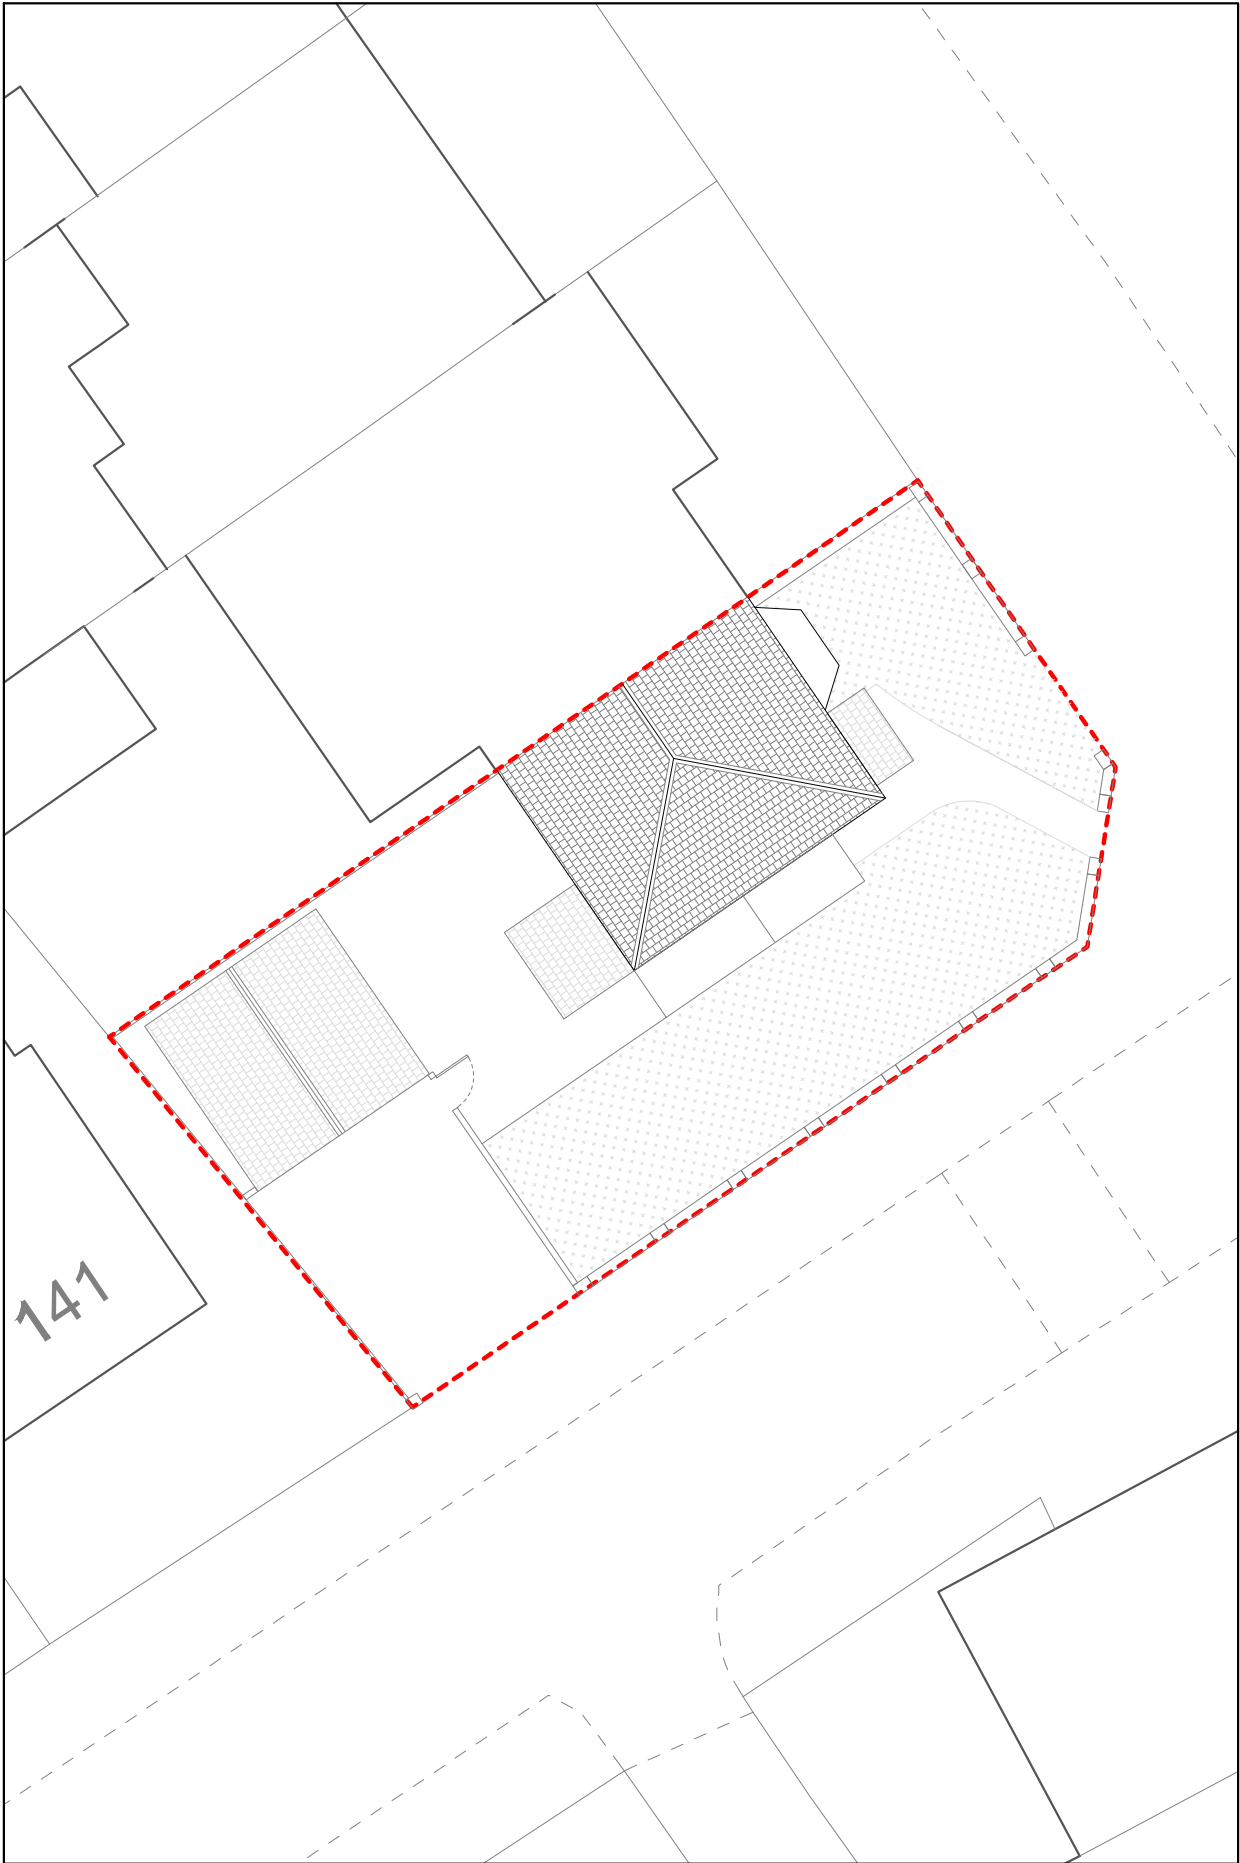

EXISTING SITE PLAN
1:200 @ A3
0m 1m 3m 5m 10m 15m 20m

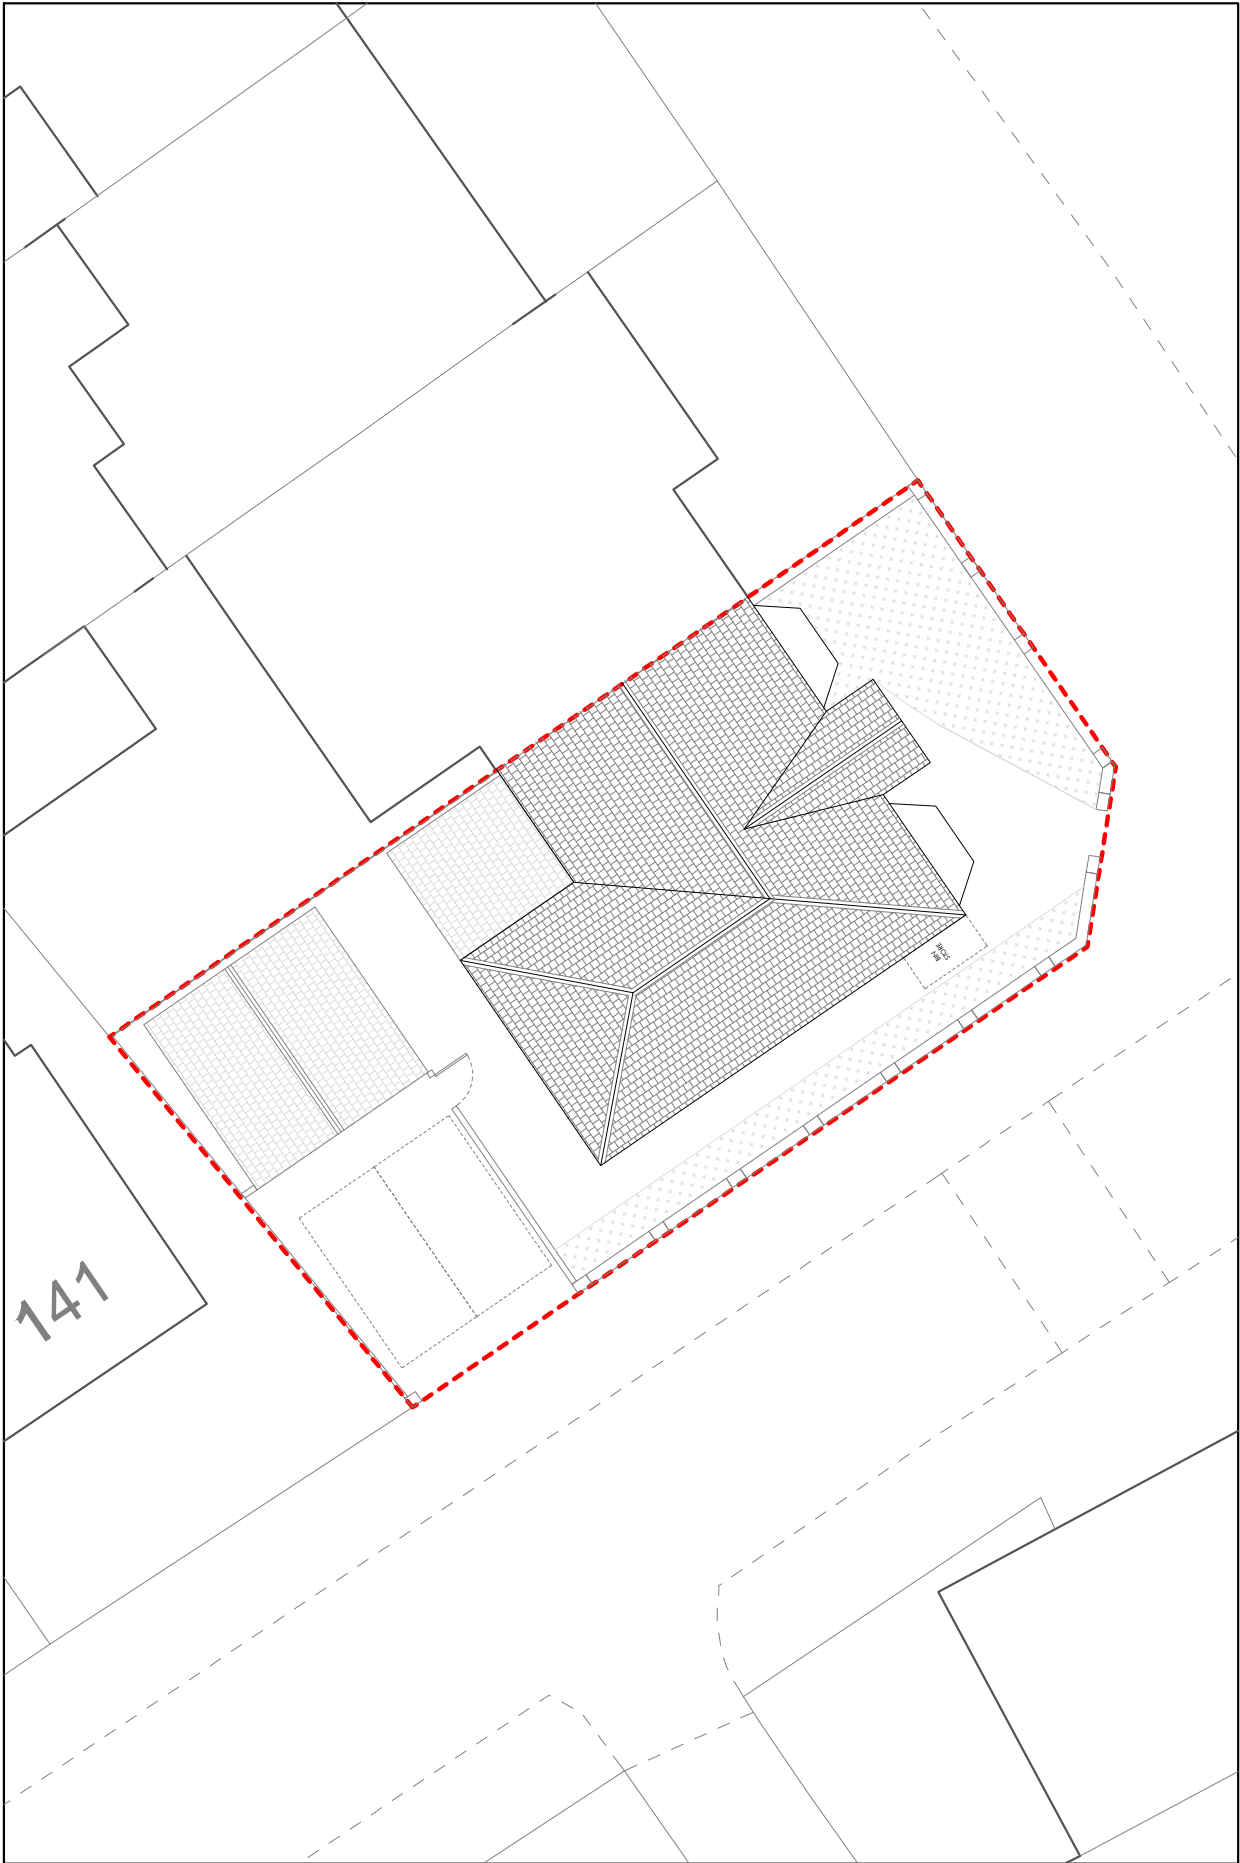

PROPOSED SITE PLAN
1:200 @ A3

 

Dimensioning
Figured dimensions only to be taken from these designs and drawings. Work to annotated dimensions only. All dimensions to be checked on site. Architectural designers to be informed immediately of any discrepancies before work proceeds. Drawings are to be read in conjunction with relevant specifications, structural engineers and service engineers' drawings.

Rev	Date	Description
-	02/02/25	Issued to client for comments


S A L E M
ARCHITECTS
Architecture | Masterplanning | Graphics

CLIENT:
Homeowner

PROJECT:
31 Bury Old Rd
Prestwich
M25 0EY

TITLE:
Existing & Proposed Site Plan

SCALE:
1:200 @ A3

REV:
DATE:
April 2025

DRAWING NO.
Sheet 7