




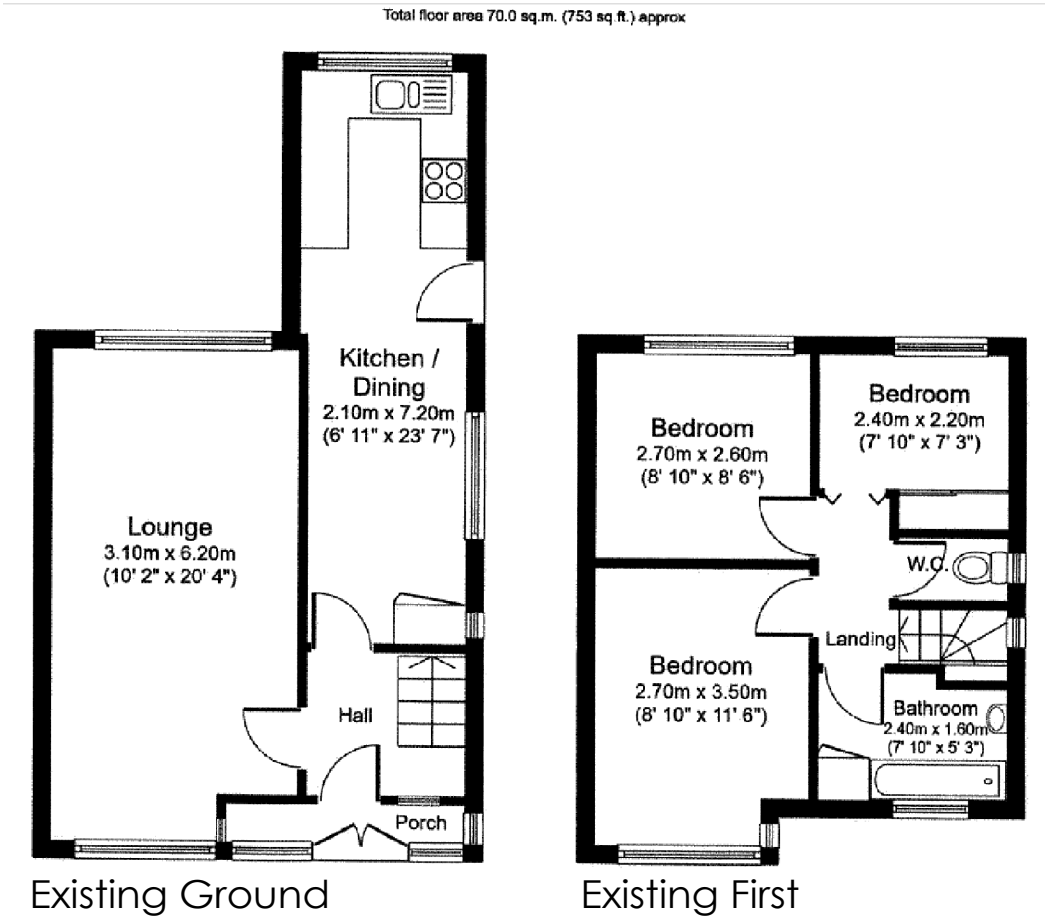

Existing Front Elevation

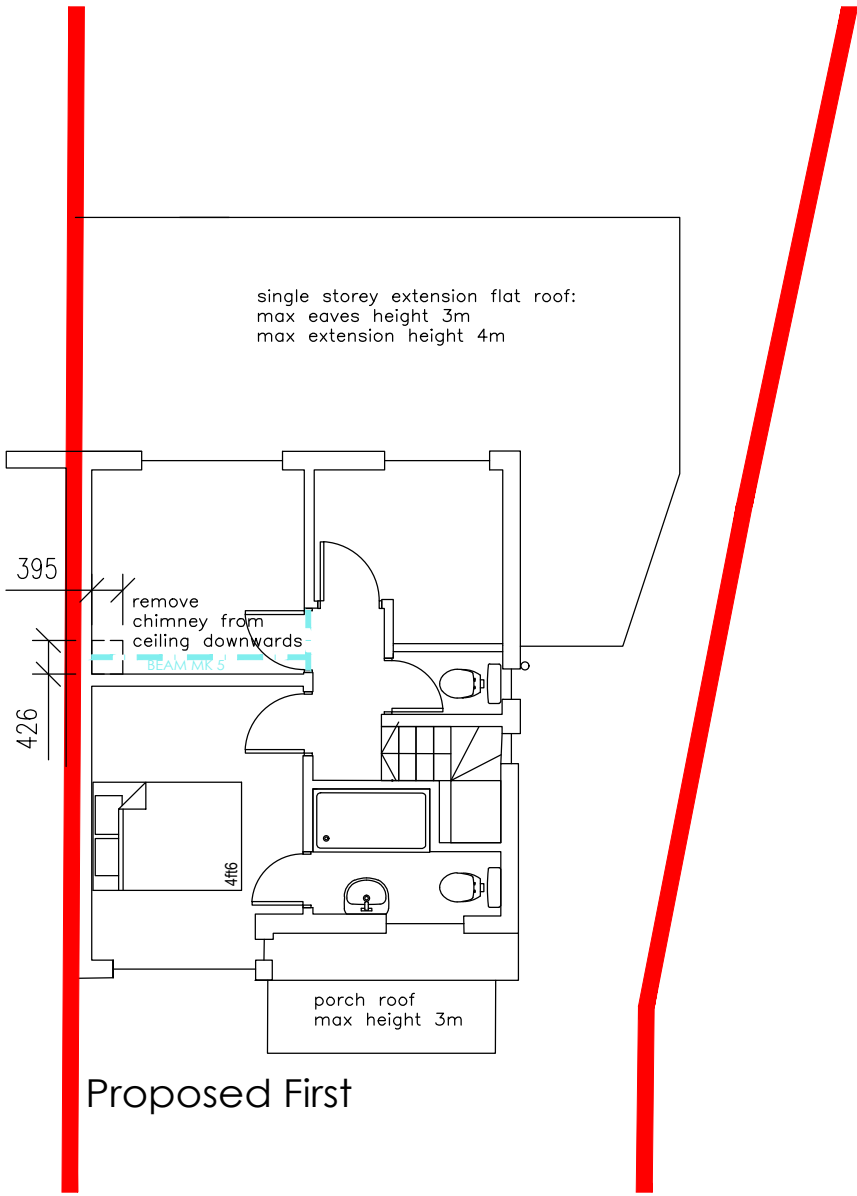

Existing Rear Elevation

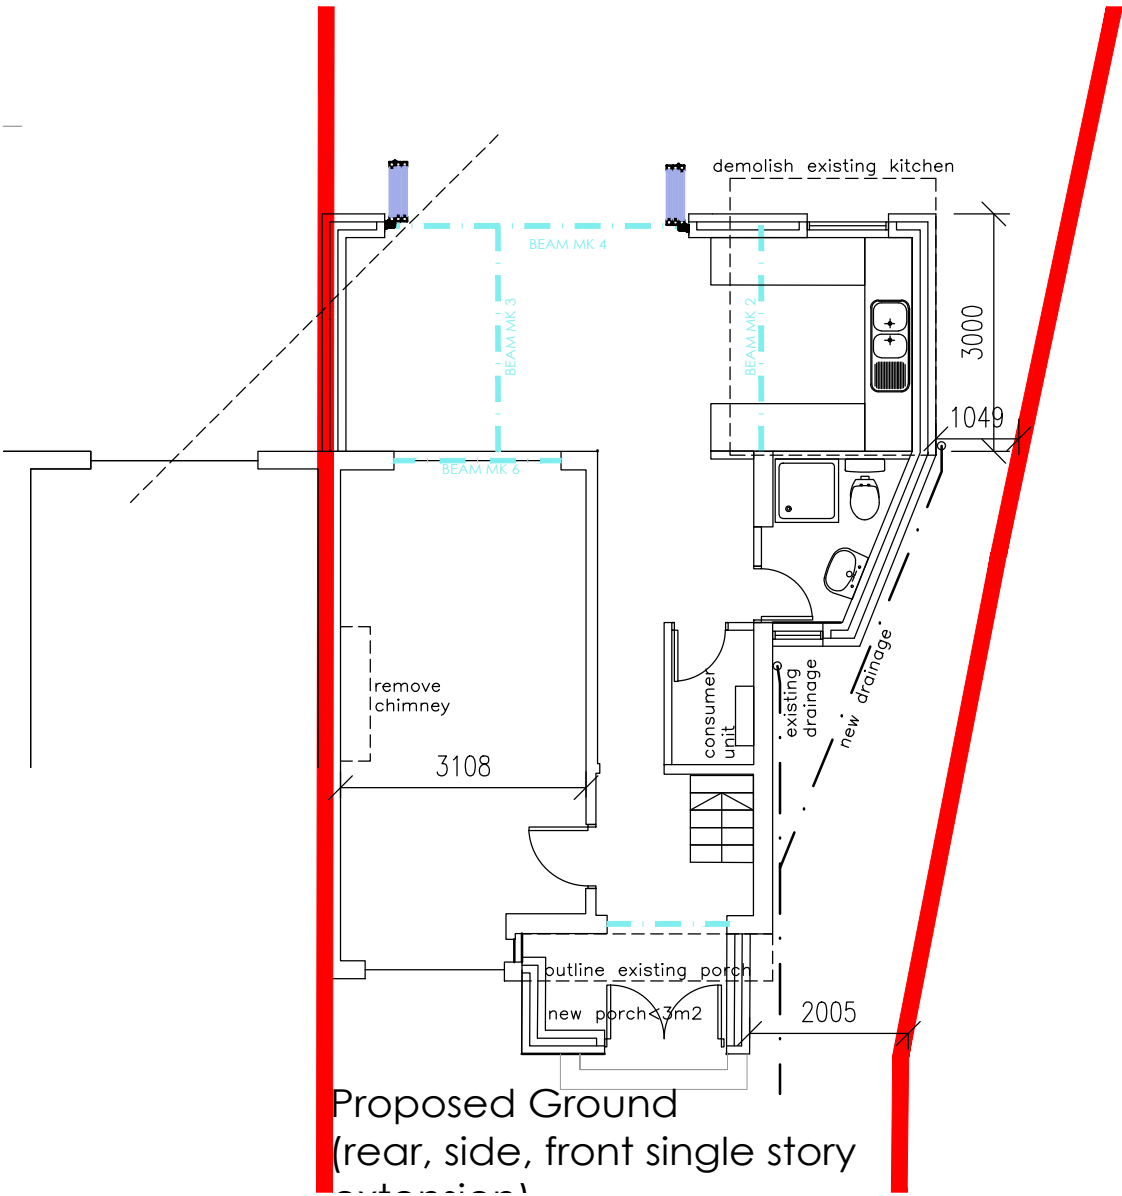

LAWFUL DEVELOPMENT CERTIFICATE
8, SANDRINGHAM GRANGE, PRESTWICH

SCALE 1:100 @ A3

FOB Design (UK) Ltd
72A Water Lane,
Wilmslow, Cheshire. SK9 5BB
01625 251644
office@fob-design.com www.fob-design.com

REV	DATE	DRAWN BY
XXX		
XXX		
XXX		
XXX		
Drawn	XXX	Status XXX
Checked	XXX	Original A3
Date	JUN 23	Scale 1:100@A3
PL 01		