


Client: Andrea Goulding	
Project: 43 Dovedale Avenue, Prestwich, M25 0BT	
Drawing Title: Existing and Proposed Elevations for new extension	
Scale: 1:100 @ A3	Date: Apr 2022
Drawing No: 126-005	Revision: A




Side Elevation
Existing

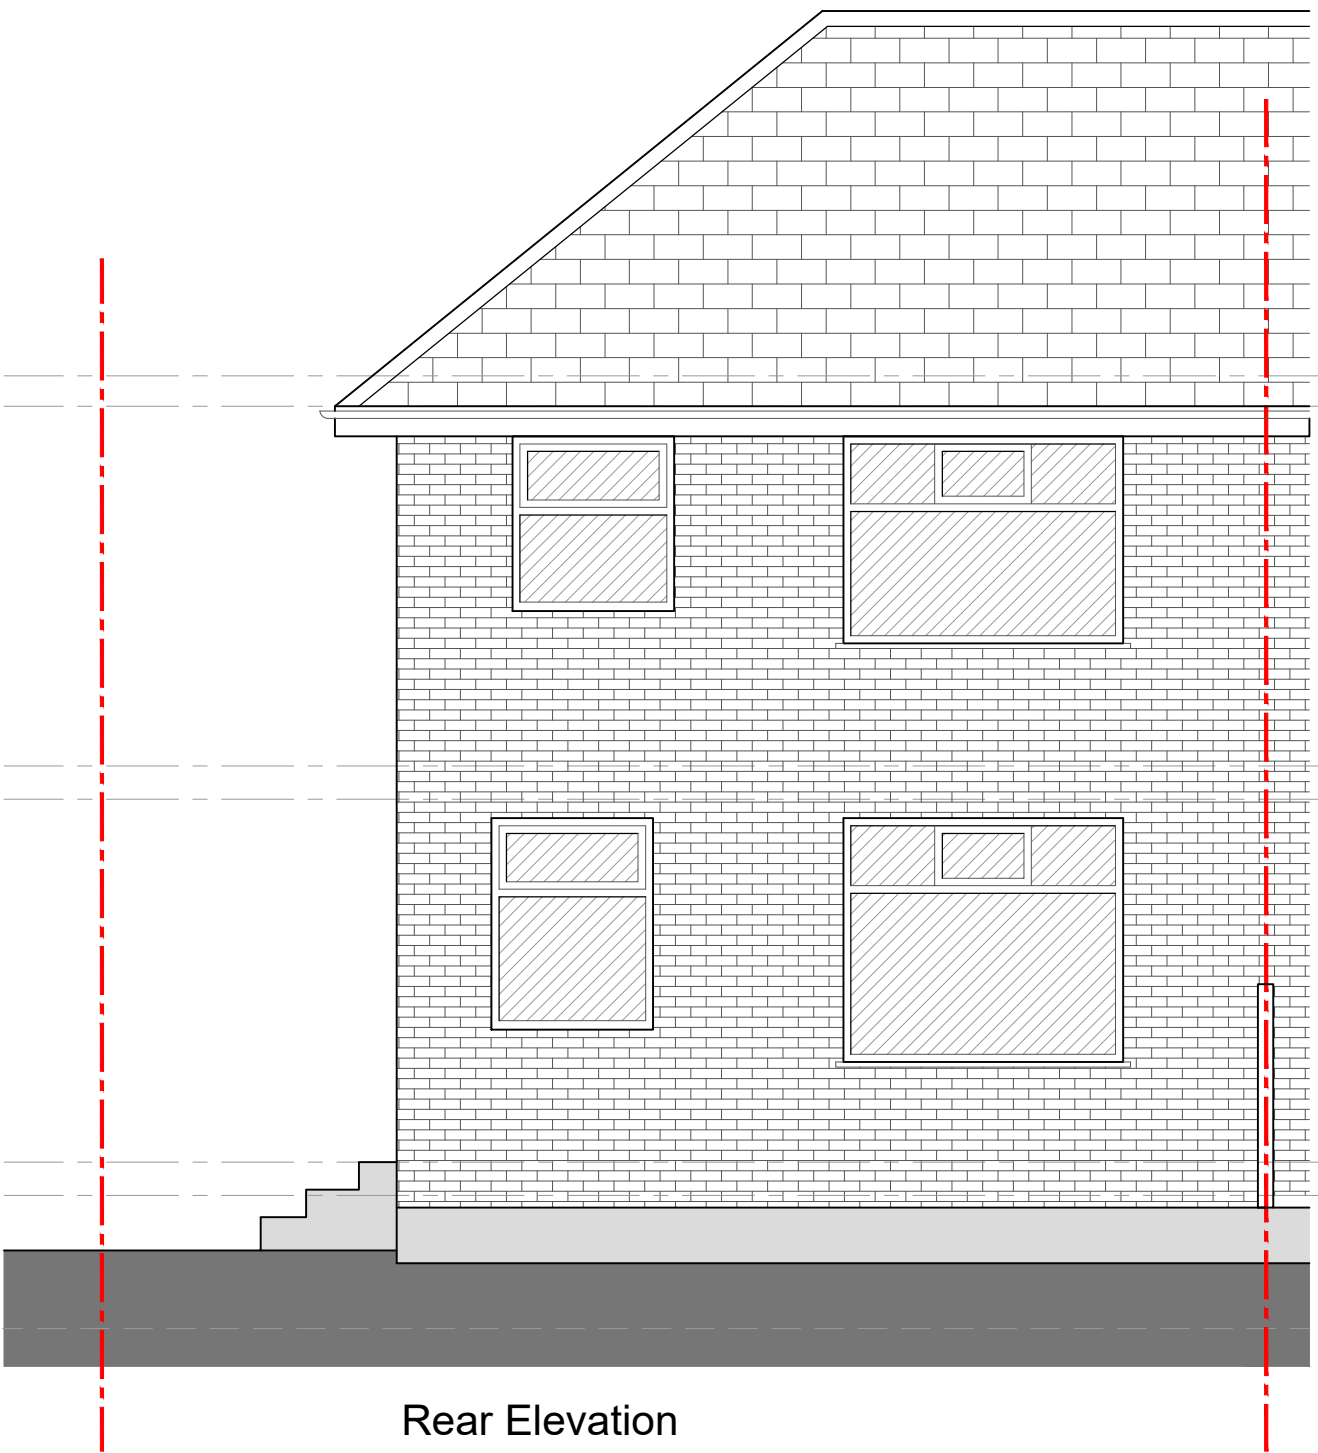


Rear Elevation
Existing




Side Elevation
Existing

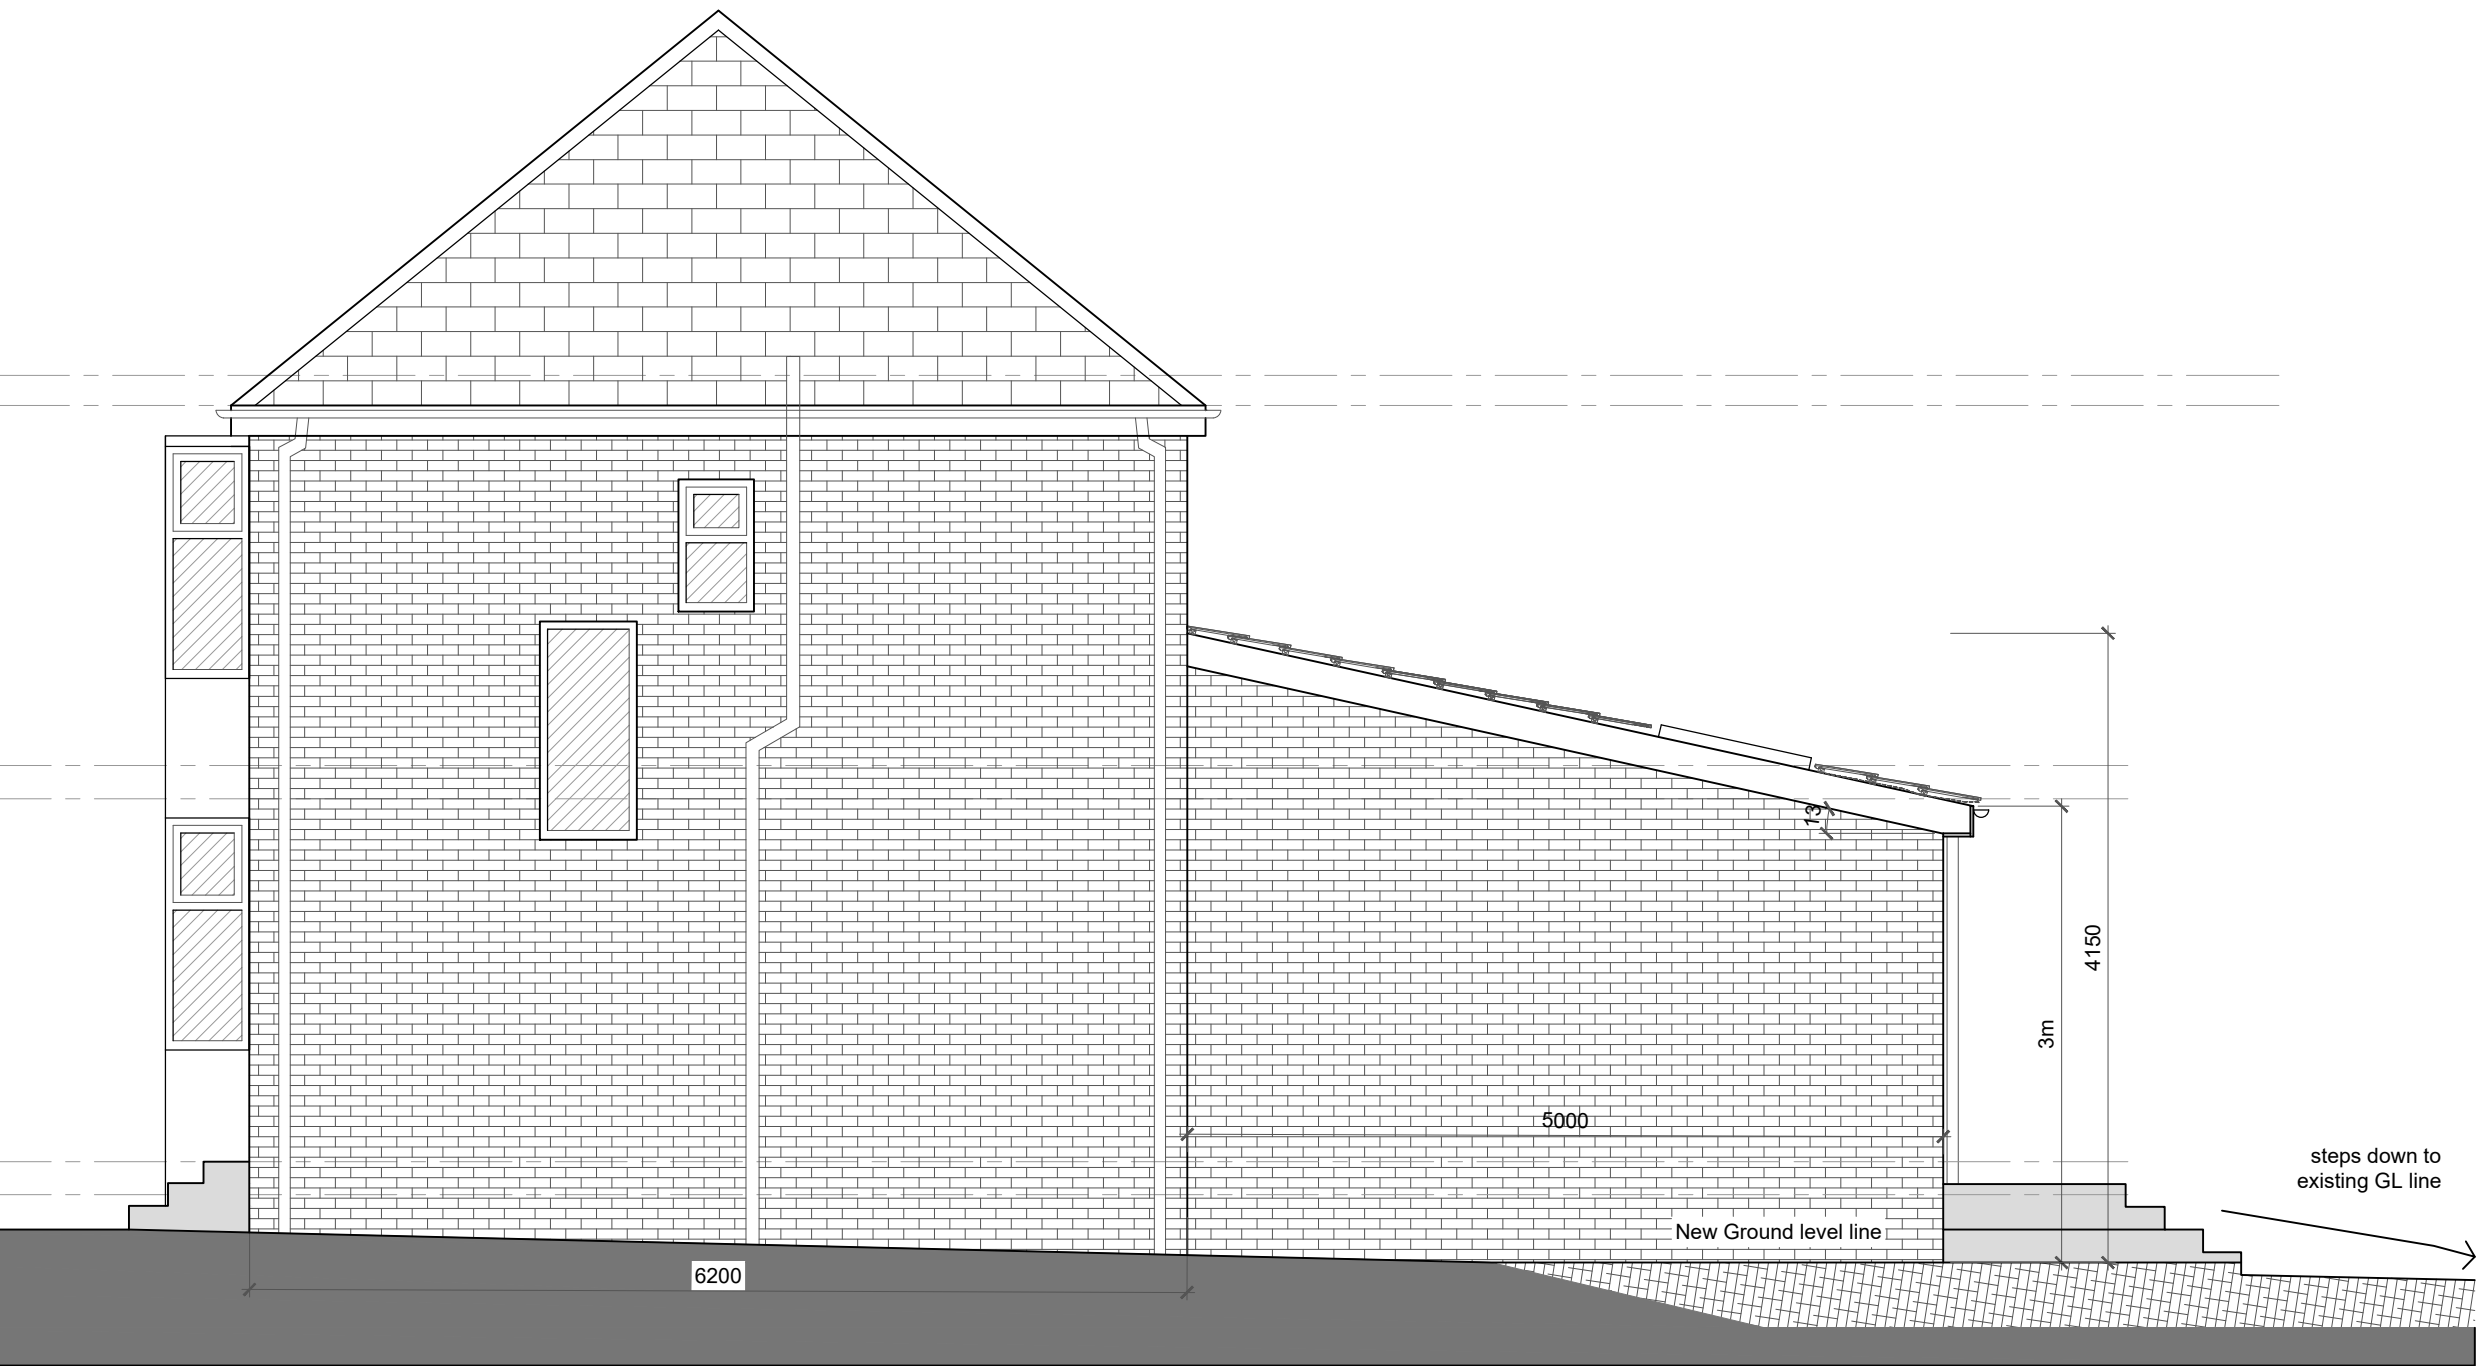

Side Elevation
Proposed

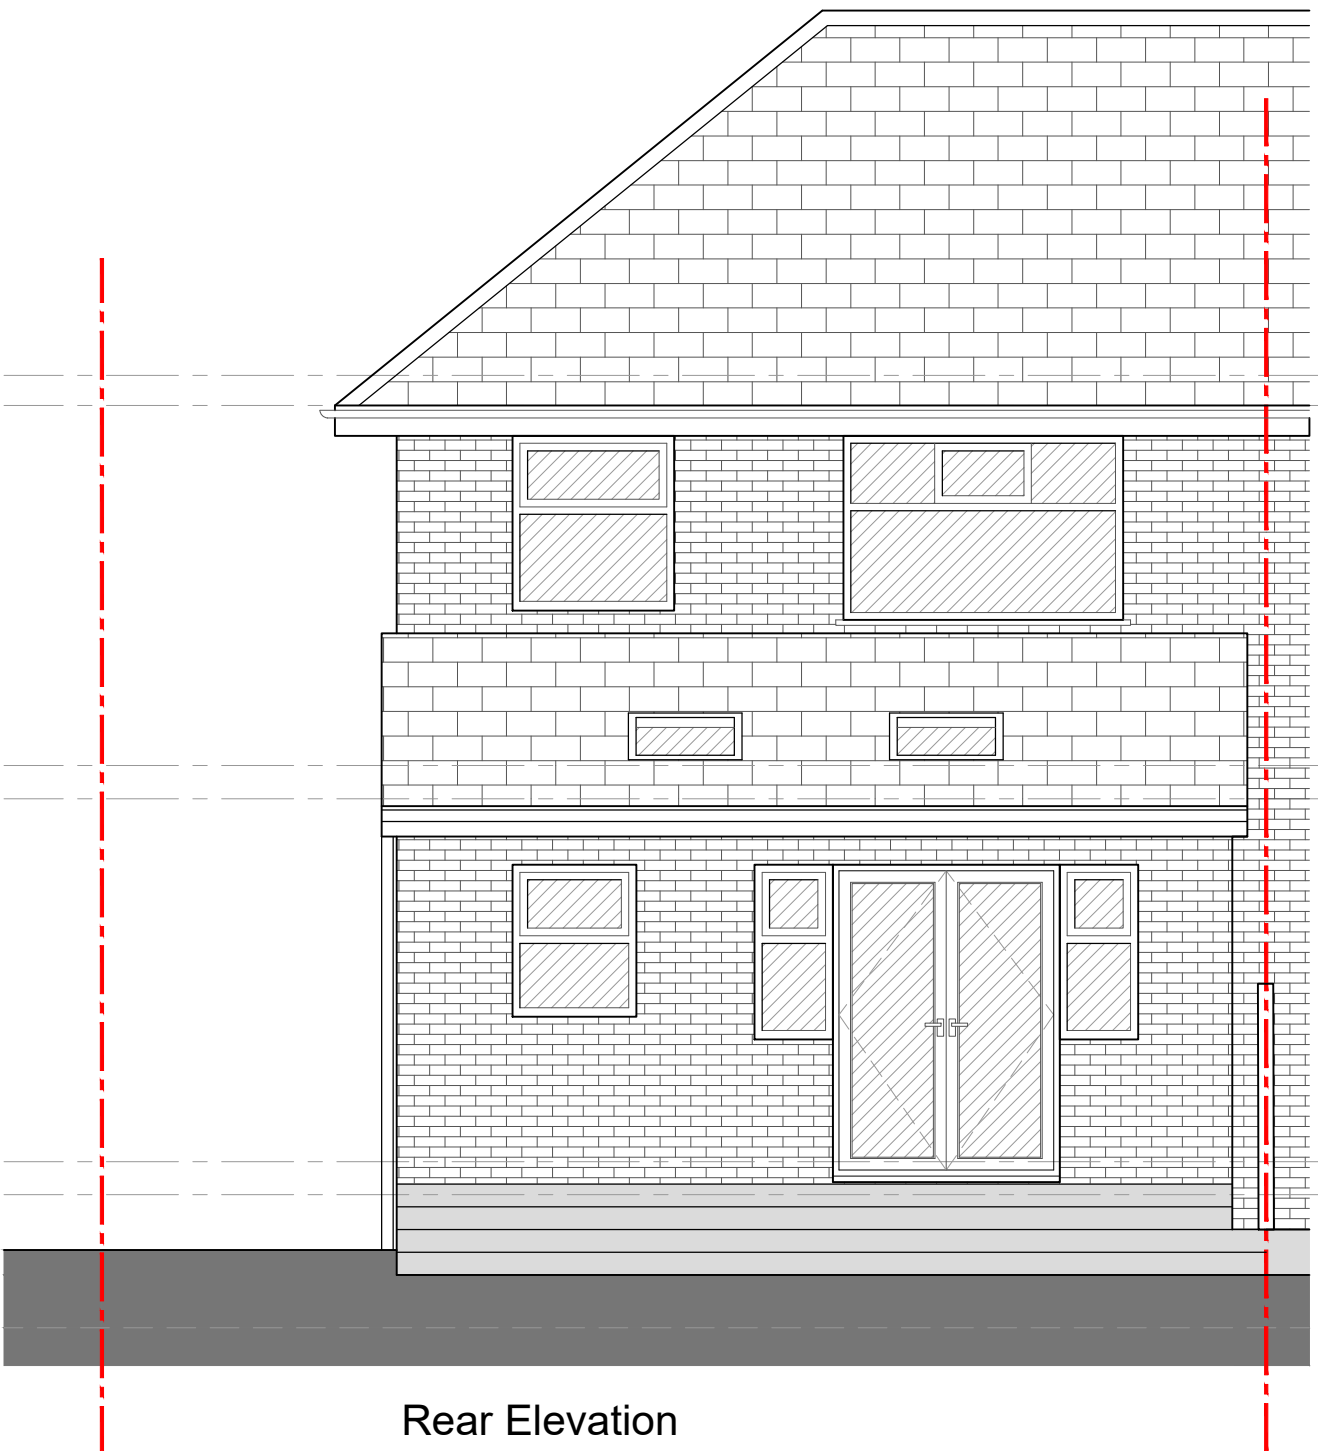

Rear Elevation
Proposed

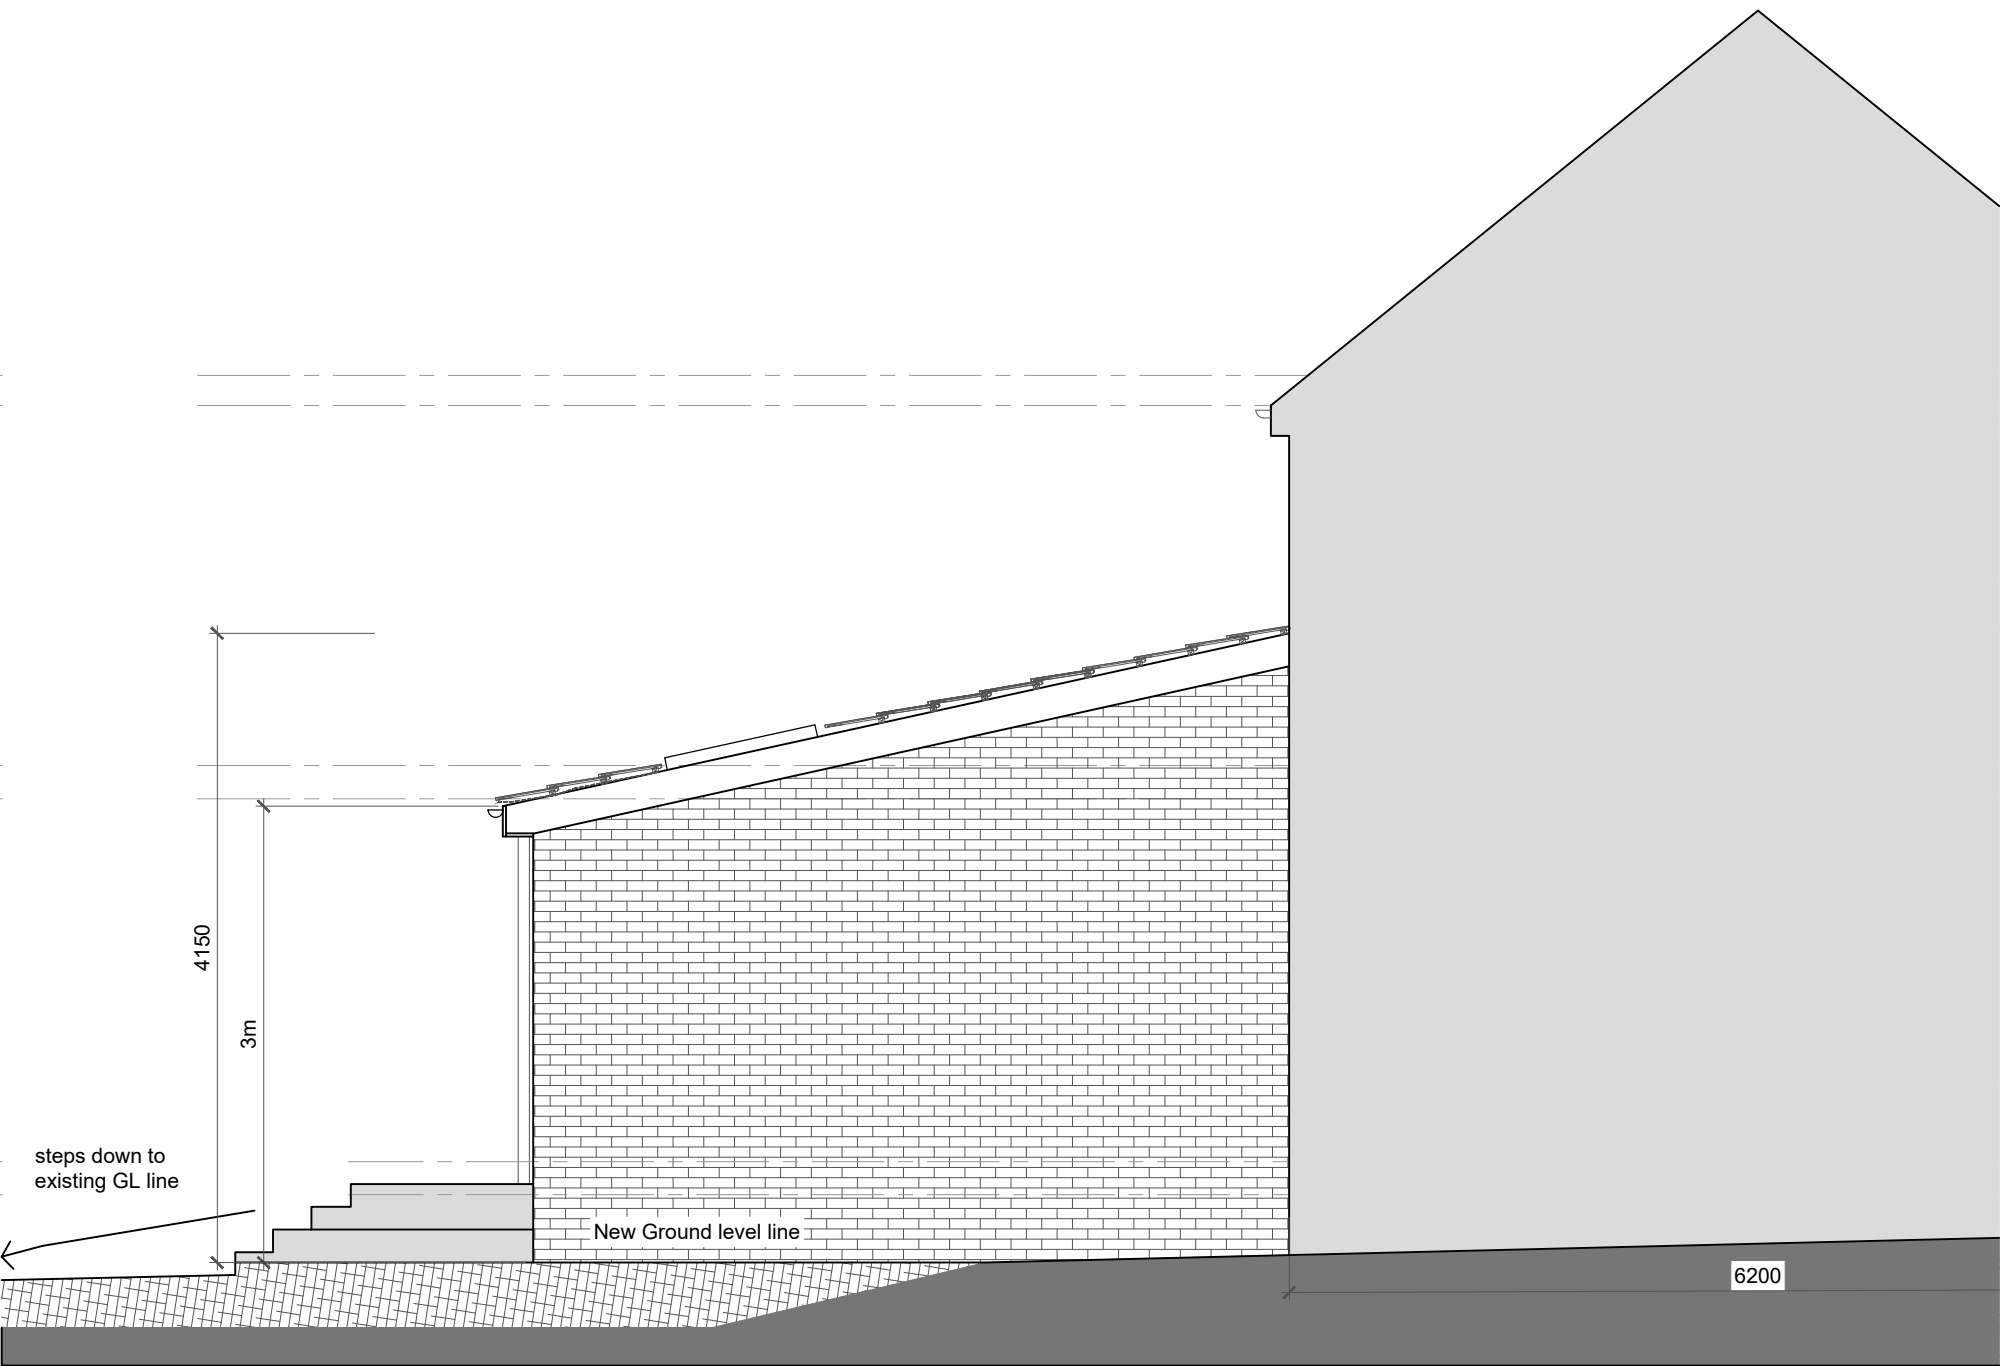

Side Elevation
Proposed