


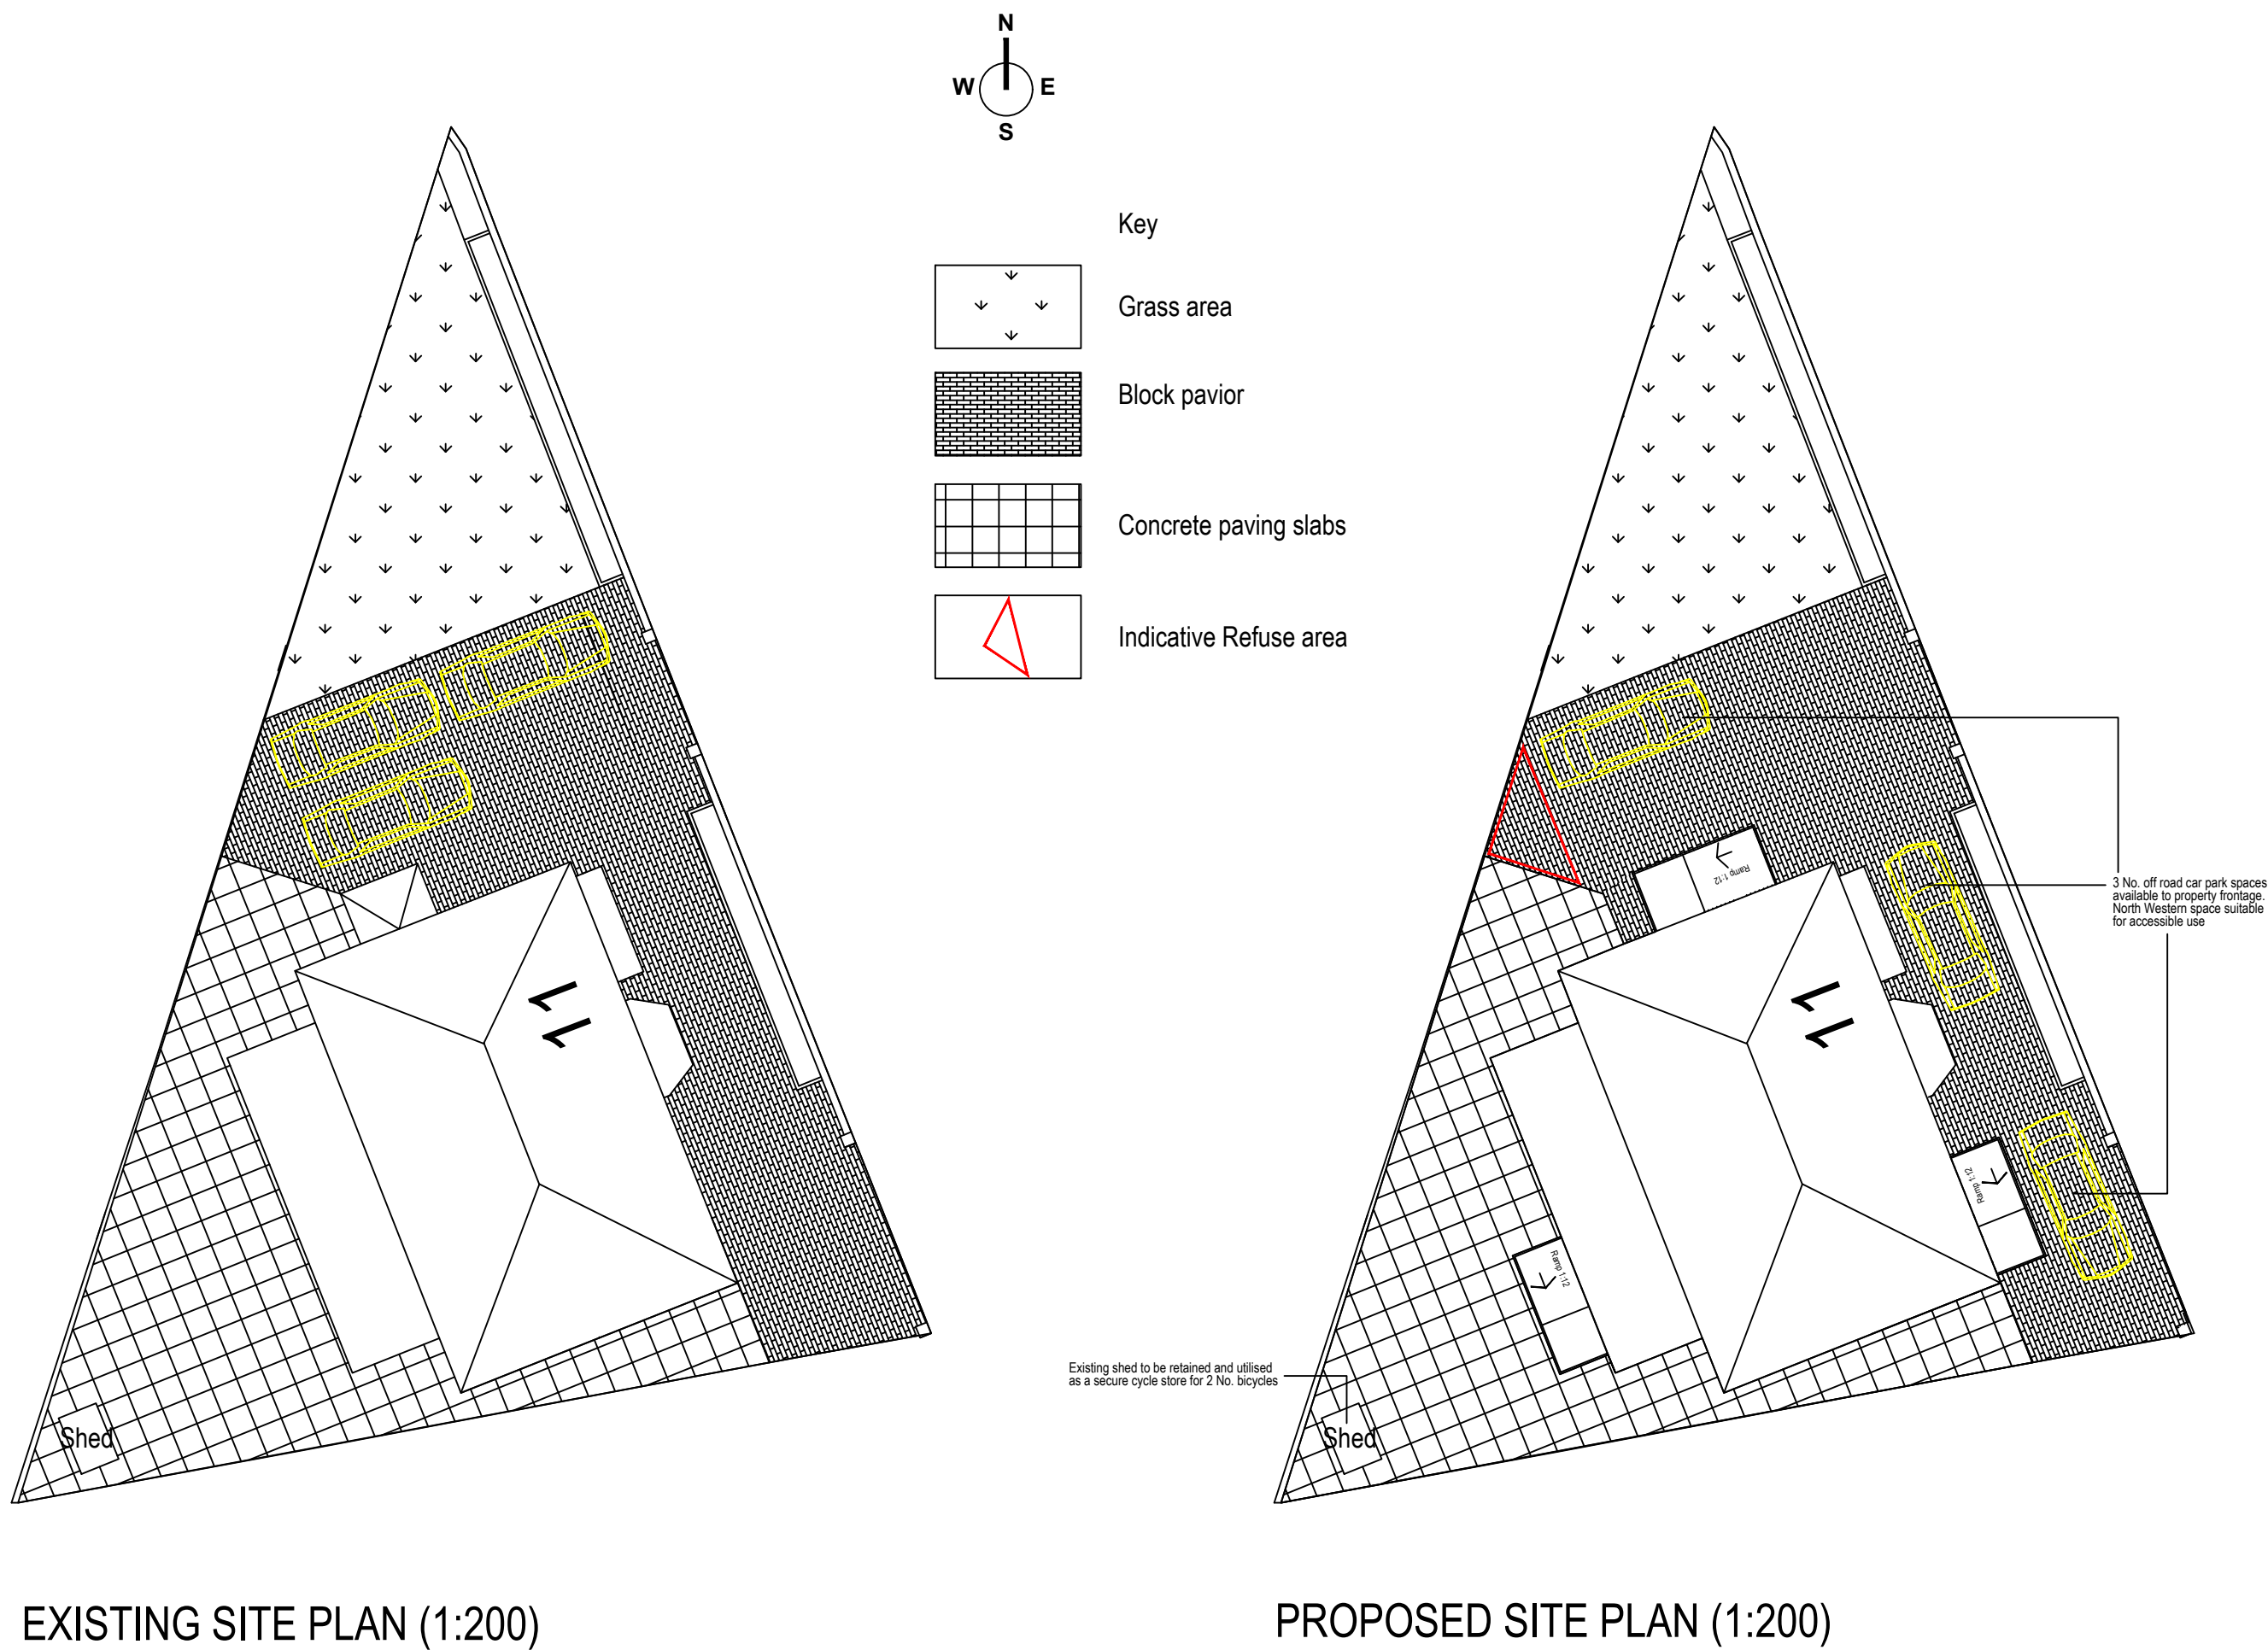

Arcus Consulting LLP  
Wakefield 0192 466 9000 Manchester 0161 905 3222 London 0208 8742 2512  
Liverpool 0151 708 1080 Newcastle 0191 272 5781 Rugby 01788 297 127  
info@arcus.uk.com [www.arcus.uk.com](http://www.arcus.uk.com)

Client  
MOSSCARE ST. VINCENT'S HOUSING

Project  
11 HIGHFIELD ROAD, PRESTWICH - REFURBISHMENT WORKS

Title  
EXISTING AND PROPOSED SITE PLANS

| Scale      | Date          | Stage    |
|------------|---------------|----------|
| 1:200 @ A2 | DECEMBER 2021 | PLANNING |
| Job No     | Drawing No    | Rev      |
| P6538      | 002           | A        |
| Drawn      | Approved      |          |
| LN         | MB            |          |

This drawing is the copyright of Arcus. Contractors must check all dimensions on site. Do not scale the drawings. Only figured dimensions are to be worked to.