

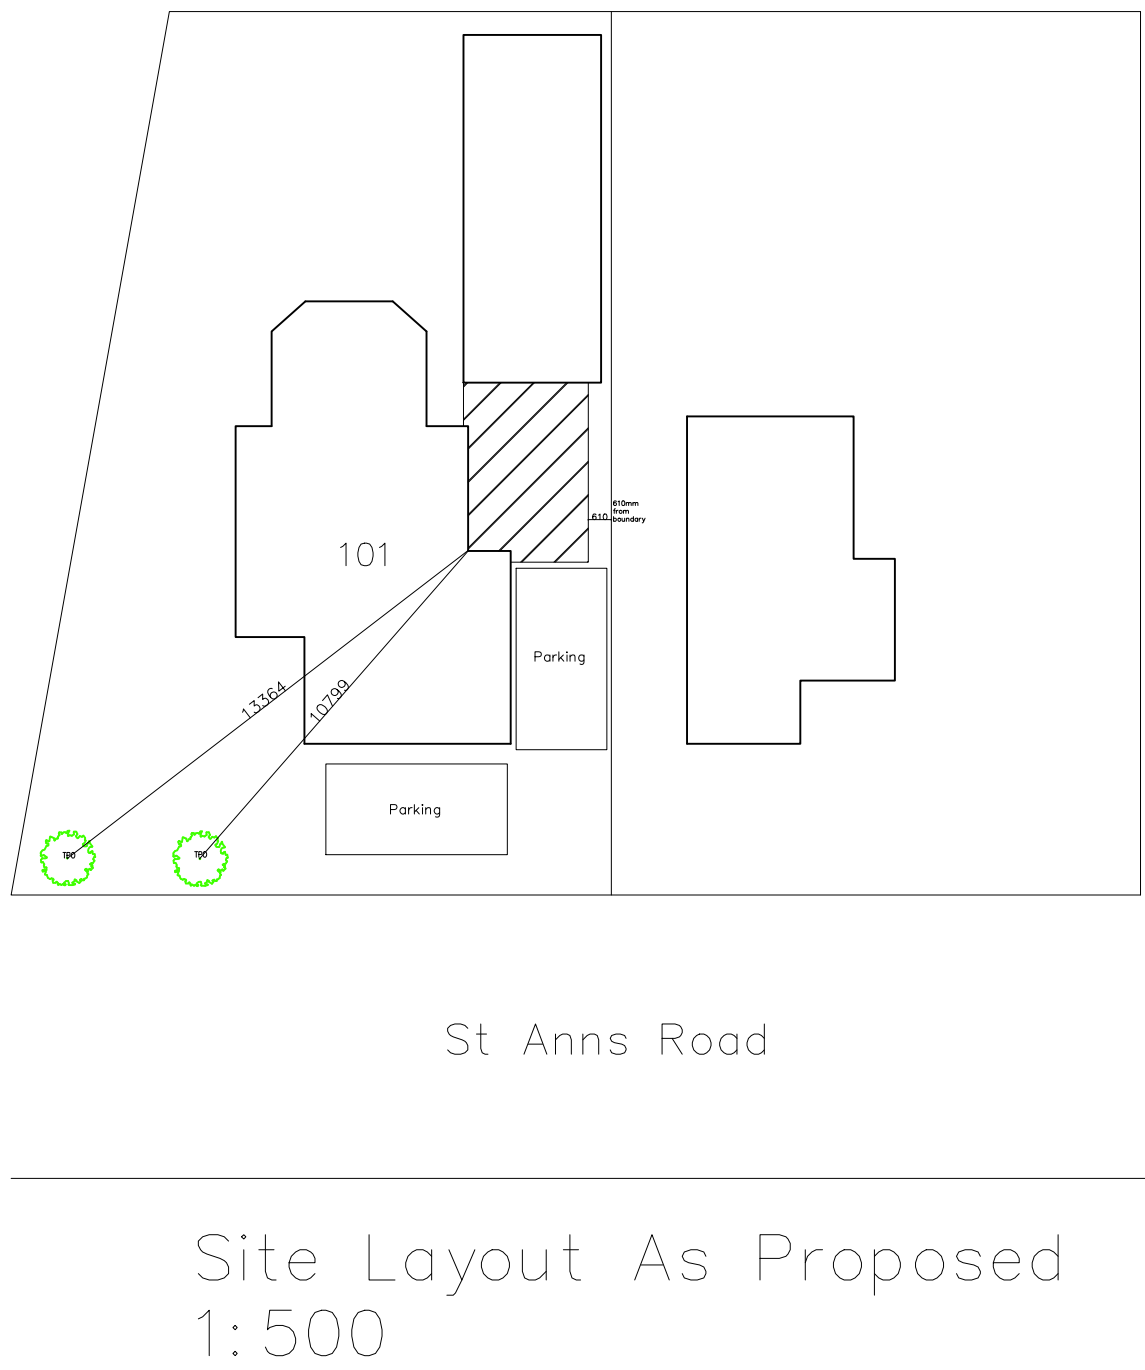
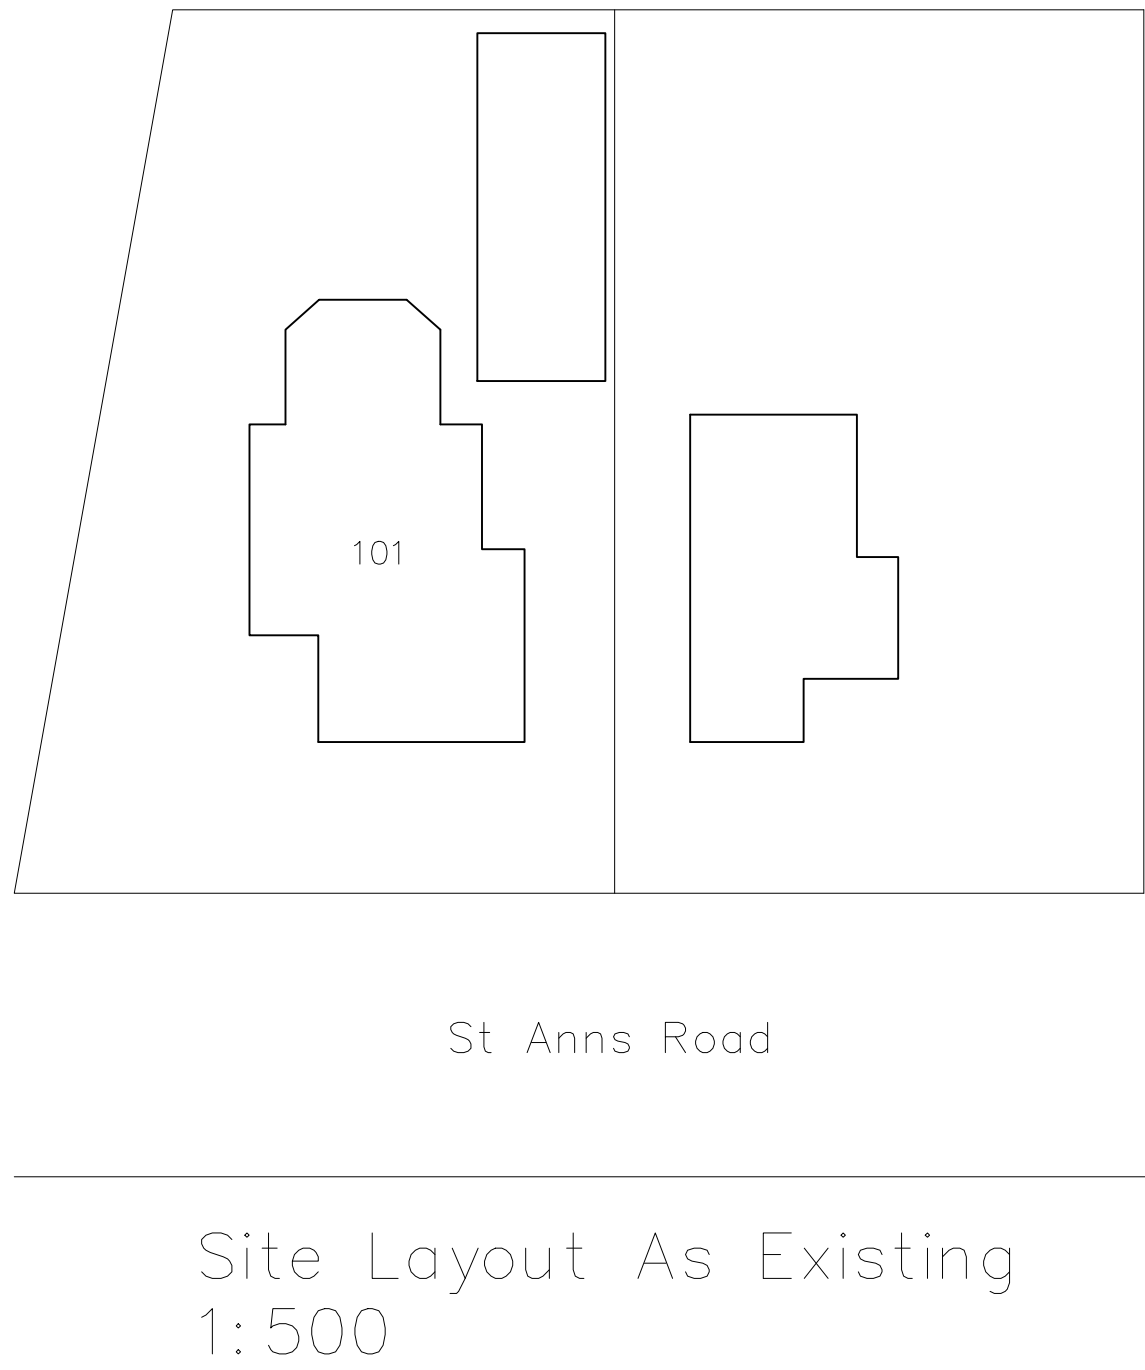
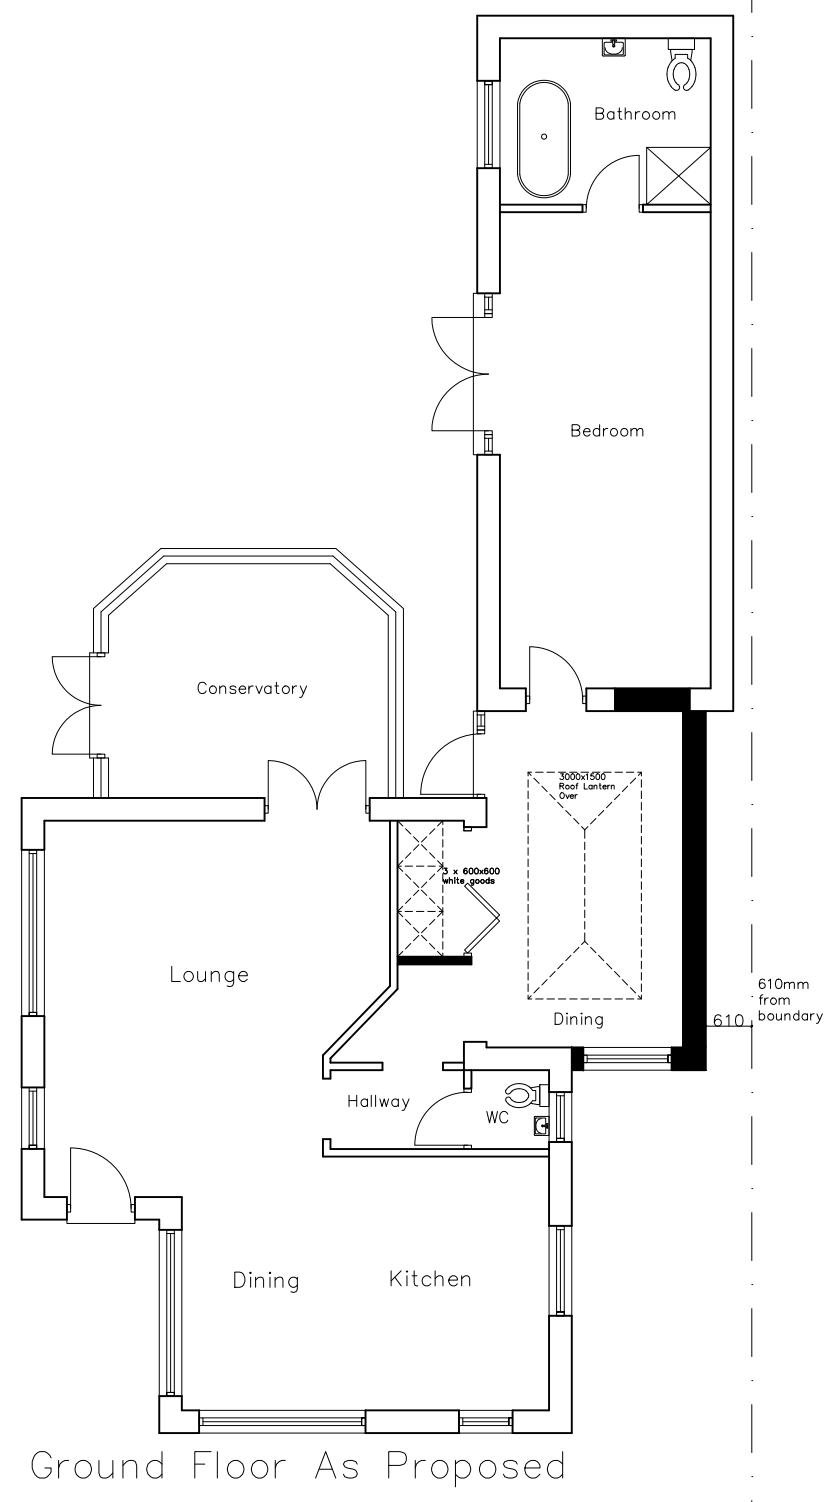
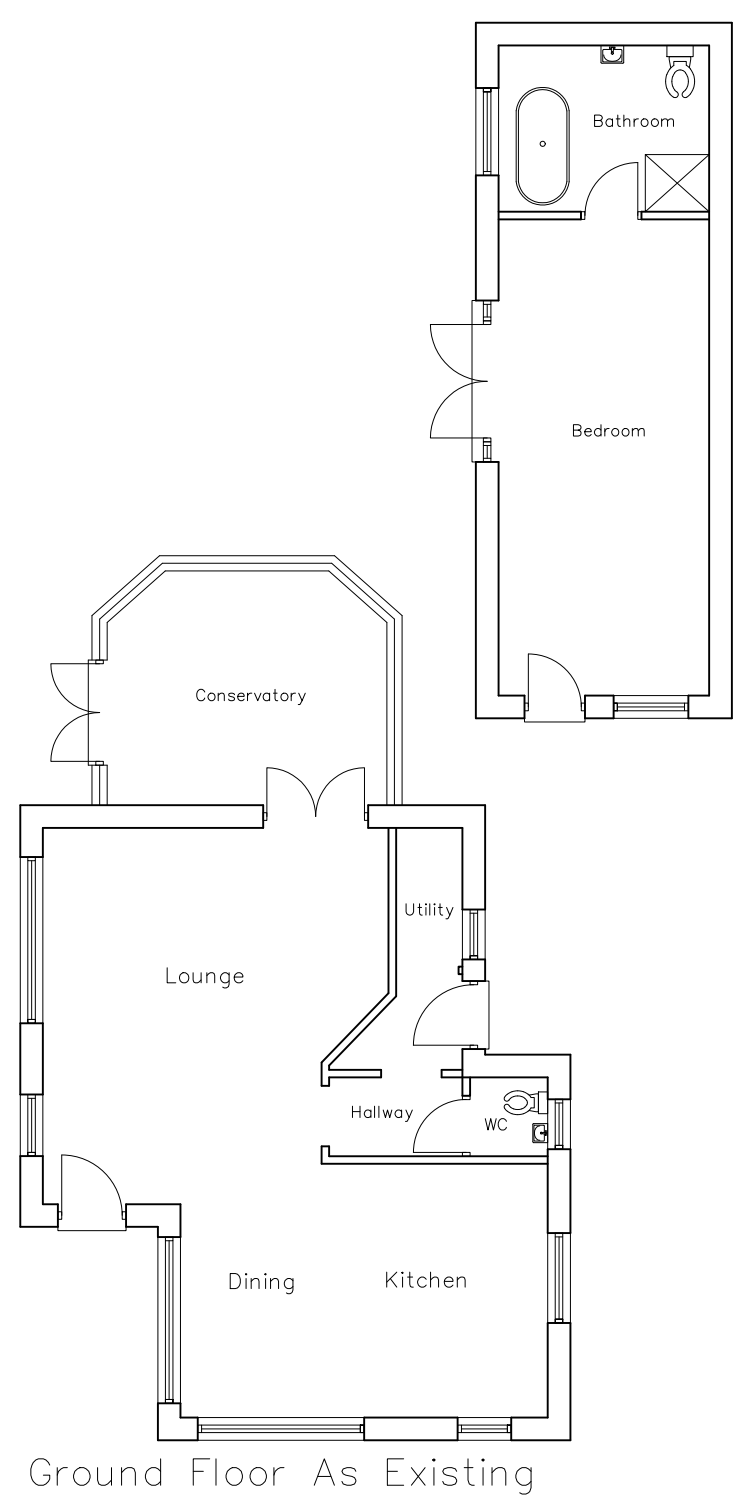
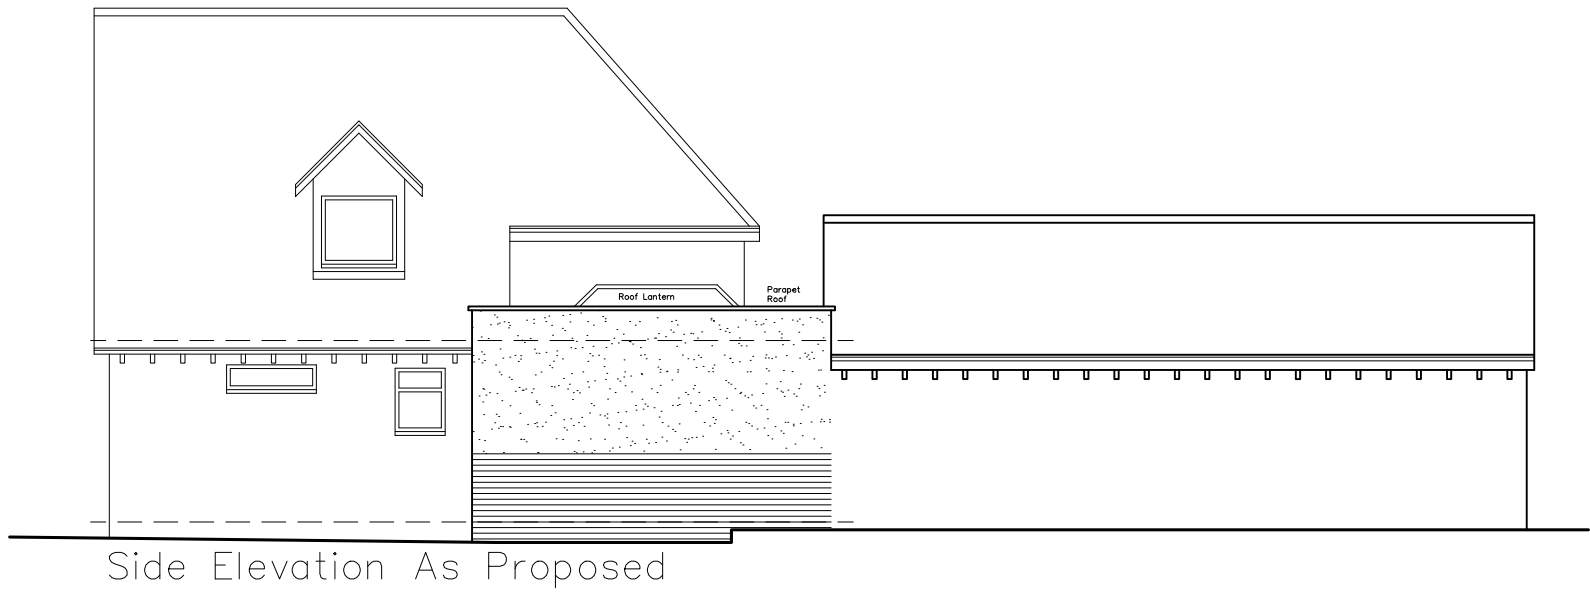
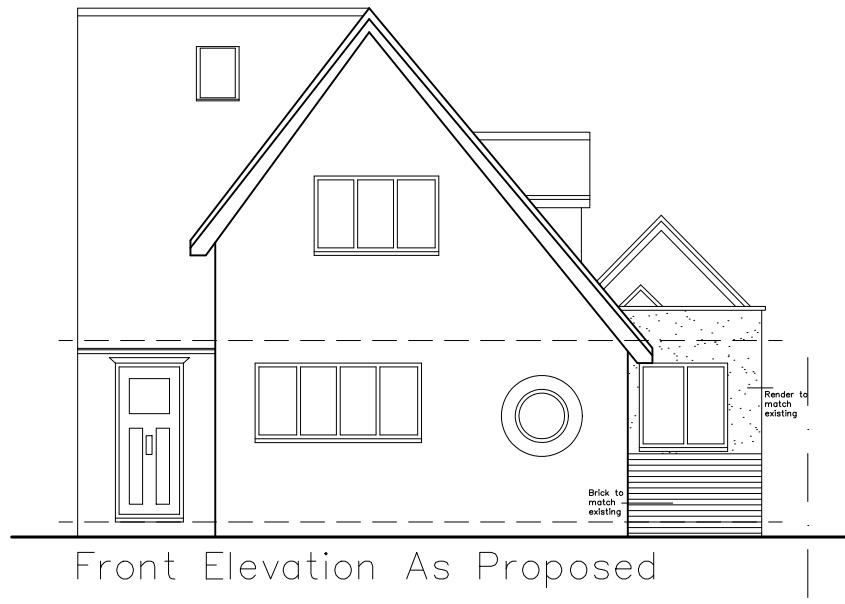


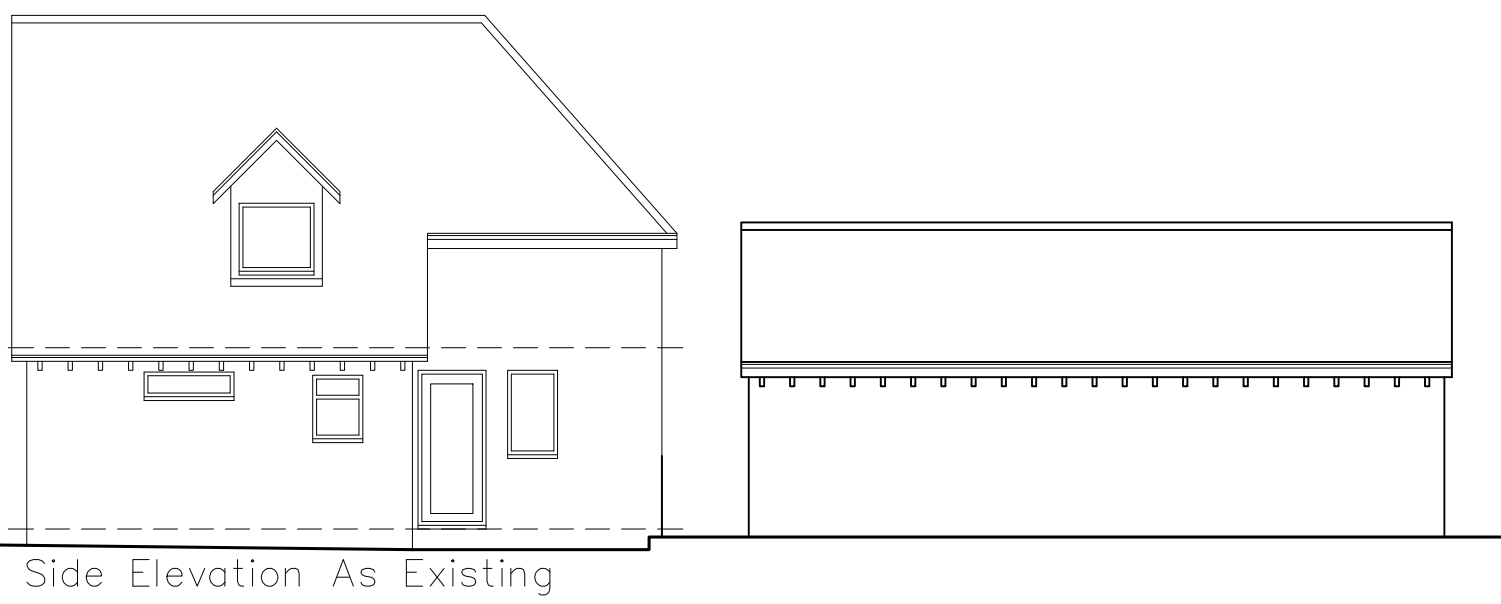

B	27.06.23	Extension reduced in size
A	10.05.23	Site plans added
REV.	DATE	DESCRIPTION

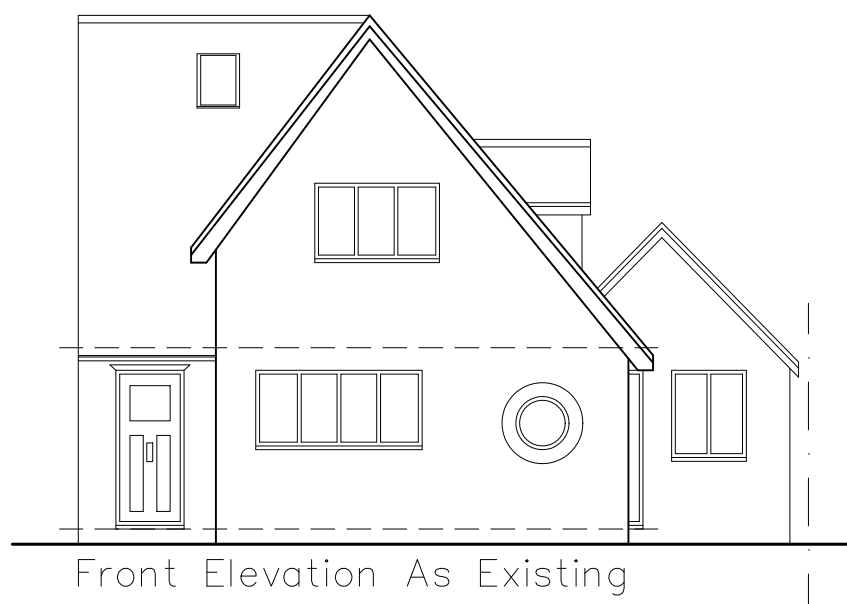

Single Storey Side Extension at 102 St Anns Road for Mr Ambrose		
EXISTING AND PROPOSED FLOOR PLANS AND ELEVATIONS		
PLANNING DRAWING.		
SCALE	1:100 @A1	DATE 20.03.23
DRAWN	M.B	
REF.		
DRAWING NO.	2023/0031/0001	REV. B