






Rear Elevation

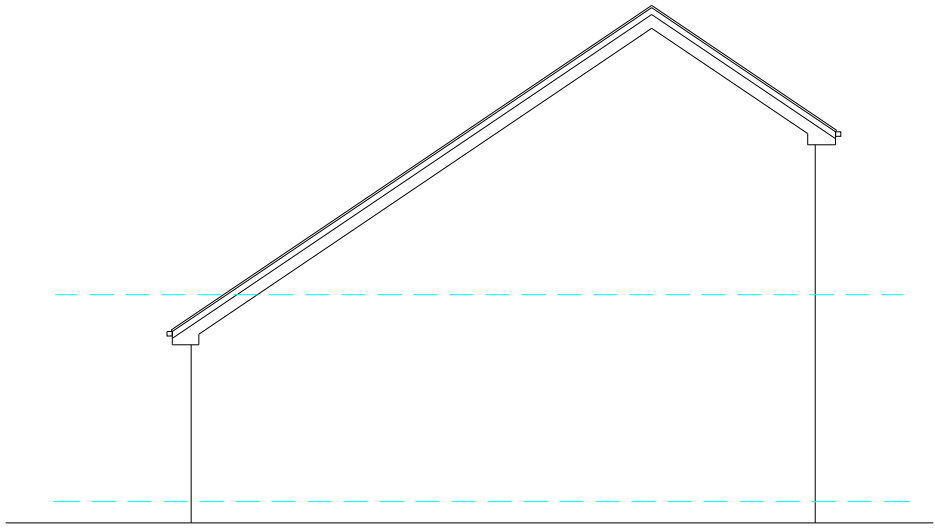


Side Elevation

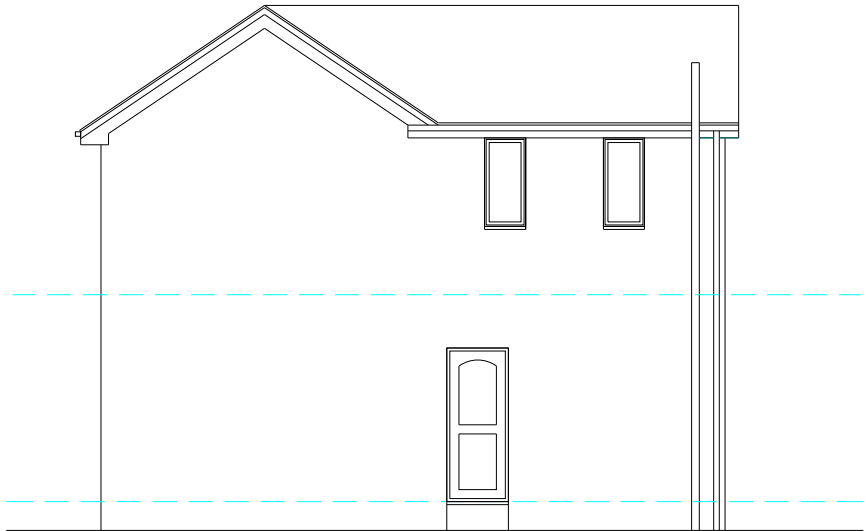


Side Elevation

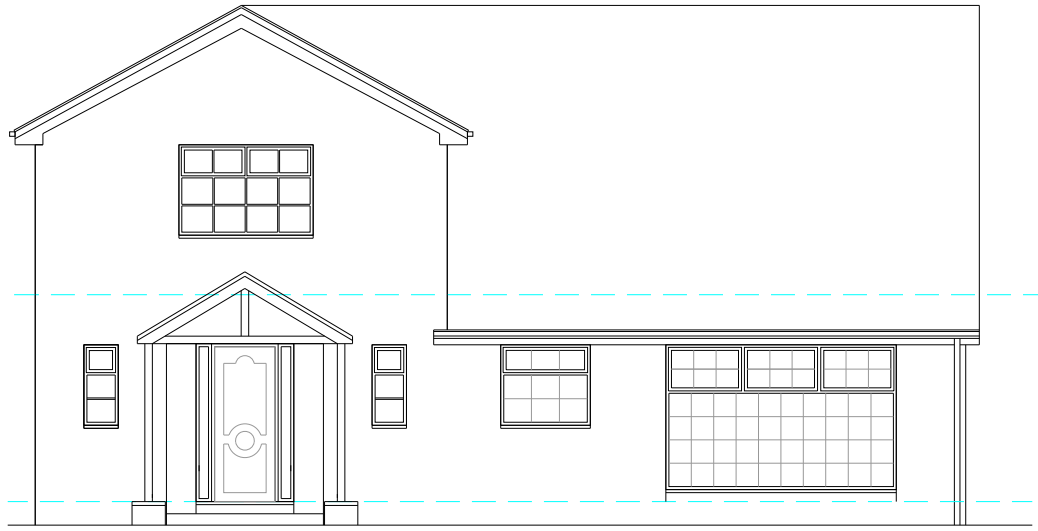


Front Elevation

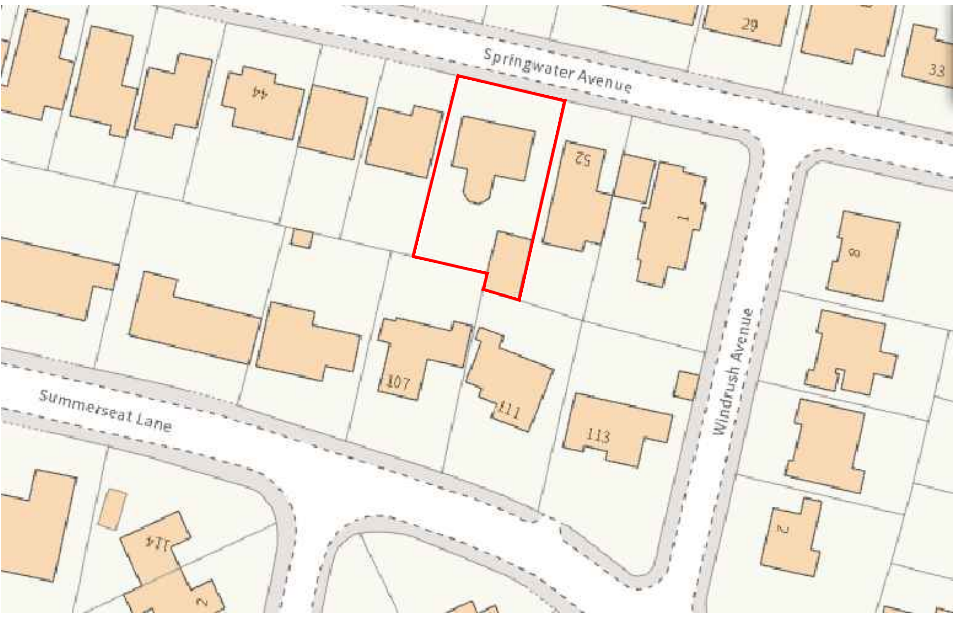


Location Plan 1:1250 scale

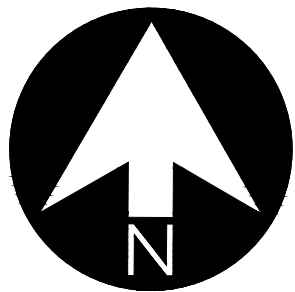

Ground Floor Plan

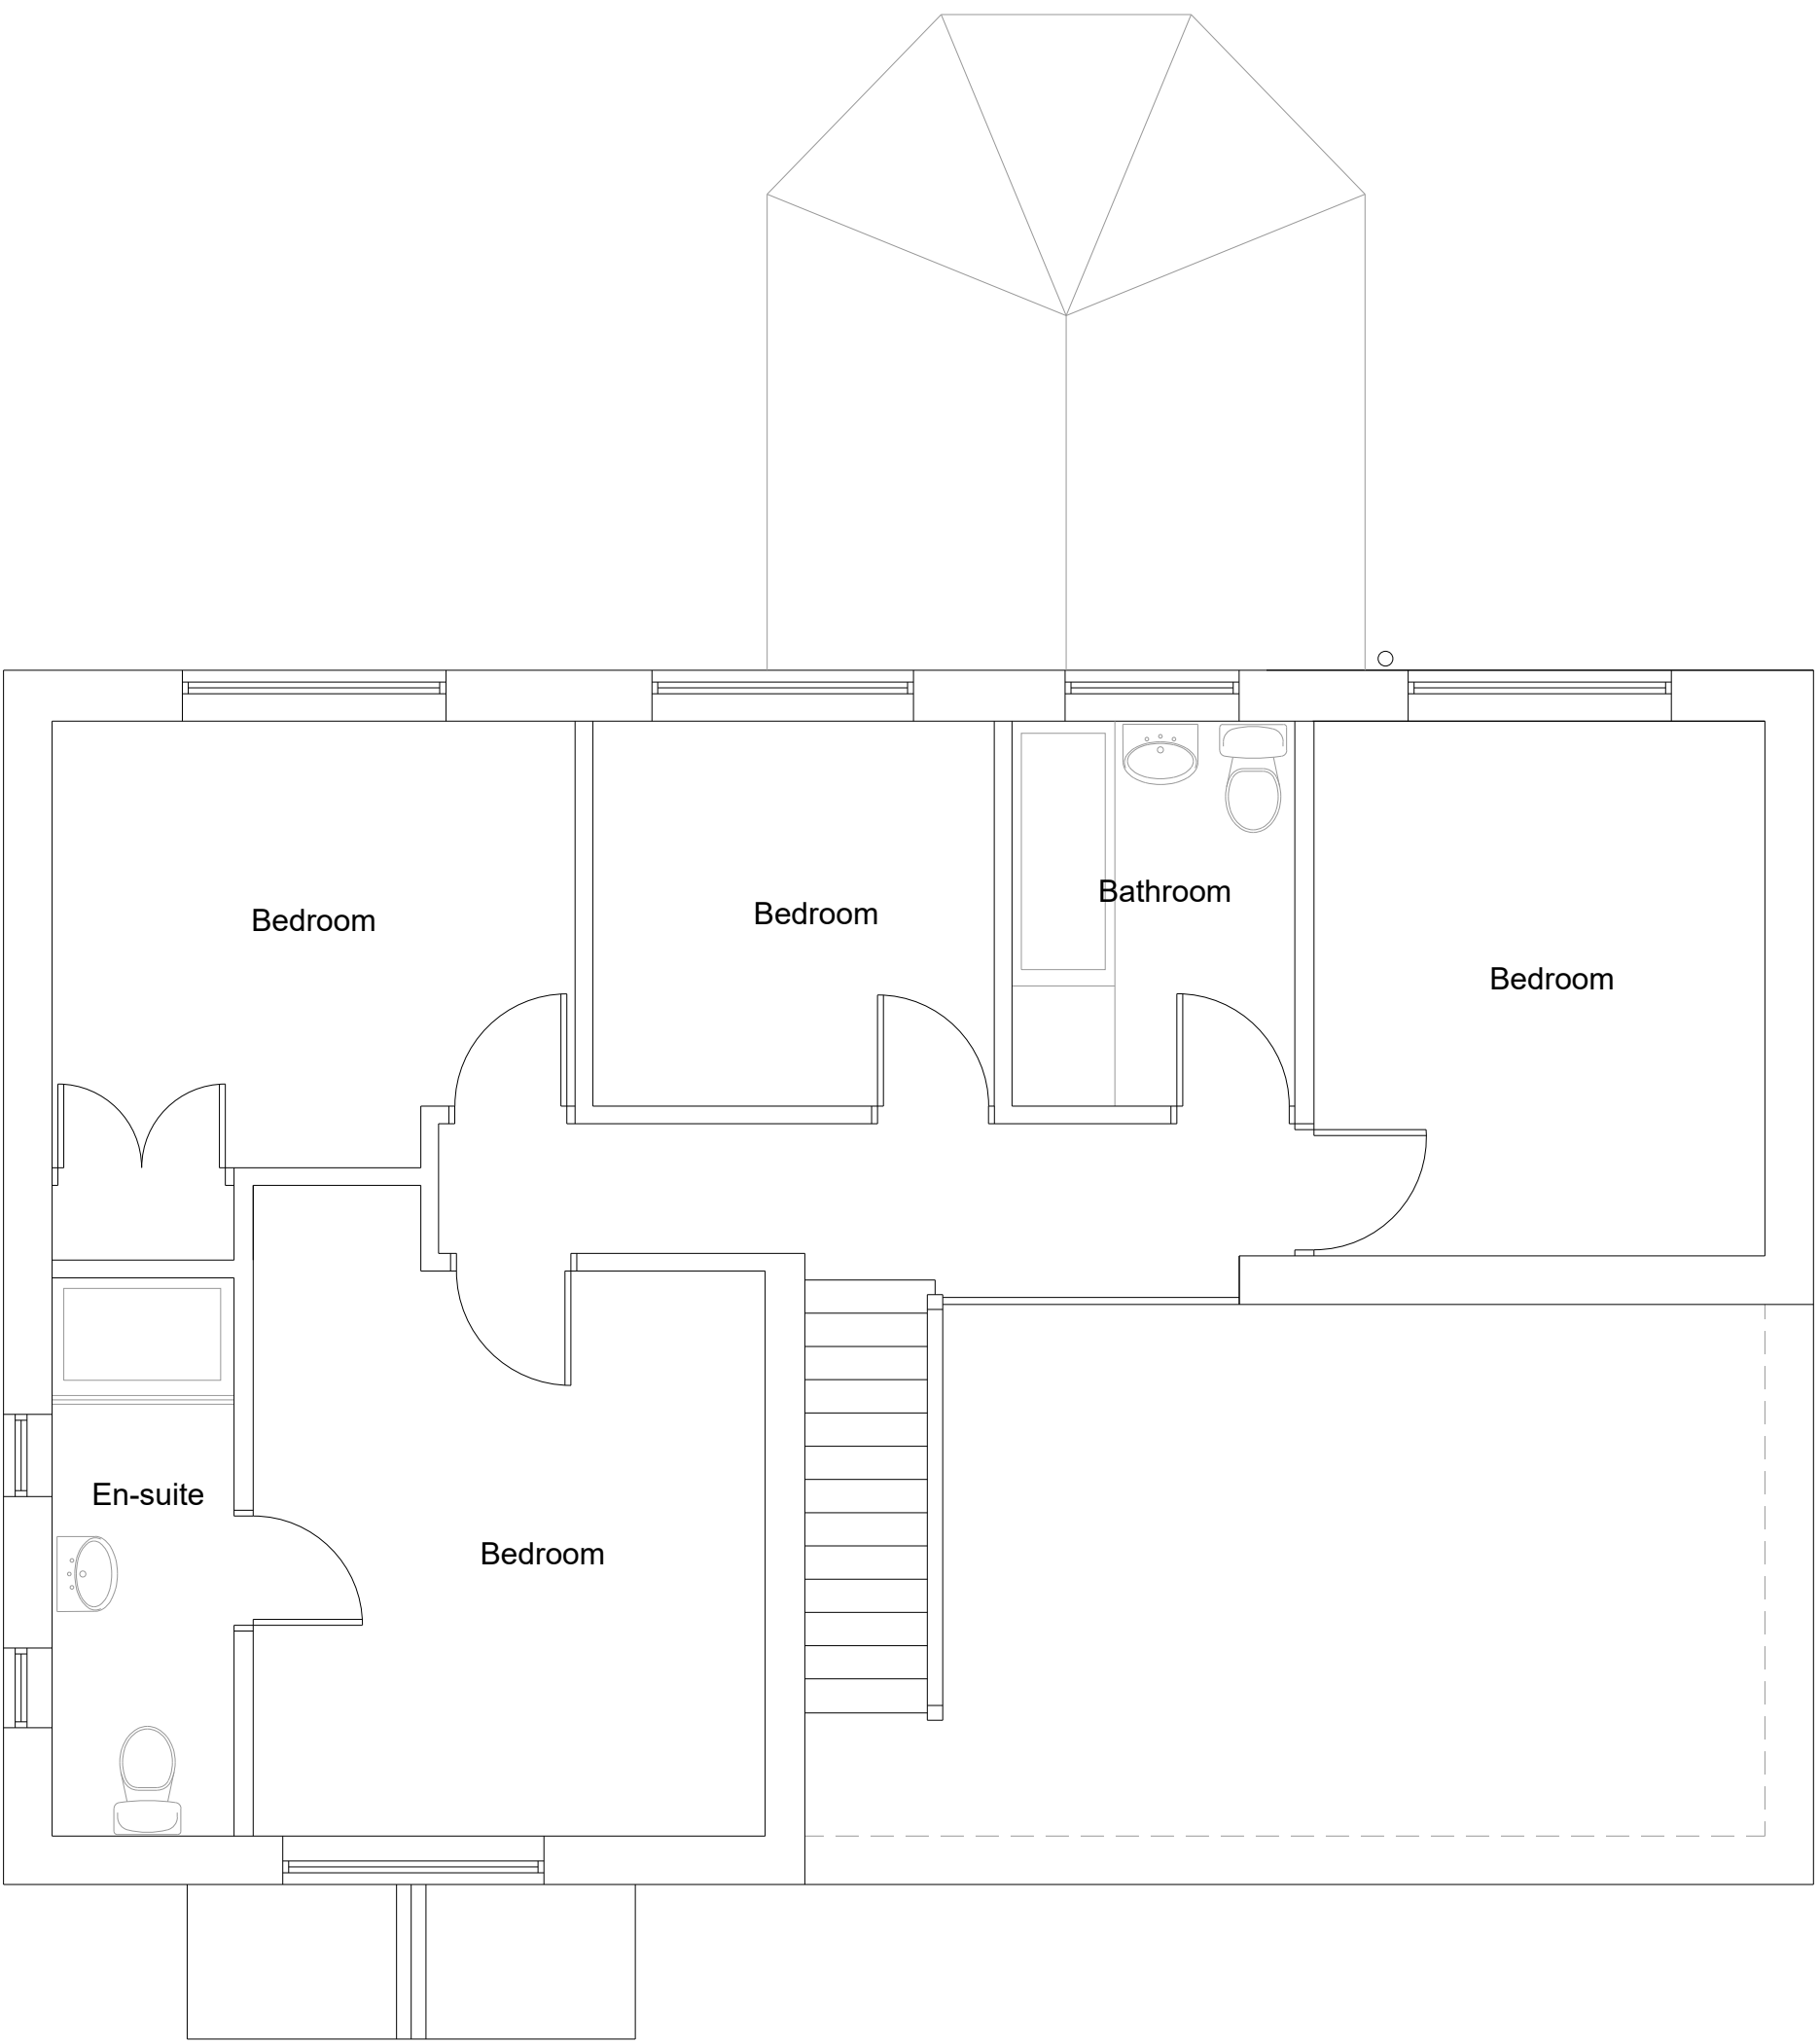

First Floor Plan

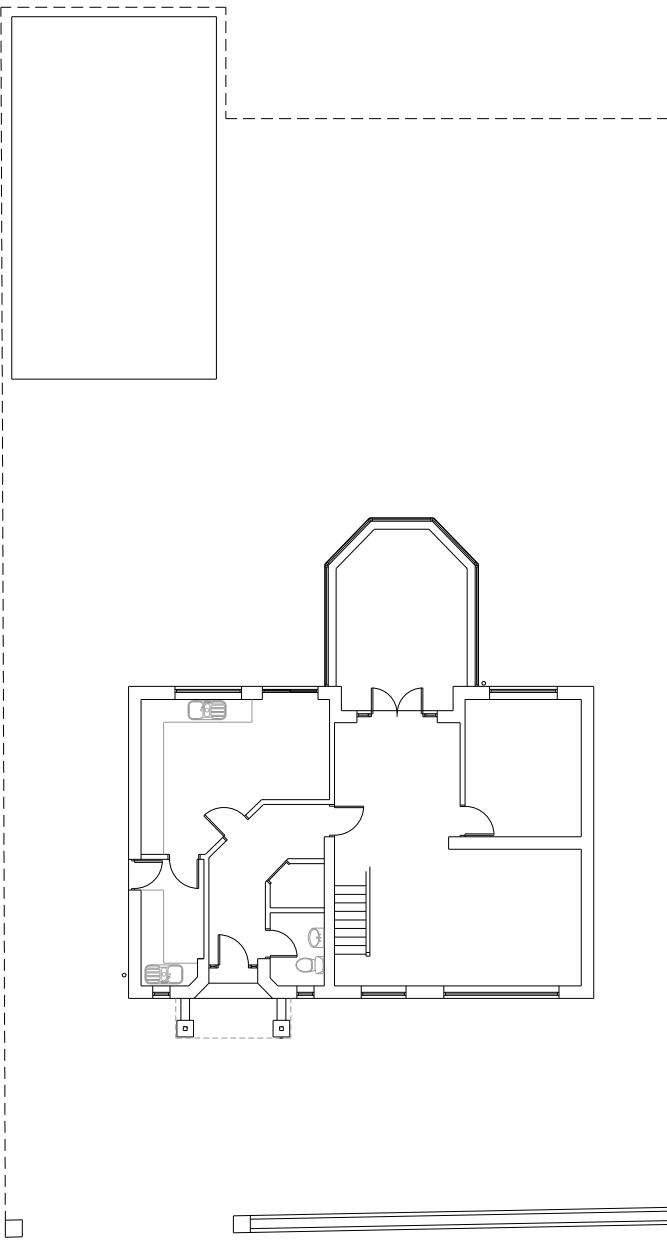

Site Plan 1:200 scale

rev: date: description	
 AJ COCKER ASSOCIATES CHARTERED BUILDING SURVEYORS	
New Century House 176 Drake Street Rochdale OL16 1UP Tel: 01706 764880 Fax: 01706 764881 www.ajcockerassociates.co.uk mail@ajcockerassociates.co.uk	
 the mark of property professionalism worldwide	
Project: 50 Springwater Avenue Bury Existing	scale: 1:50 / 1:100 date: Aug. 25 drawn: NL
Client: Mrs. Dudley	Dwg. Nr. D256-01