




**General Notes:**

All levels and dimensions to be checked on site by contractor prior to commencement.

Any variations / anomalies to be reported to Hunter & Belle Ltd. Do not scale from this drawing use figured dimensions only. All work shown on this drawing to be carried out in accordance with current British Standards and Codes of Practice.

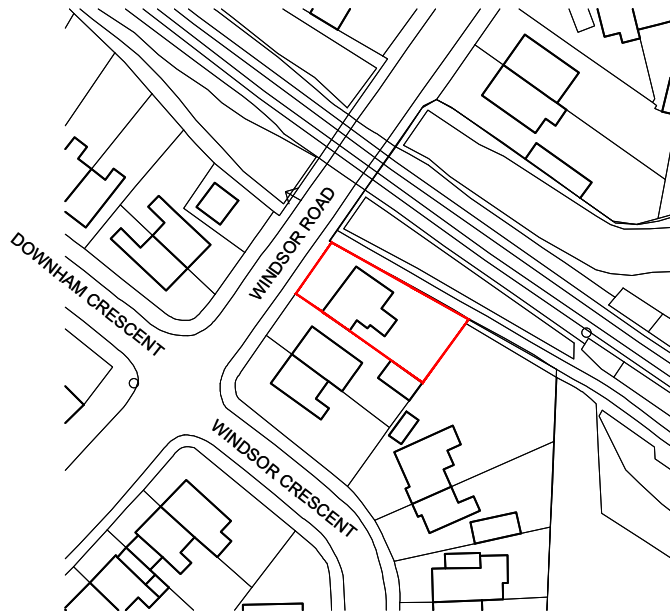

**SITE LOCATION PLAN**  
1:100

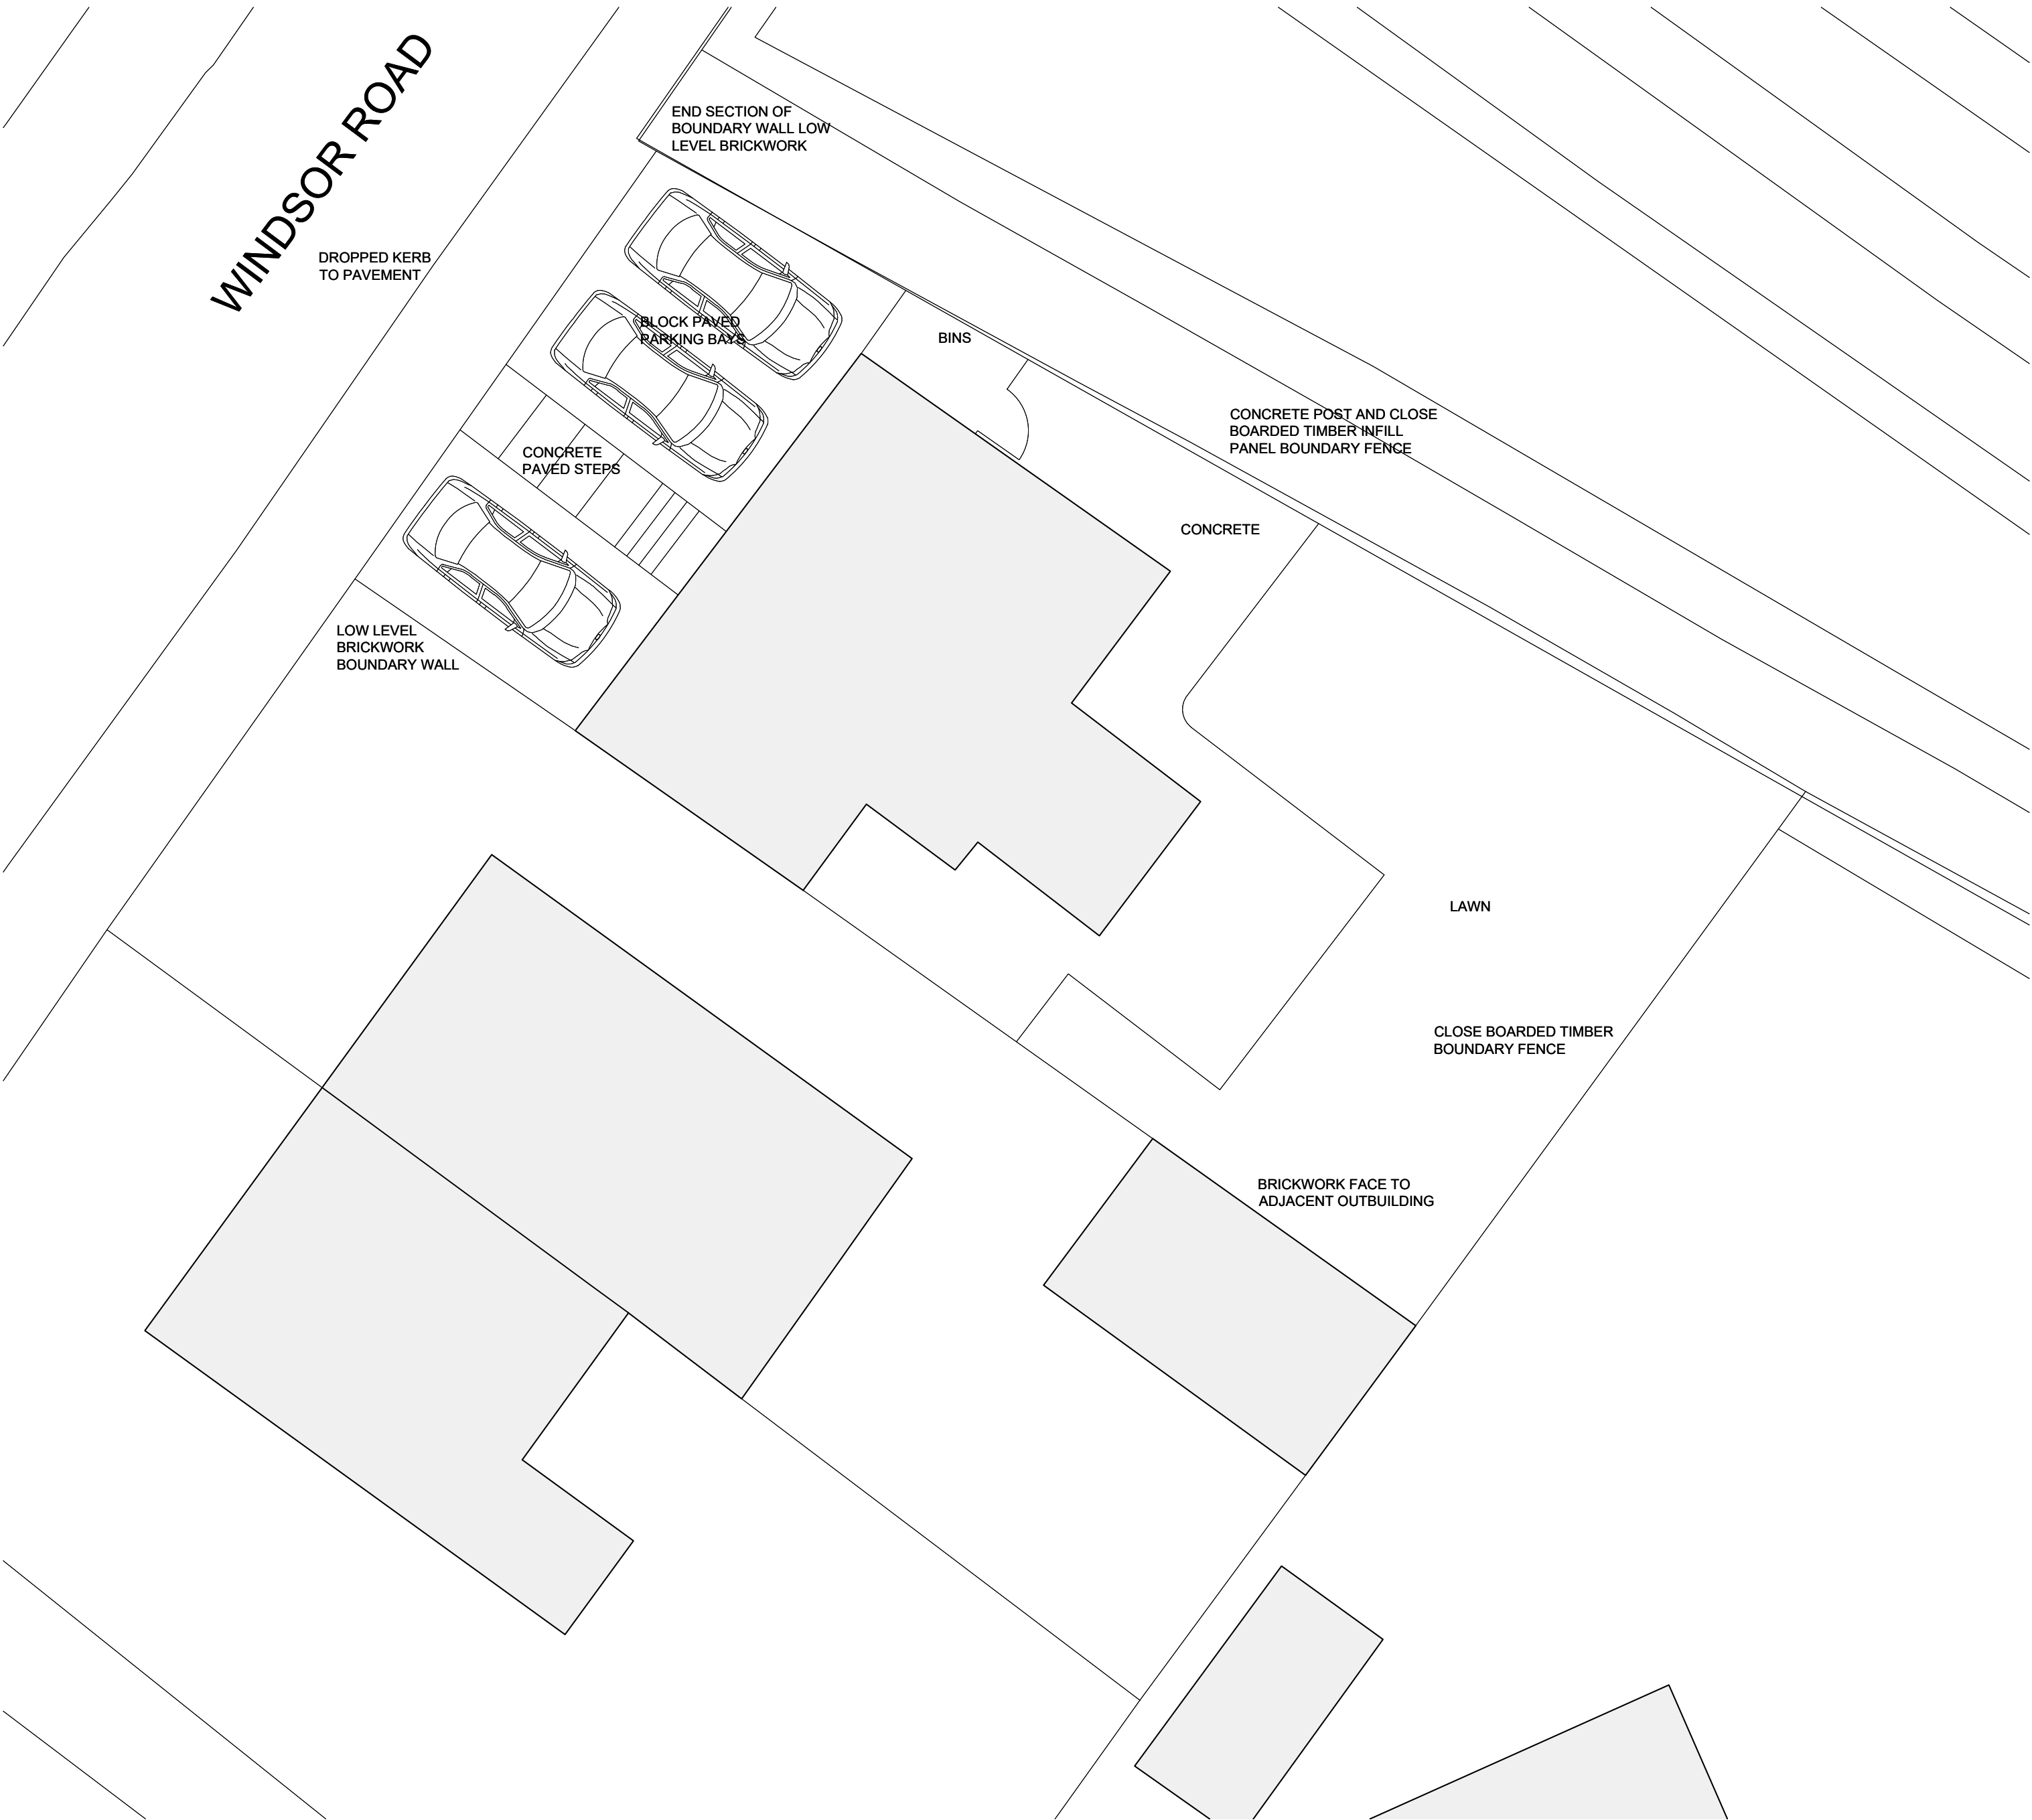 

**EXISTING SITE BLOCK PLAN**  
1:100



|      |       |              |
|------|-------|--------------|
| Rev: | Date: | Description: |
|------|-------|--------------|

|                                  |                            |      |
|----------------------------------|----------------------------|------|
| Client:                          | VS Property Group          |      |
| Project:                         | 84 Windsor Road, Prestwich |      |
| Project No:                      | Drawing No:                | Rev: |
| 190                              | 001                        |      |
| Description: Existing Site Plans |                            |      |

Scale: varies @ A2 Date Drawn: 01.08.25



Unit 6, Withyfold Trading Estate  
Withyfold Drive  
Macclesfield  
Cheshire SK10 2ZR  
T: 01625 921 932

|                                     |                          |                          |                          |                          |                          |
|-------------------------------------|--------------------------|--------------------------|--------------------------|--------------------------|--------------------------|
| Purpose of Issue:                   |                          |                          |                          |                          |                          |
| Planning                            | Building Regs            | Tender                   | Comment                  | Approval                 | Construction             |
| <input checked="" type="checkbox"/> | <input type="checkbox"/> | <input type="checkbox"/> | <input type="checkbox"/> | <input type="checkbox"/> | <input type="checkbox"/> |