




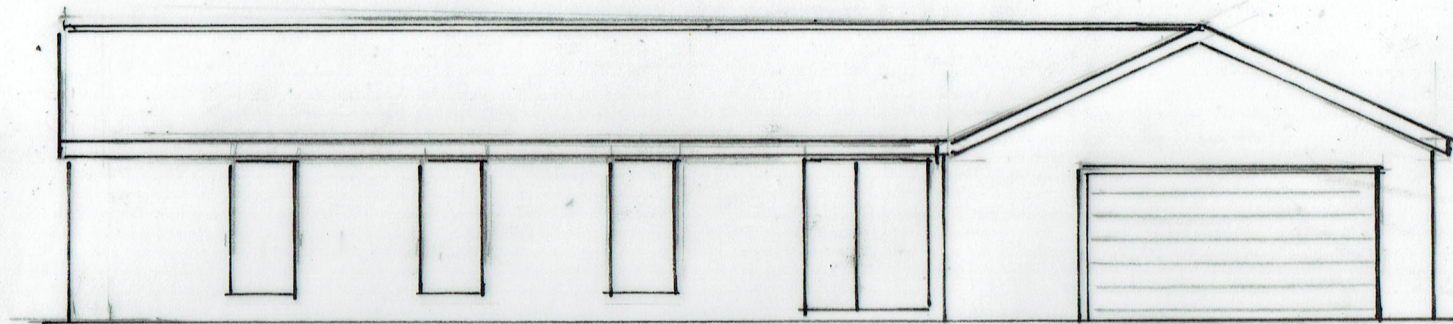


FRONT ELEVATION

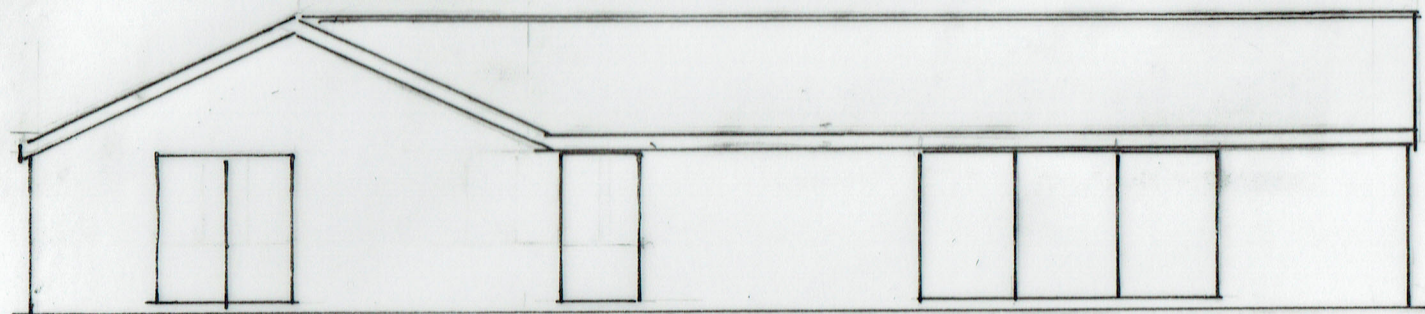


REAR ELEVATION

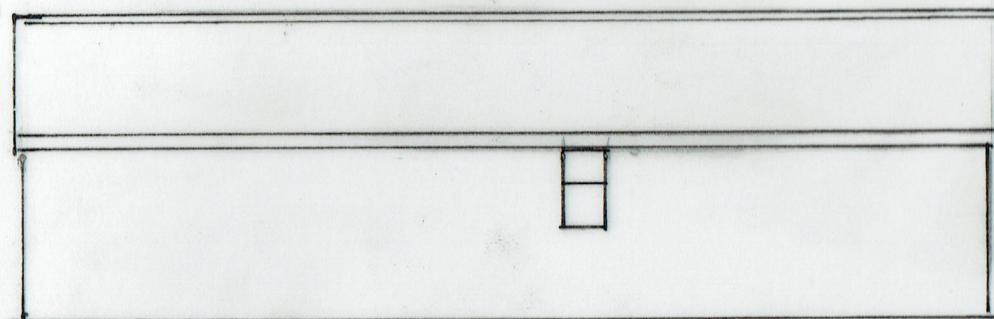

SIDE (TO HOUSE)

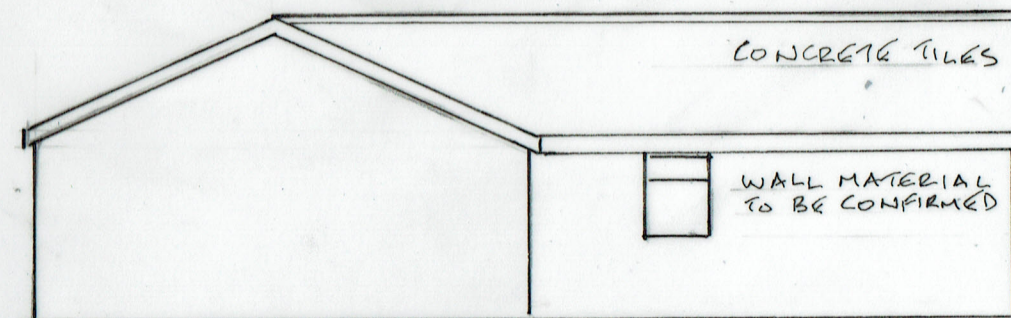

SIDE (TO FOOTPATH)

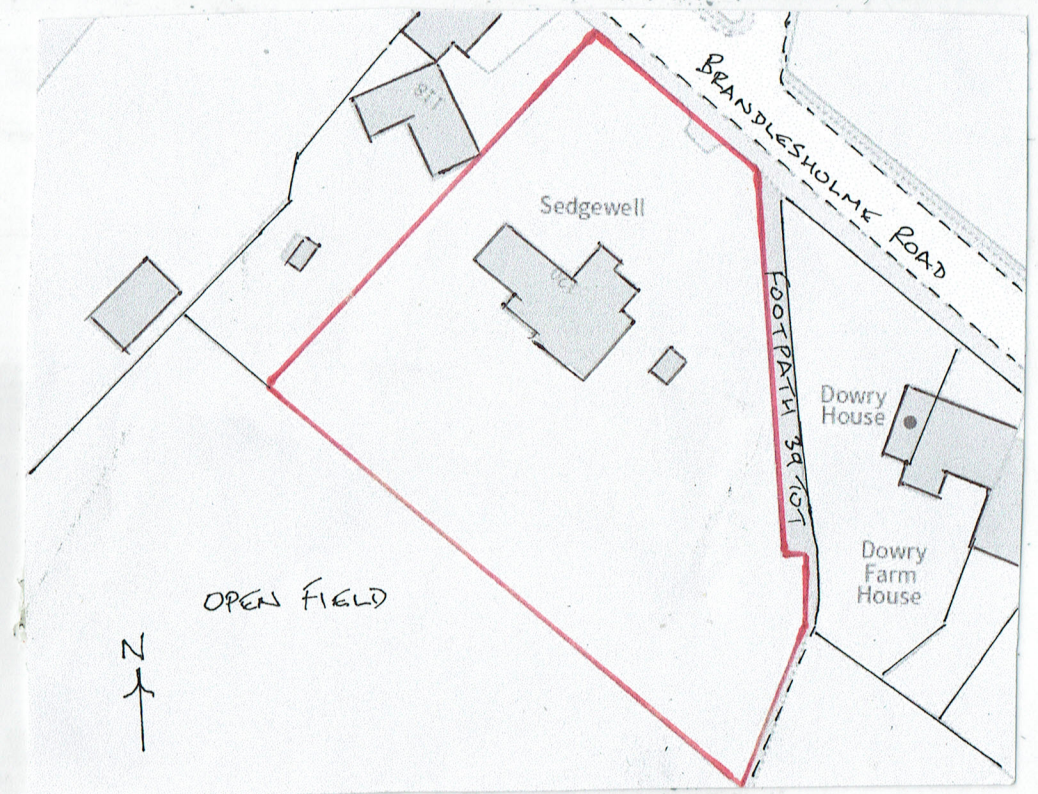

LOCATION PLAN (1:1250)

MAXIMUM HEIGHT
4 METRES TO RIDGE
2.5 METRES TO EAVES

2 B ELEVATIONS

03/02/2026 SIZE INCREASED

25/815/02B

GARDEN BUILDING
SEDGEWELL, 120 BRANDLES HOLME ROAD, GREENMOUNT

B68 4DZ

0 METRES 5
SCALE 1:100 QAS